



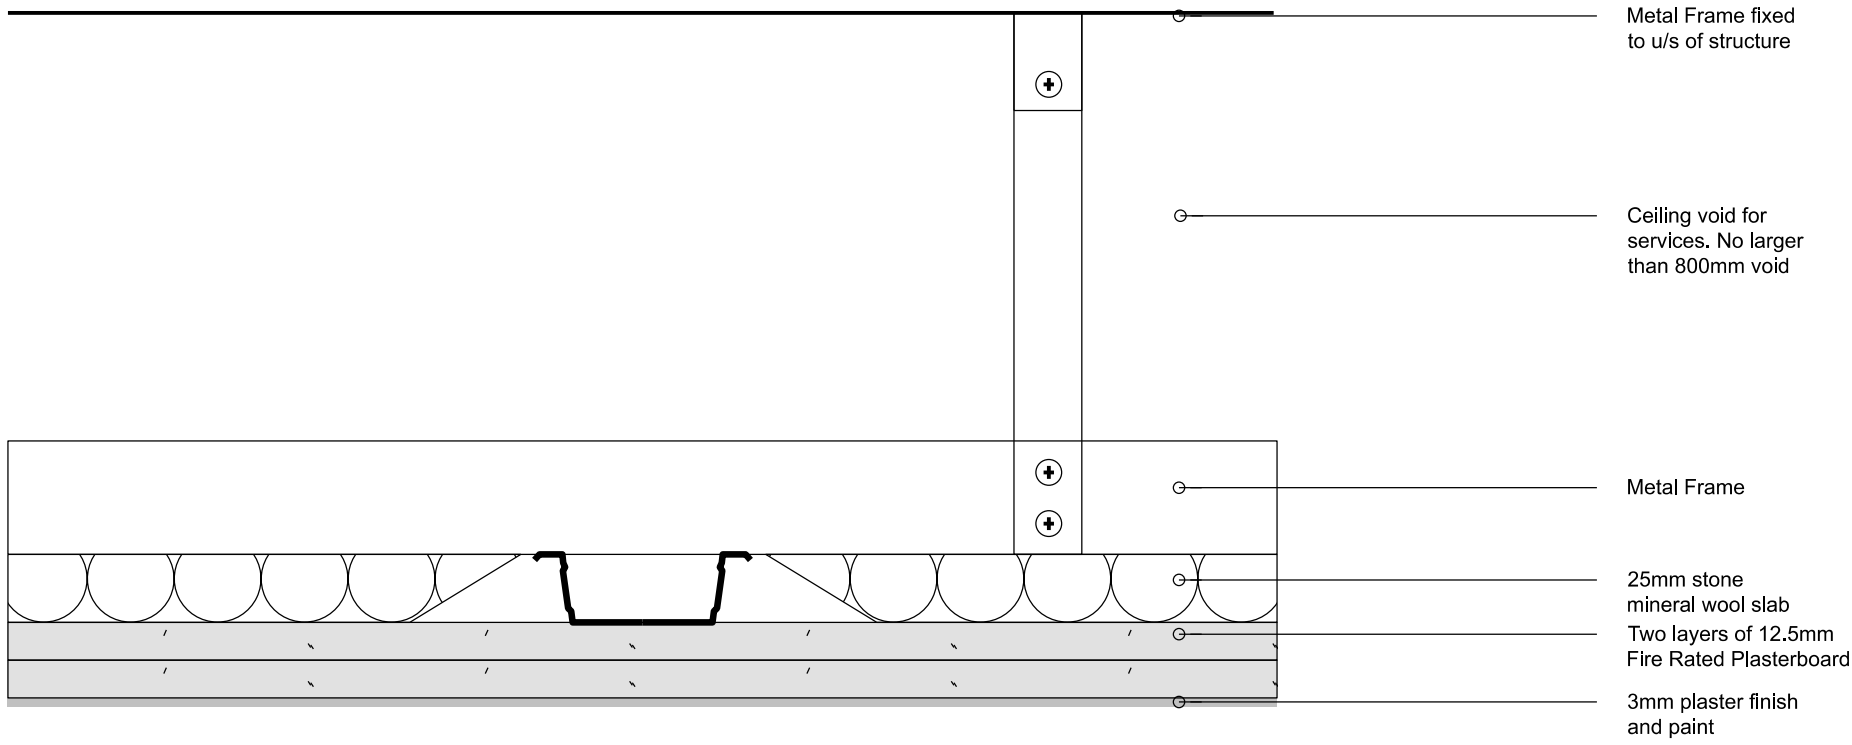

Ceiling Type 01
New 30 Min Fire Rated Suspended Ceiling

01 Ceiling Detail
1:5@A1

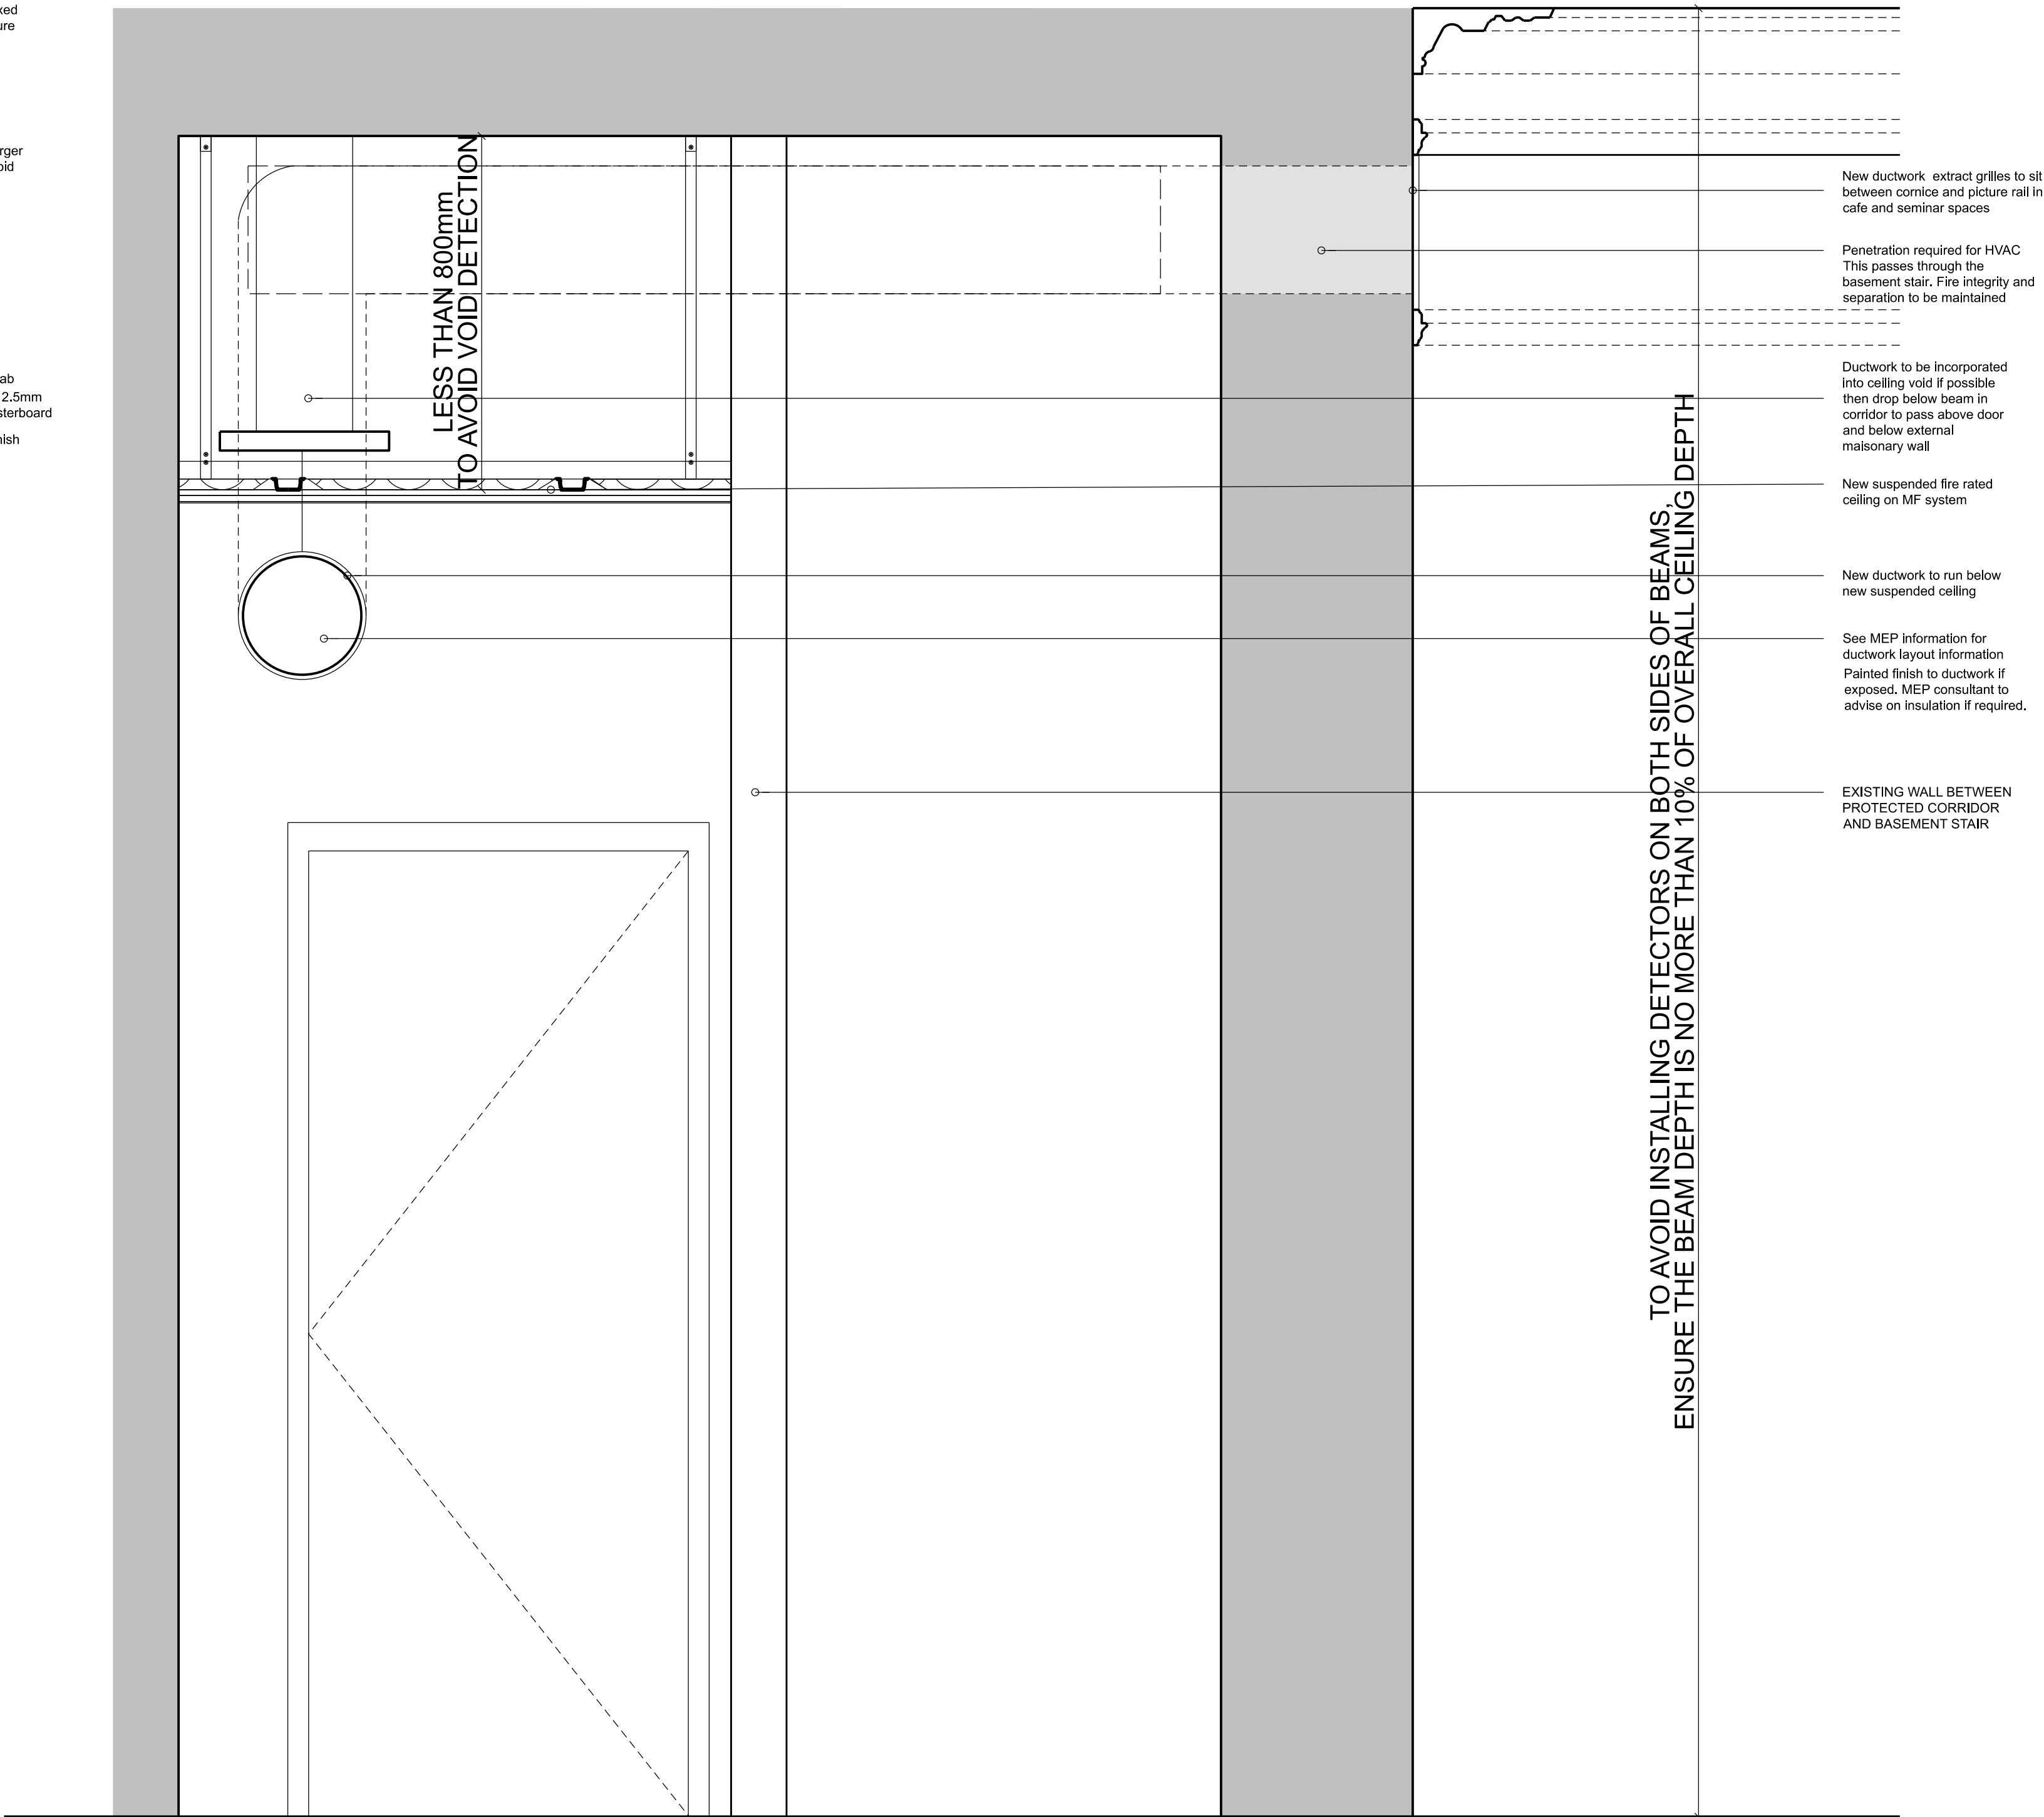

02 Corridor Section
1:10@A1

Freehaus
77 Leonard Street
London, EC2A 4QS


+44 (0) 208 5100 500
studio@freehausdesign.com

freehausdesign.com

Quality Assured. Do Not Scale.
All dimensions and conditions are to be checked on site prior preparing drawings or commencing any work.
© This drawing is the property of Freehaus Design Limited and protected by the Copyright, Designs and Patents, 1988.

Freehaus is a RIBA Chartered Practice.
Registration Number 20013331
Freehaus is a trading name and trademark for Freehaus Design Ltd.
Registered Office: 36 Lancaster Road, Wimbledon, London, SW19 5DD.
Registered in England and Wales No: 8019536

key plan

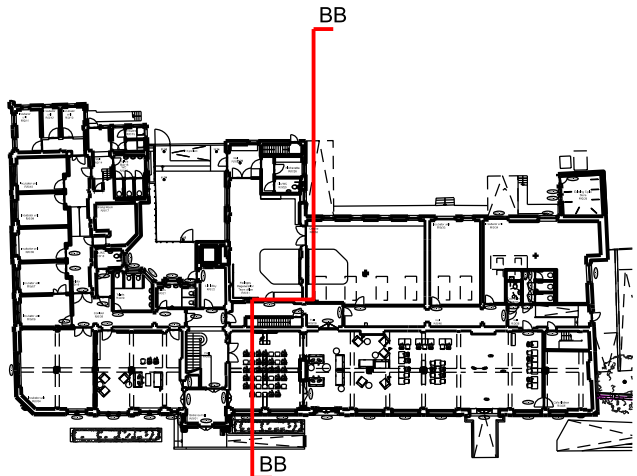

date	rev	description	status	by	chk
25.03.22	-	Draft Tender	Stage 4	SS	SS
07.04.22	A	S.73 Application	Planning	SS	TB
29.04.22	B	Tender	Stage 4	SS	TB
11.05.23	C	VE / Costing	Stage 4	TB	TB
22.05.23	D	Planning	Planning	TB	TB

FREEHAUS

project
The Trampery Tottenham

client
The Trampery

drawing title
Ceiling Type

status
Planning

scale
1:5@ A1, 1:10@A3
1:10@A1, 1:20@A3

drawn by
22.05.23 TB

job no — drawing no
128-3910

rev
D