




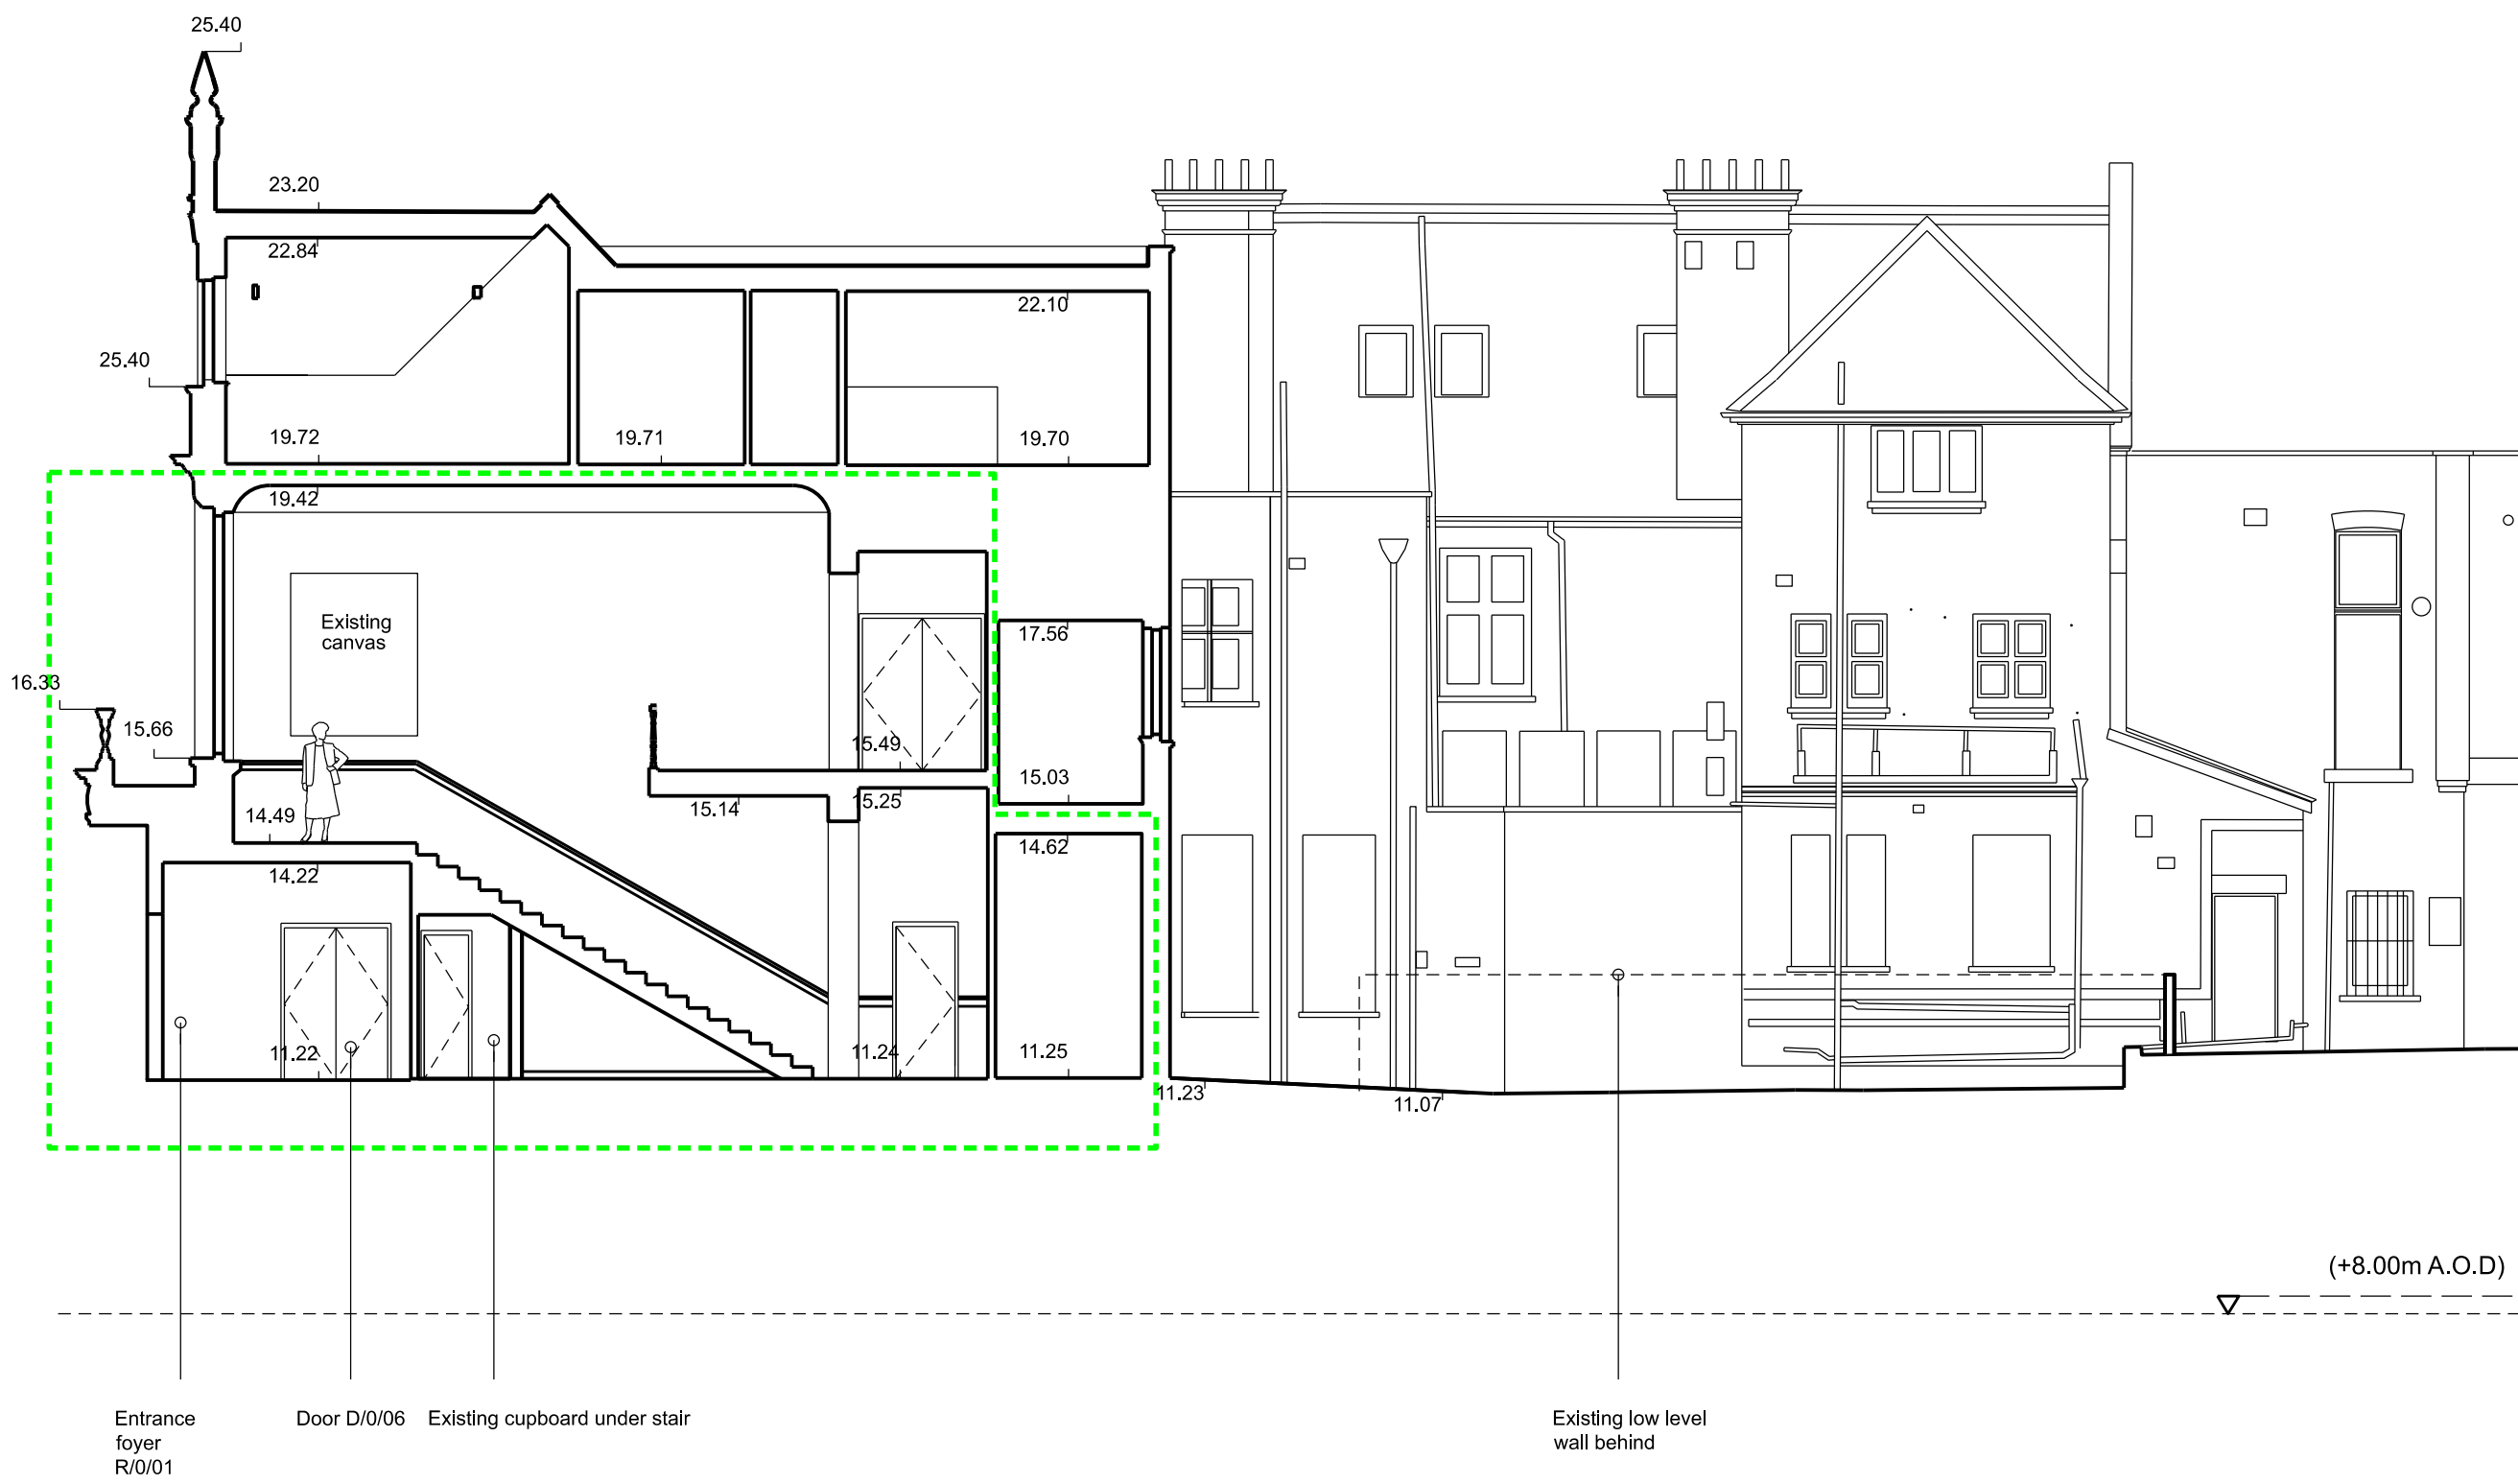

01 Section AA
1:100@A1

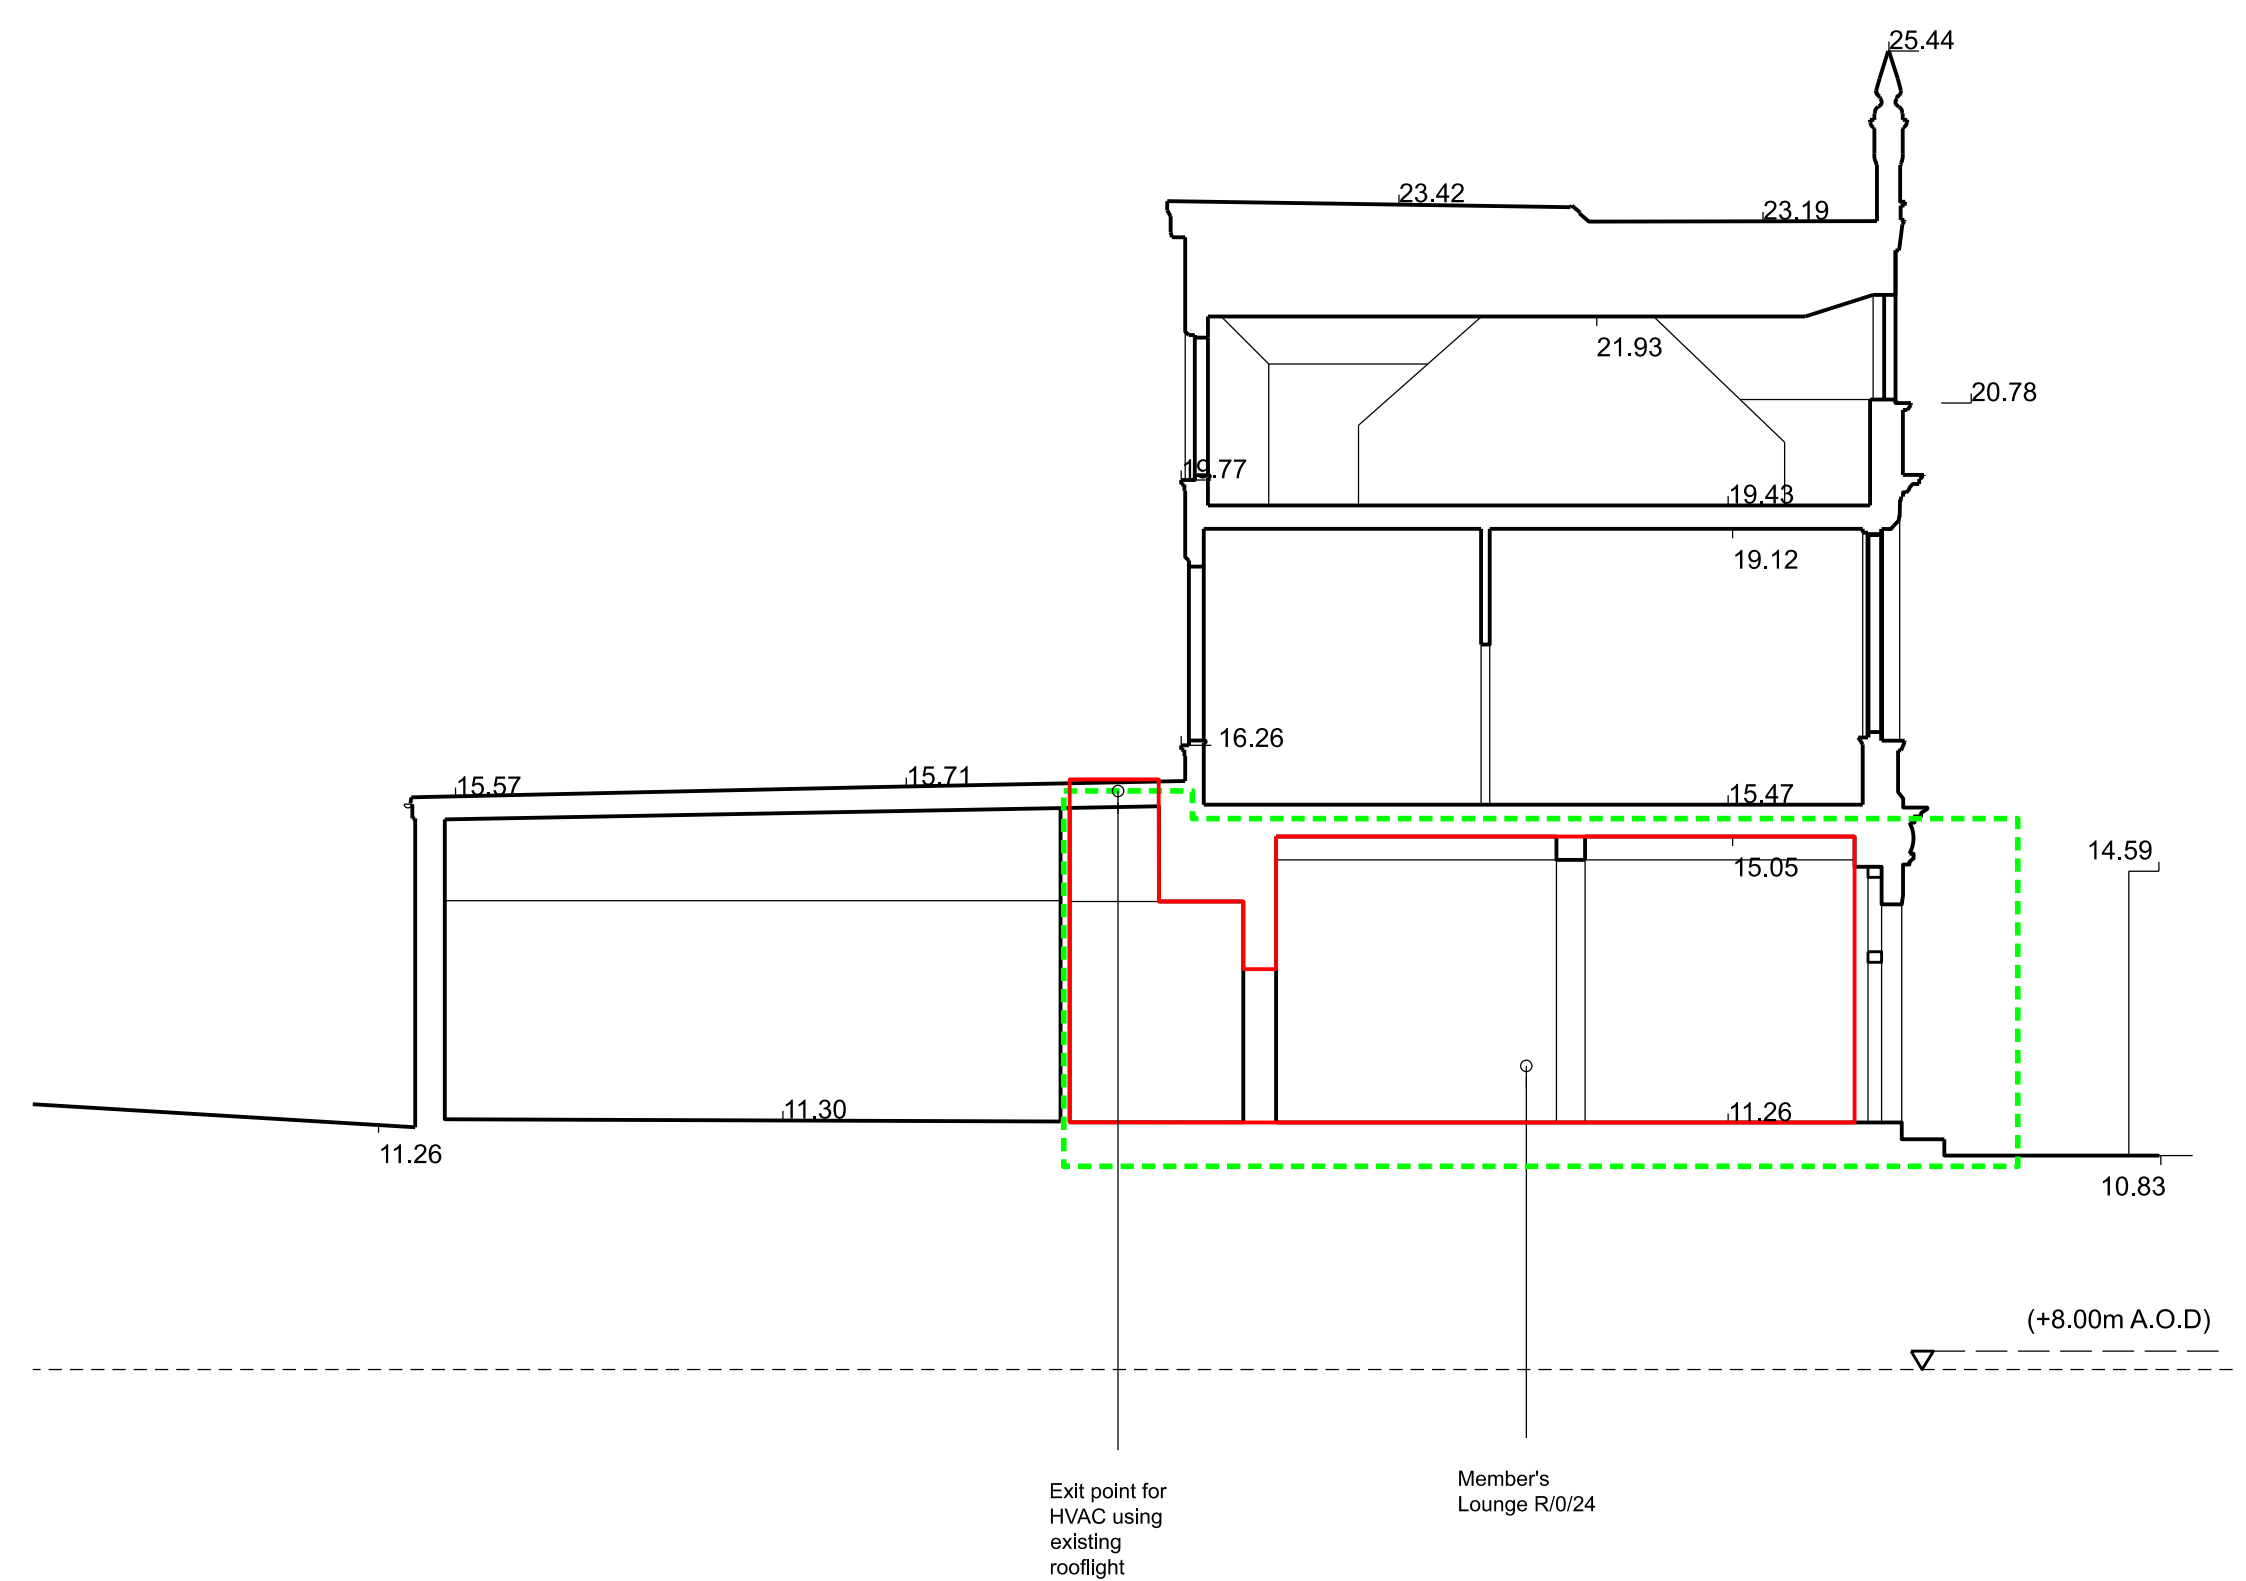

02 Section BB
1:100@A1

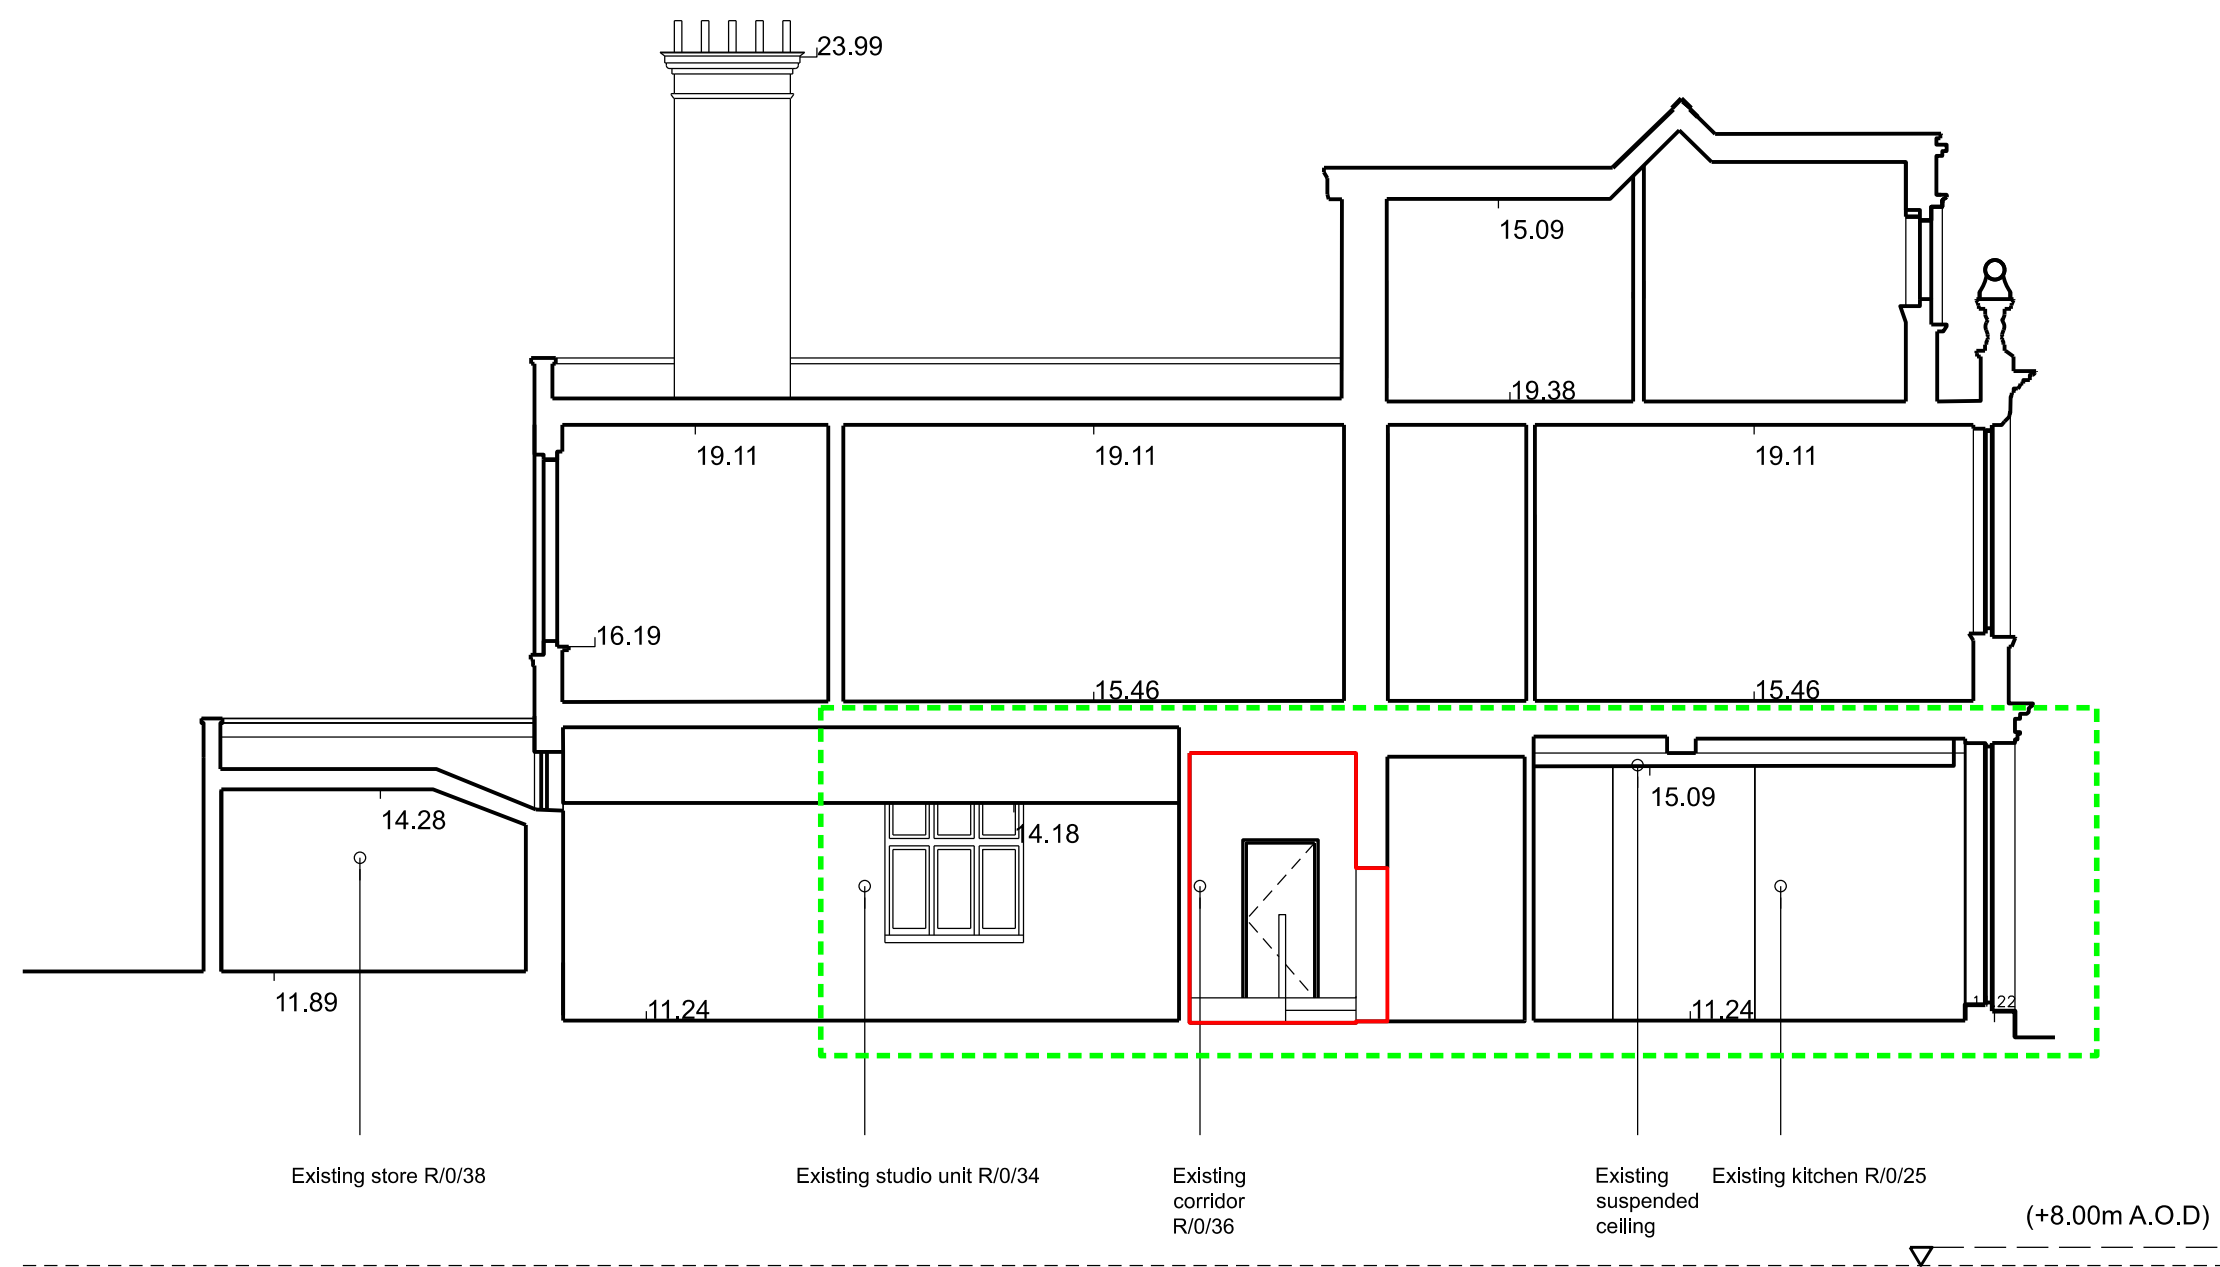

03 Section FF
1:100@A1

2m 4m 6m 8m

Freehaus
77 Leonard Street
London, EC2A 4QS


+44 (0) 208 5100 500
studio@freehausdesign.com

freehausdesign.com

Quality Assured. Do Not Scale.
All dimensions and conditions are to be checked on site prior preparing drawings or commencing any work.
© This drawing is the property of Freehaus Design Limited and protected by the Copyright, Designs and Patents, 1988.

Freehaus is a RIBA Chartered Practice.
Registration Number 20013331
Freehaus is a trading name and trademark for Freehaus Design Ltd.
Registered Office: 15 Lingfield Avenue, Kingston upon Thames, Surrey KT11 2TL
Registered in England and Wales No: 8019536

key plan

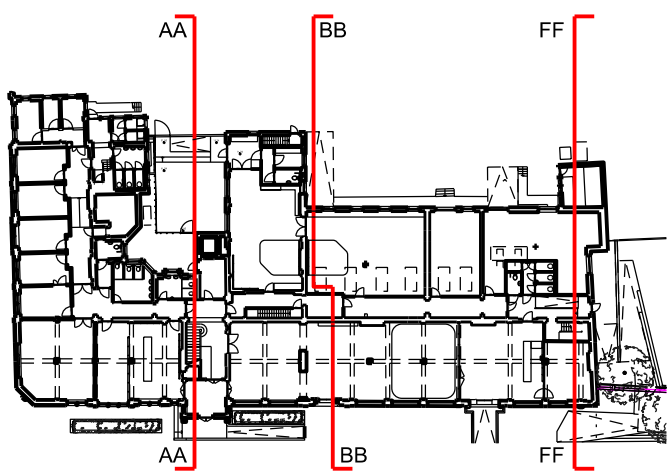

Project Scope 11.05.23
Scope with granted permission HGY/2021/2202 and HGY/2021/2203

date	rev	description	status	by	chk
30.04.20	-	Coordination	For Information	NL	NL
15.05.20	A	Pre-planning	Pre-planning	NL	NL
28.08.20	B	Draft Planning	Draft Planning	NL	NL
04.09.20	C	Planning	Planning	NL	NL
15.06.21	D	Planning	Planning	ME	TB
25.03.22	E	Draft Tender	Stage 4	SS	SS
07.04.22	F	S.73 Application	Planning	SS	TB
29.04.22	G	S.73 Application	Stage 4	SS	TB
11.05.23	H	VE / Costing	Stage 4	TB	TB
22.05.23	J	Planning	Planning	TB	TB

notes

FREEHAUS

project
The Trampery Tottenham Refurbishment

client
The Trampery
639 The High Road, N17 8AA
drawing title
Existing Sections
AA, BB, FF
status
Planning

scale
1:100@ A1
1:200@ A3
drawn
22.05.23
by
TB

job no — drawing no
178—1100
rev
J