

Freehaus
77 Leonard Street
London, EC2A 4QS


+44 (0) 208 5100 500
studio@freehausdesign.com

freehausdesign.com

Quality Assured. Do Not Scale.
All dimensions and conditions are to be checked on site prior preparing drawings or commencing any work.
© This drawing is the property of Freehaus Design Limited and protected by the Copyright, Designs and Patents, 1988.

Freehaus is a RIBA Chartered Practice.
Registration Number 20013331
Freehaus is a trading name and trademark for Freehaus Design Ltd.
Registered Office: 15 Lingfield Avenue, Kingston upon Thames, Surrey KT11 2TL
Registered in England and Wales No: 8019536

key plan

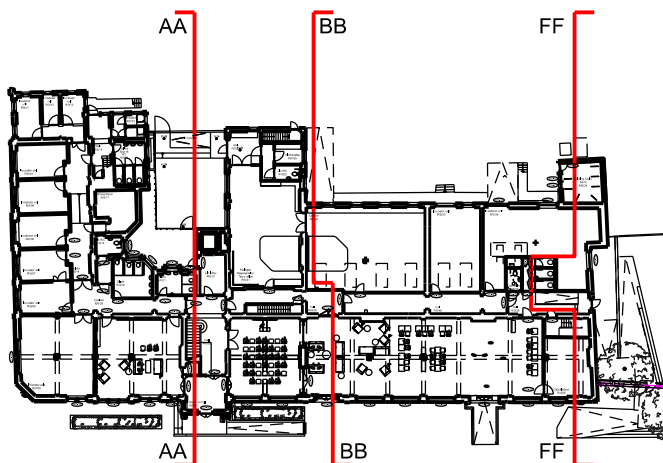

Project Scope 04.02.22

date	rev	description	status	by	chk
30.04.20	-	Coordination	For Information	NL	NL
15.05.20	A	Pre-planning	Pre-planning	NL	NL
28.08.20	B	Draft Planning	Draft Planning	NL	NL
04.09.20	C	Planning	Planning	NL	NL
28.05.21	D	For Information	For Information	ME	TB
15.06.21	E	Planning	Planning	ME	TB
25.03.22	F	Draft Tender	Stage 4	SS	SS
07.04.22	G	S.73 Application	Planning	SS	TB
29.04.22	H	Tender	Stage 4	SS	TB
11.05.23	J	VE / Costing	Stage 4	TB	TB
22.05.23	K	Planning	Planning	TB	TB

notes


FREEHAUS

project
The Trampery Tottenham Refurbishment

client
The Trampery
639 The High Road, N17 8AA
drawing title status
Proposed Sections Planning
BB, FF


scale drawn by
1:50@ A1 22.05.23 TB

job no — drawing no rev
178—4100 K

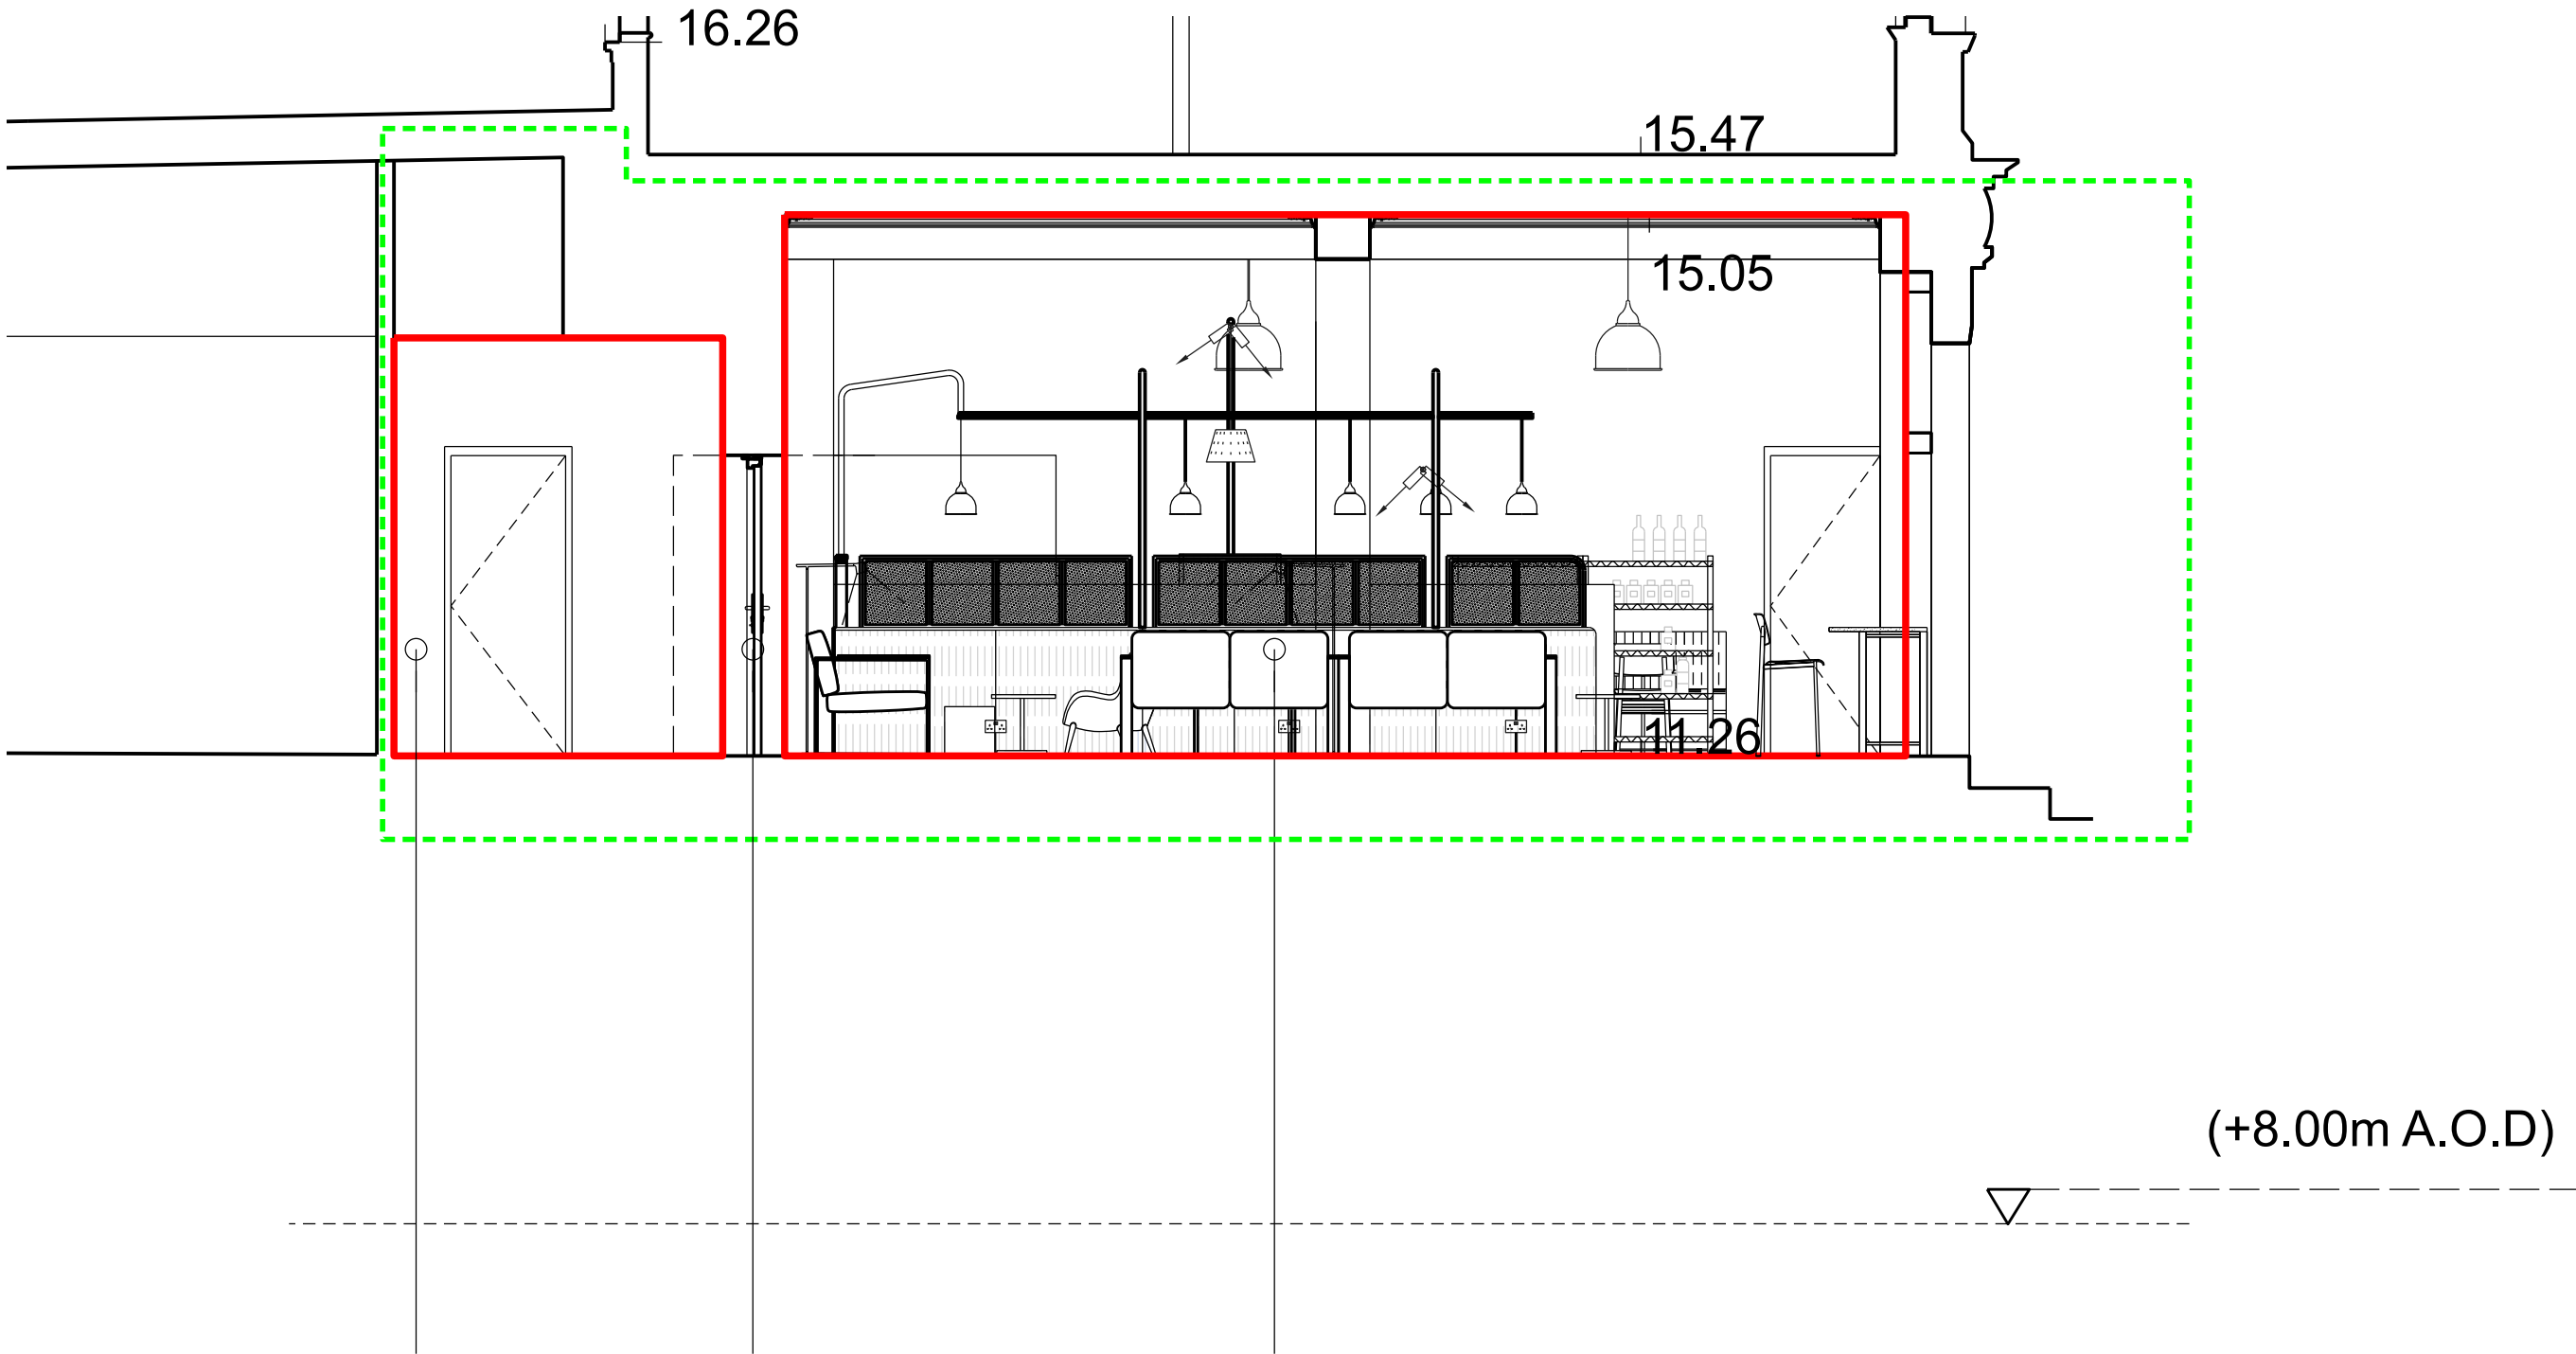

Internal refurbishment to corridor
New opening in wall and new doorway formed
Community Cafe and Activity Space

01 Section BB
1:50@A1

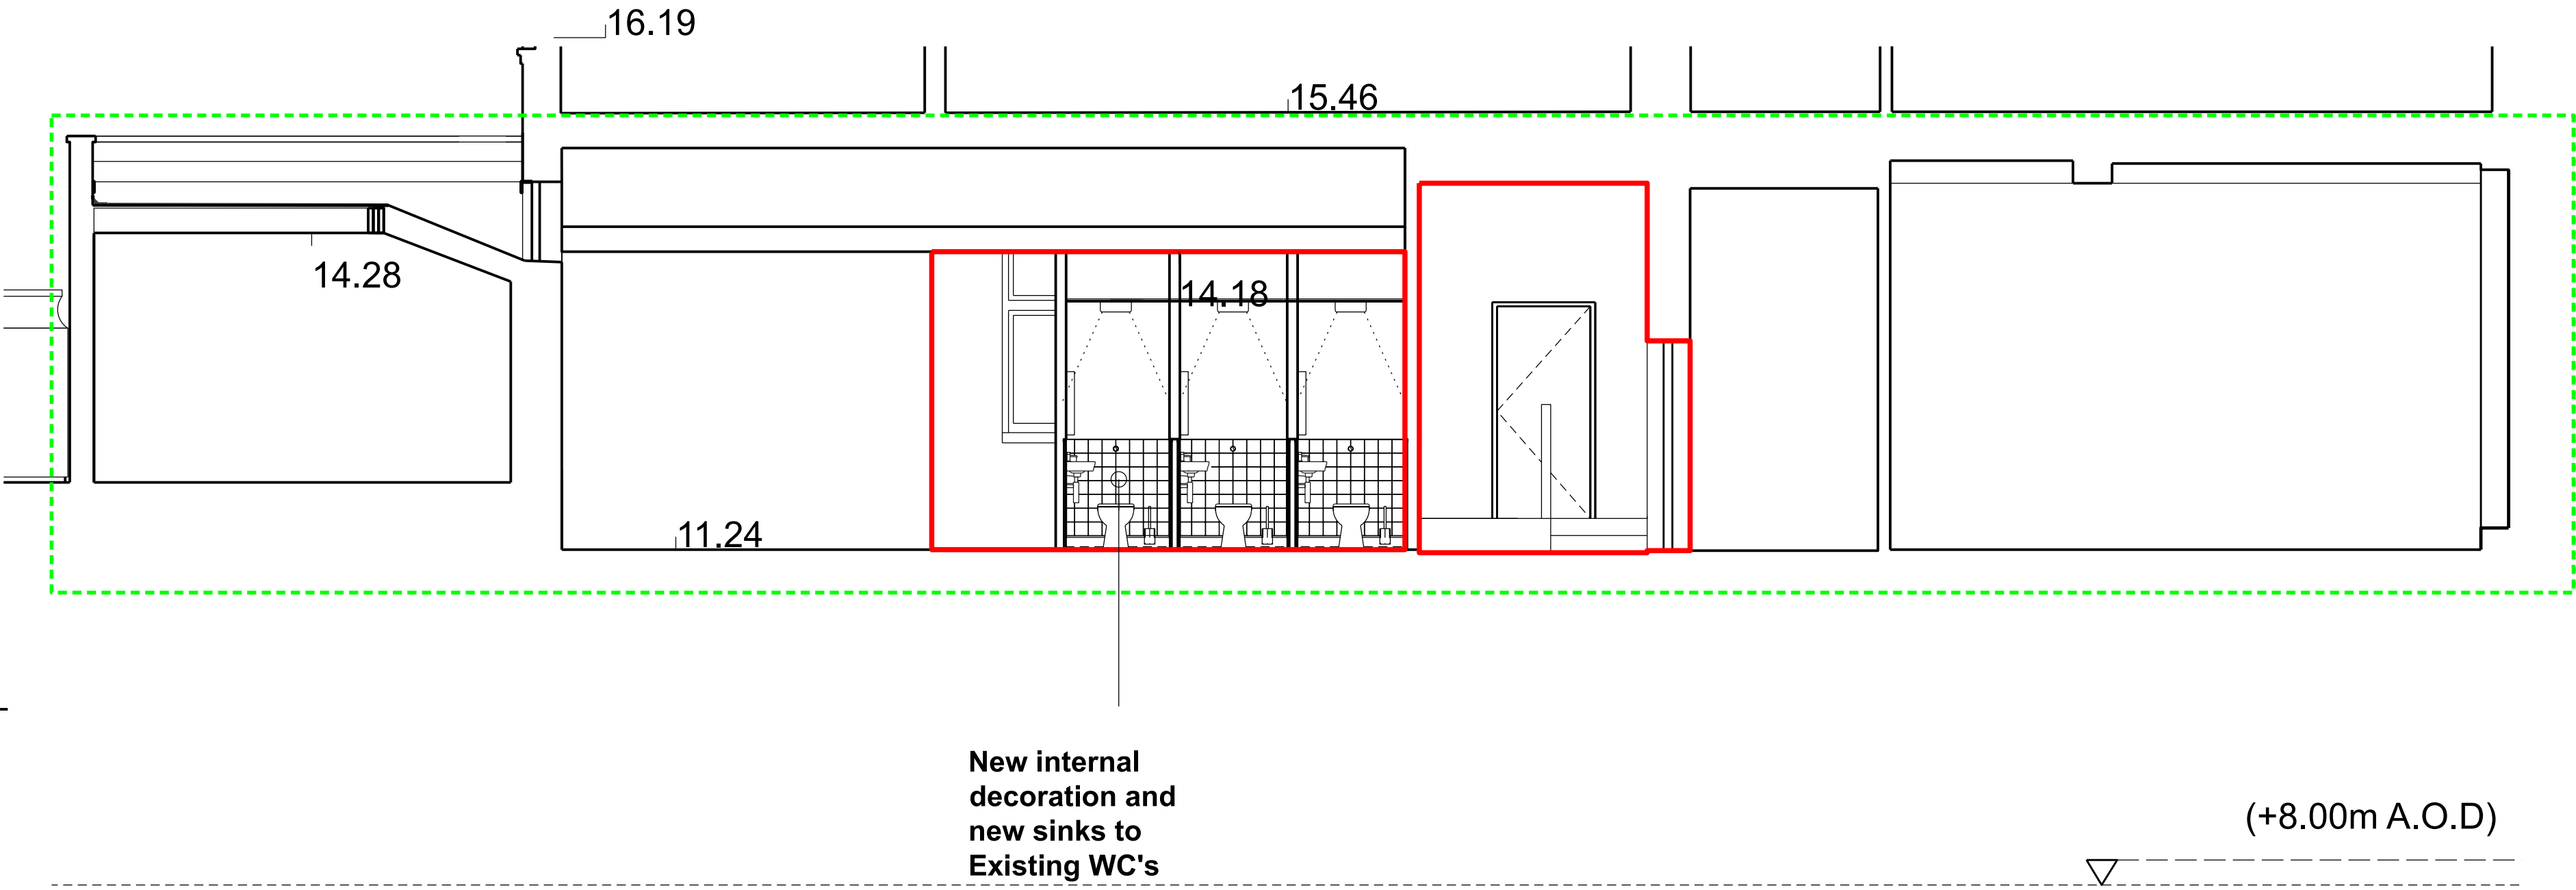

New internal decoration and new sinks to Existing WC's

02 Section FF
1:50@A1

