

Freehaus
77 Leonard Street
London, EC2A 4QS


+44 (0) 208 5100 500
studio@freehausdesign.com

freehausdesign.com

Quality Assured. Do Not Scale.
All dimensions and conditions are to be checked on site prior preparing drawings or commencing any work.
© This drawing is the property of Freehaus Design Limited and protected by the Copyright, Designs and Patents, 1988.

Freehaus is a RIBA Chartered Practice.
Registration Number 20013331
Freehaus is a trading name and trademark for Freehaus Design Ltd.
Registered Office: 15 Lingfield Avenue, Kingston upon Thames, Surrey KT11 2TL
Registered in England and Wales No: 8019536

key plan

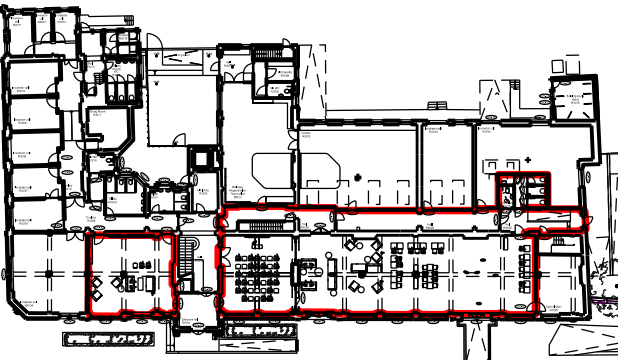

01

2m 4m 6m 8m

date	rev	description	status	by	chk
25.03.22	-	Draft Tender	Stage 4	SS	SS
05.04.22	A	S.73 Amendment	Planning	SS	TB
29.04.22	B	Tender	Stage 4	SS	TB
11.05.23	C	VE / Costing	Stage 4	TB	TB
22.05.23	D	Planning	Planning	TB	TB

notes

FREEHAUS

project
The Trampery Tottenham Refurbishment

client
The Trampery

drawing title
Proposed
Internal Elevations


status
Planning

scale
150@ A1 1:100@A3
1:100@ A1, 1:200@A3


drawn by
22.05.23 TB

job no — drawing no
178—4250


rev
D

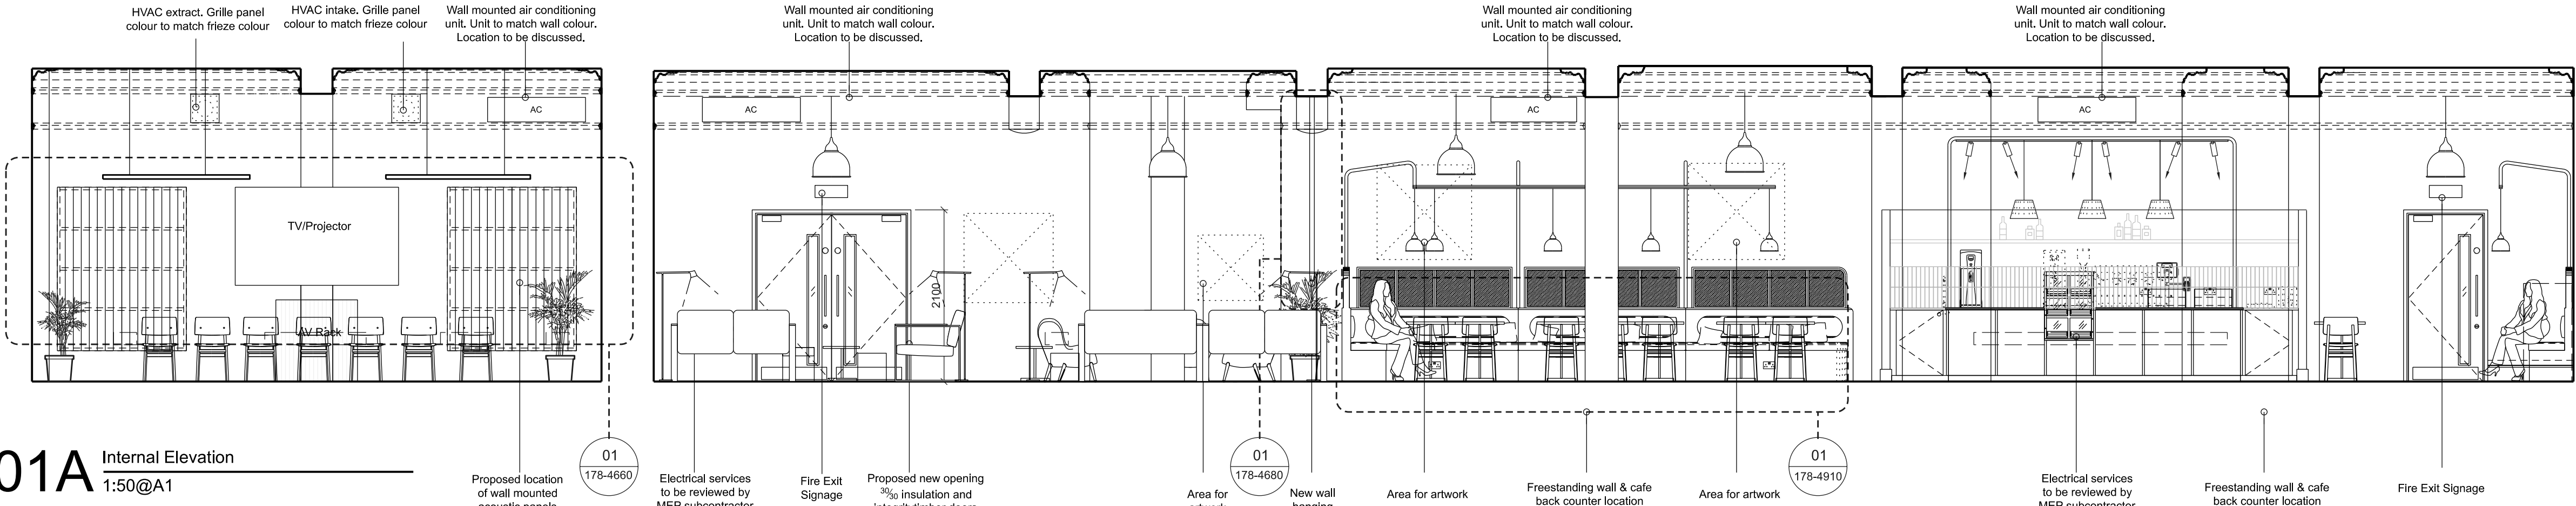


01A Internal Elevation
1:50@A1

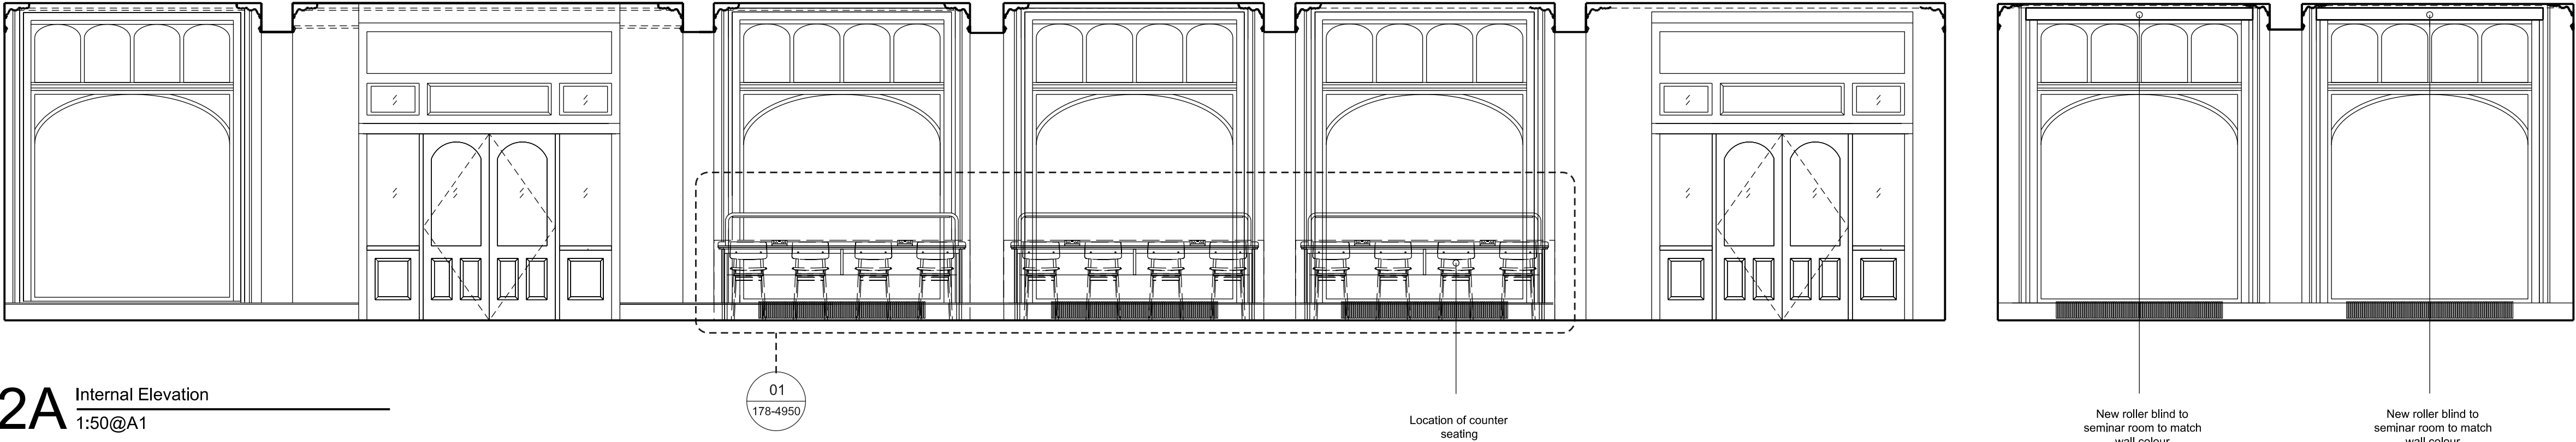


02A Internal Elevation
1:50@A1

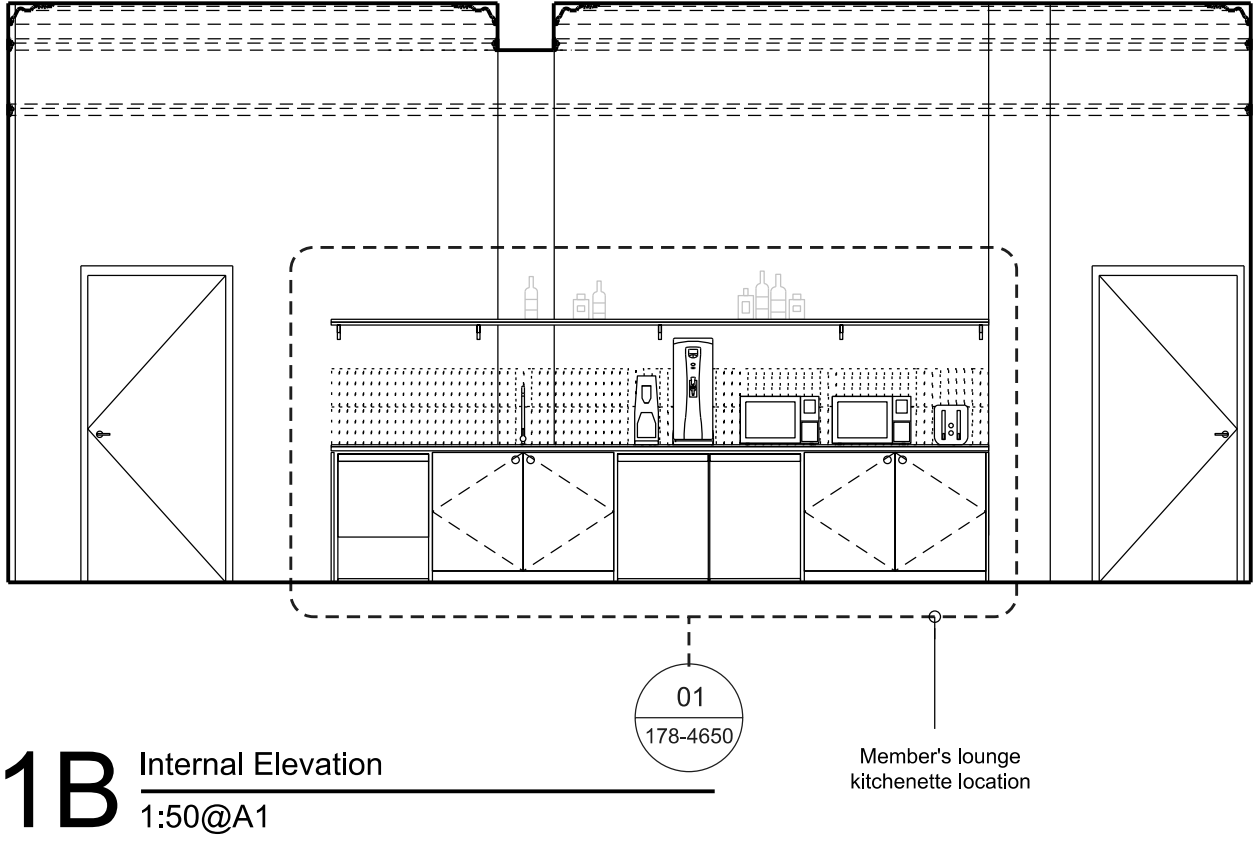


01B Internal Elevation
1:50@A1

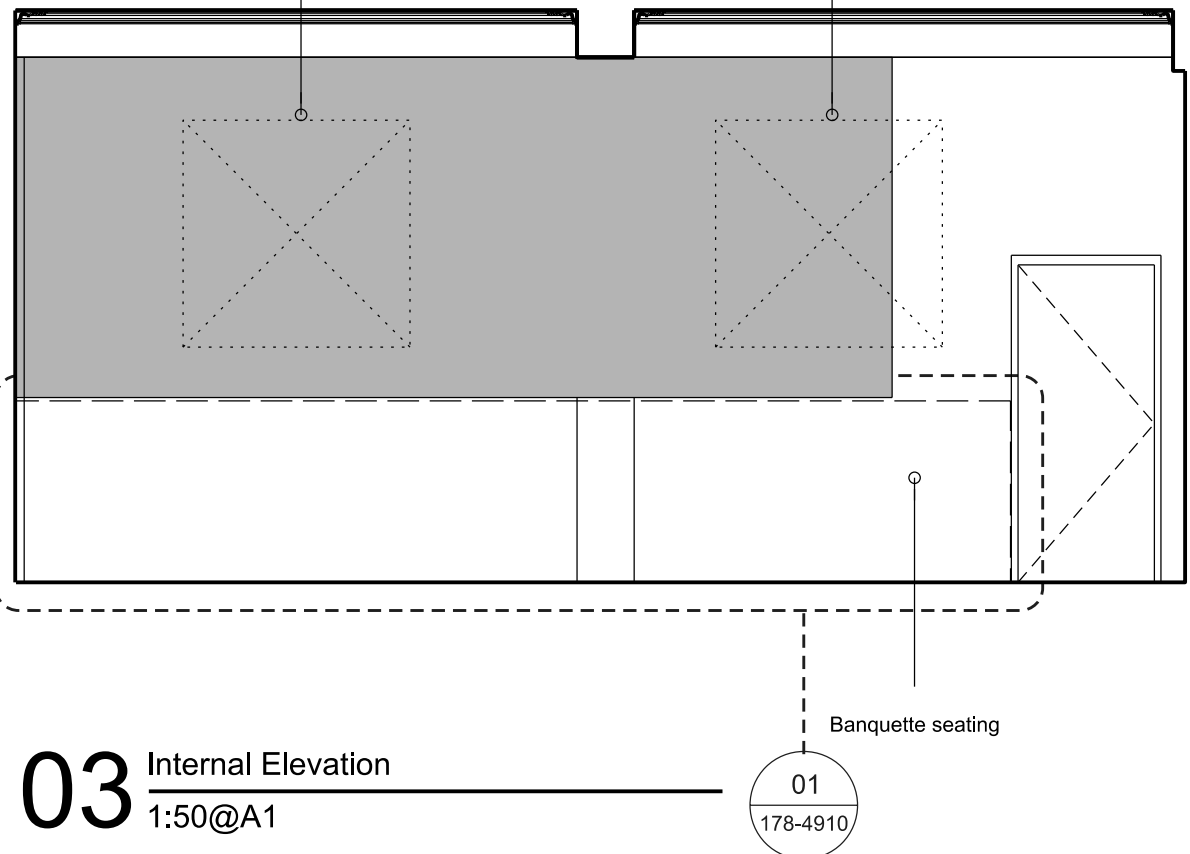


03 Internal Elevation
1:50@A1

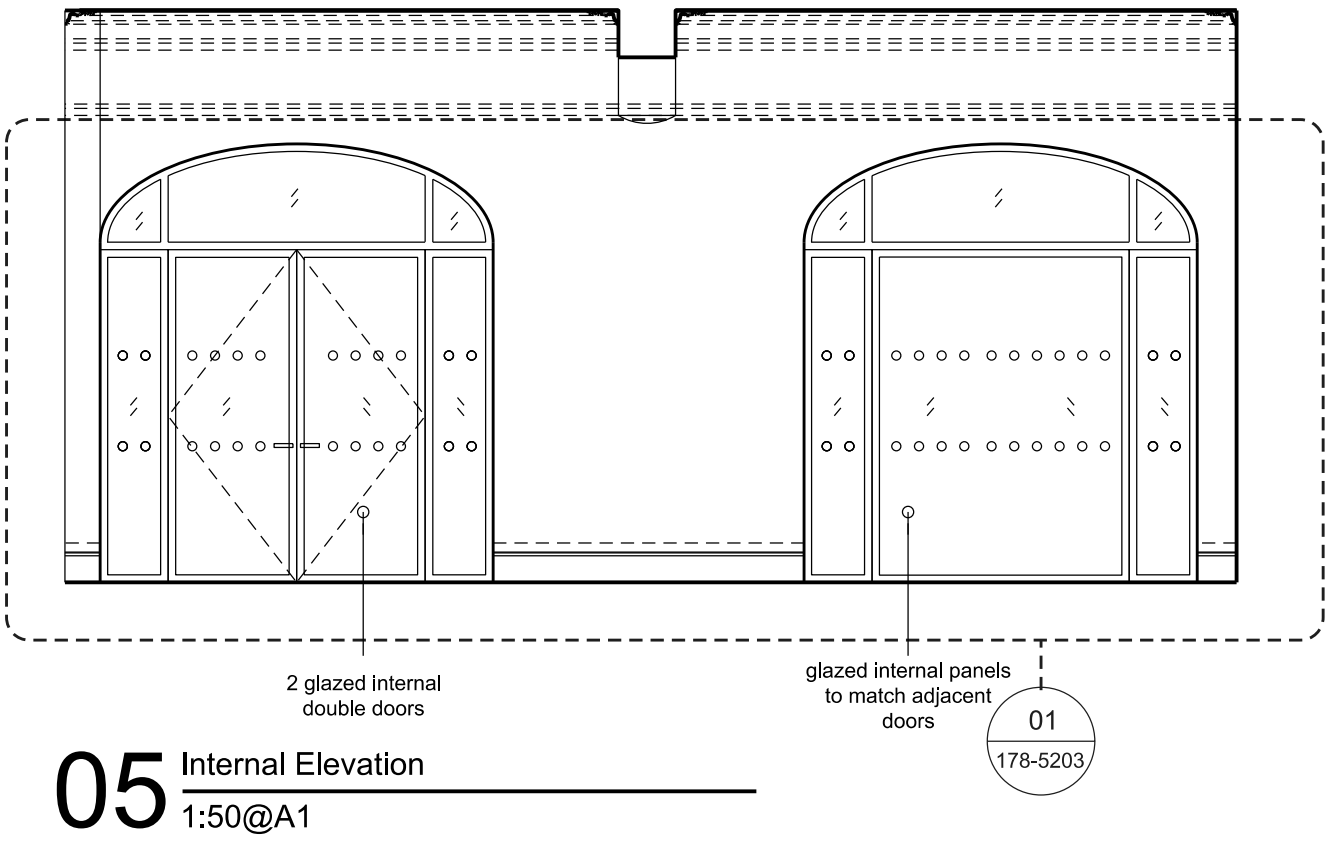


05 Internal Elevation
1:50@A1

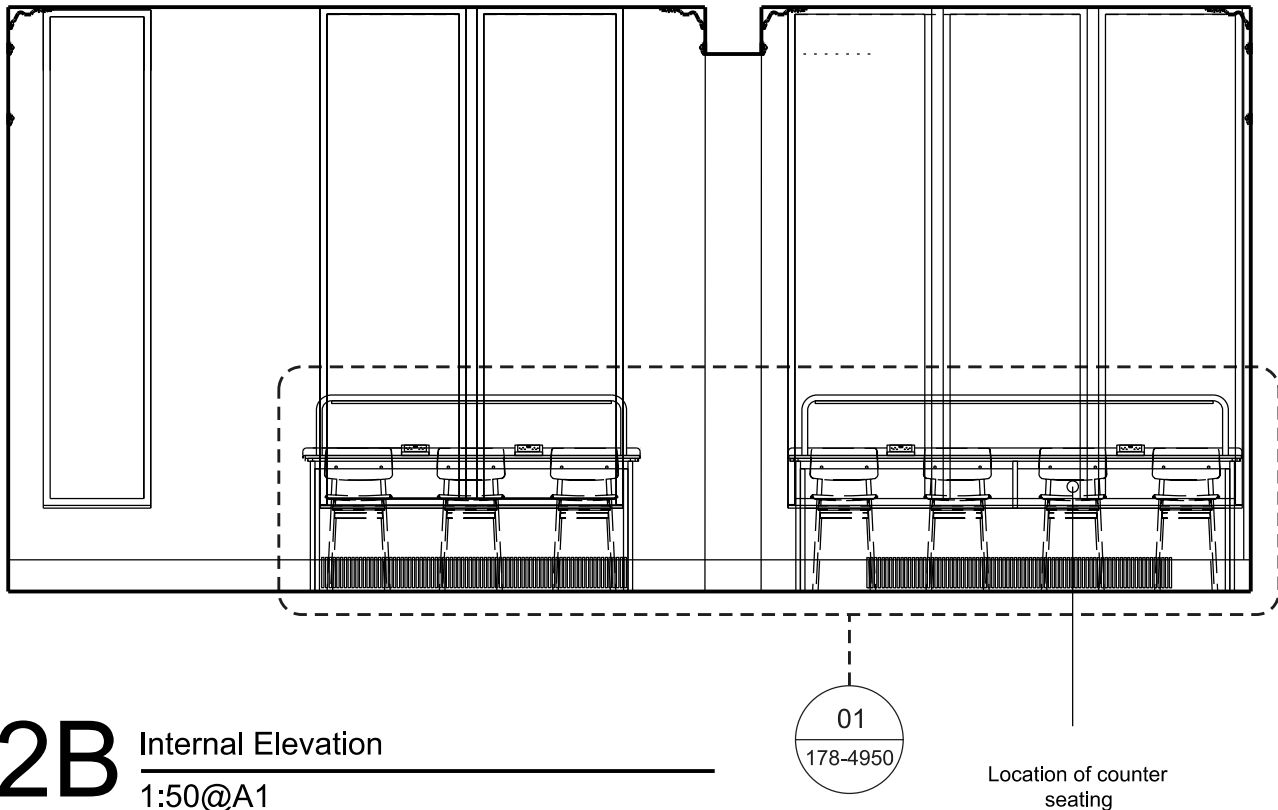

02B Internal Elevation
1:50@A1

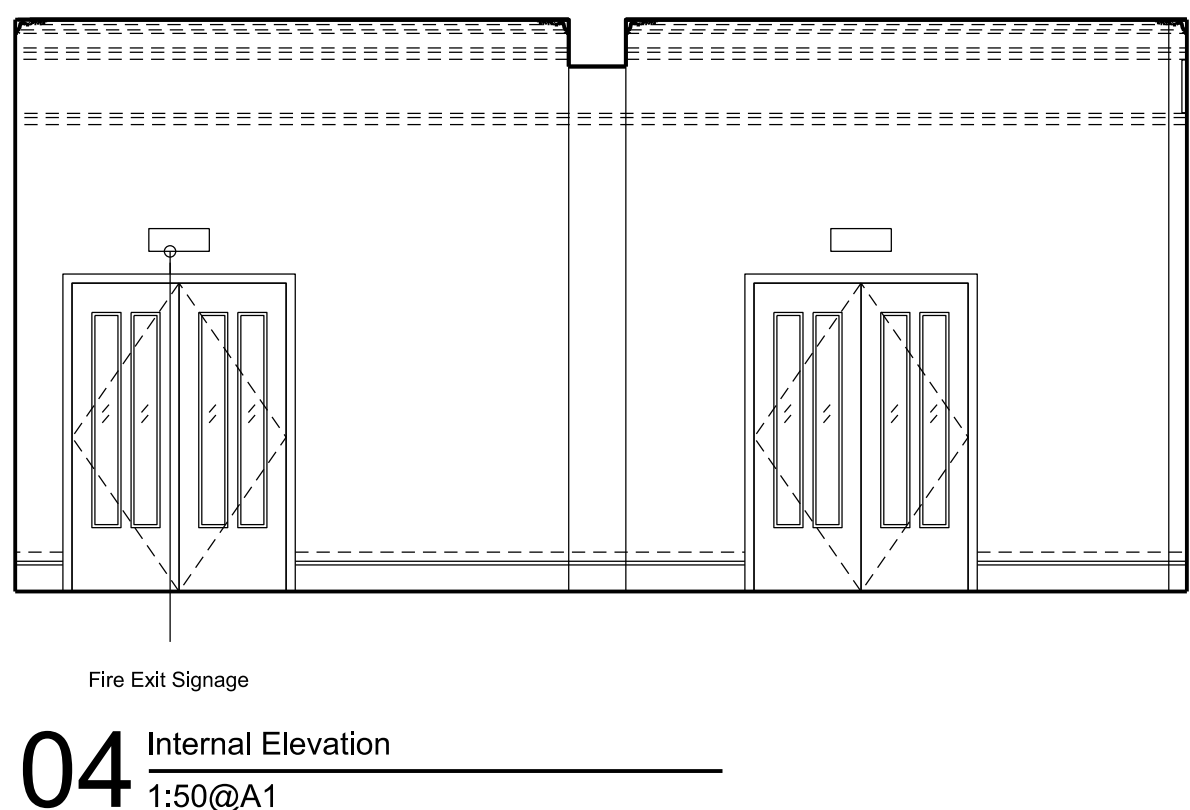

04 Internal Elevation
1:50@A1

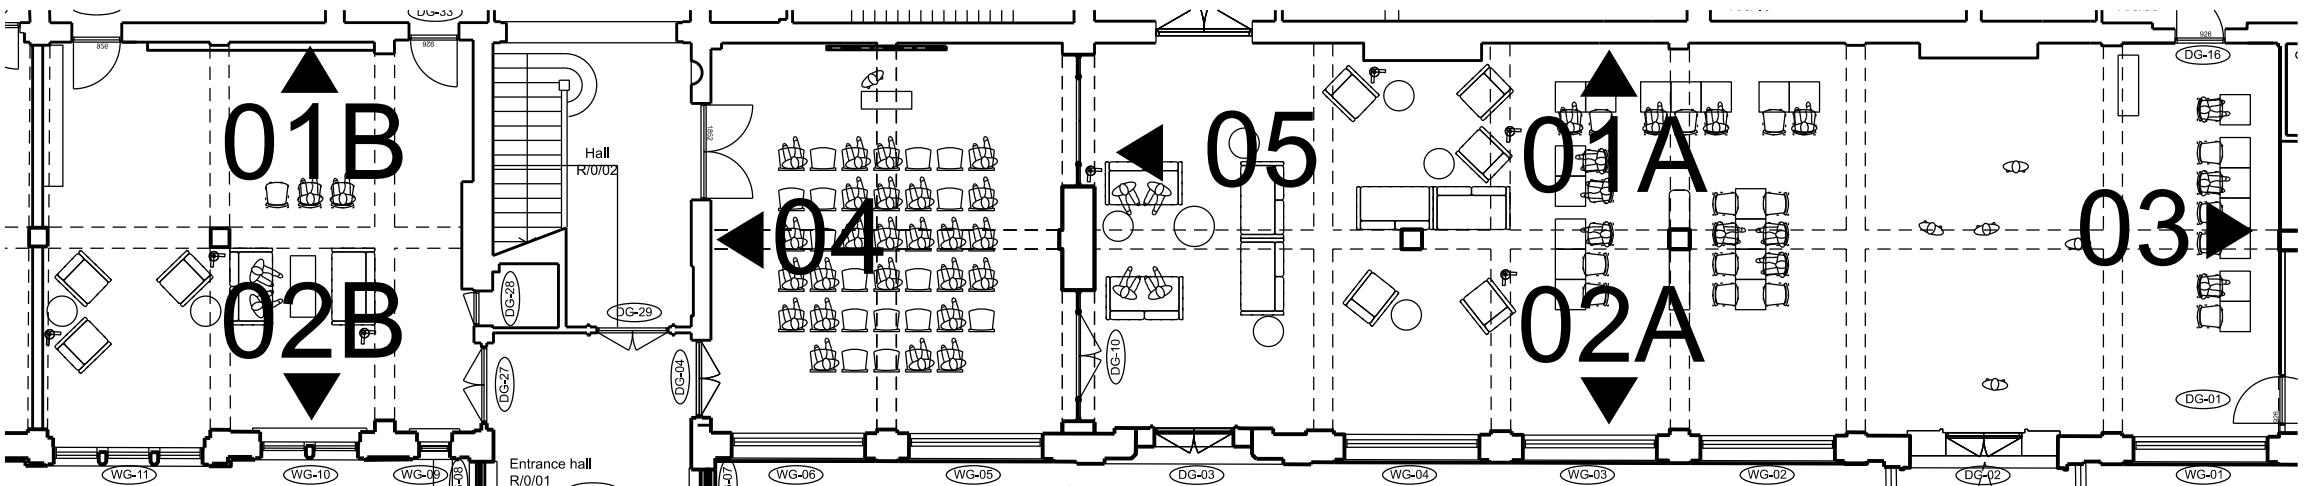

06 Scope Plan
1:150@A1