
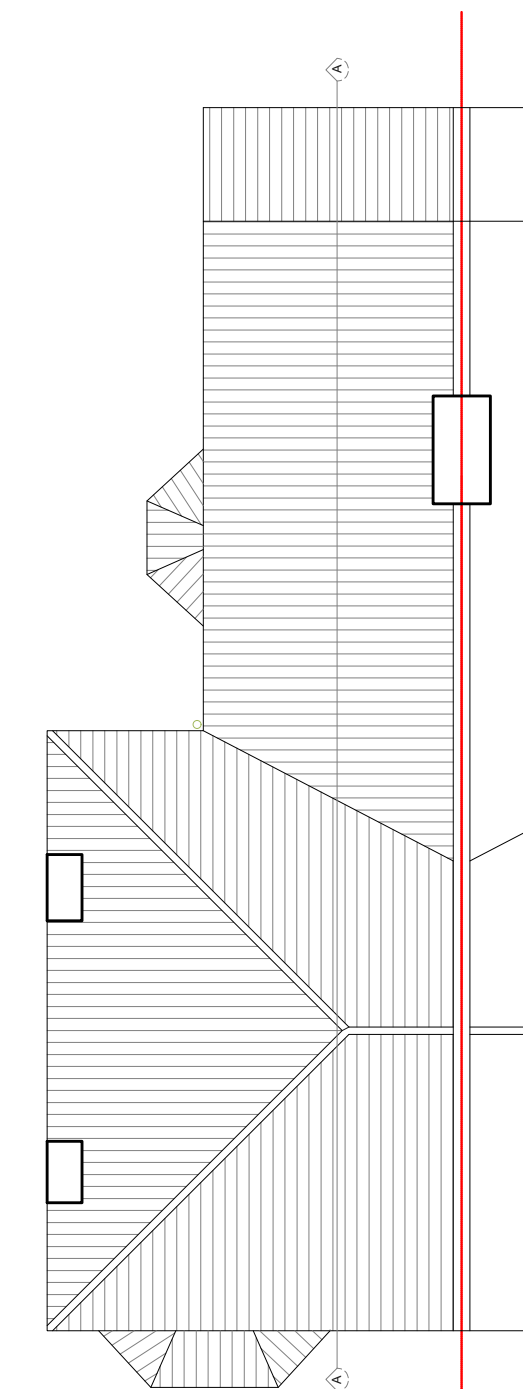
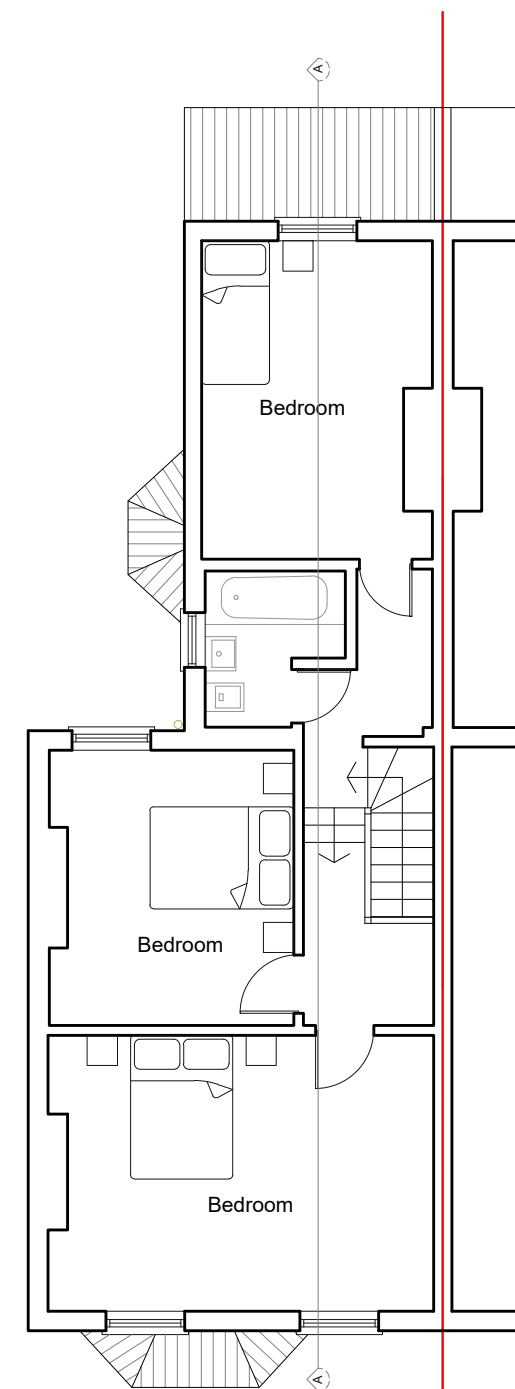
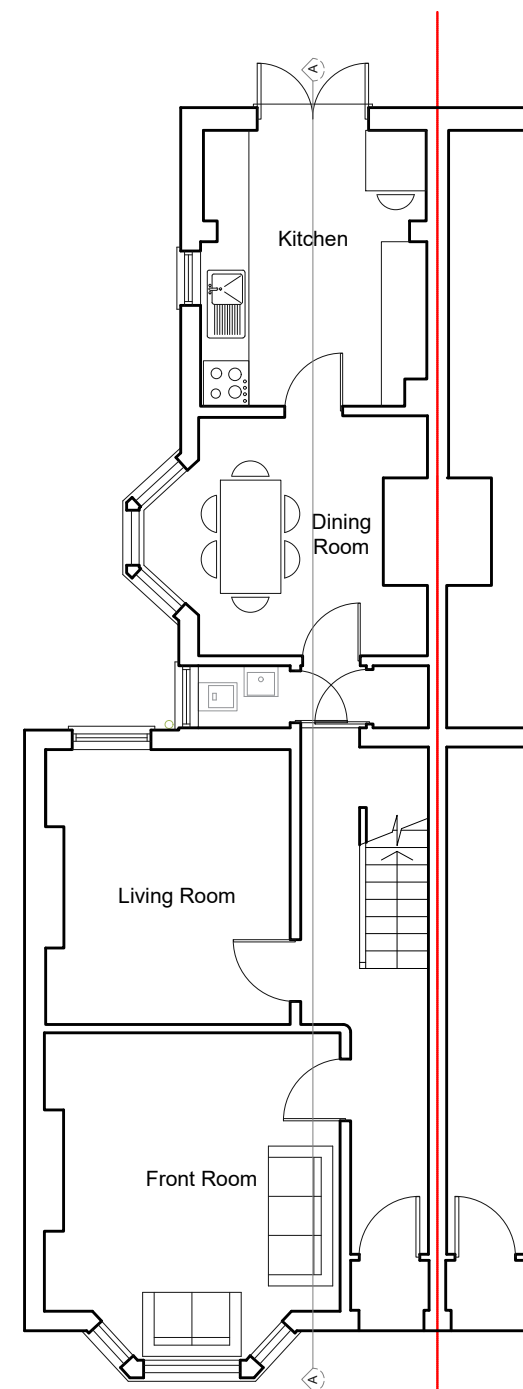


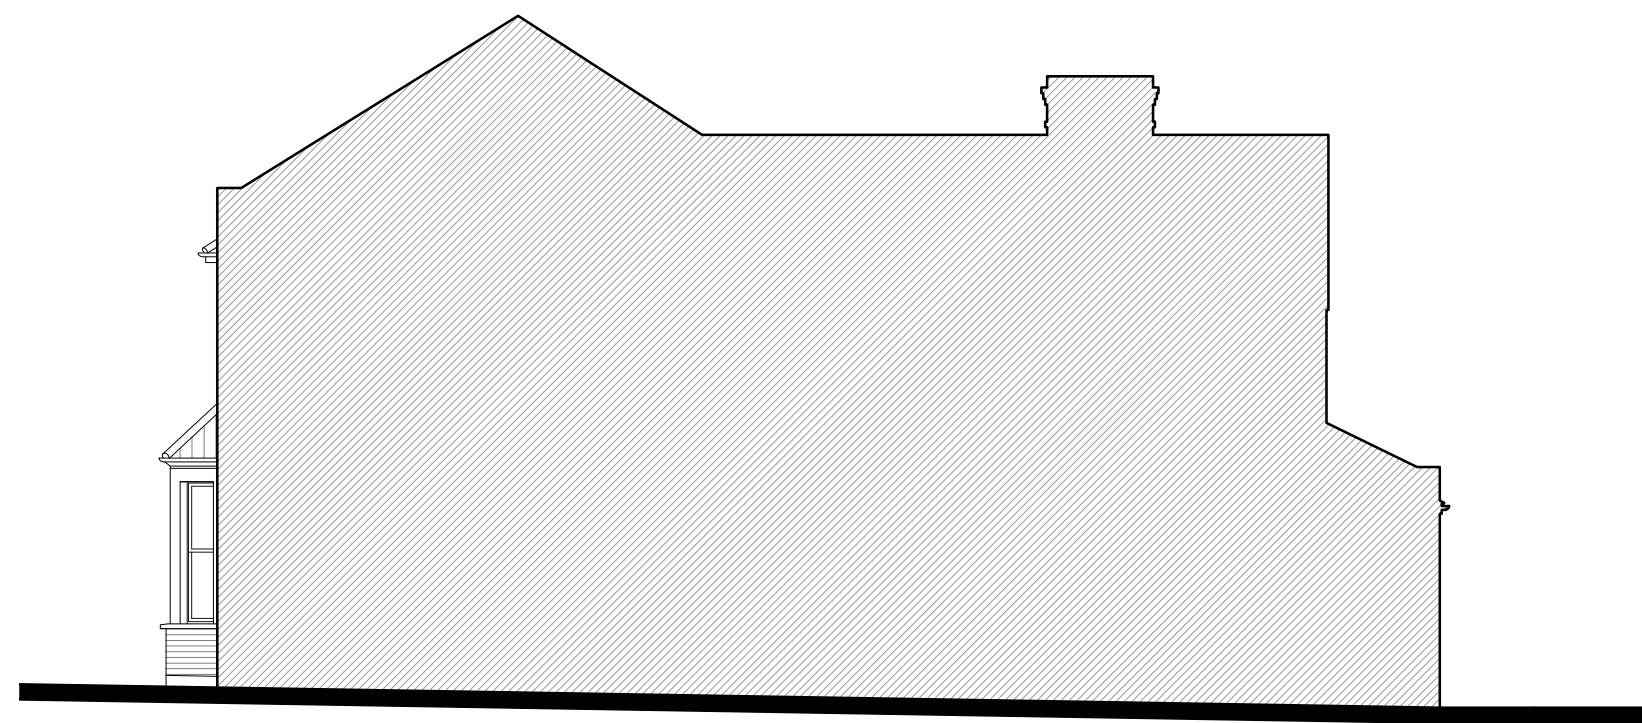

KEY

EXISTING WALLS	
PROPOSED WALLS	
WALLS TO BE DEMOLISHED	
HIDDEN ABOVE	

dpa

ARCHITECTS
INTERIOR DESIGNERS
PARTY WALL SURVEYORS
PLANNING CONSULTANTS

Hertfordshire Office
25 Tudor Hall
Brewery Road
Hoddesdon, Herts
EN11 8FP

London Office
9 Devonshire square
London
EC2M 4YF

RIBA  01992 469001
info@dpa-architects.co.uk
www.dpa-architects.co.uk

[illegible]

Site address	48 Marlborough Road London N22 8NN
Project Description	Ground floor rear/side extension
Drawing Title	Existing Drawings
Drawn	BWO'B
Checked by	DP
Issued for	Planning Approval
Scale	1:100@A1
Drawing No.	1646_308
Date	May 2023