



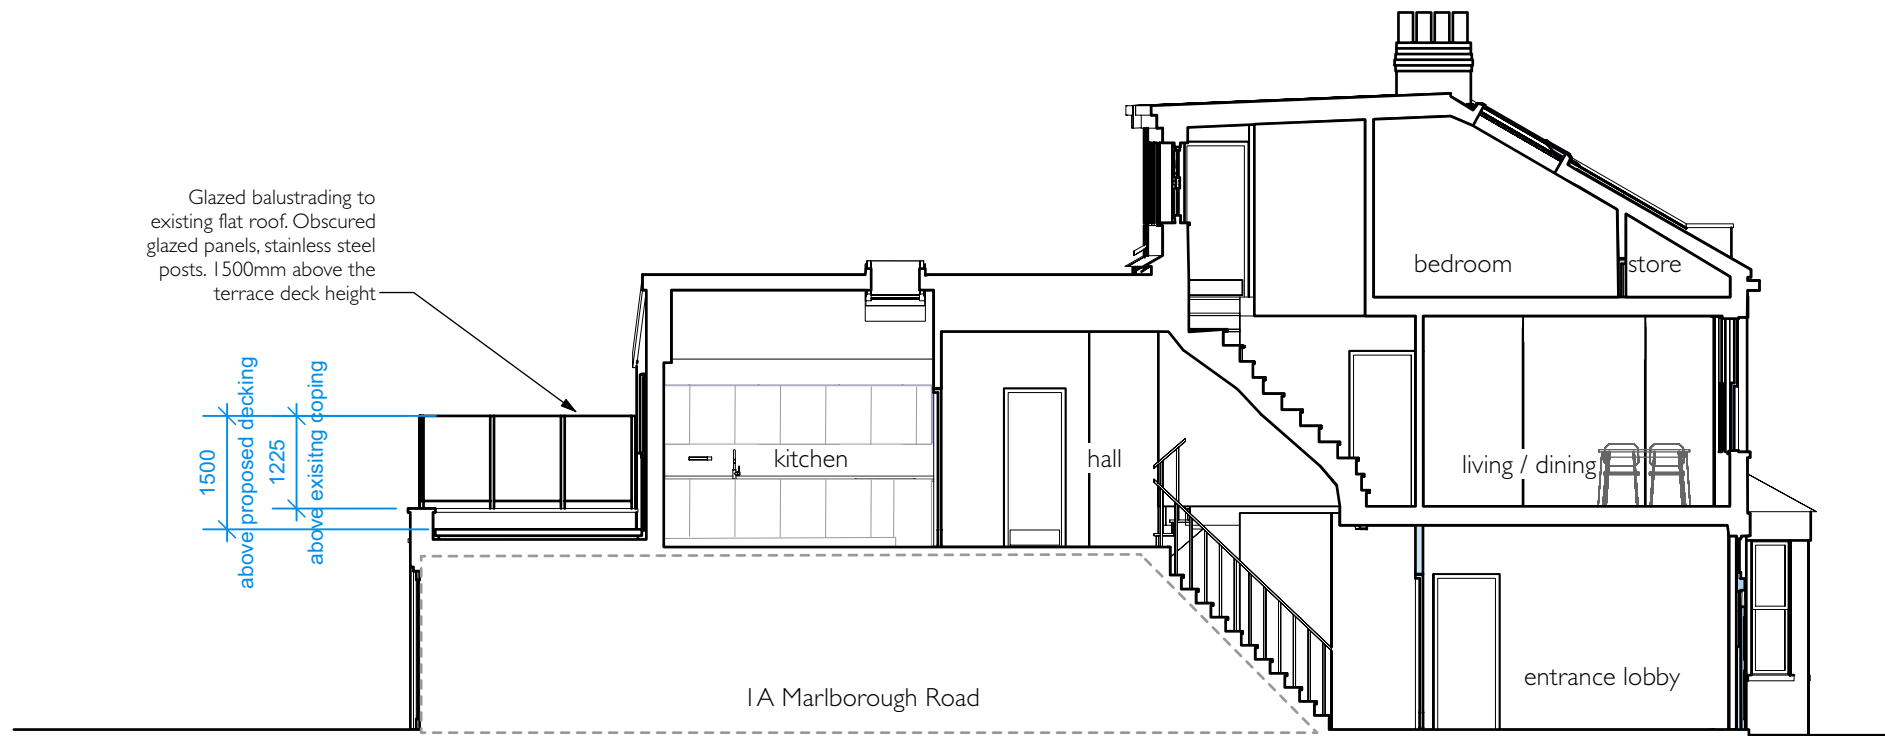

Section AA

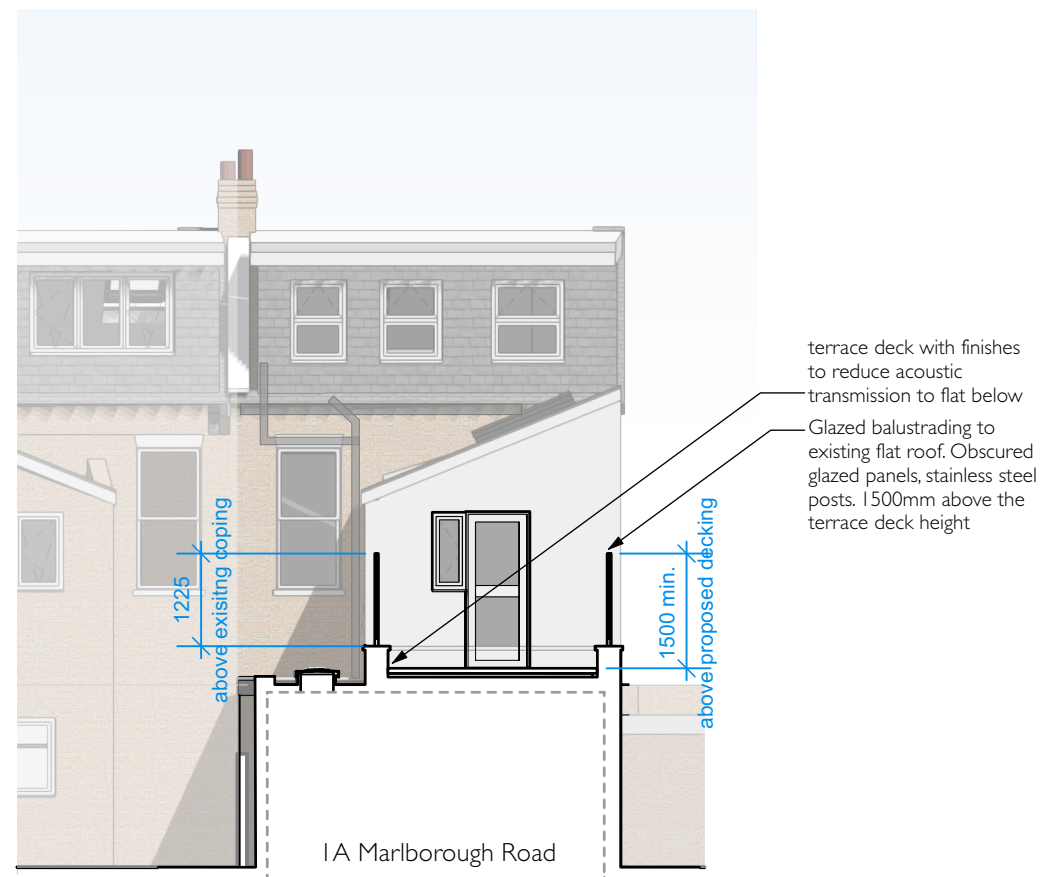

Section BB



Rev
PI

Planning Issue

Date
11.06.2023

James Pooley
architecture

james@jamespooleyarchitecture.com 55 Goring Road N11 1 2BT
www.jamespooleyarchitecture.com 07881 585857

1B Marlborough Road, London. N22 8NB

Proposed Elevations and Sections 2

scale: 1:100 @ A3 Date: JUNE 2023 Drawn by: J/P

MAR-015

PI

