



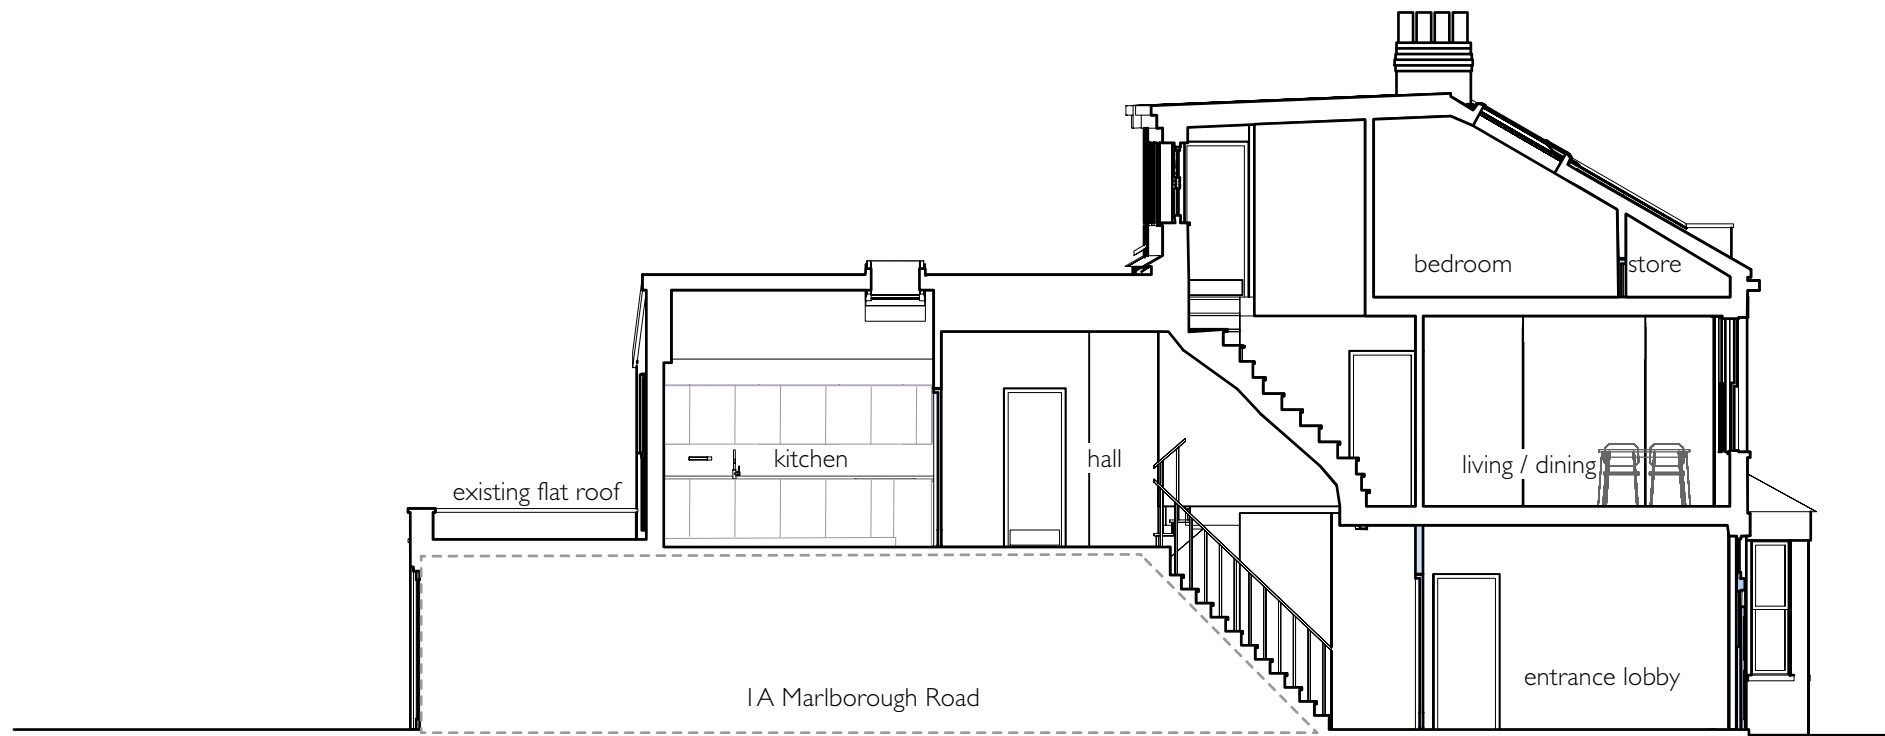

Section AA

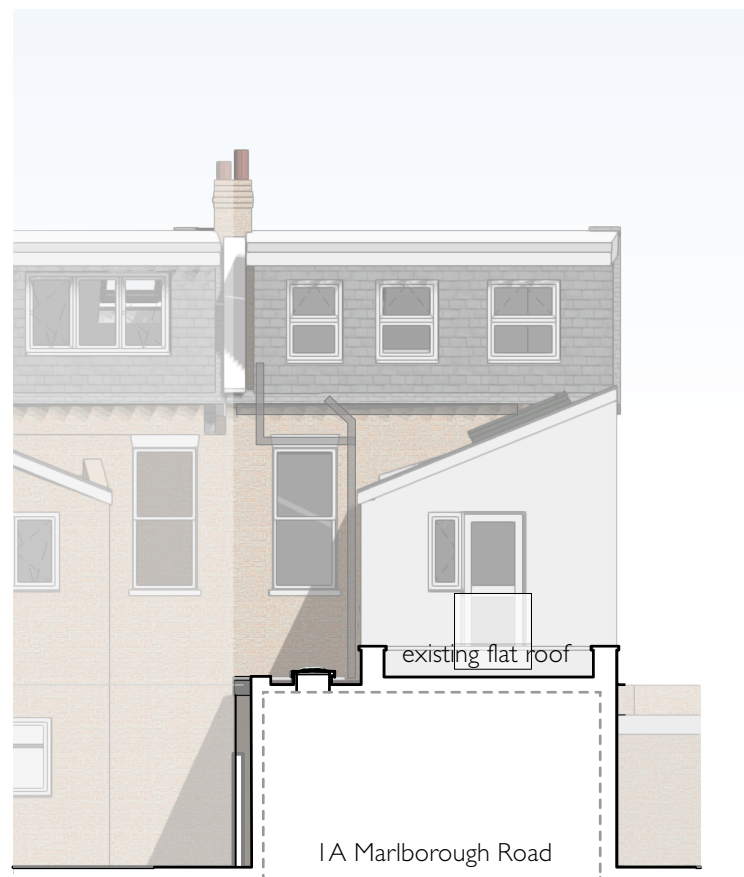

Section BB



Section and elevation location plan
1:500

Rev	Date
PI	11.06.2023

Planning Issue

James Pooley
architecture

james@jamespooleyarchitecture.com 55 Goring Road N11 1 2BT
www.jamespooleyarchitecture.com 07881 585857

1B Marlborough Road, London. N22 8NB

Existing Elevations and Sections 2

scale: 1:100 @ A3 Date: JUNE 2023 Drawn by: J/P

MAR-005

PI

