
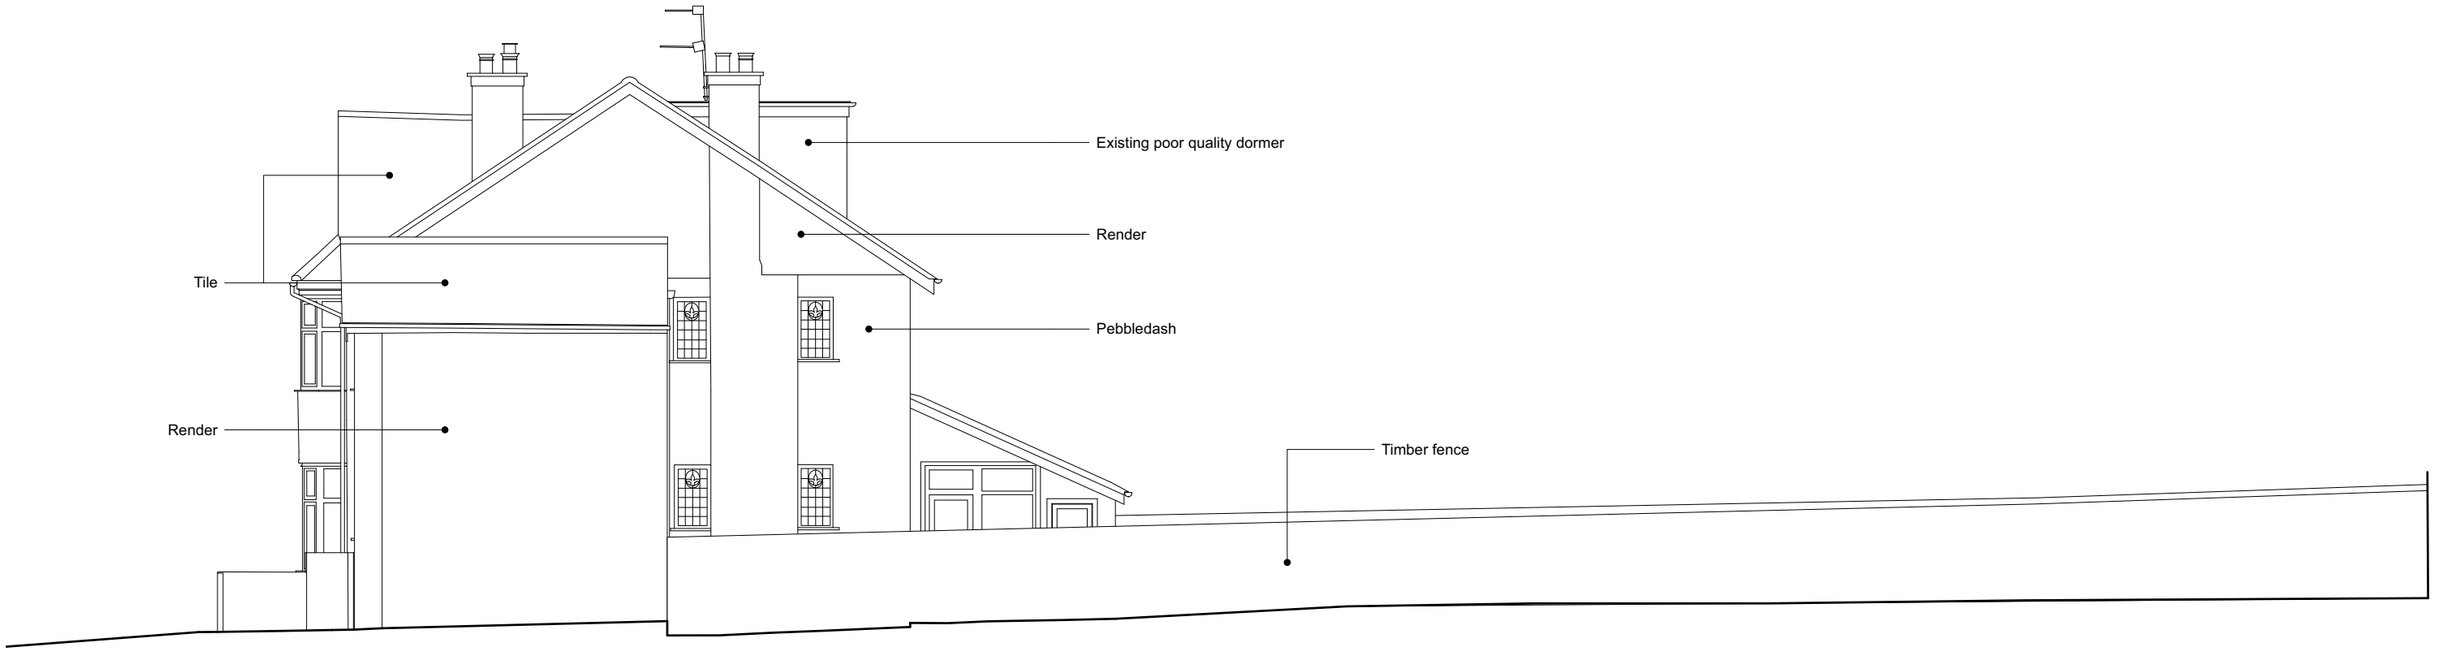


EXISTING - SIDE ELEVATION

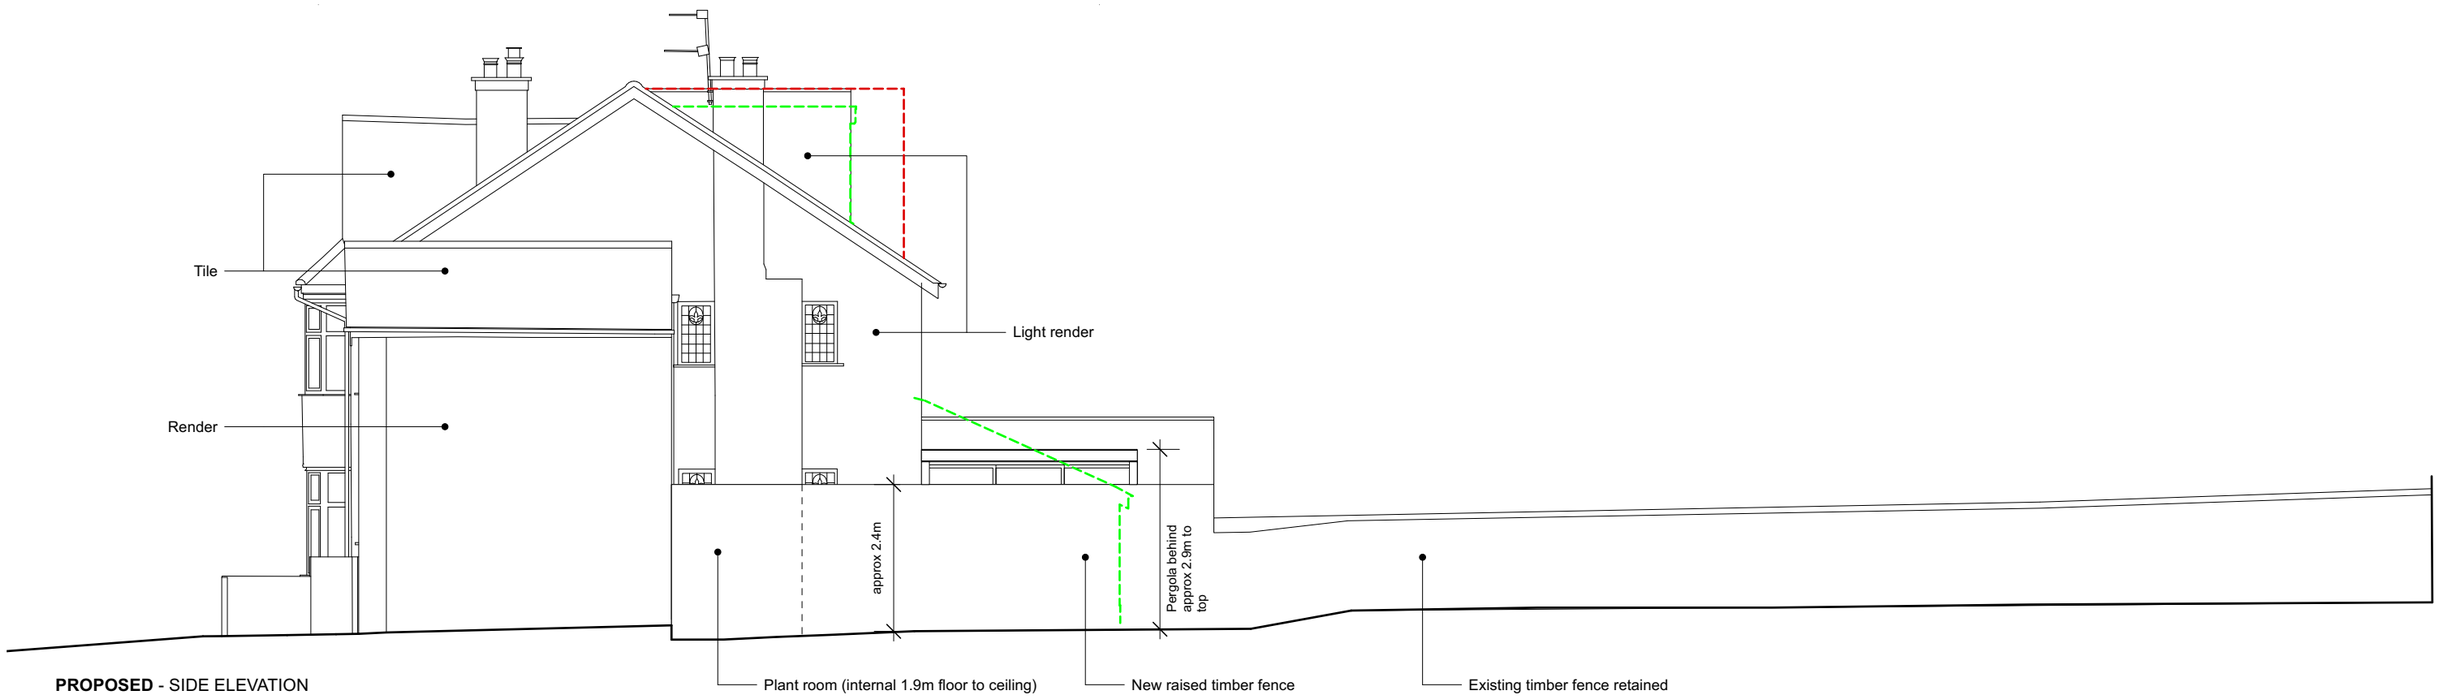

PROPOSED - SIDE ELEVATION

revisions

P1

P2 Notes to bounary added to confirm dimensions and materials

Extent of rear dormer at no. 111

Extent of existing dormer & rear extension

0 5 M

To be read in conjunction with all other information
Do not scale off this drawing.

Mulroy

020 4530 9400
www.mulroyarchitects.com

project 109 Cranley Gardens, London N10 3AD

for Debbie and Edwin Burden

title Side Elevation - Existing & Proposed

status RIBA Stage 3

scale	size	drawing number	
1:100	A3	22048-3-031	P2