




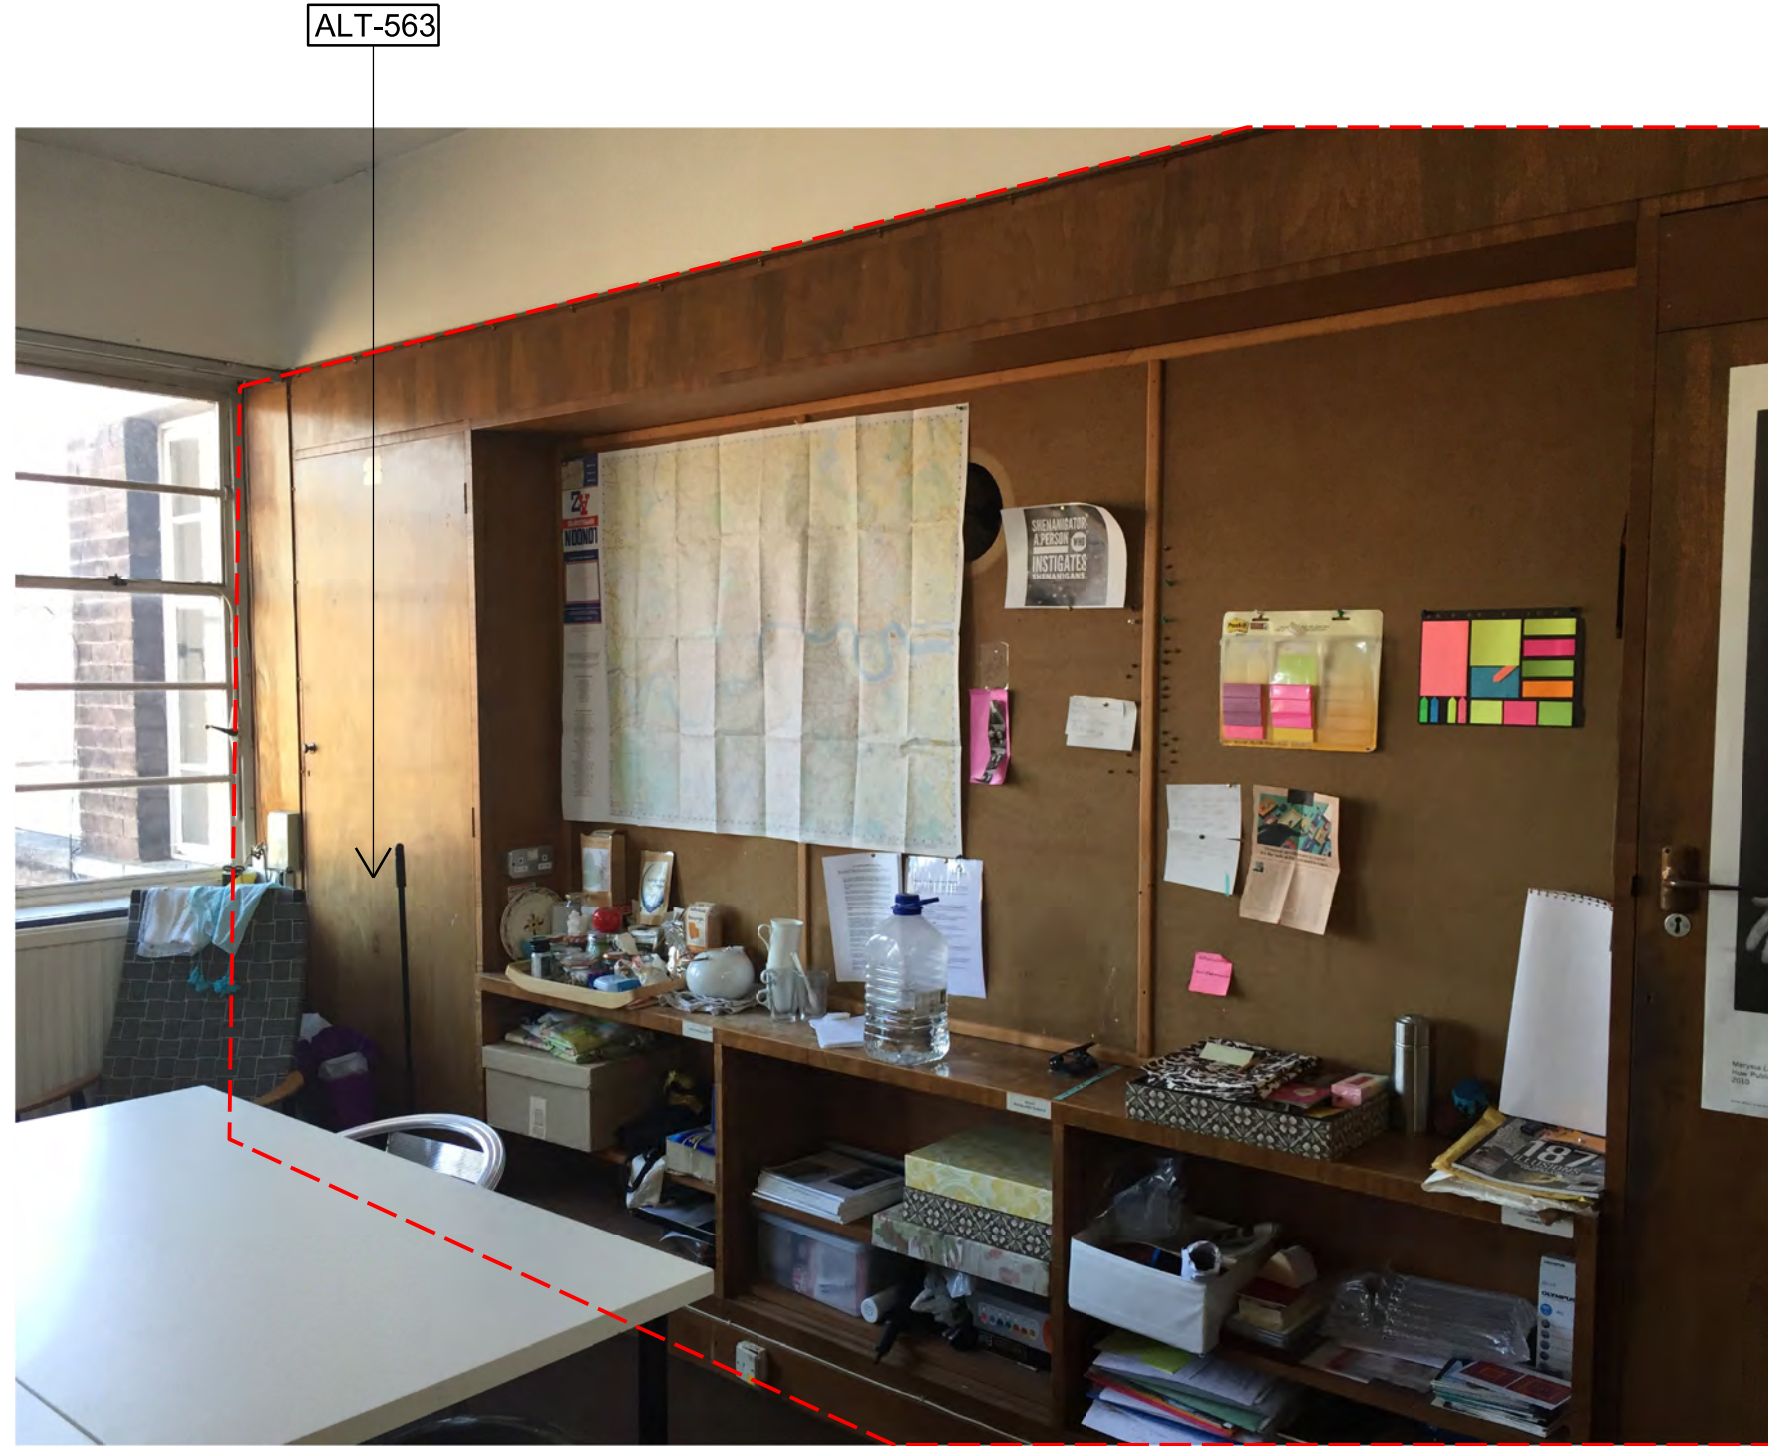

01 Existing Joinery

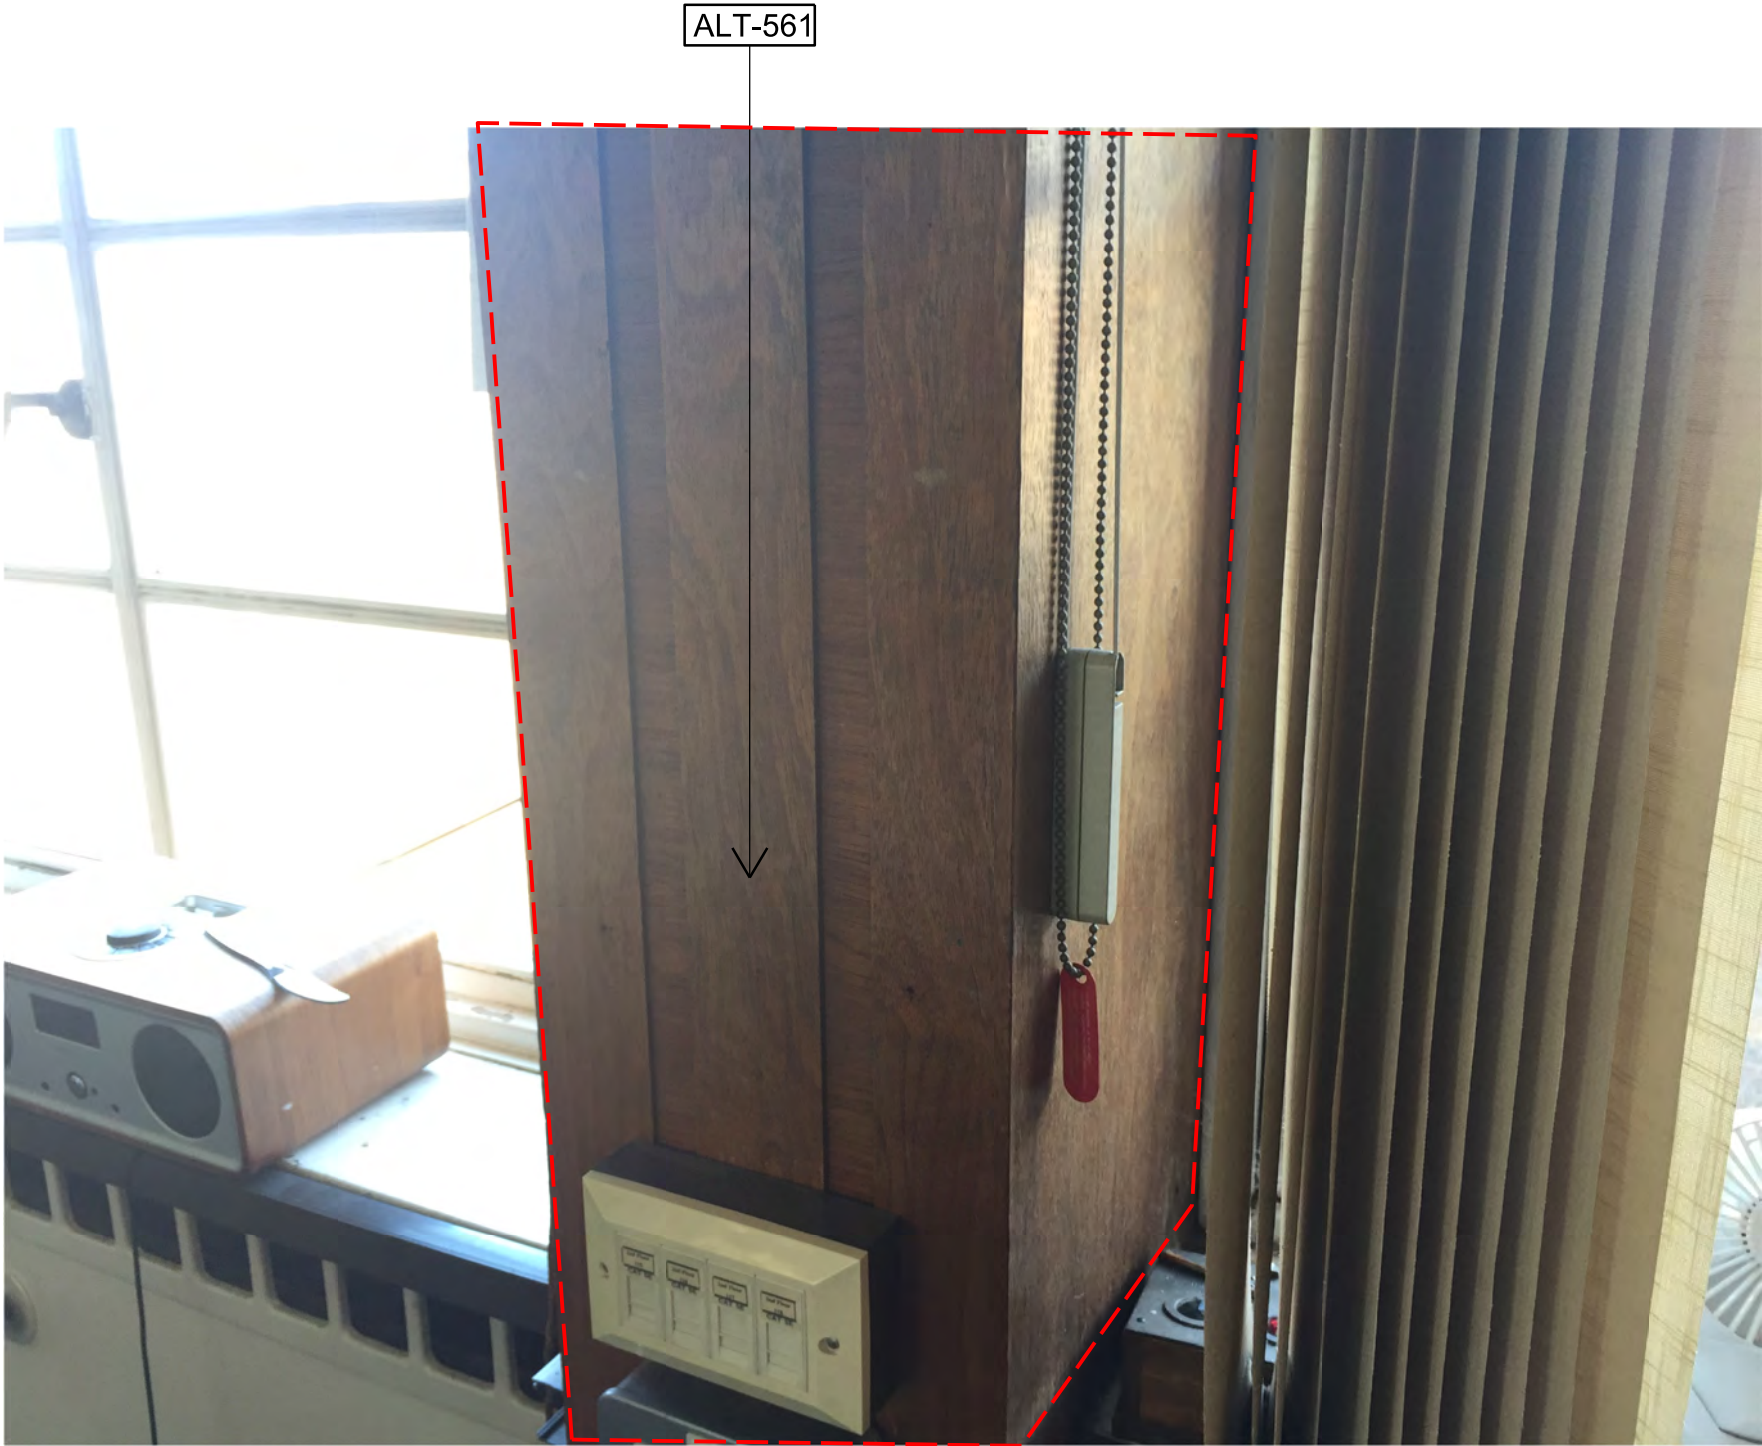

02 Existing timber panelling

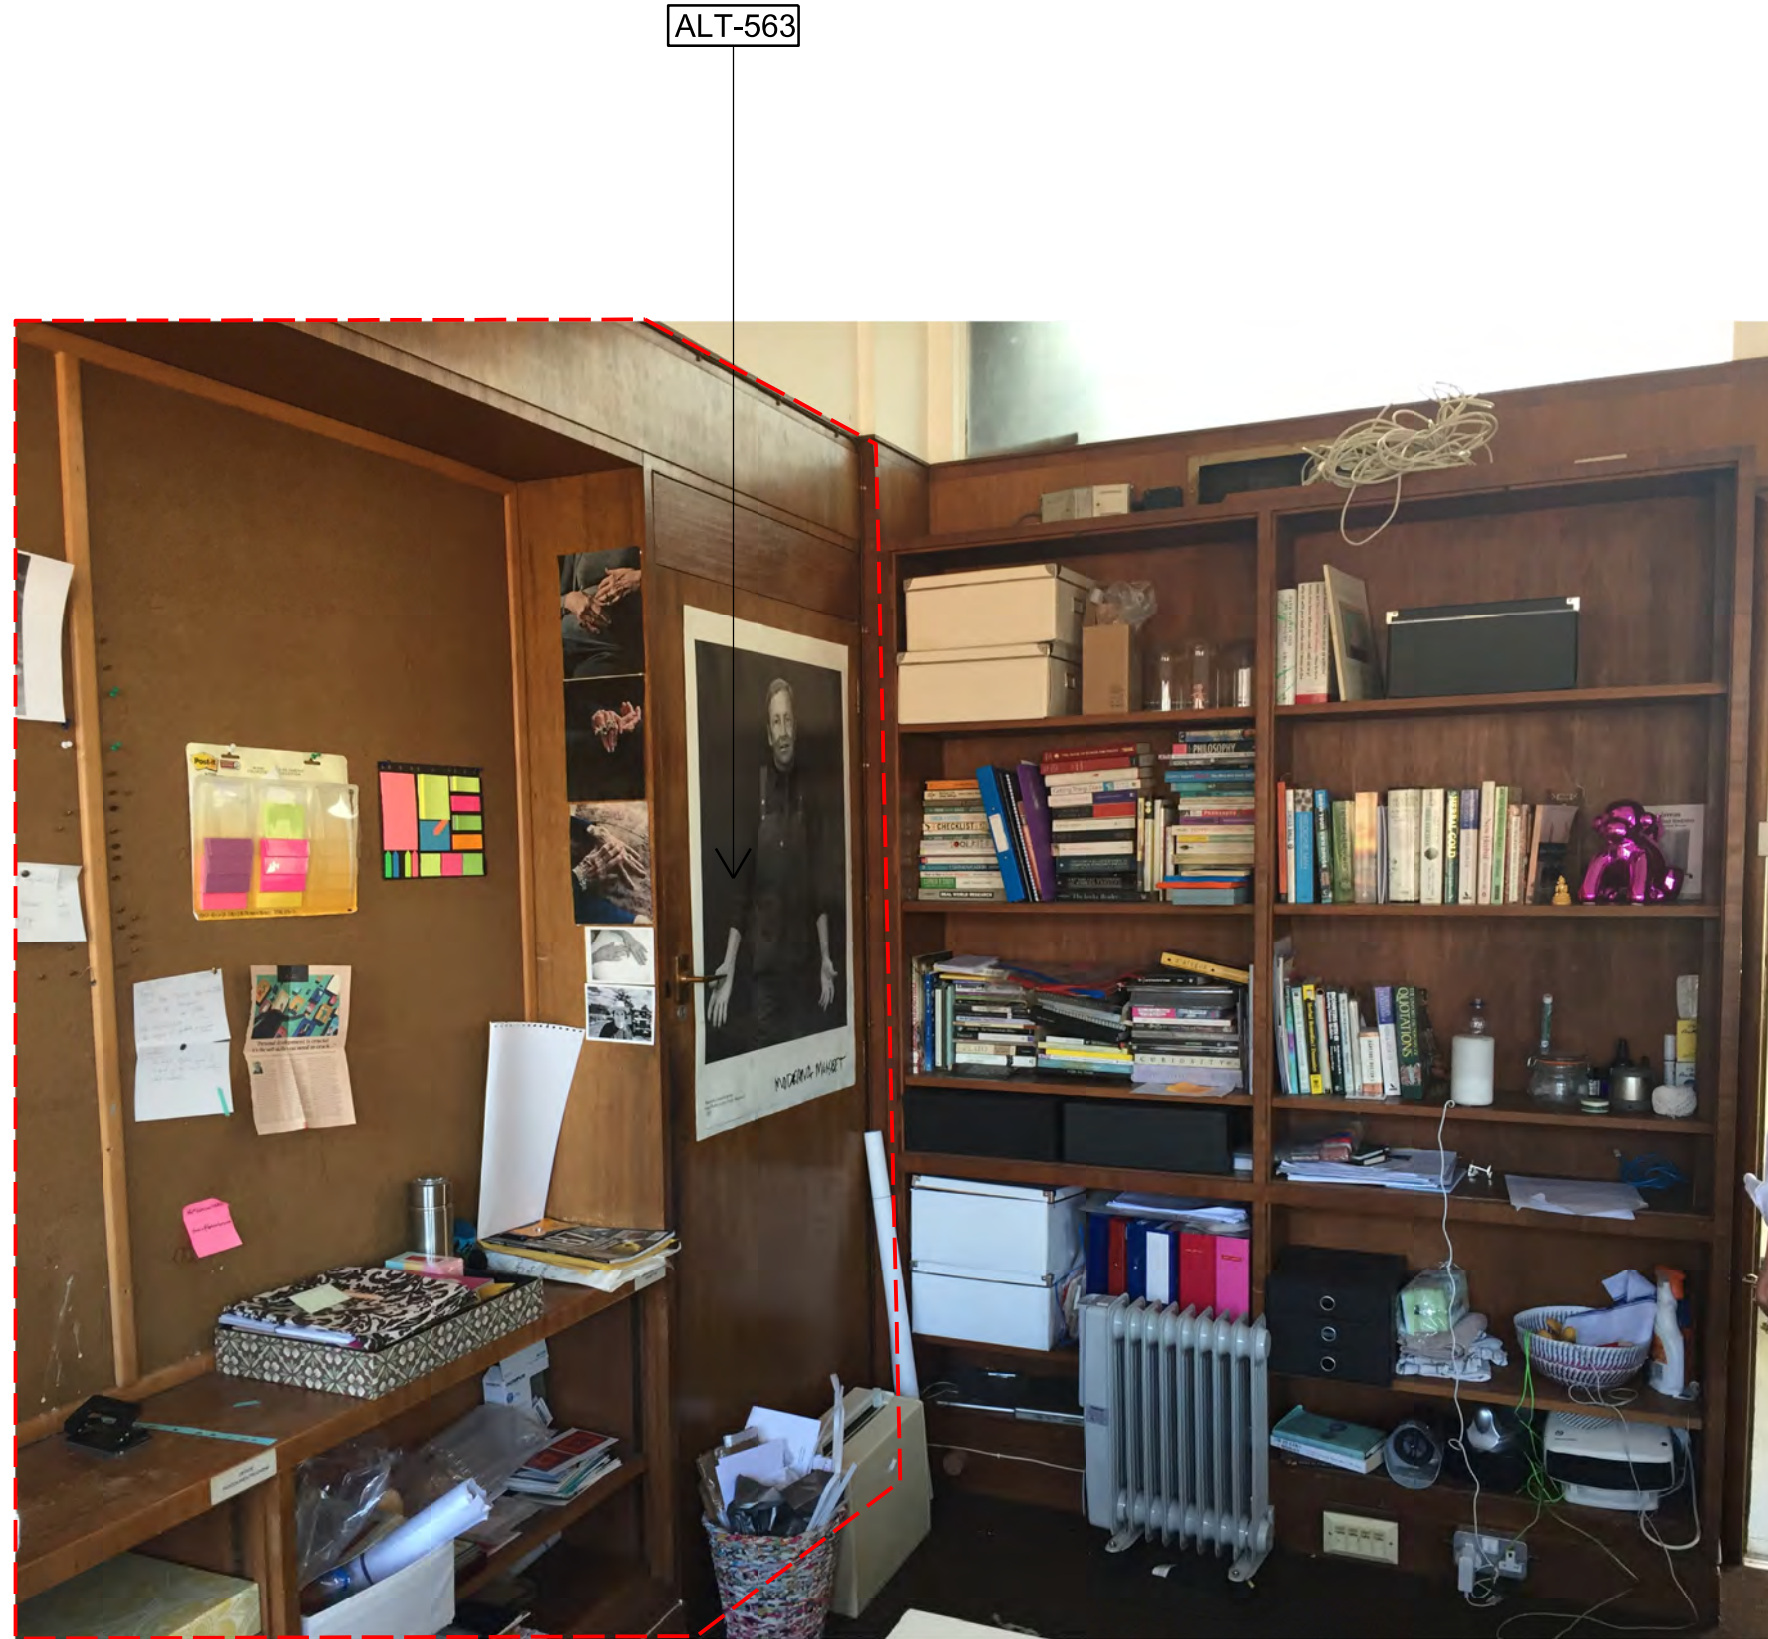

03 Existing joinery

General Notes

1. Dimensions are in millimetres unless stated otherwise.

2. Levels are in metres AOD unless stated otherwise.

3. Dimensions govern. Do not scale off drawing.

4. All dimensions to be verified on site before proceeding.

5. All discrepancies to be notified in writing to Make Limited.

© Make Limited 2015

00	27/11/18	Stage 4 For Tender	RK
Rev	Date	Reason For Issue	Chk

STAGE 4

DRAWING STATUS

make

32 Cleveland Street,
London, W1T 4JY

tel +44 (0) 20 7636 5151

info@makearchitects.com
www.makearchitects.com

Client

Crouch End (FEC) Limited
Ground Floor, 12 Stanhope Gate
London
W1K 1AW

Keyplan

North

Project

Hornsey Town Hall

Drawing Title

Town Hall
Photographs of existing
panelled room
S.6

Scale	Paper Size	Date
1: NTS	@A1	02.11.18

Project No.	Draw No.	Rev No.
1360	A3774	00