


REVISION NOTES			
C1	02.06.2023	WB	FIRST ISSUE


- KEY (ELEVATIONS):
- REFURBISHED TIMBER PANEL
 - RE-USED AND REFURBISHED TIMBER PANELS WITH NEW OPENINGS FOR SERVICES
 - NEW TIMBER PANELS

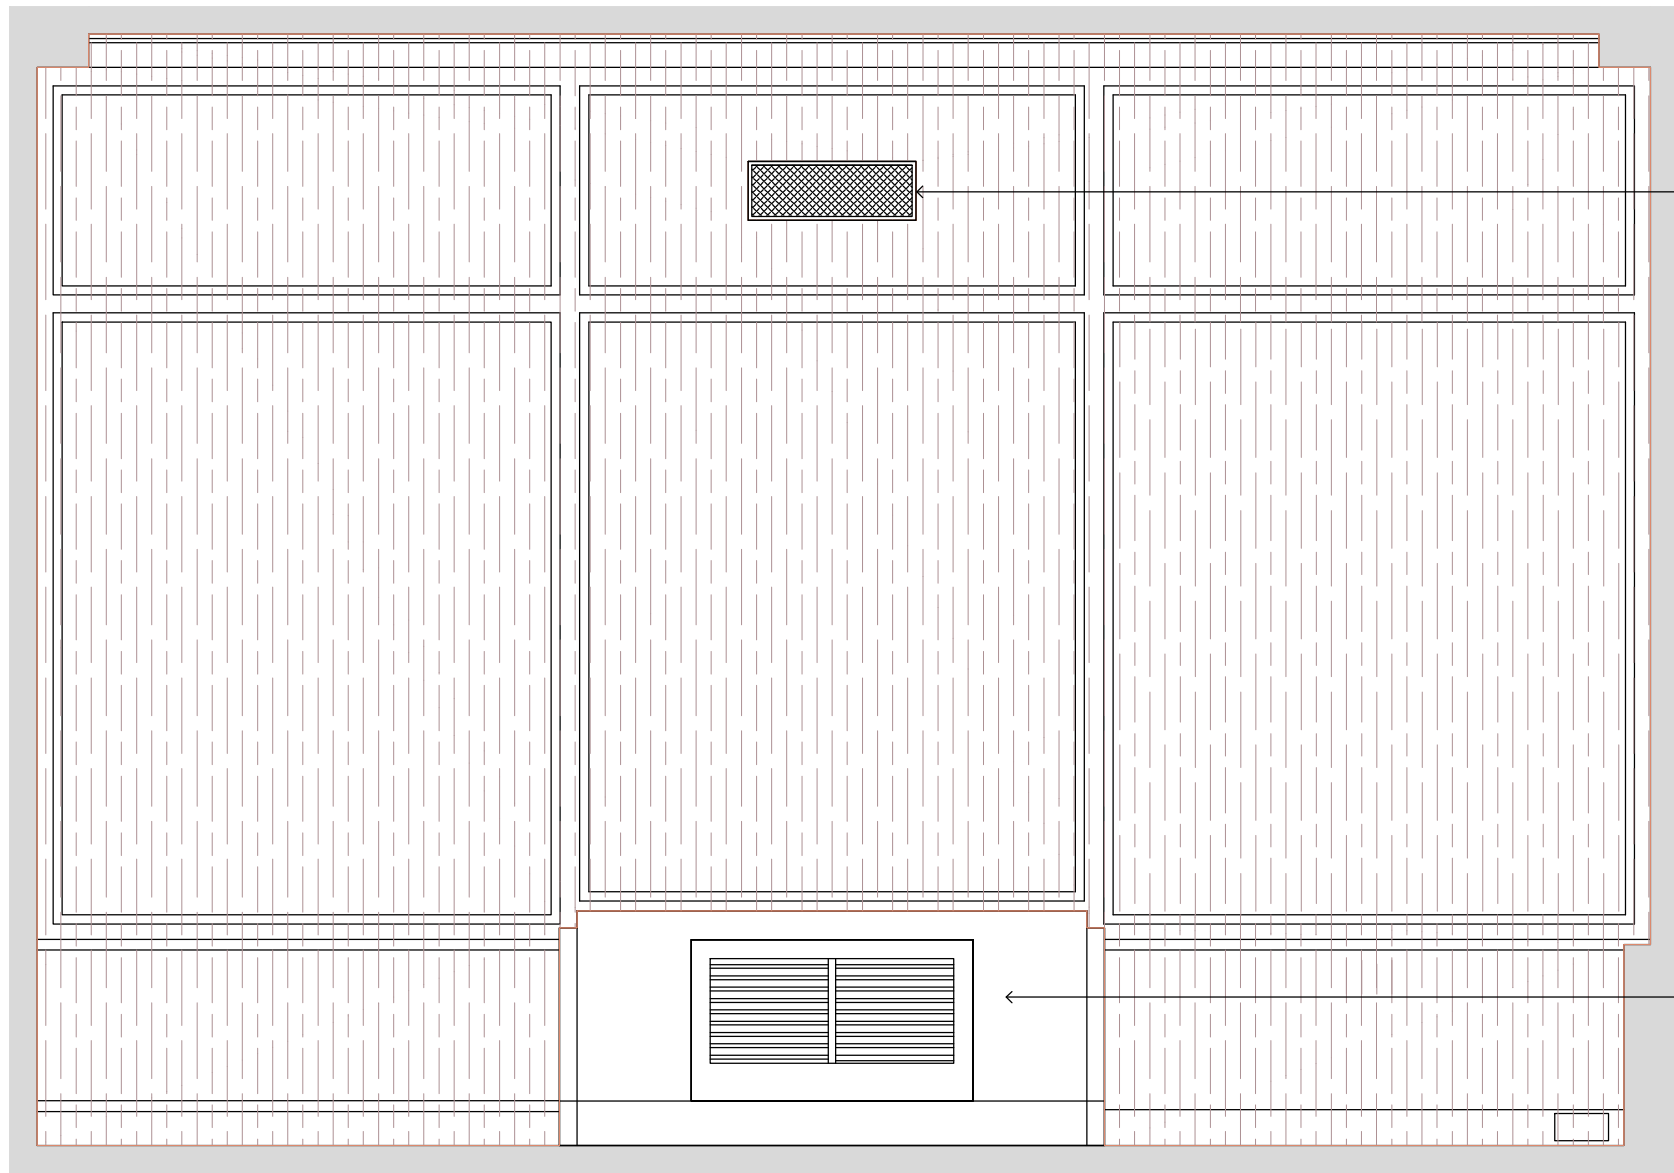

ELEVATION A - PROPOSED

EXISTING BRASS GRILLE
RETAINED

EXISTING MARBLE RADIATOR COVER
REFURBISHED AND RESTORED WITH NO
MECHANICAL EQUIPMENT BEHIND VENT

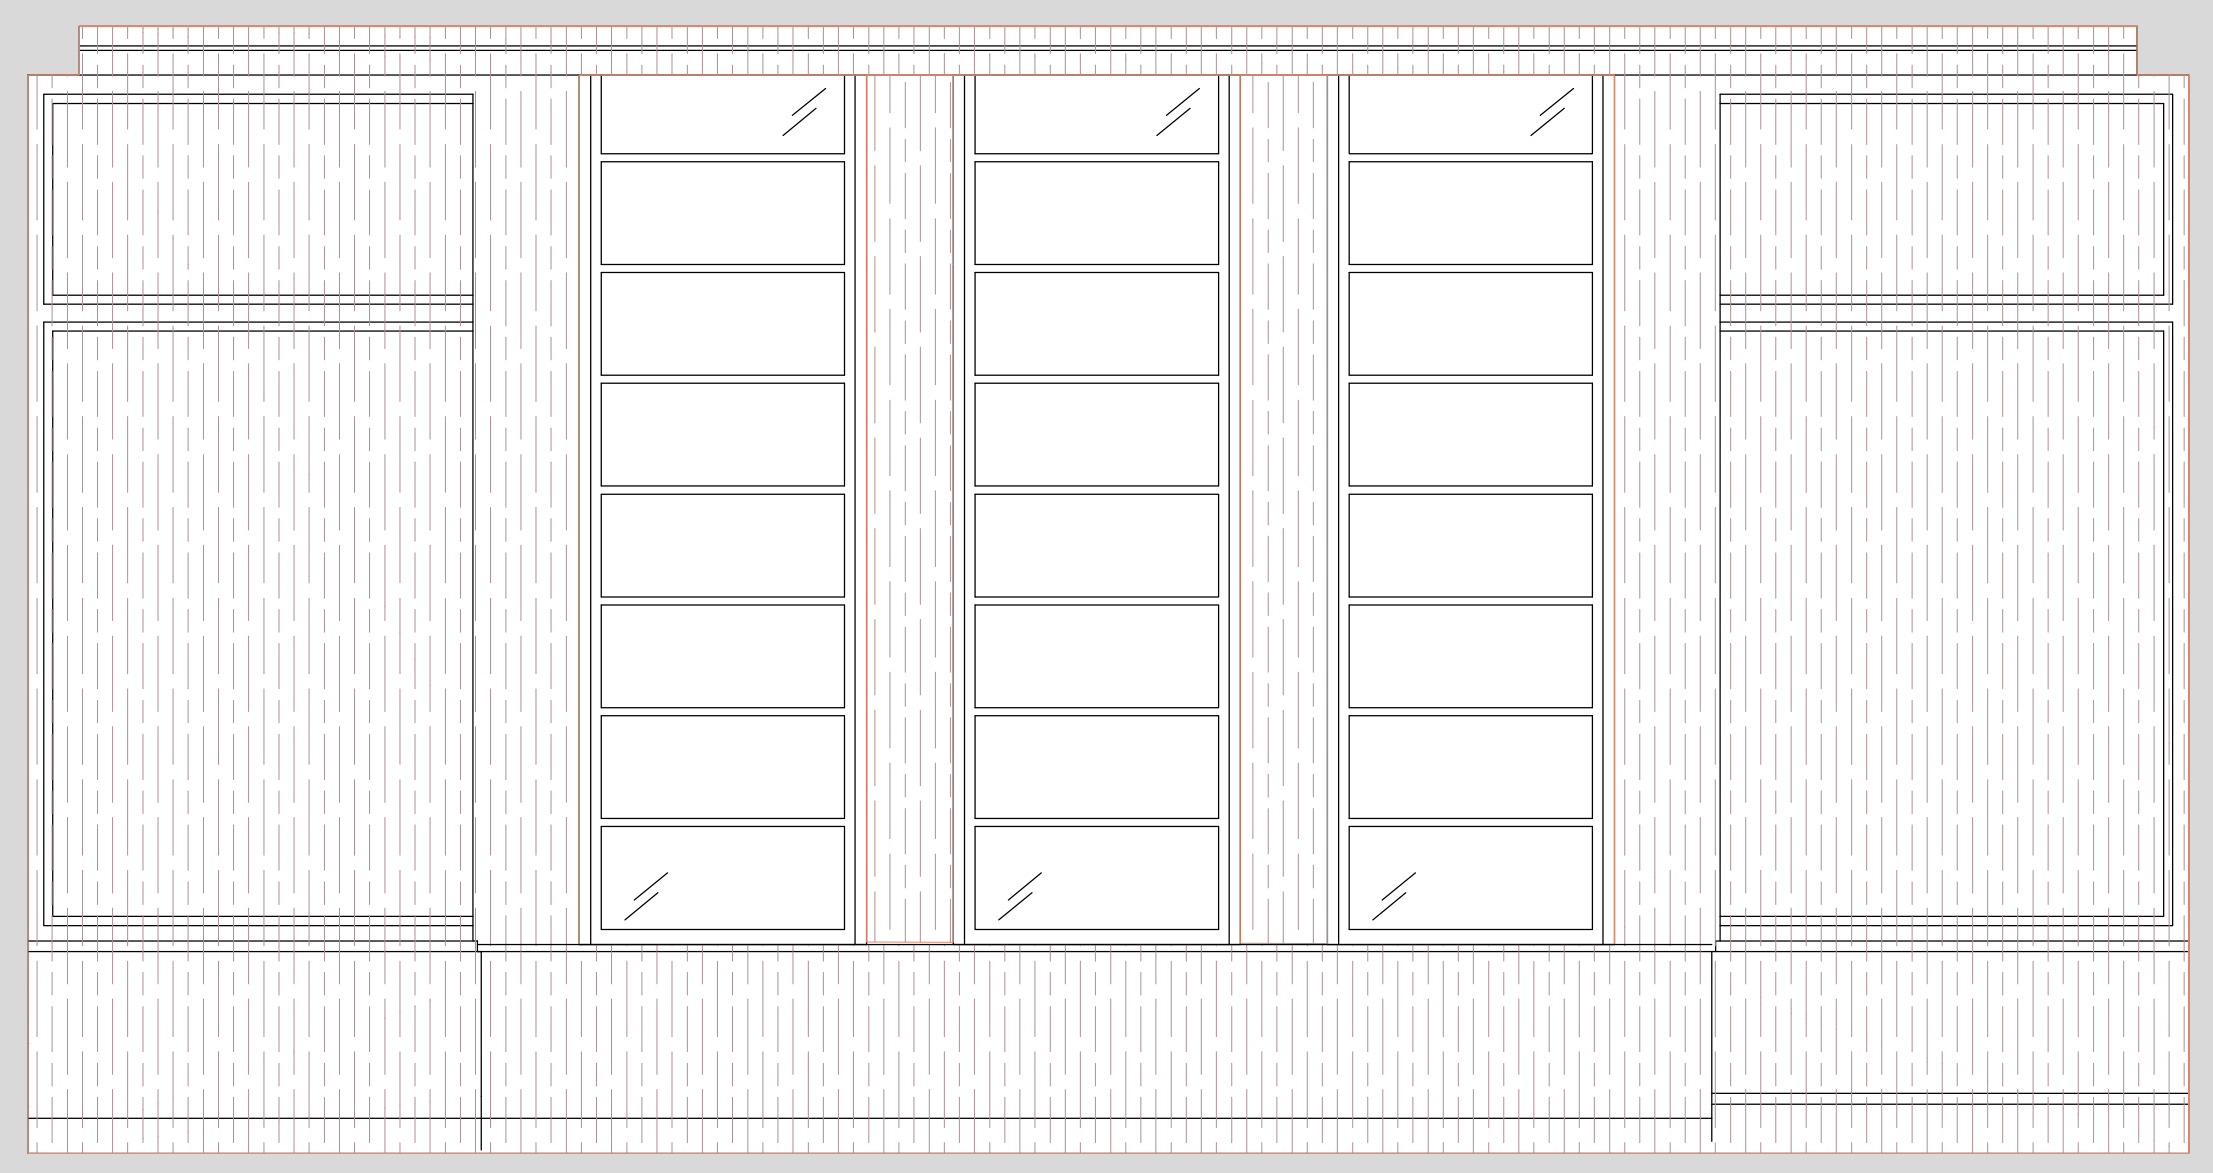

ELEVATION B - PROPOSED




ELEVATION C - PROPOSED

EXISTING CLOCK - RETAINED

NEW GRILLES
STYLE TO MATCH EXISTING

EXISTING LIGHT SWITCH RETAINED AND
FUNCTIONAL
HEAT CONTROL RETAINED FOR AESTHETICS
ONLY

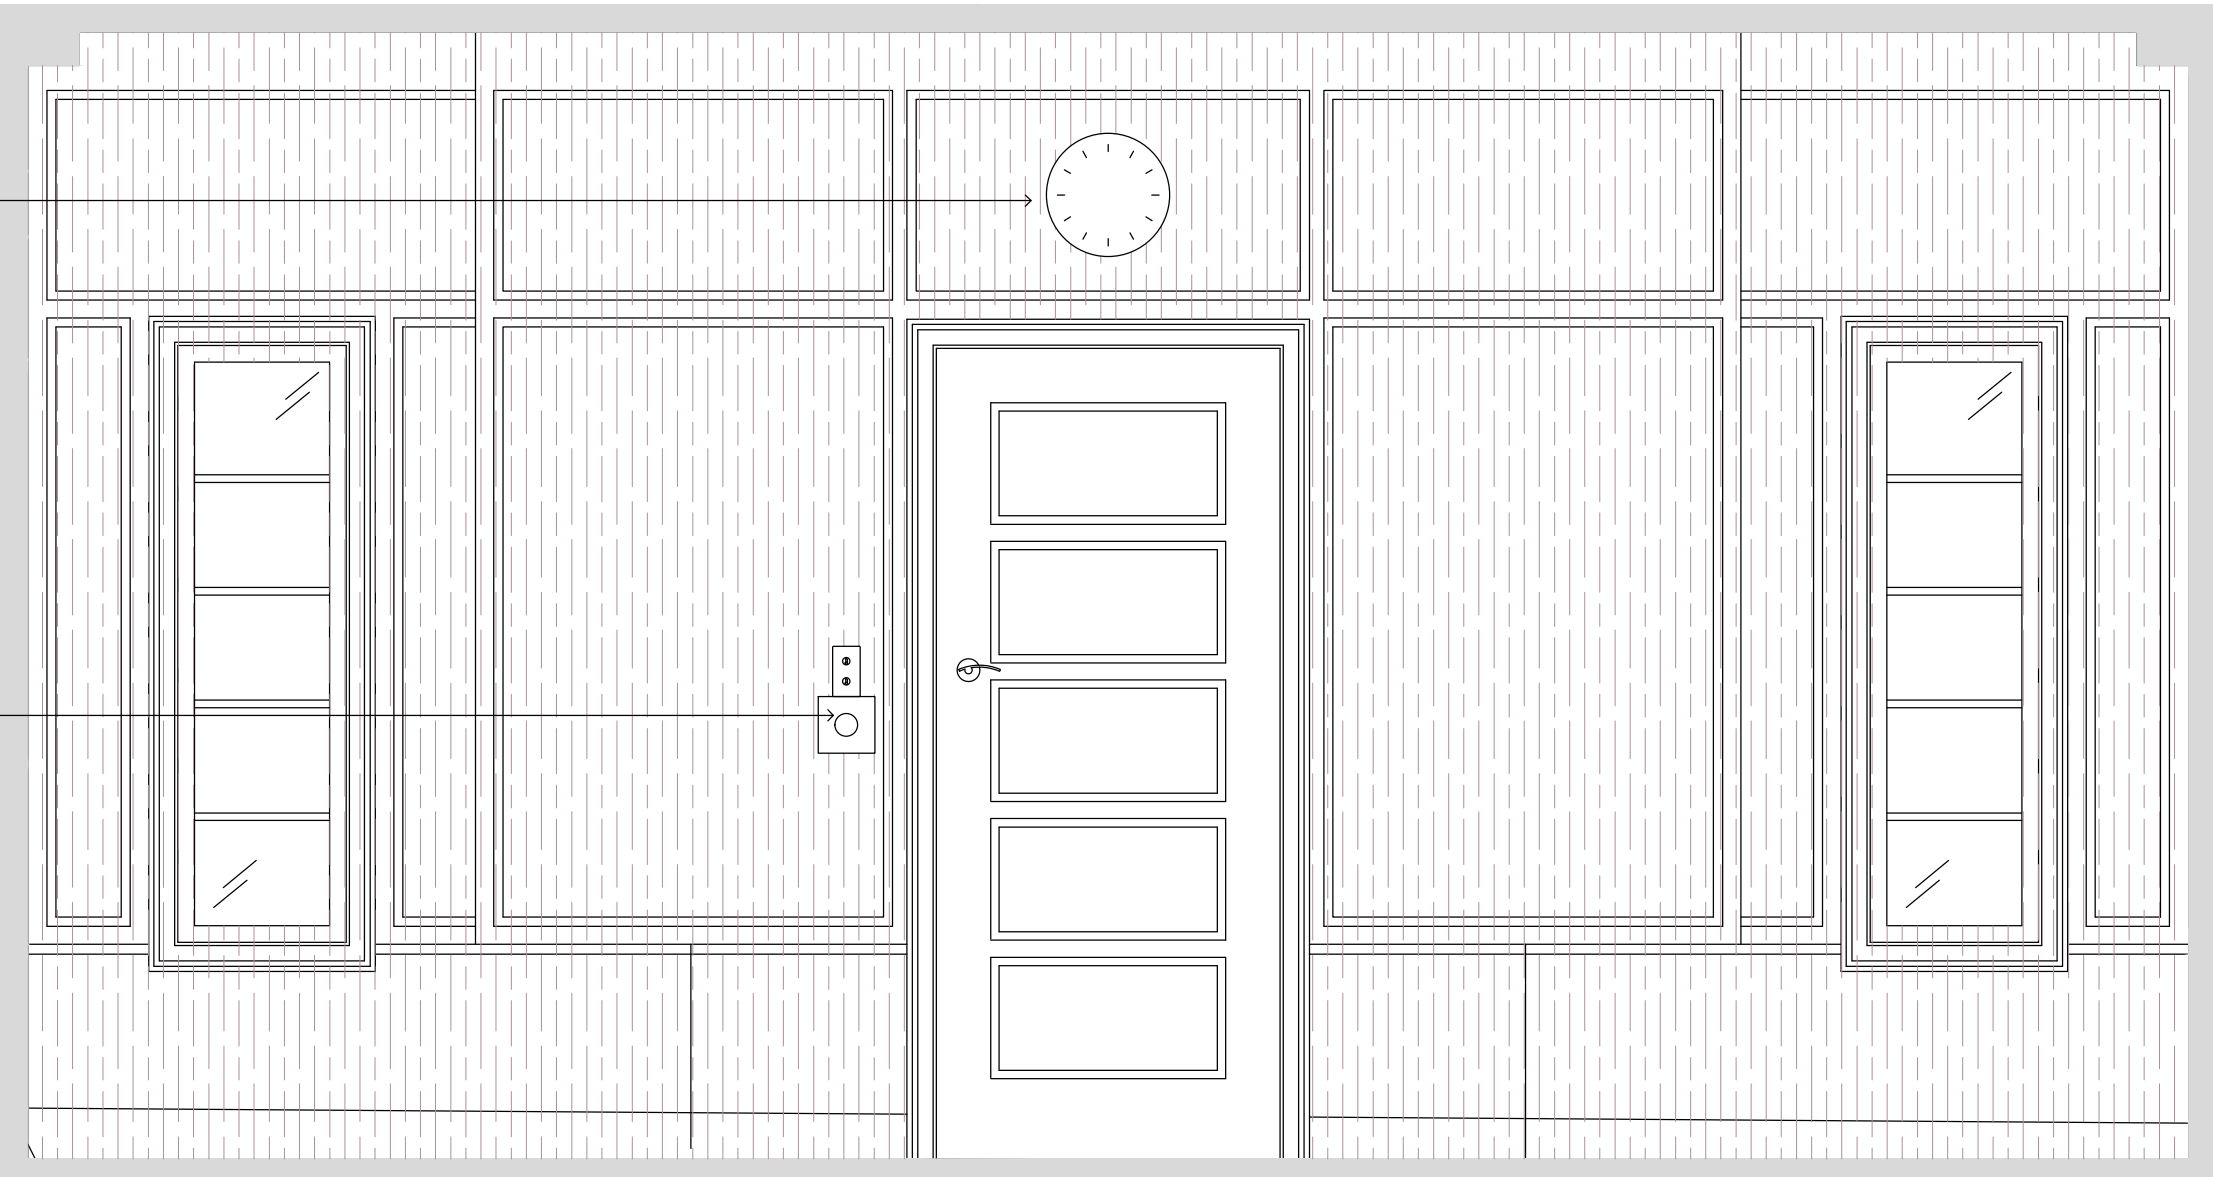

ELEVATION D - PROPOSED

