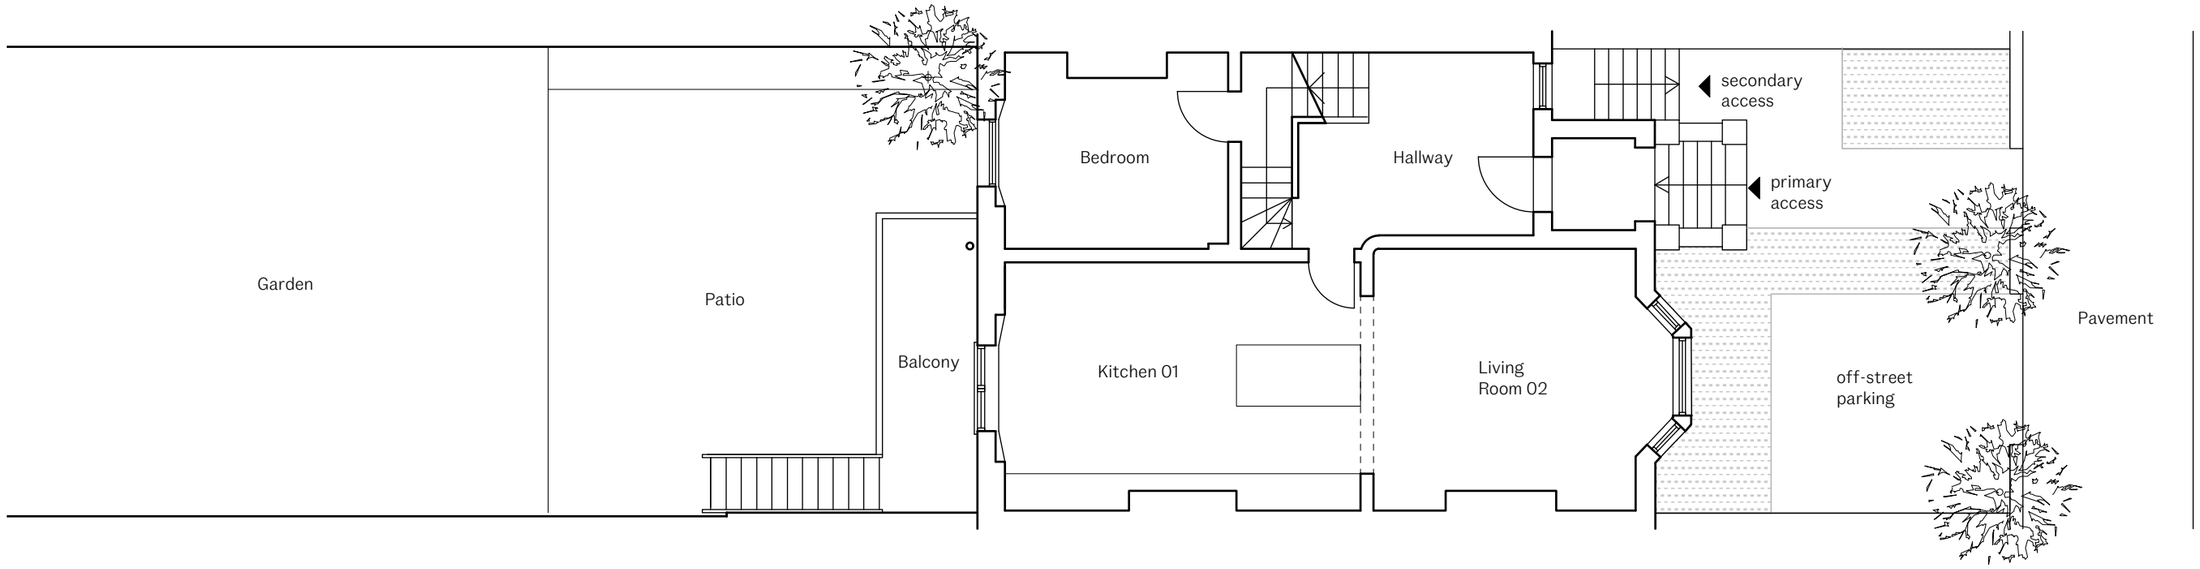

Existing Upper Ground Floor

0m 1 2 3 4 5 1:100

General Notes
1. Do not scale drawings. Dimensions govern.
2. All dimensions are in mm unless otherwise noted.
3. This drawing remains Copyright of Artefact.
4. This drawing is based on dimensional survey information provided by others. Artefact cannot accept resposibility for the accuracy of this survey information.
5. All dimensions to be checked on site before proceeding with work.
6. Artefact to be notified in writing of any discrepancies.
7. All structural work to Structural Engineers's designs.
8. All work to meet current Building Regulations.
9. All work to be carried out in accordance with manufacturer's recommendations.

N

Rev	Date	Reason for Issue	Check
X	xx.xx.22	xxxxxxxx	DM

Key

Title	Existing Upper Ground Floor		
Project	Stapleton Hall Road		
Address	98 Stapleton Hall Road, London, N4 4 QA		
Drawing Number	013_003_P		
First Issued	14.06.23		
Status	P	Scale	1:100@A3

artefact
info@artefact-studio.com