



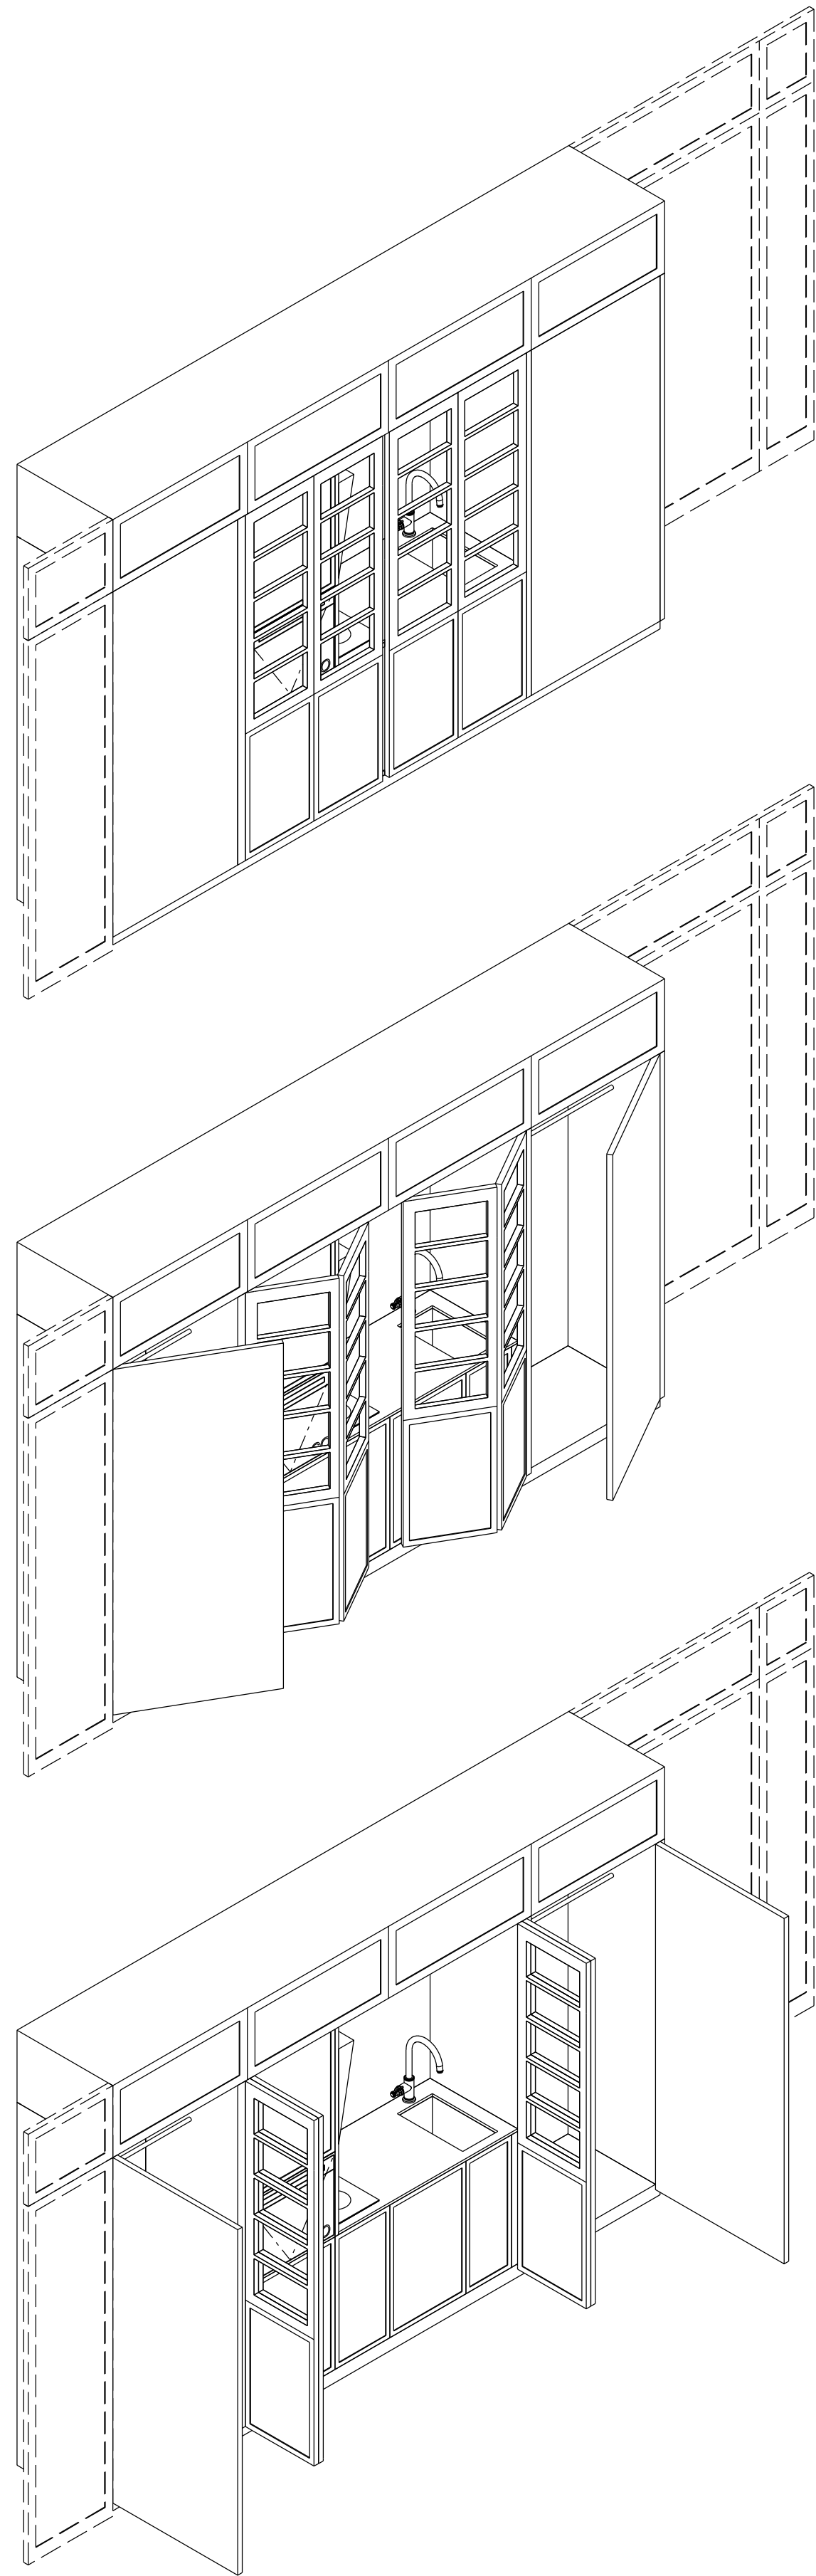


01 F.21 Joinery axonometric vingettes - ALT-563

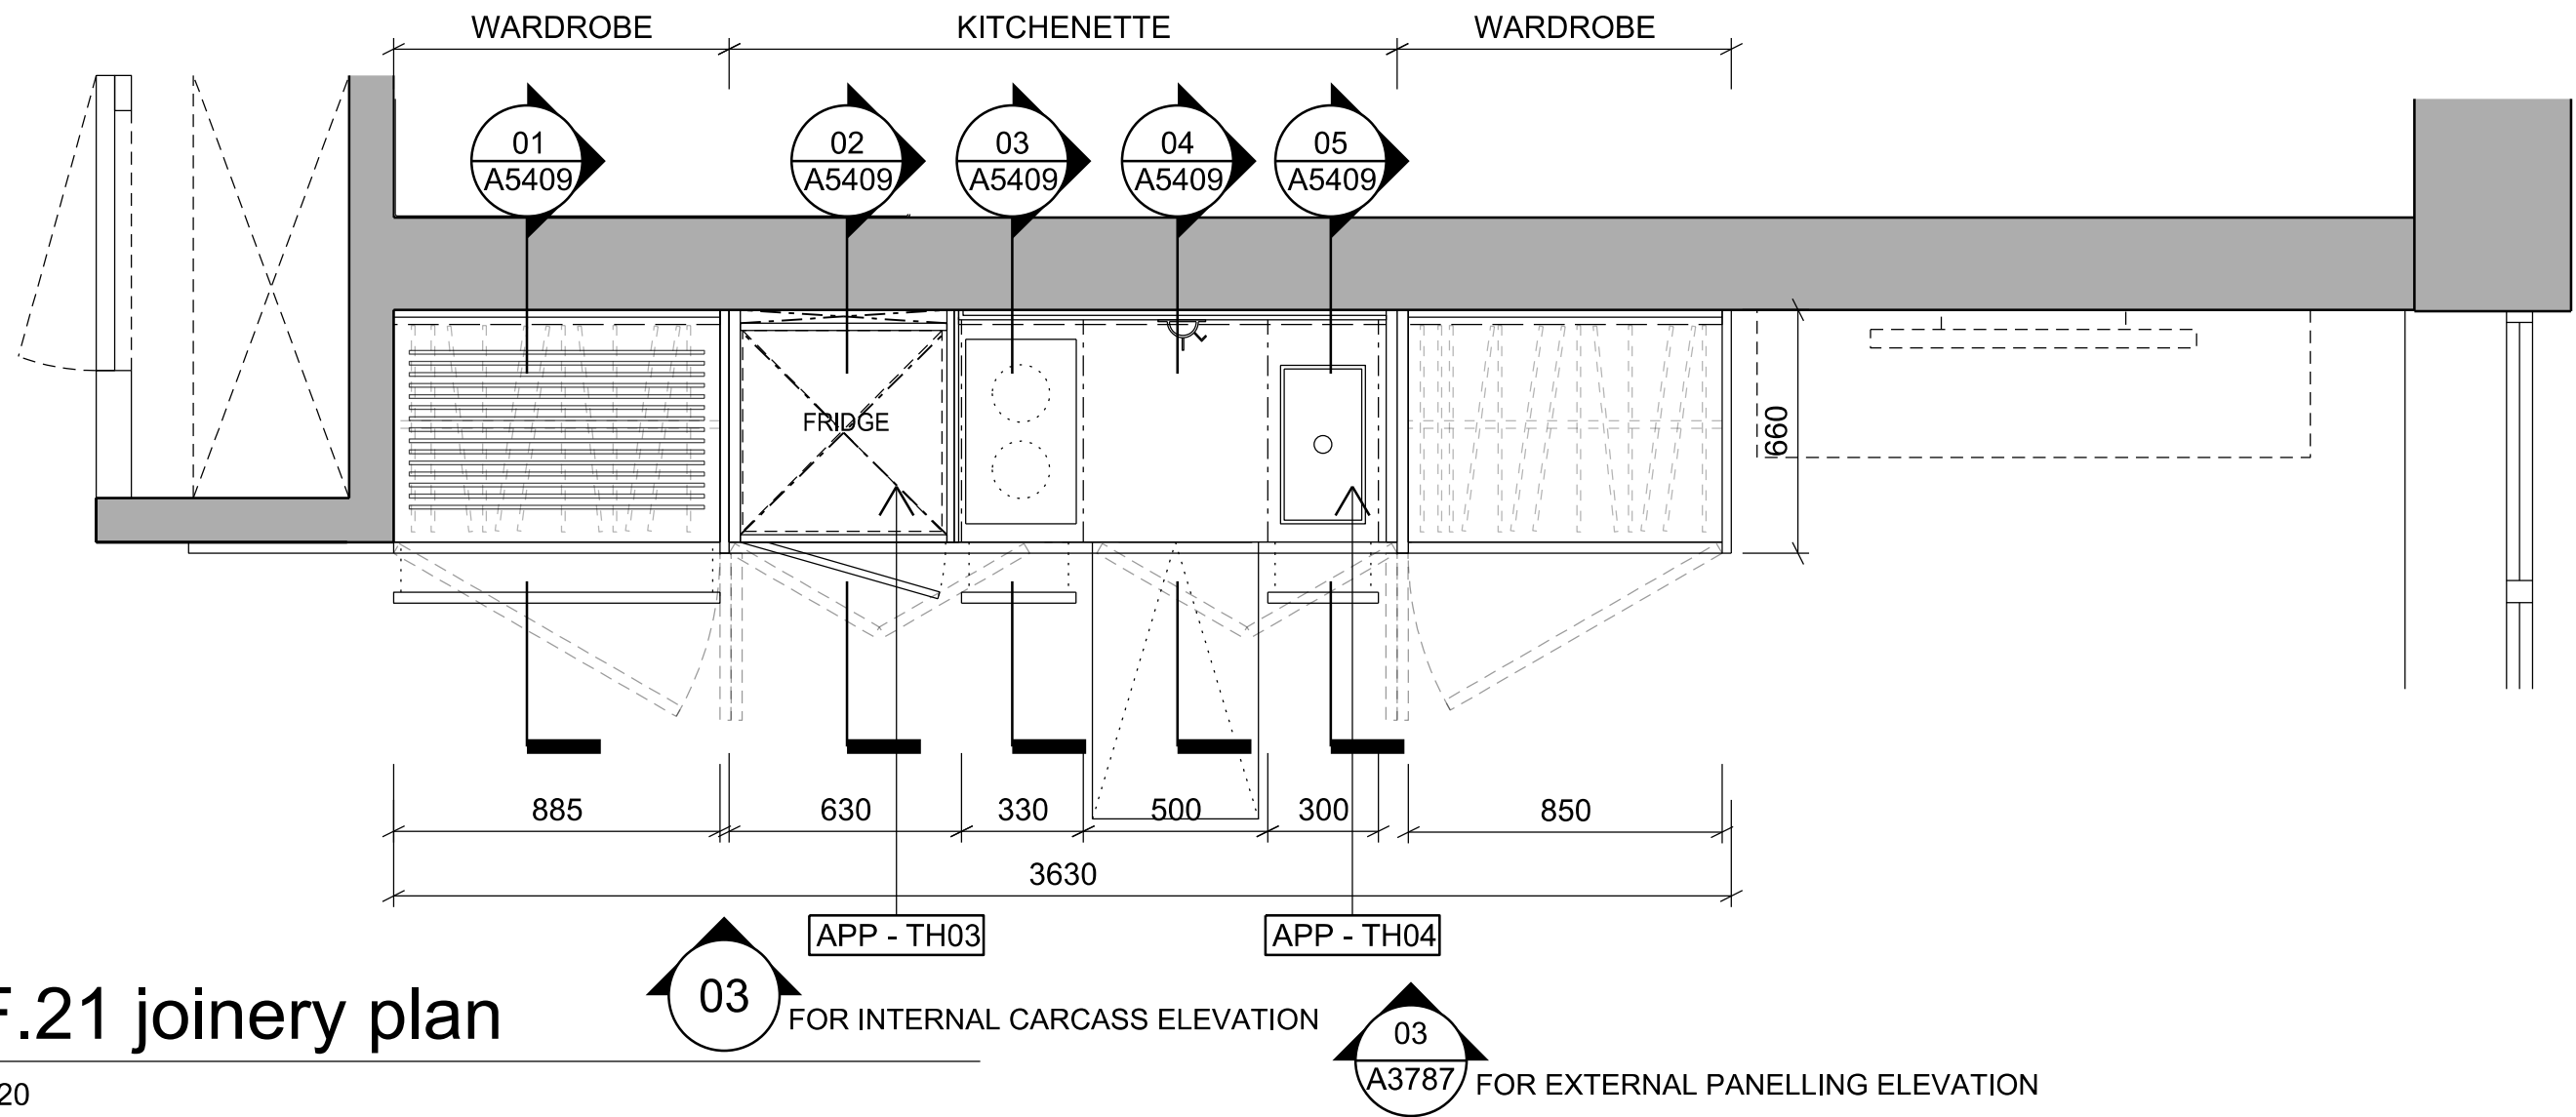

02 F.21 joinery plan

1:20

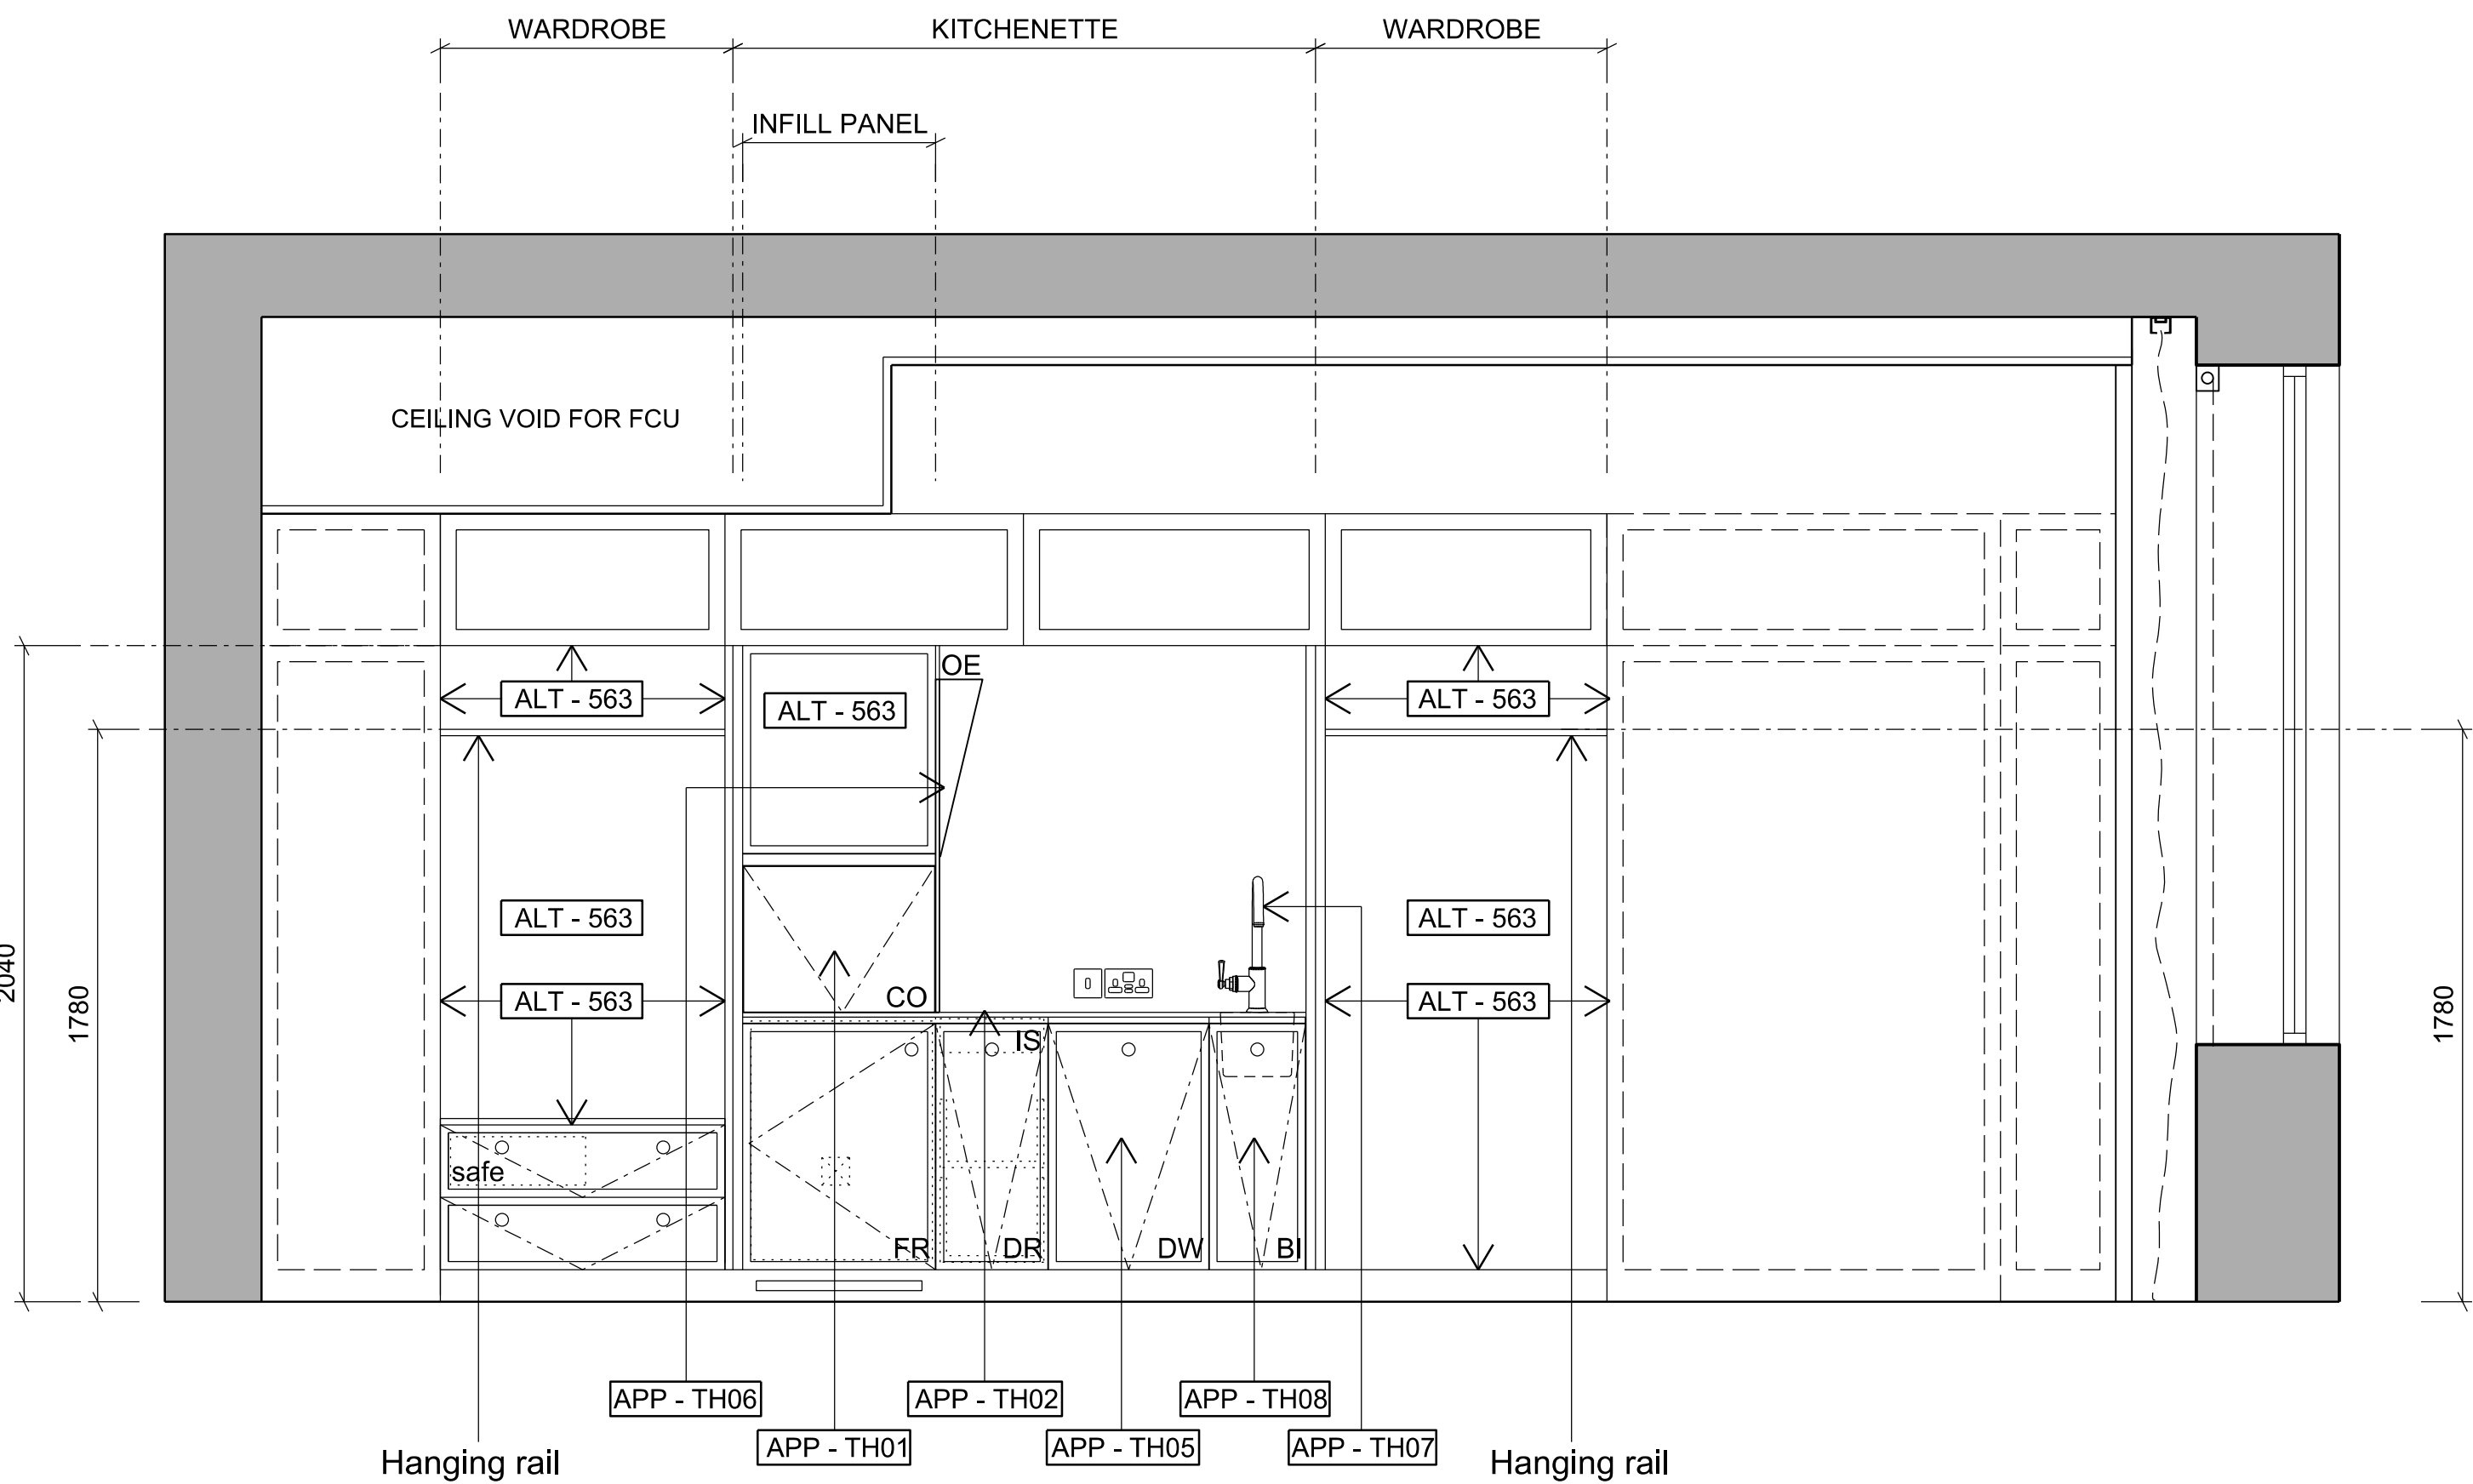

03 F.21 joinery elevation

1:20



1:20

- General Notes
1. Dimensions are in millimetres unless stated otherwise.
 2. Levels are in metres AOD unless stated otherwise.
 3. Dimensions govern. Do not scale off drawing.
 4. All dimensions to be verified on site before proceeding.
 5. All discrepancies to be notified in writing to Make Limited.

00	27/11/18	Stage 4 For Tender	RK
Rev	Date	Reason For Issue	Chk

STAGE 4

DRAWING STATUS

make


32 Cleveland Street,
London, W1T 4JY

tel +44 (0) 20 7636 5151

info@makearchitects.com
www.makearchitects.com

Client
Crouch End (FEC) Limited
Ground Floor, 12 Stanhope Gate
London
W1K 1AW

Keyplan

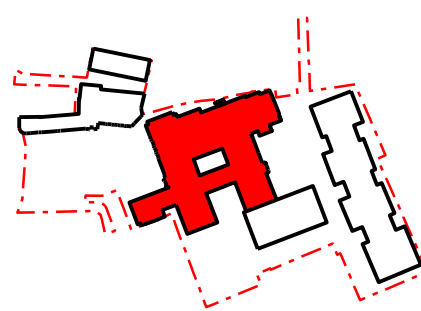

Project
Hornsey Town Hall

Drawing Title
Joinery details
F.21
Medical Officer of Health

Scale	Paper Size	Date
1: 20	@A1	08.11.18
Project No.	Draw No.	Rev No.
1360	A5404	00