


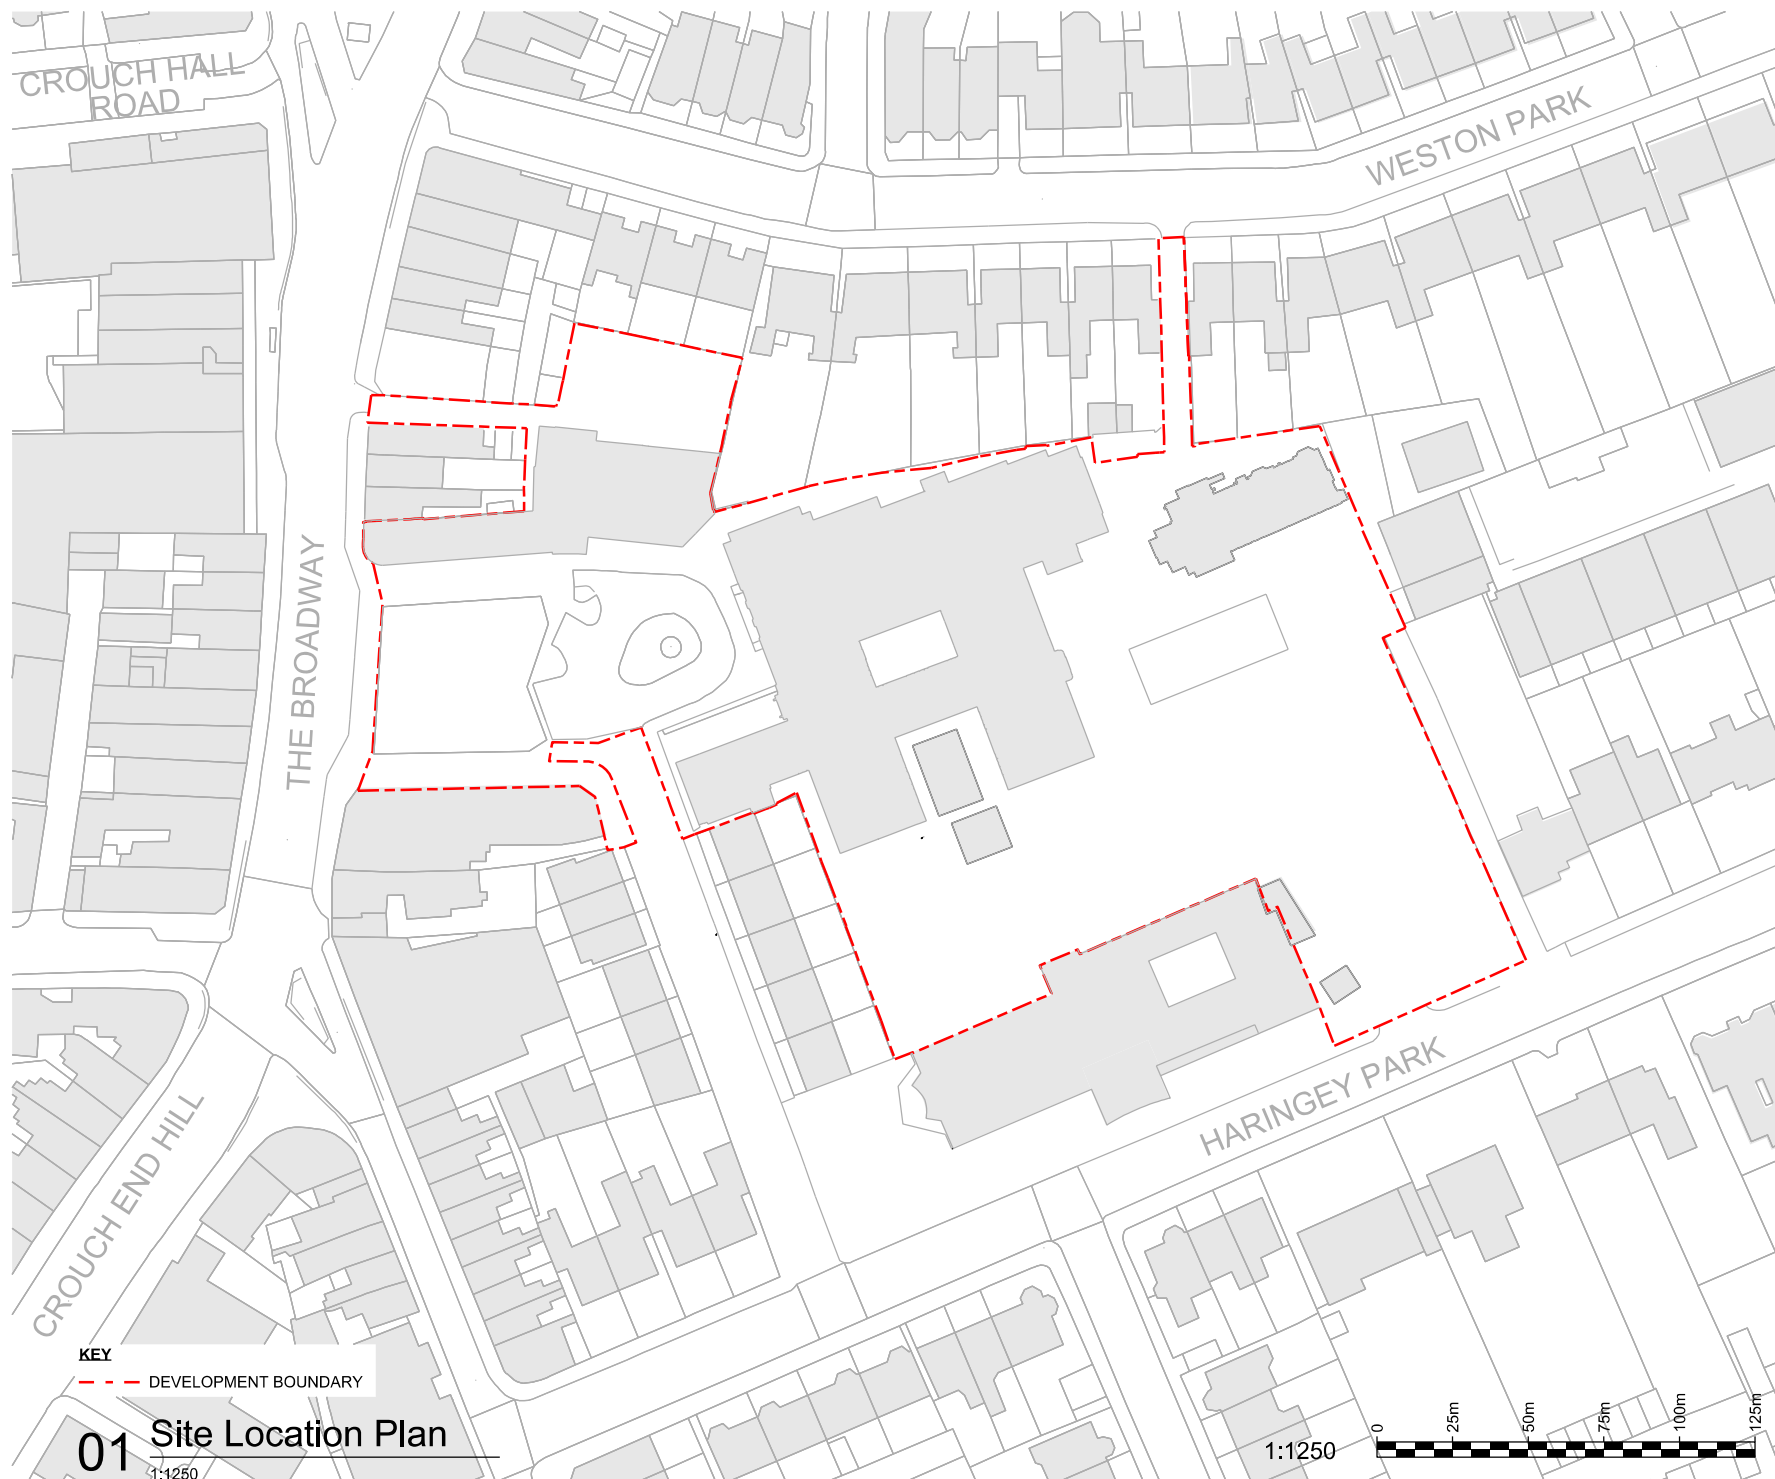

General Notes

1. Dimensions are in millimetres unless stated otherwise.

2. Levels are in metres AOD unless stated otherwise.

3. Dimensions govern. Do not scale off drawing.

4. All dimensions to be verified on site before proceeding.

5. All discrepancies to be notified in writing to Make Limited.

© Make Limited 2015

00	14/02/18	For Tender	EB
Rev	Date	Reason For Issue	Chk

STAGE 3

DRAWING STATUS

make

32 Cleveland Street,
London, W1T 4JY


tel +44 (0) 20 7636 5151

info@makearchitects.com
www.makearchitects.com

Client

Crouch End (FEC) Limited
Ground Floor, 12 Stanhope Gate
London
W1K 1AW

Keyplan

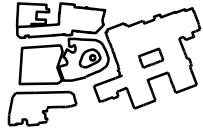

North



Project

Hornsey Town Hall

Drawing Title

Site Location Plan

Scale	Paper Size	Date
1:1250	@A4	21.07.17
Project No.	Draw No.	Rev No.
0000	X200	00

KEY
- - - DEVELOPMENT BOUNDARY

