




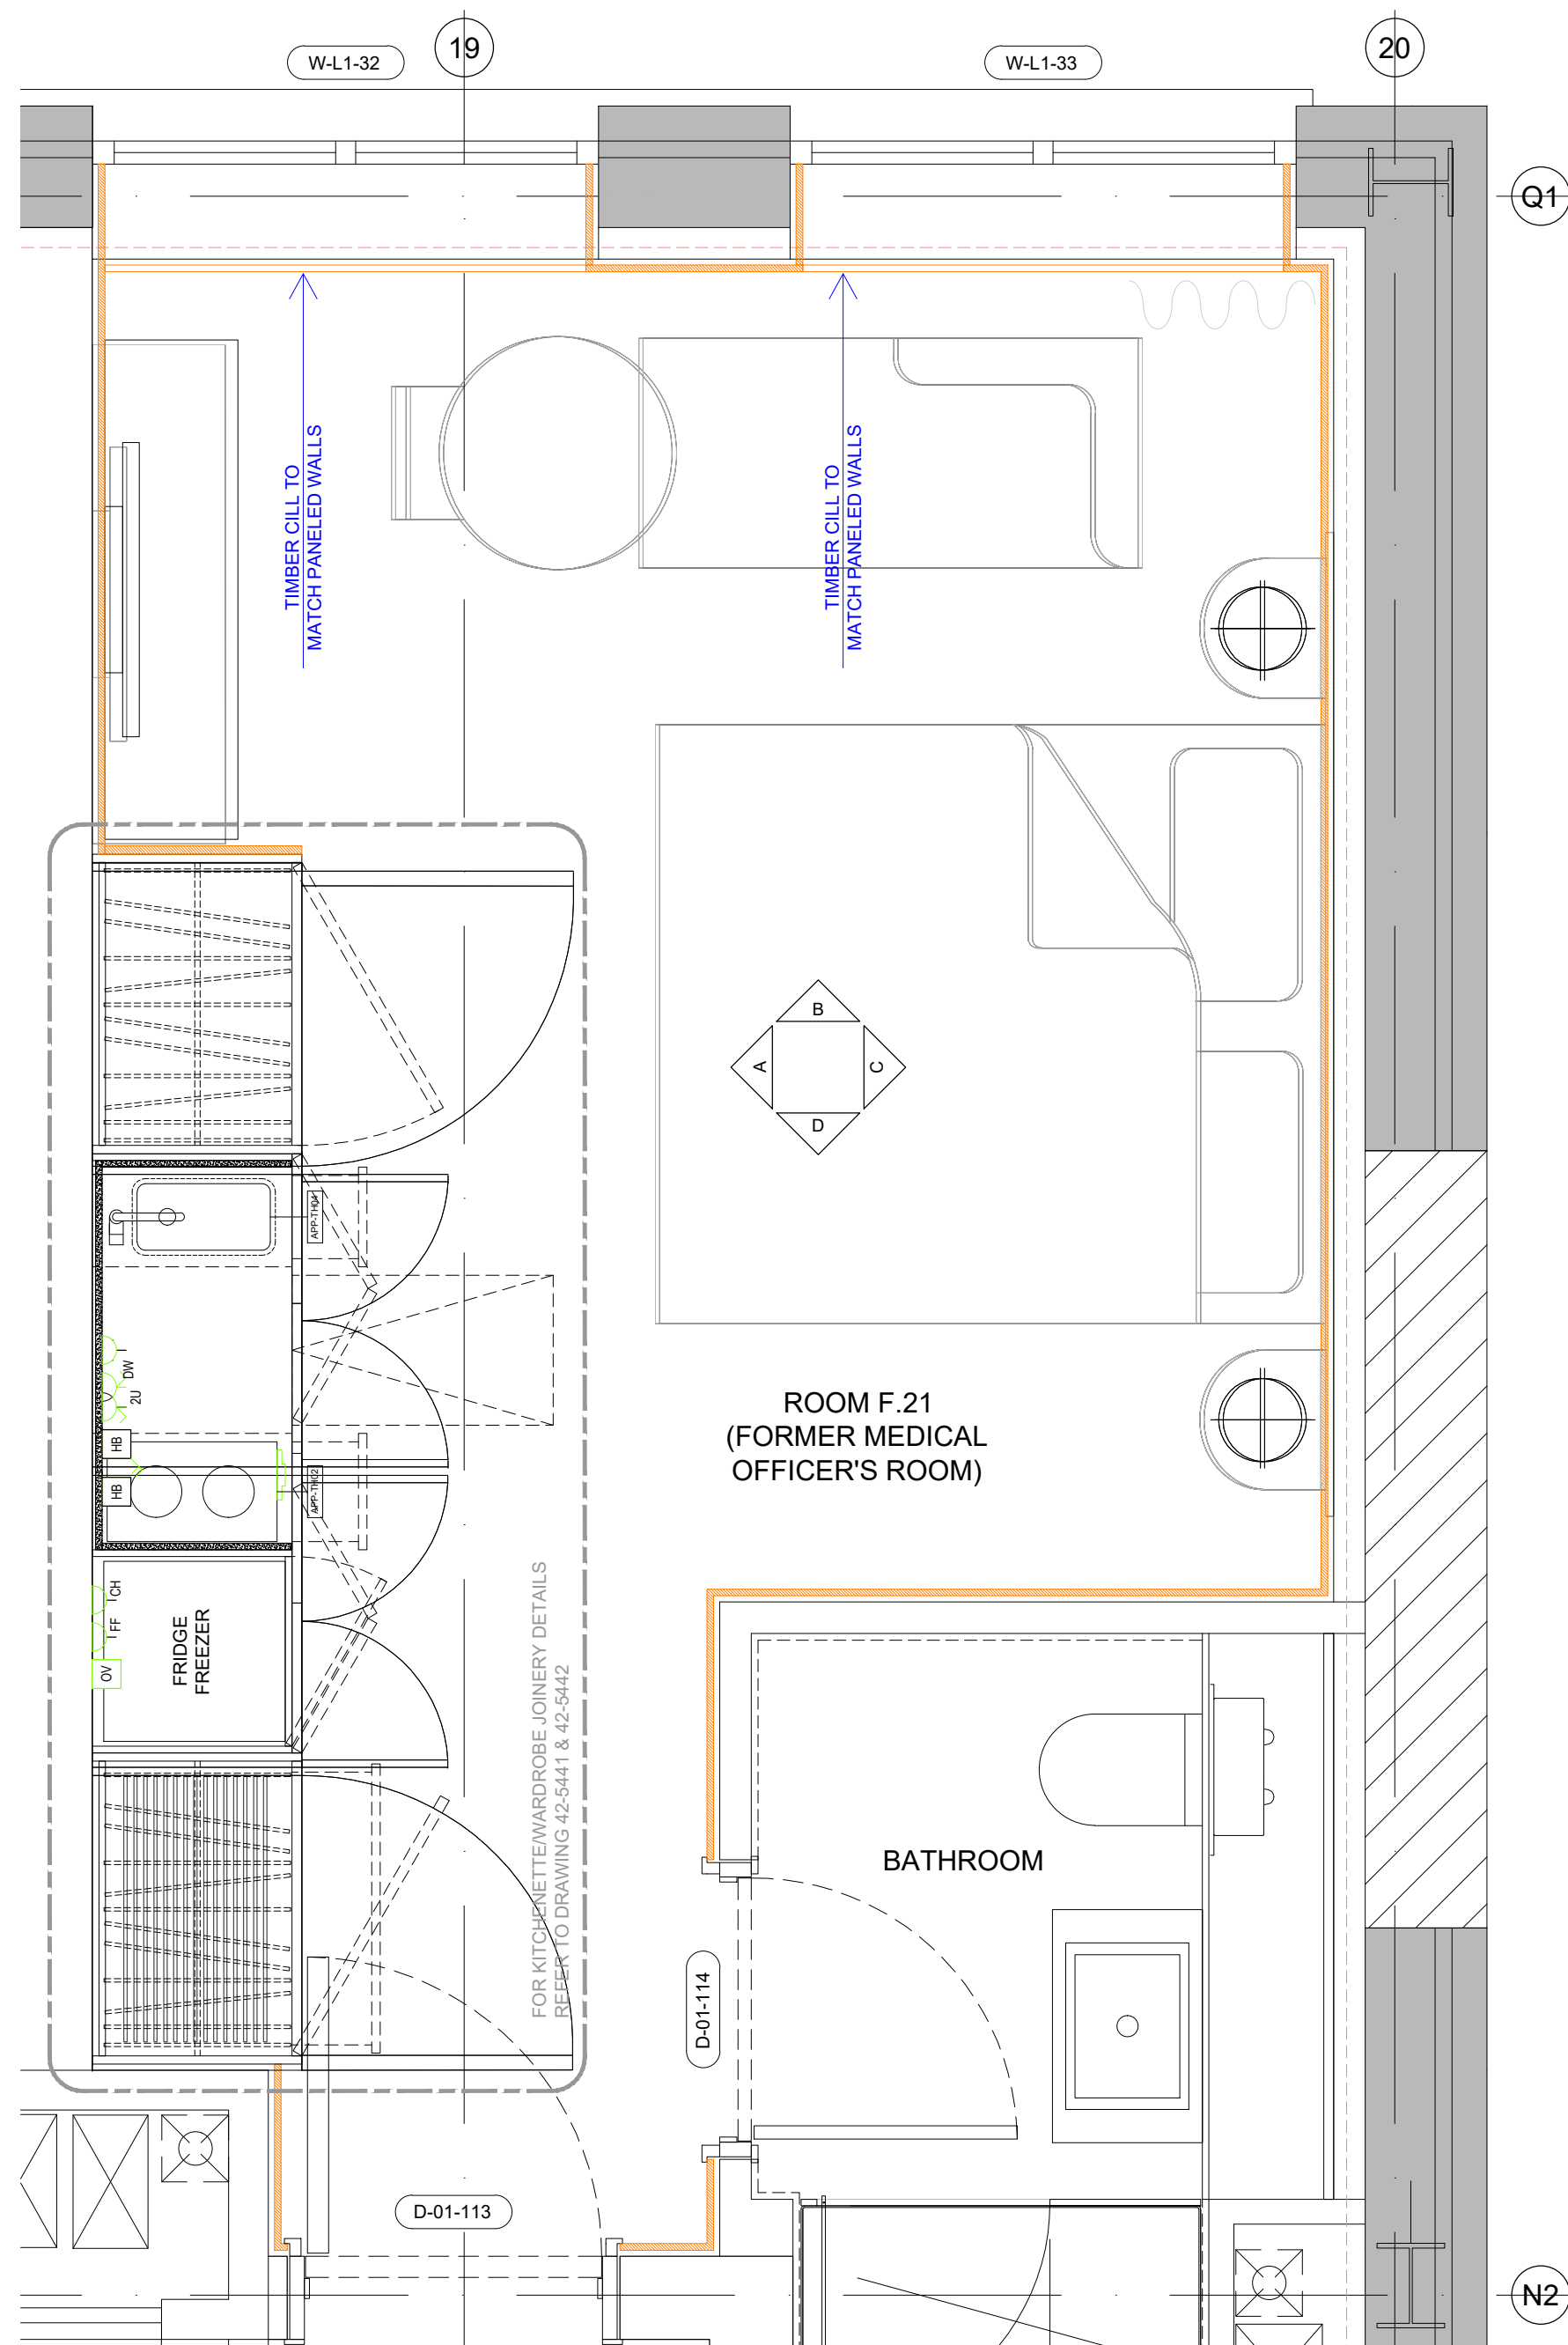


01 ROOM F.21 PLAN - TIMBER PANELLING
SCALE 1:20 @ A1

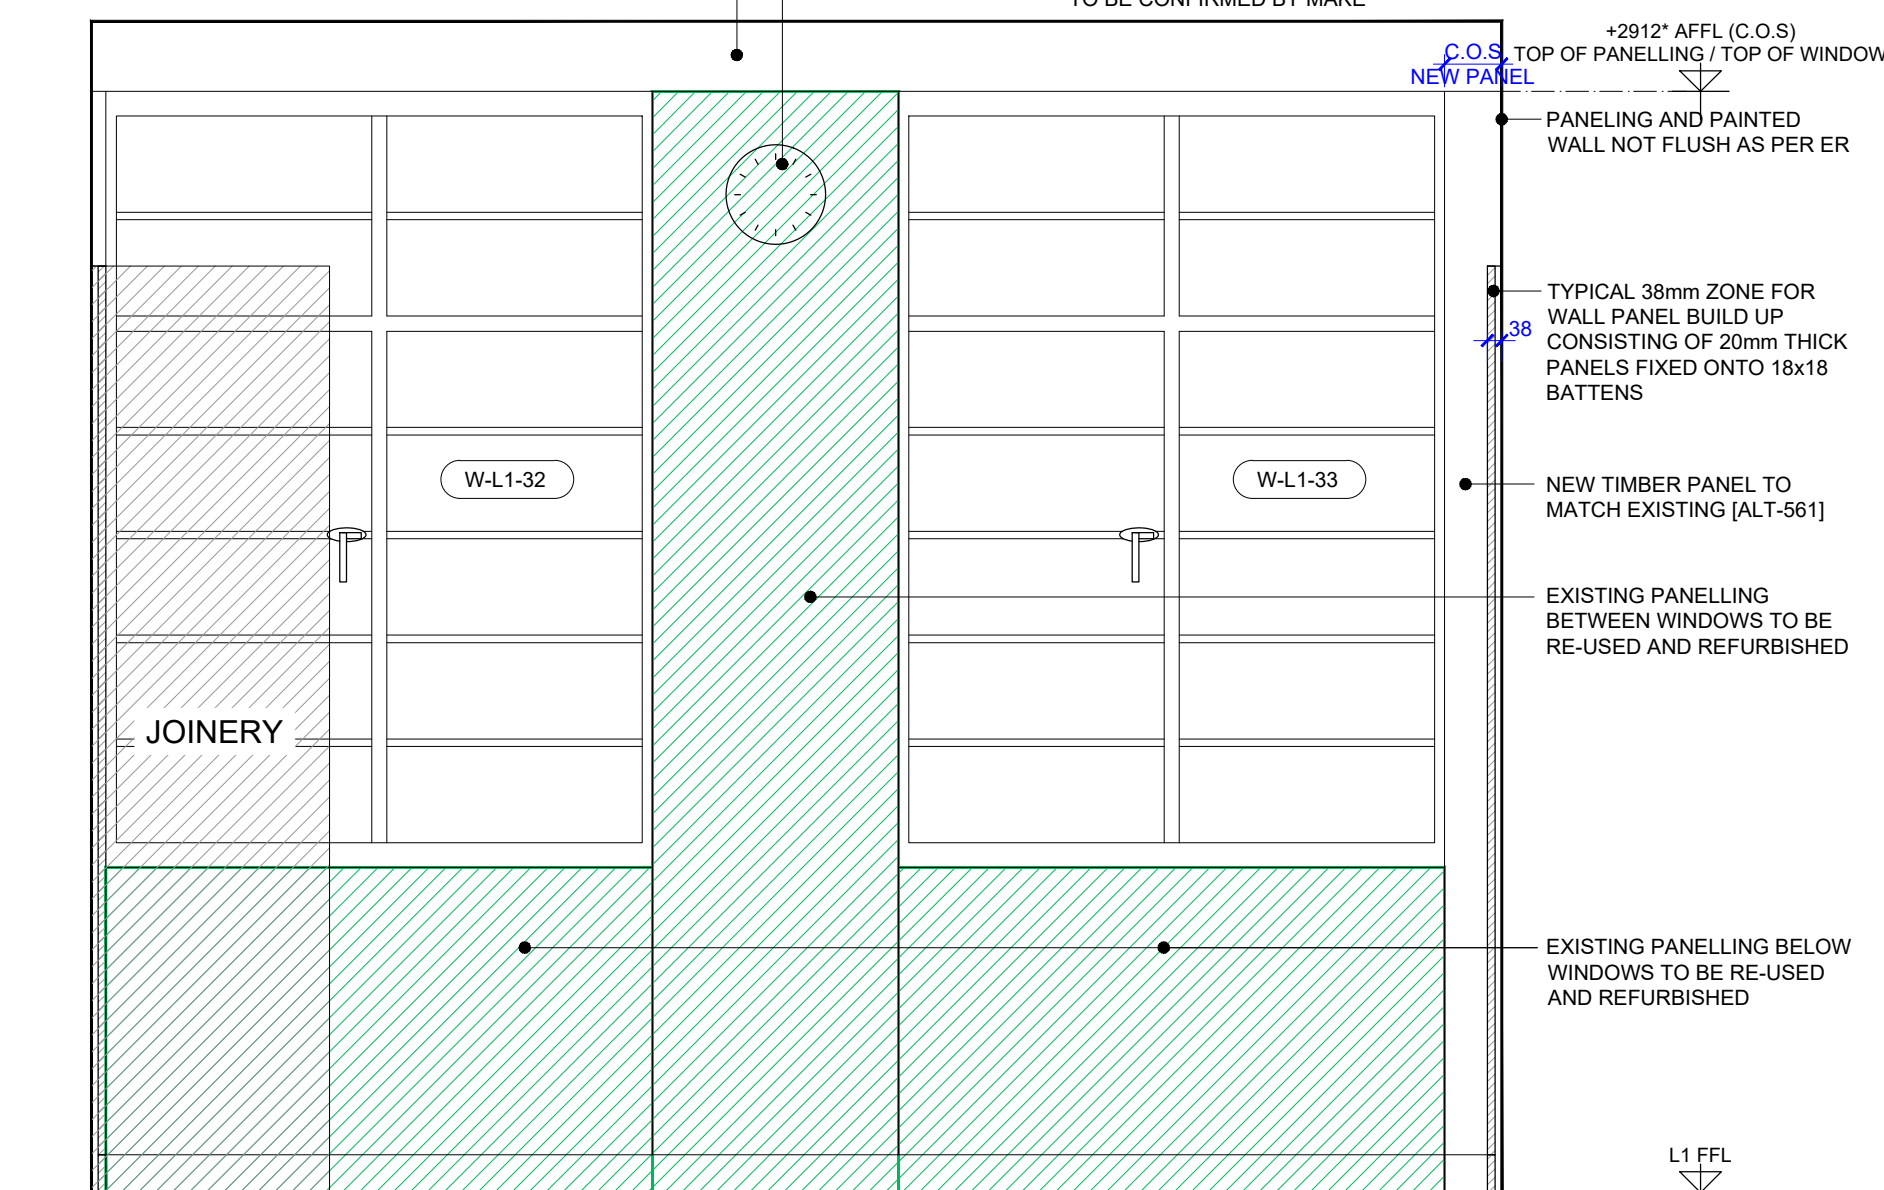


B ROOM F.21 ELEVATION B
SCALE 1:20 @ A1

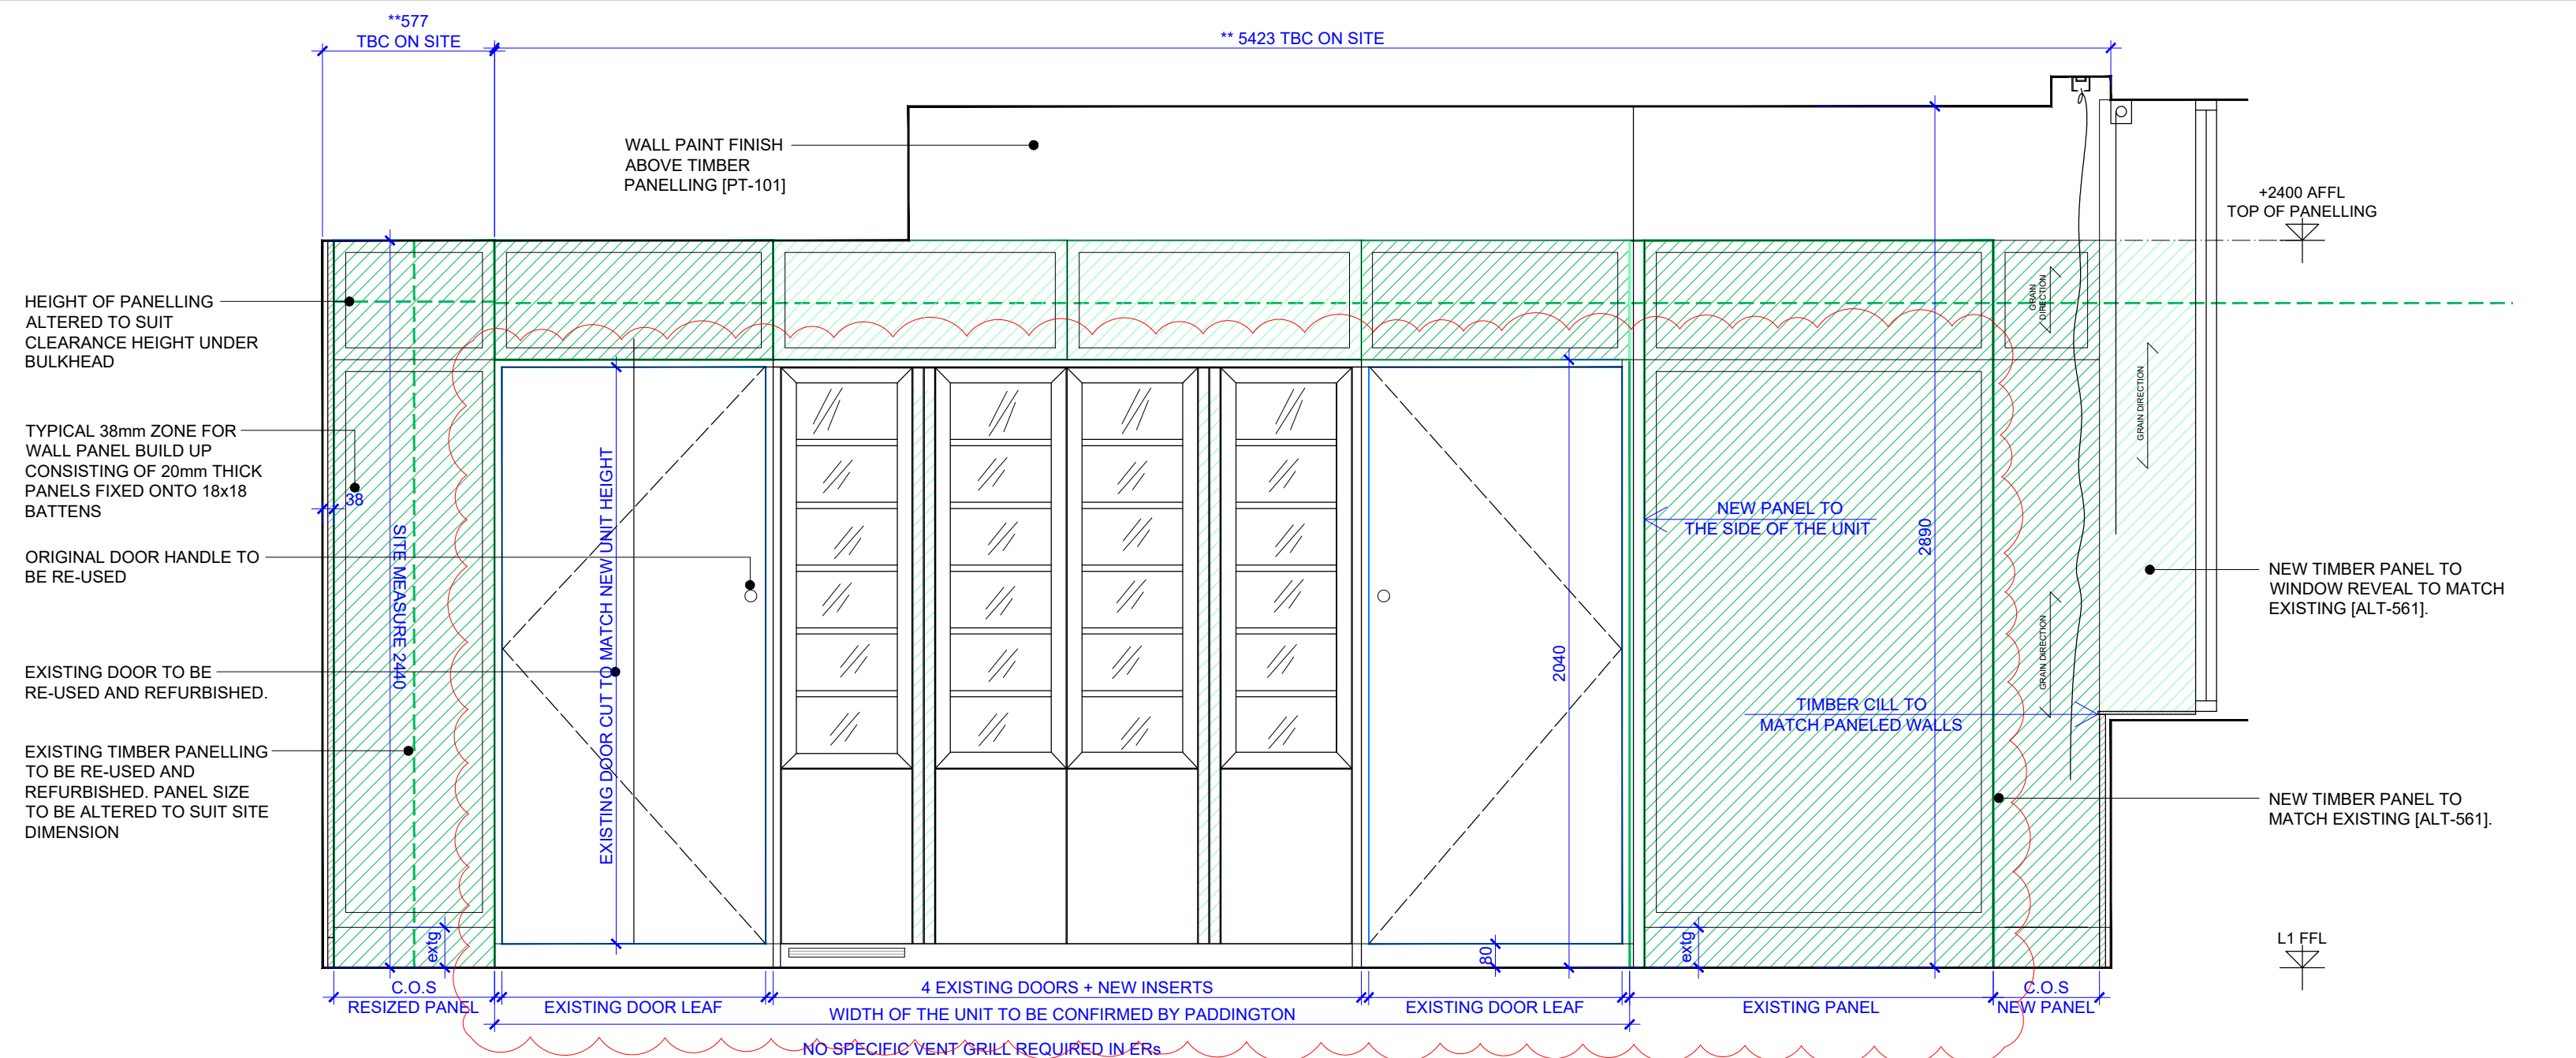

A ROOM F.21 ELEVATION A
SCALE 1:20 @ A1

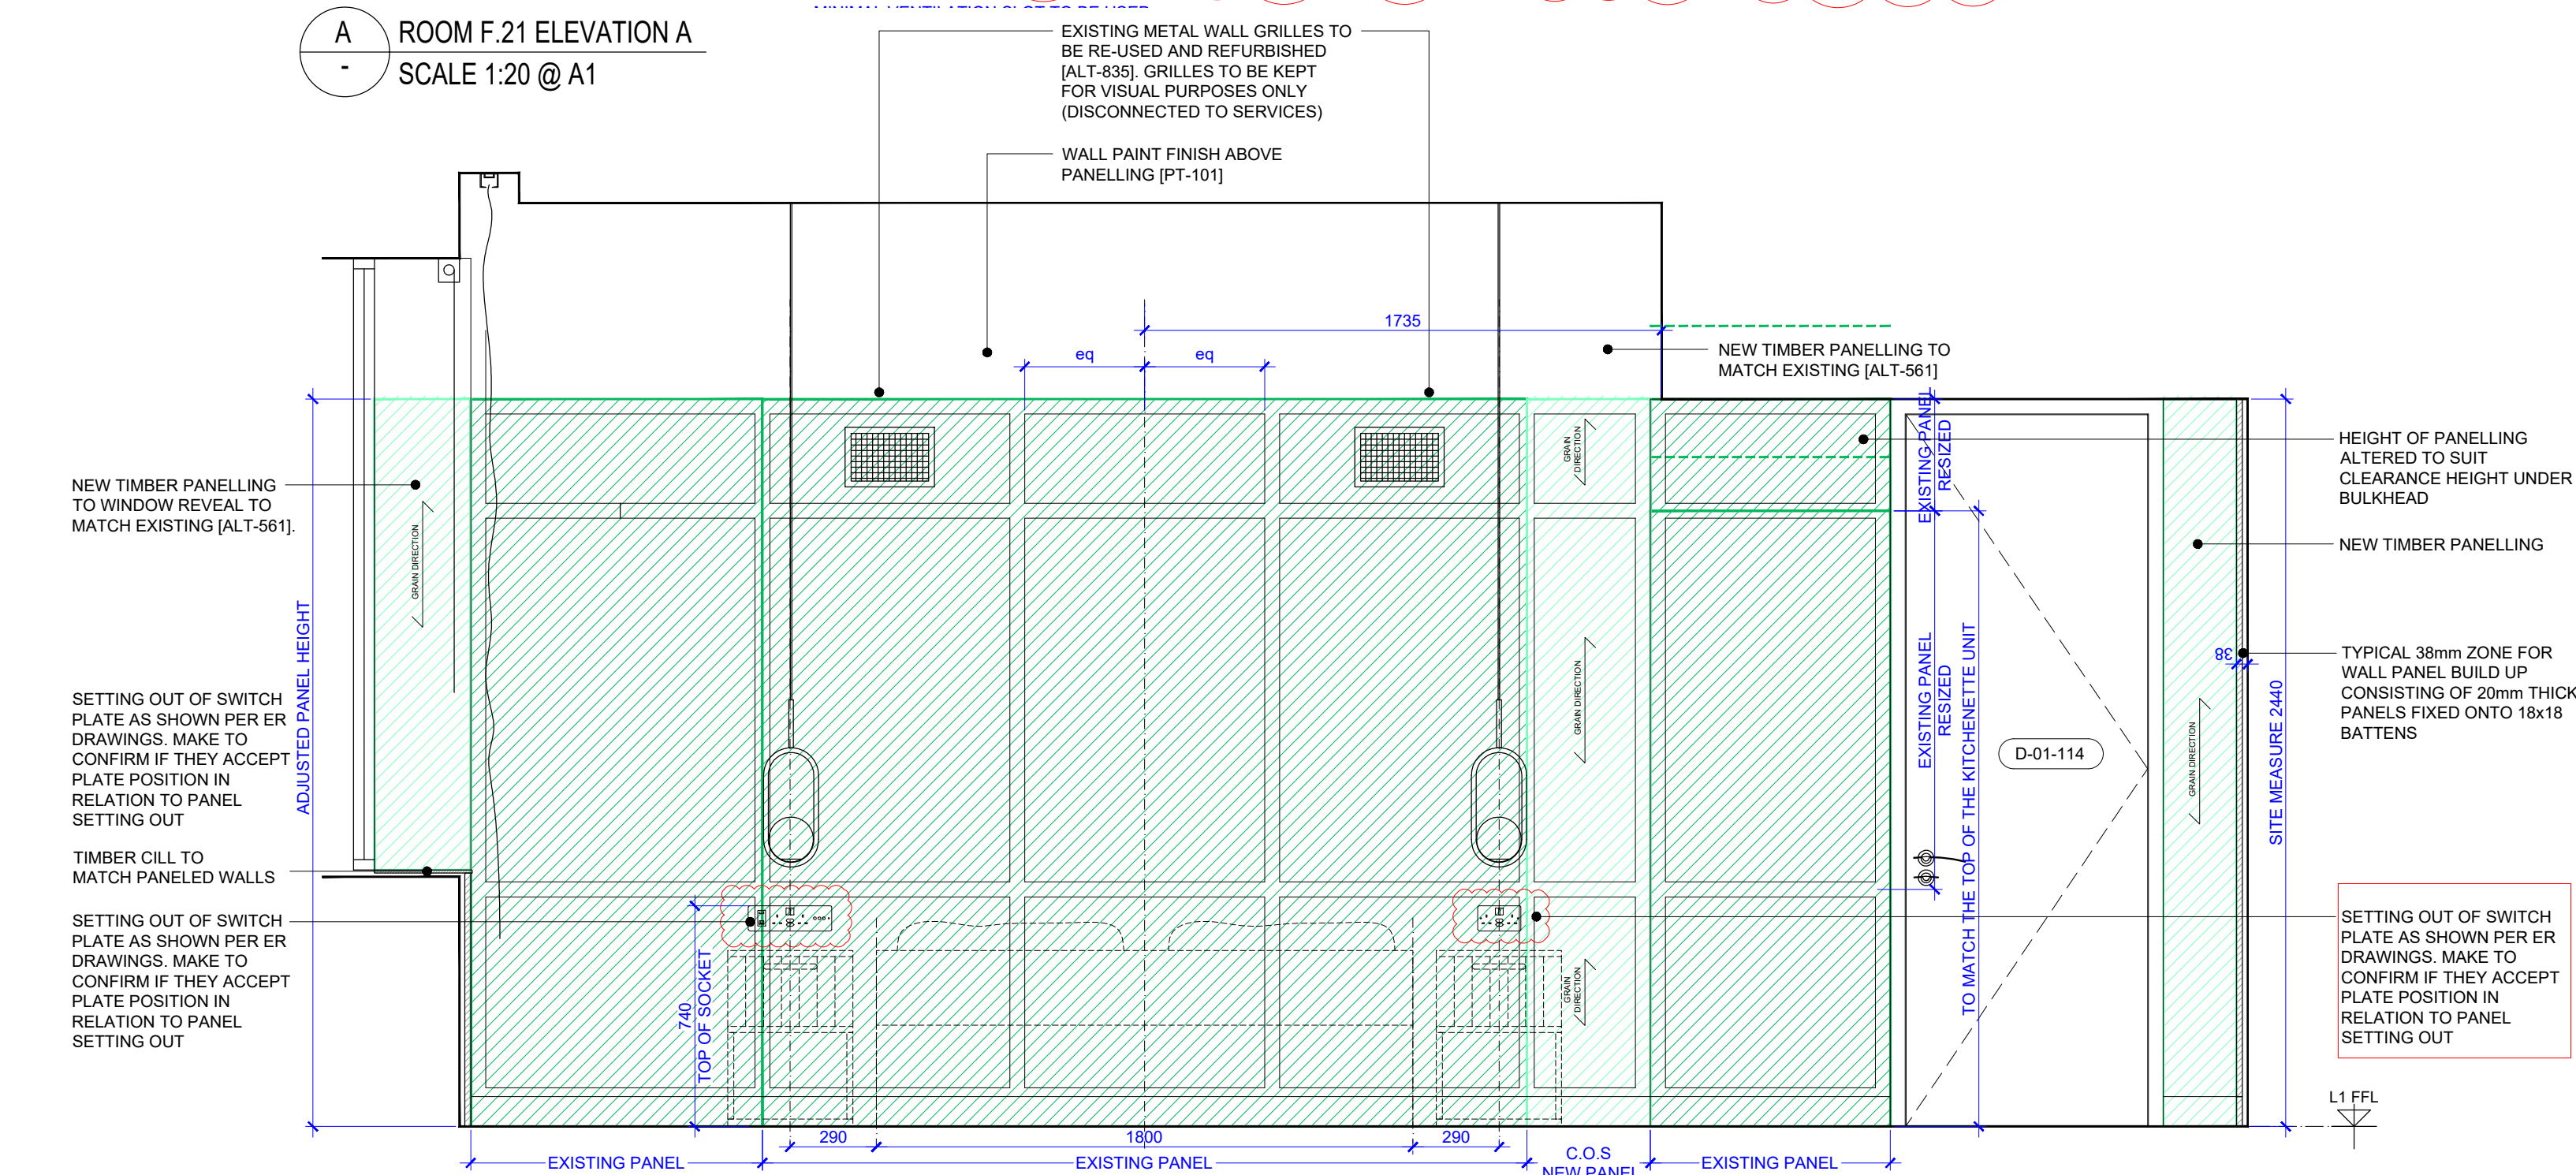

C ROOM F.21 ELEVATION C
SCALE 1:20 @ A1

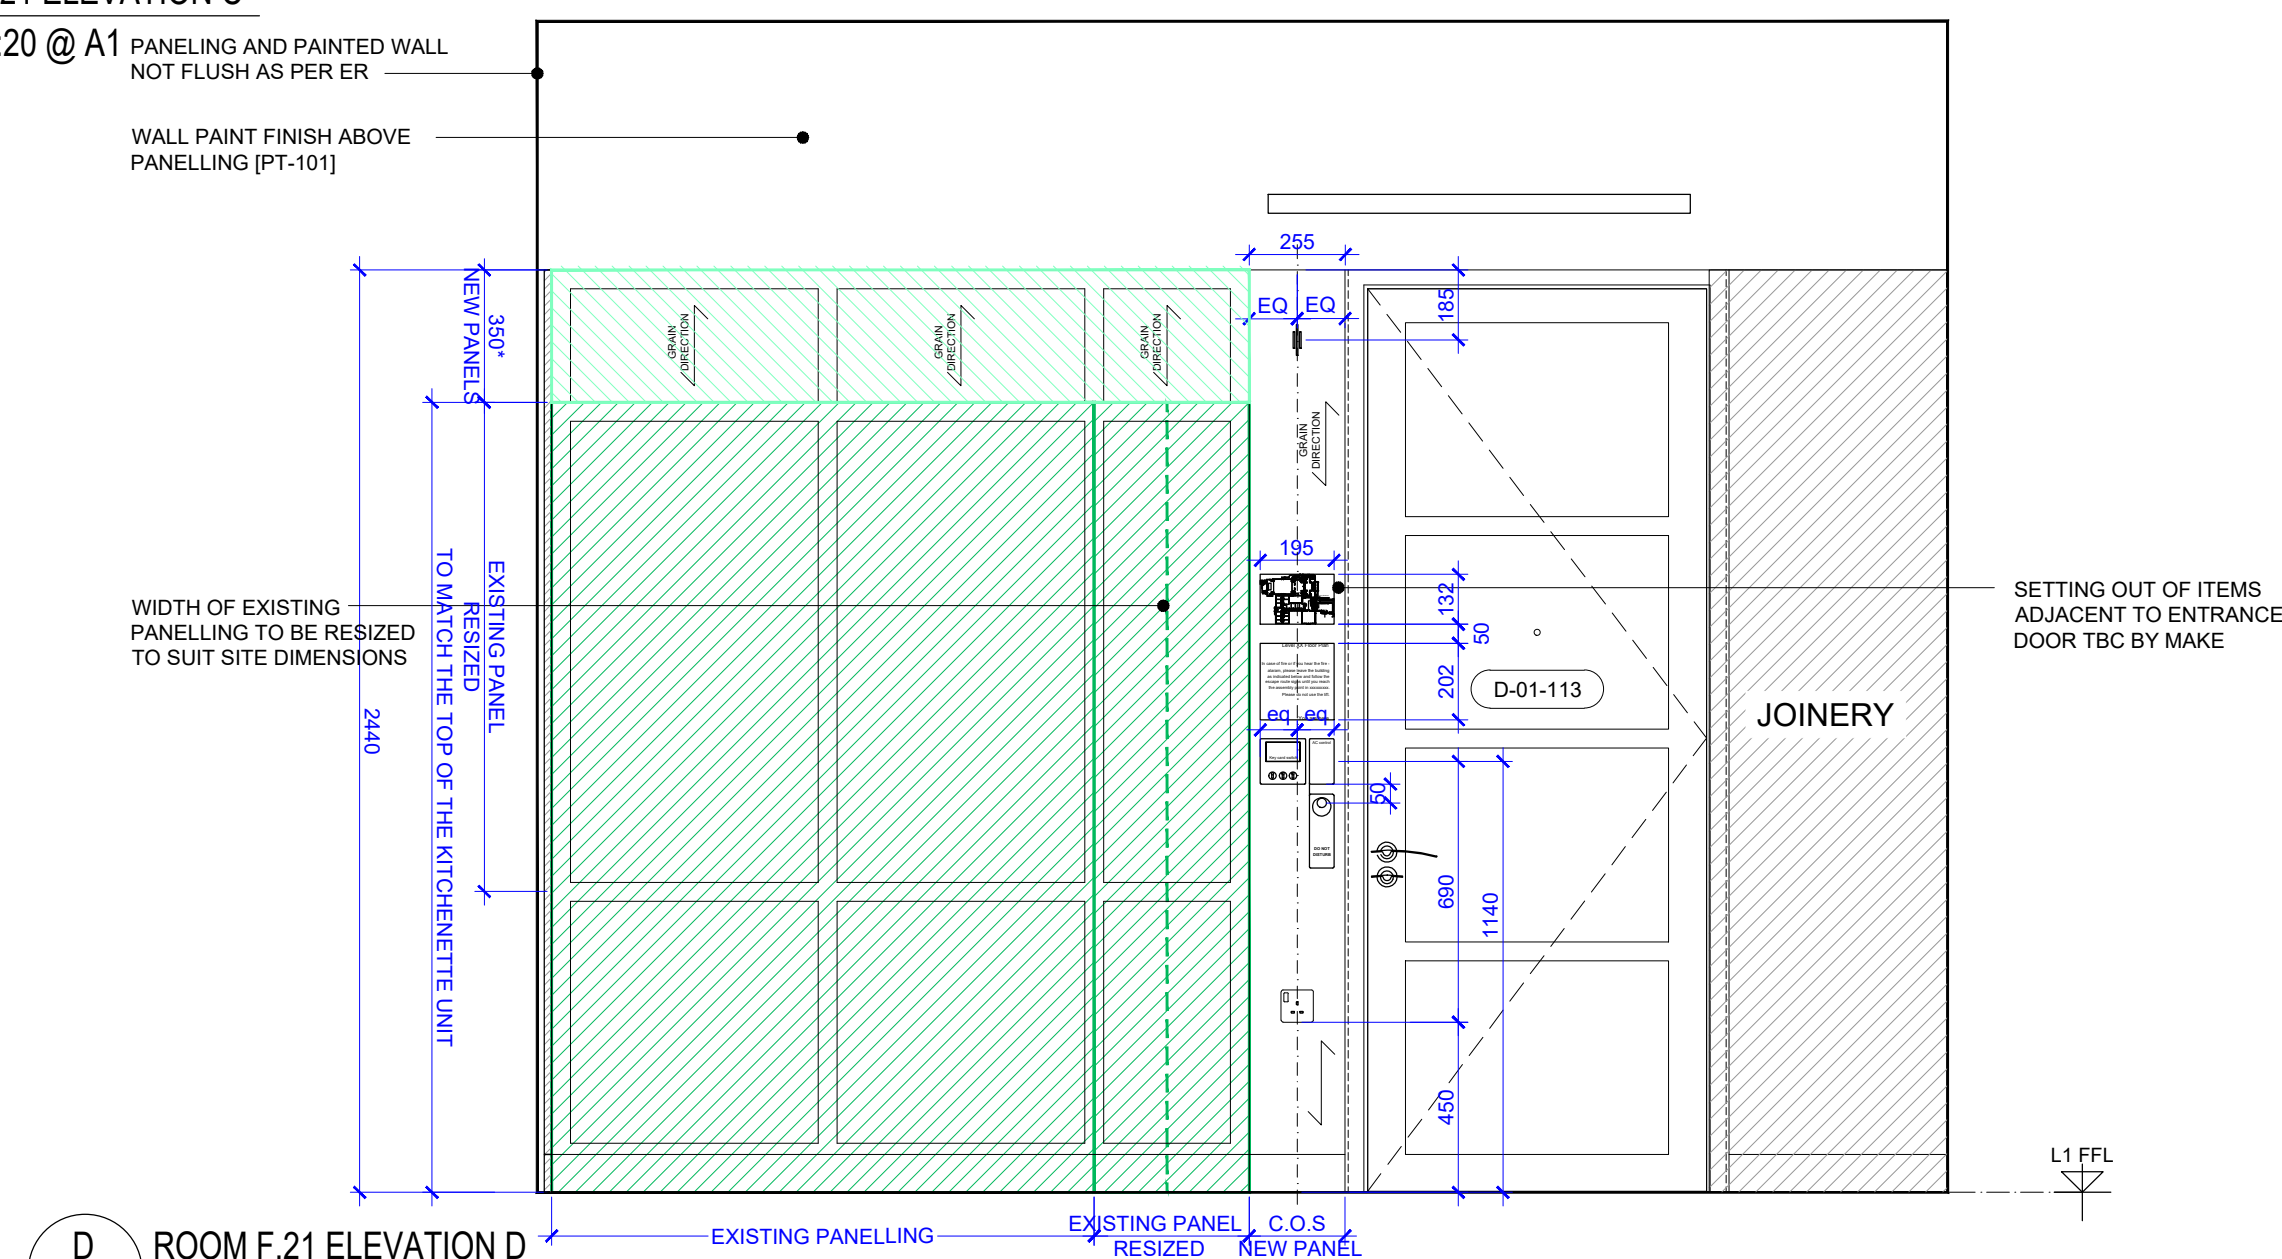

D ROOM F.21 ELEVATION D
SCALE 1:20 @ A1

© KDS & Associates Ltd
No part of this drawing may be reproduced without written consent.
All contractors must visit site and be responsible for taking and checking all dimensions relating to this work.
Do not scale from this drawing.

REVISION NOTES
C1 24.11.2021 JH CONSTRUCTION ISSUE

KDS ASSOCIATES LTD
TECHNICAL • ARCHITECTURAL • MANAGEMENT • CONSULTANTS
101 THE BLACKFRIARS FOUNDRY
158 BLACKFRIARS ROAD
LONDON SE1 8EN
0203 355 0775
www.kdsassociates.co.uk

BASE DRAWING DONE BY KDS ASSOCIATES LTD
REVISION BELOW ONLY SHOW UPDATE TO DRAWINGS BY LLA

C2 26.05.2023 S2M KITCHENETTE DOORS AS PER PADDINGTON DRAWING.
MADE COMMENTS TO REV C1 INCORPORATED

C3 08.06.2023 S2M KITCHENETTE UNITS ADJUSTED TO MATCH PADD DESIGN

KEY (PLAN):
TIMBER PANELLING FIXED TO WALL WITH NEW TIMBER BATTEN SYSTEM.

KEY (ELEVATIONS):
RE-USED AND REFURBISHED TIMBER DOORS
RE-USED AND REFURBISHED TIMBER PANELS
NEW TIMBER PANELS

HEIGHT OF PANELLING ALTERED TO SUIT CLEARANCE HEIGHT UNDER BULKHEAD
NEW TIMBER PANELLING
TYPICAL 38mm ZONE FOR WALL PANEL BUILD UP CONSISTING OF 20mm THICK PANELS FIXED ONTO 18x18 BATTENS
SITE MEASURE 2440
L1 FFL

SETTING OUT OF SWITCH PLATE AS SHOWN PER ER DRAWINGS. MAKE TO CONFIRM IF THEY ACCEPT PLATE POSITION IN RELATION TO PANEL SETTING OUT

KEYPLAN

ARDMORE CONSTRUCTION LTD
6 WHARF STUDIOS,
25 WHARF ROAD,
LONDON, N1 7GR
TEL: 0208-344 0300
www.ardmoregroup.co.uk

Arndmore GROUP

Longlane Architects
5 Tanner Street,
London, SE1 3LE
office@longlanearchitects.co.uk

CONSTRUCTION

PROJECT / DRAWING TITLE
HORNSEY TOWN HALL
TOWN HALL & BROADWAY ANNEX
LONDON N8 9JJ

DRAWING TITLE
TOWN HALL
HOTEL ROOM F.21 JOINERY DETAILS
WALL TIMBER PANELLING

DATE / DRAWN BY
24.11.21 JH

SCALE
1:20 @A1

PROJECT / DRAWING NO
3670-KDS-TH-01-DR-A-42-5440

REV
C3