


01

G.19b Joinery
axonometric vinettes
ALT-563


1:25

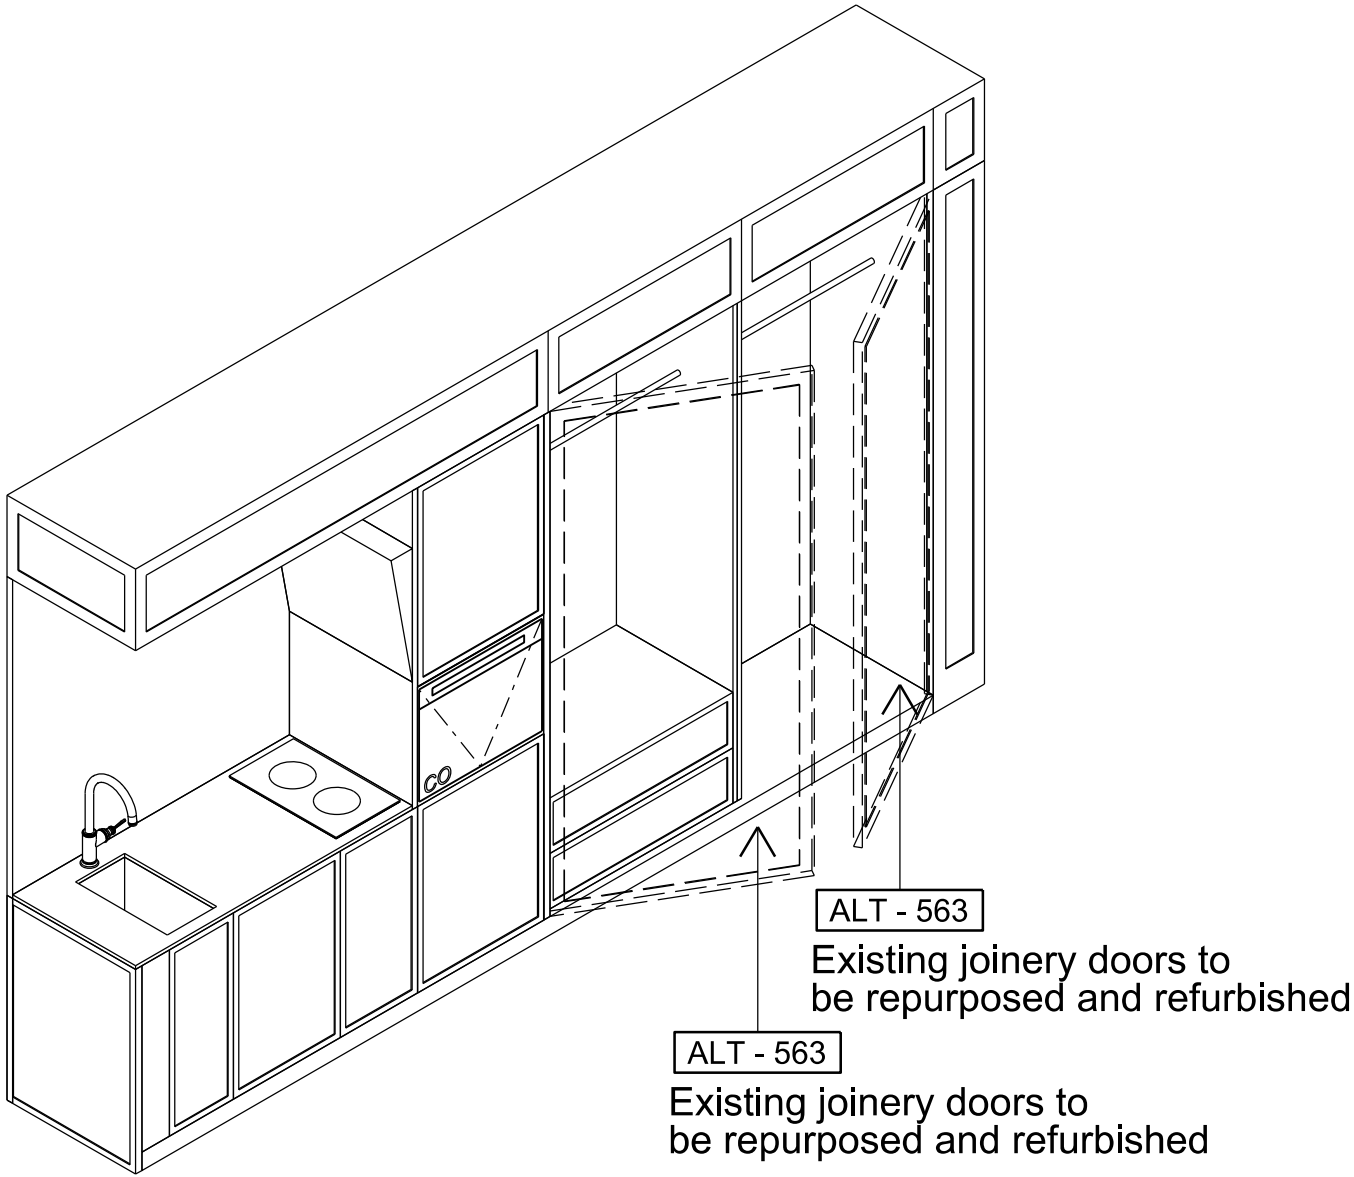

04

G.19b Joinery
axonometric vinettes
ALT-563


1:25

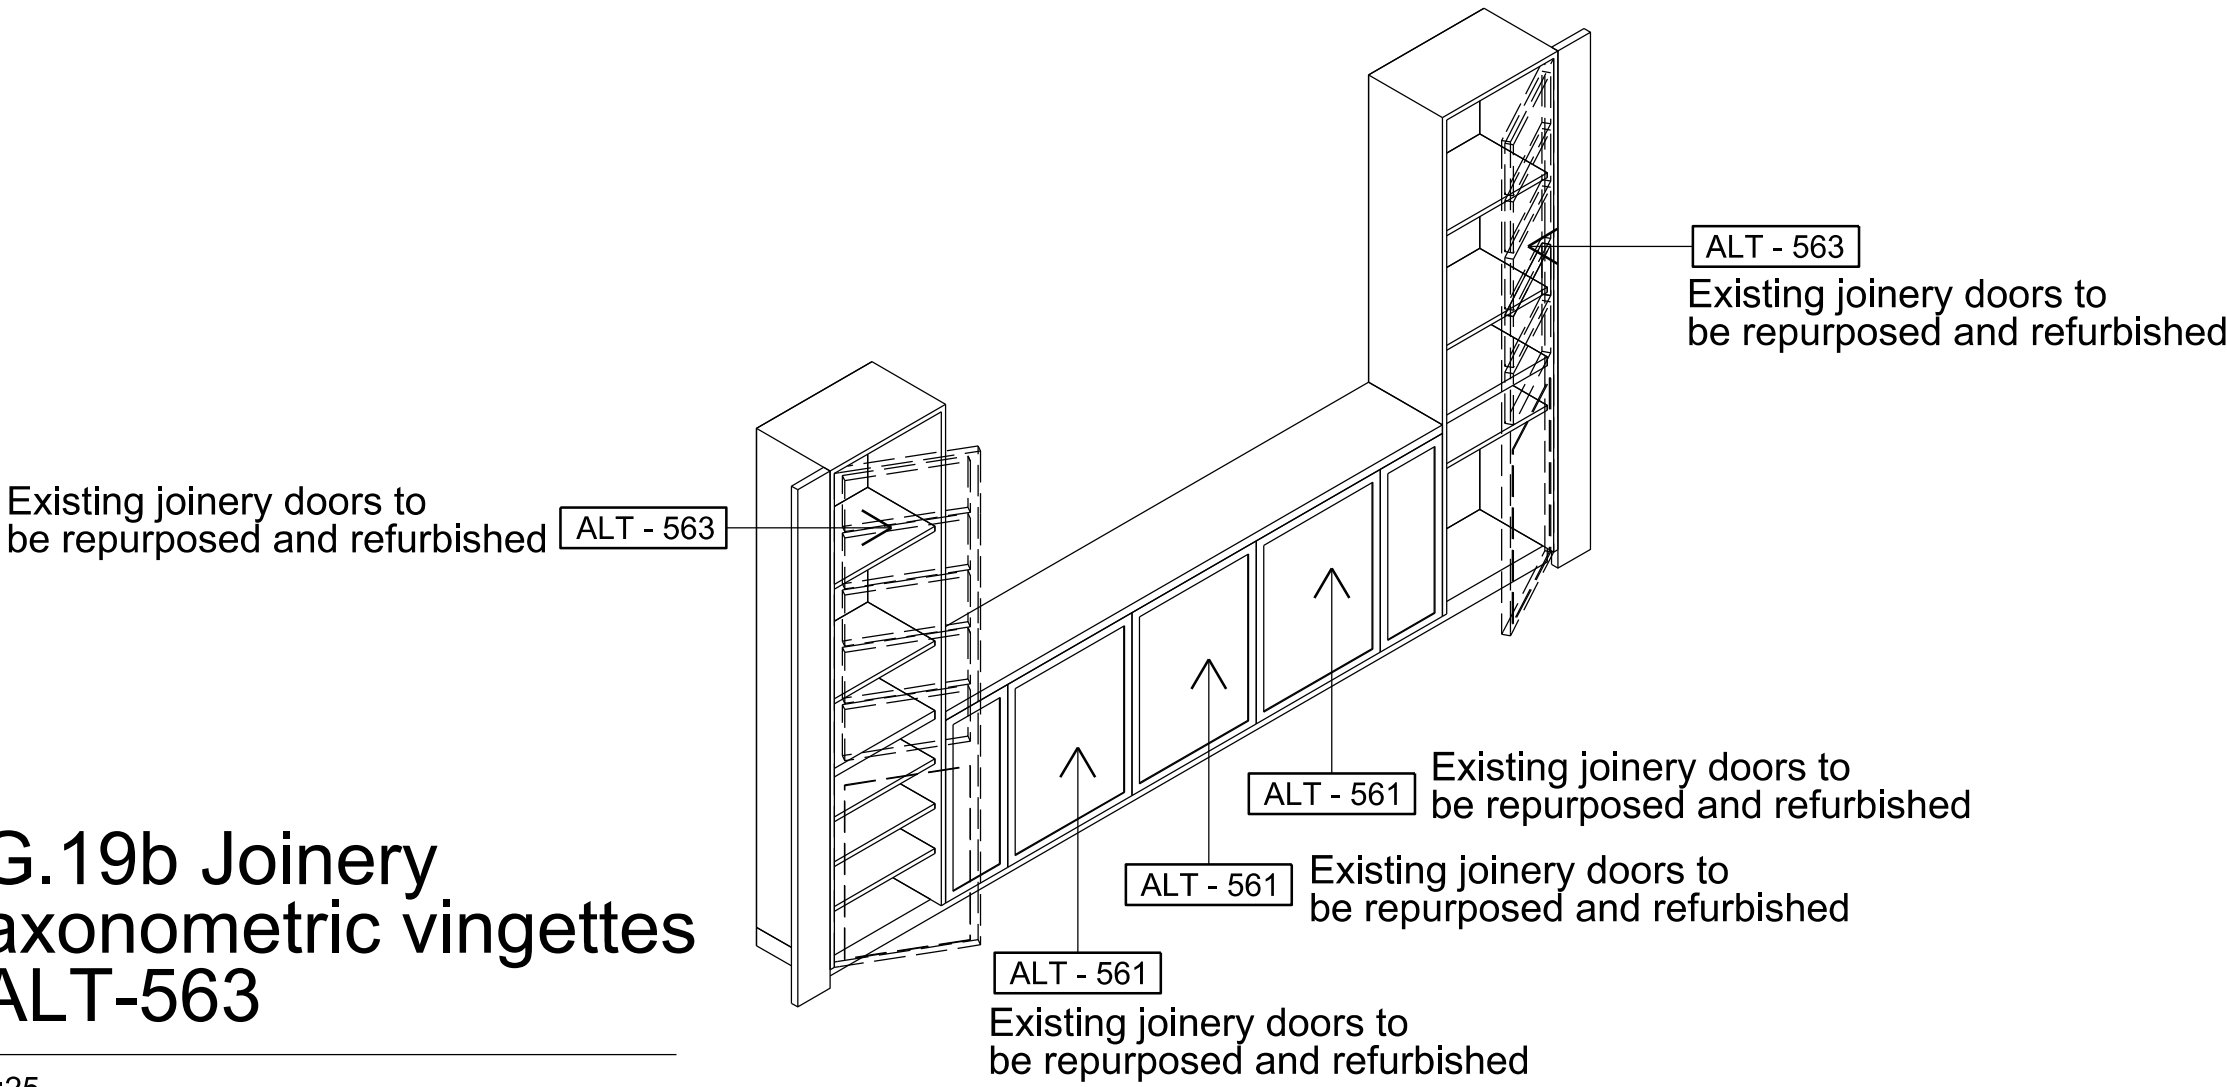

02

G.19b joinery plan


1:20

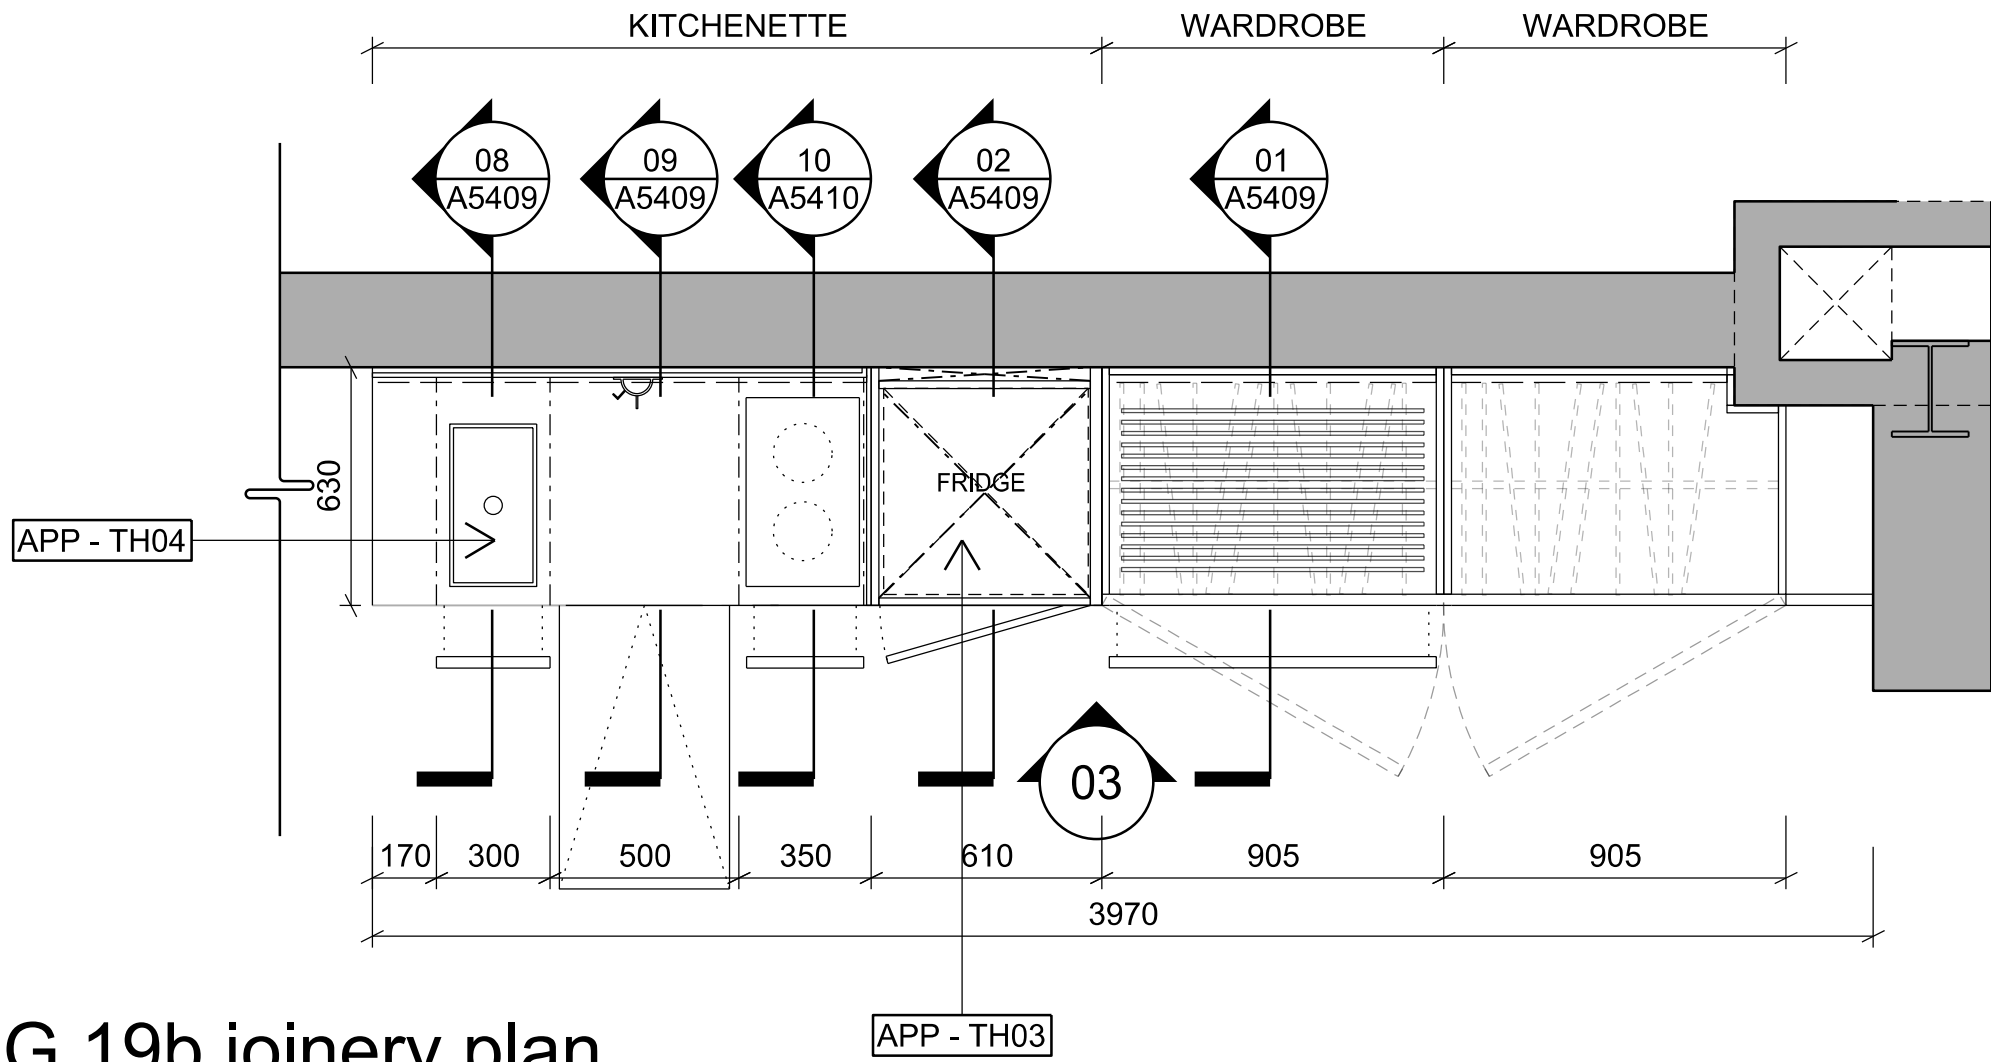

05

G.19b joinery plan


1:20

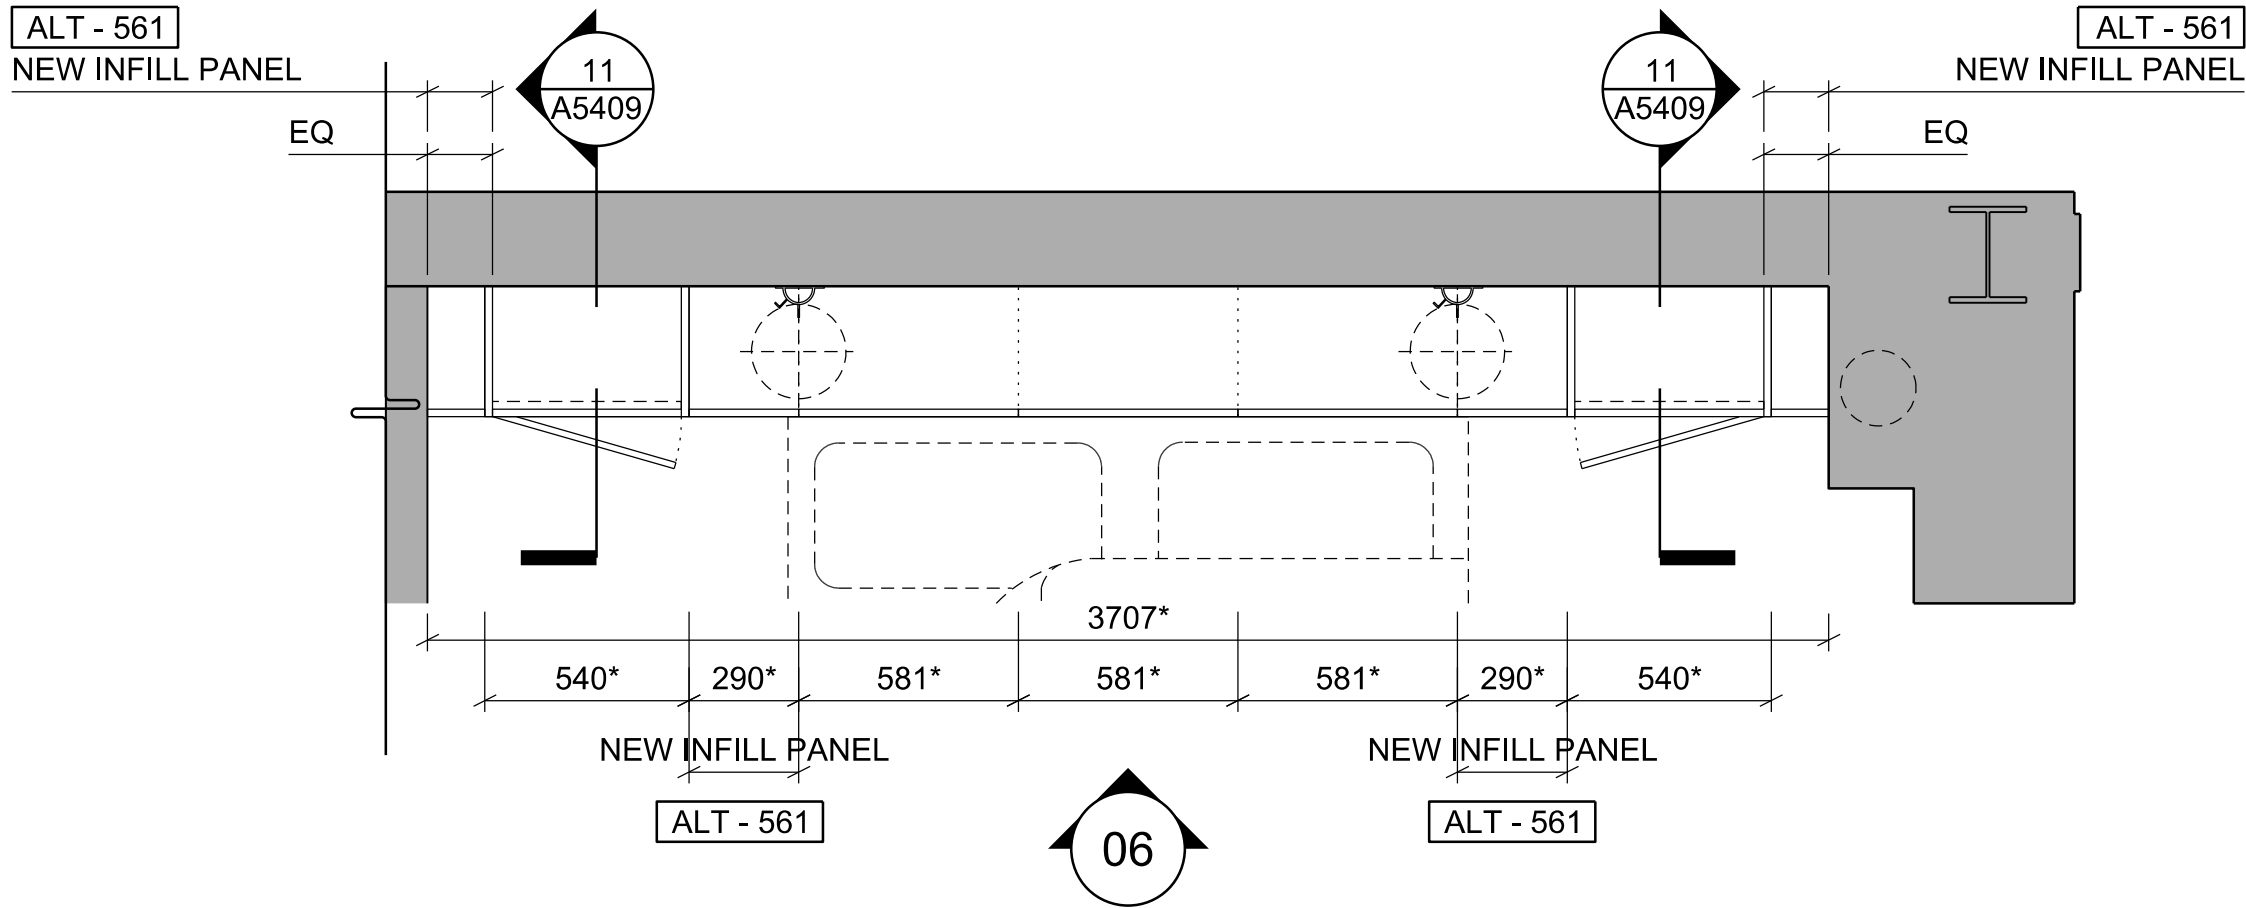

03

G.19b joinery elevation


1:20

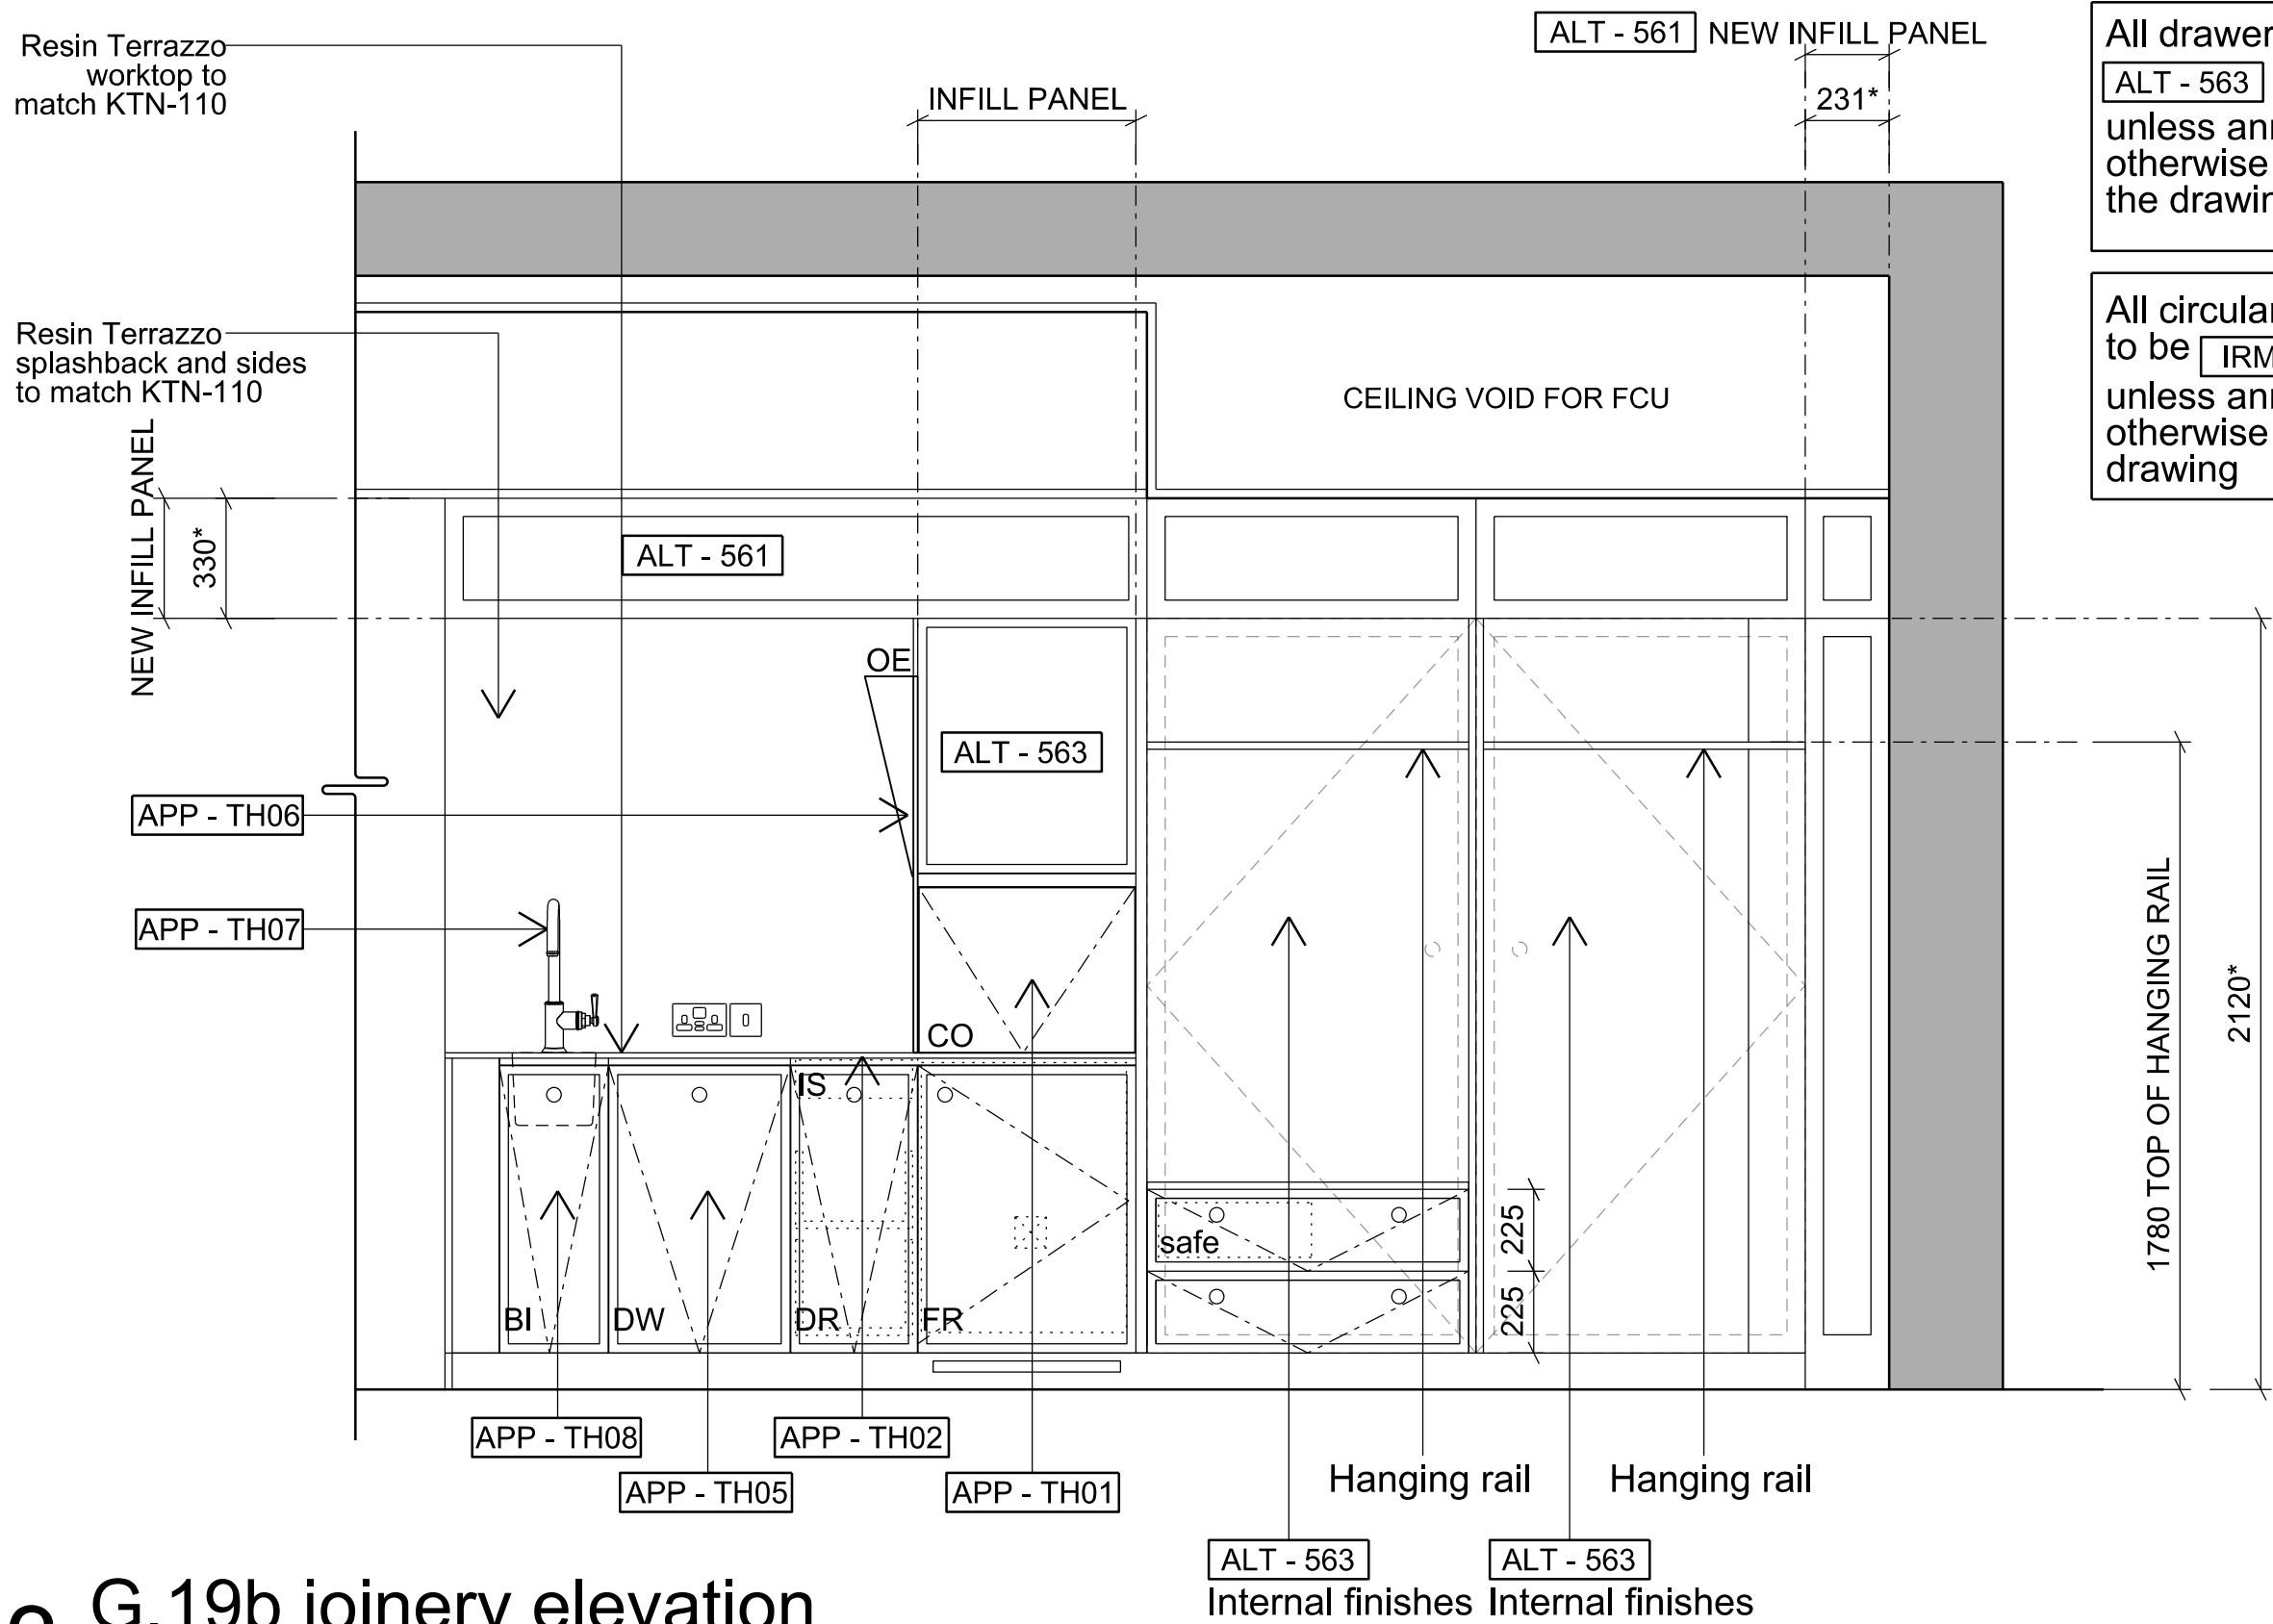

06

G.19b joinery elevation

1:20

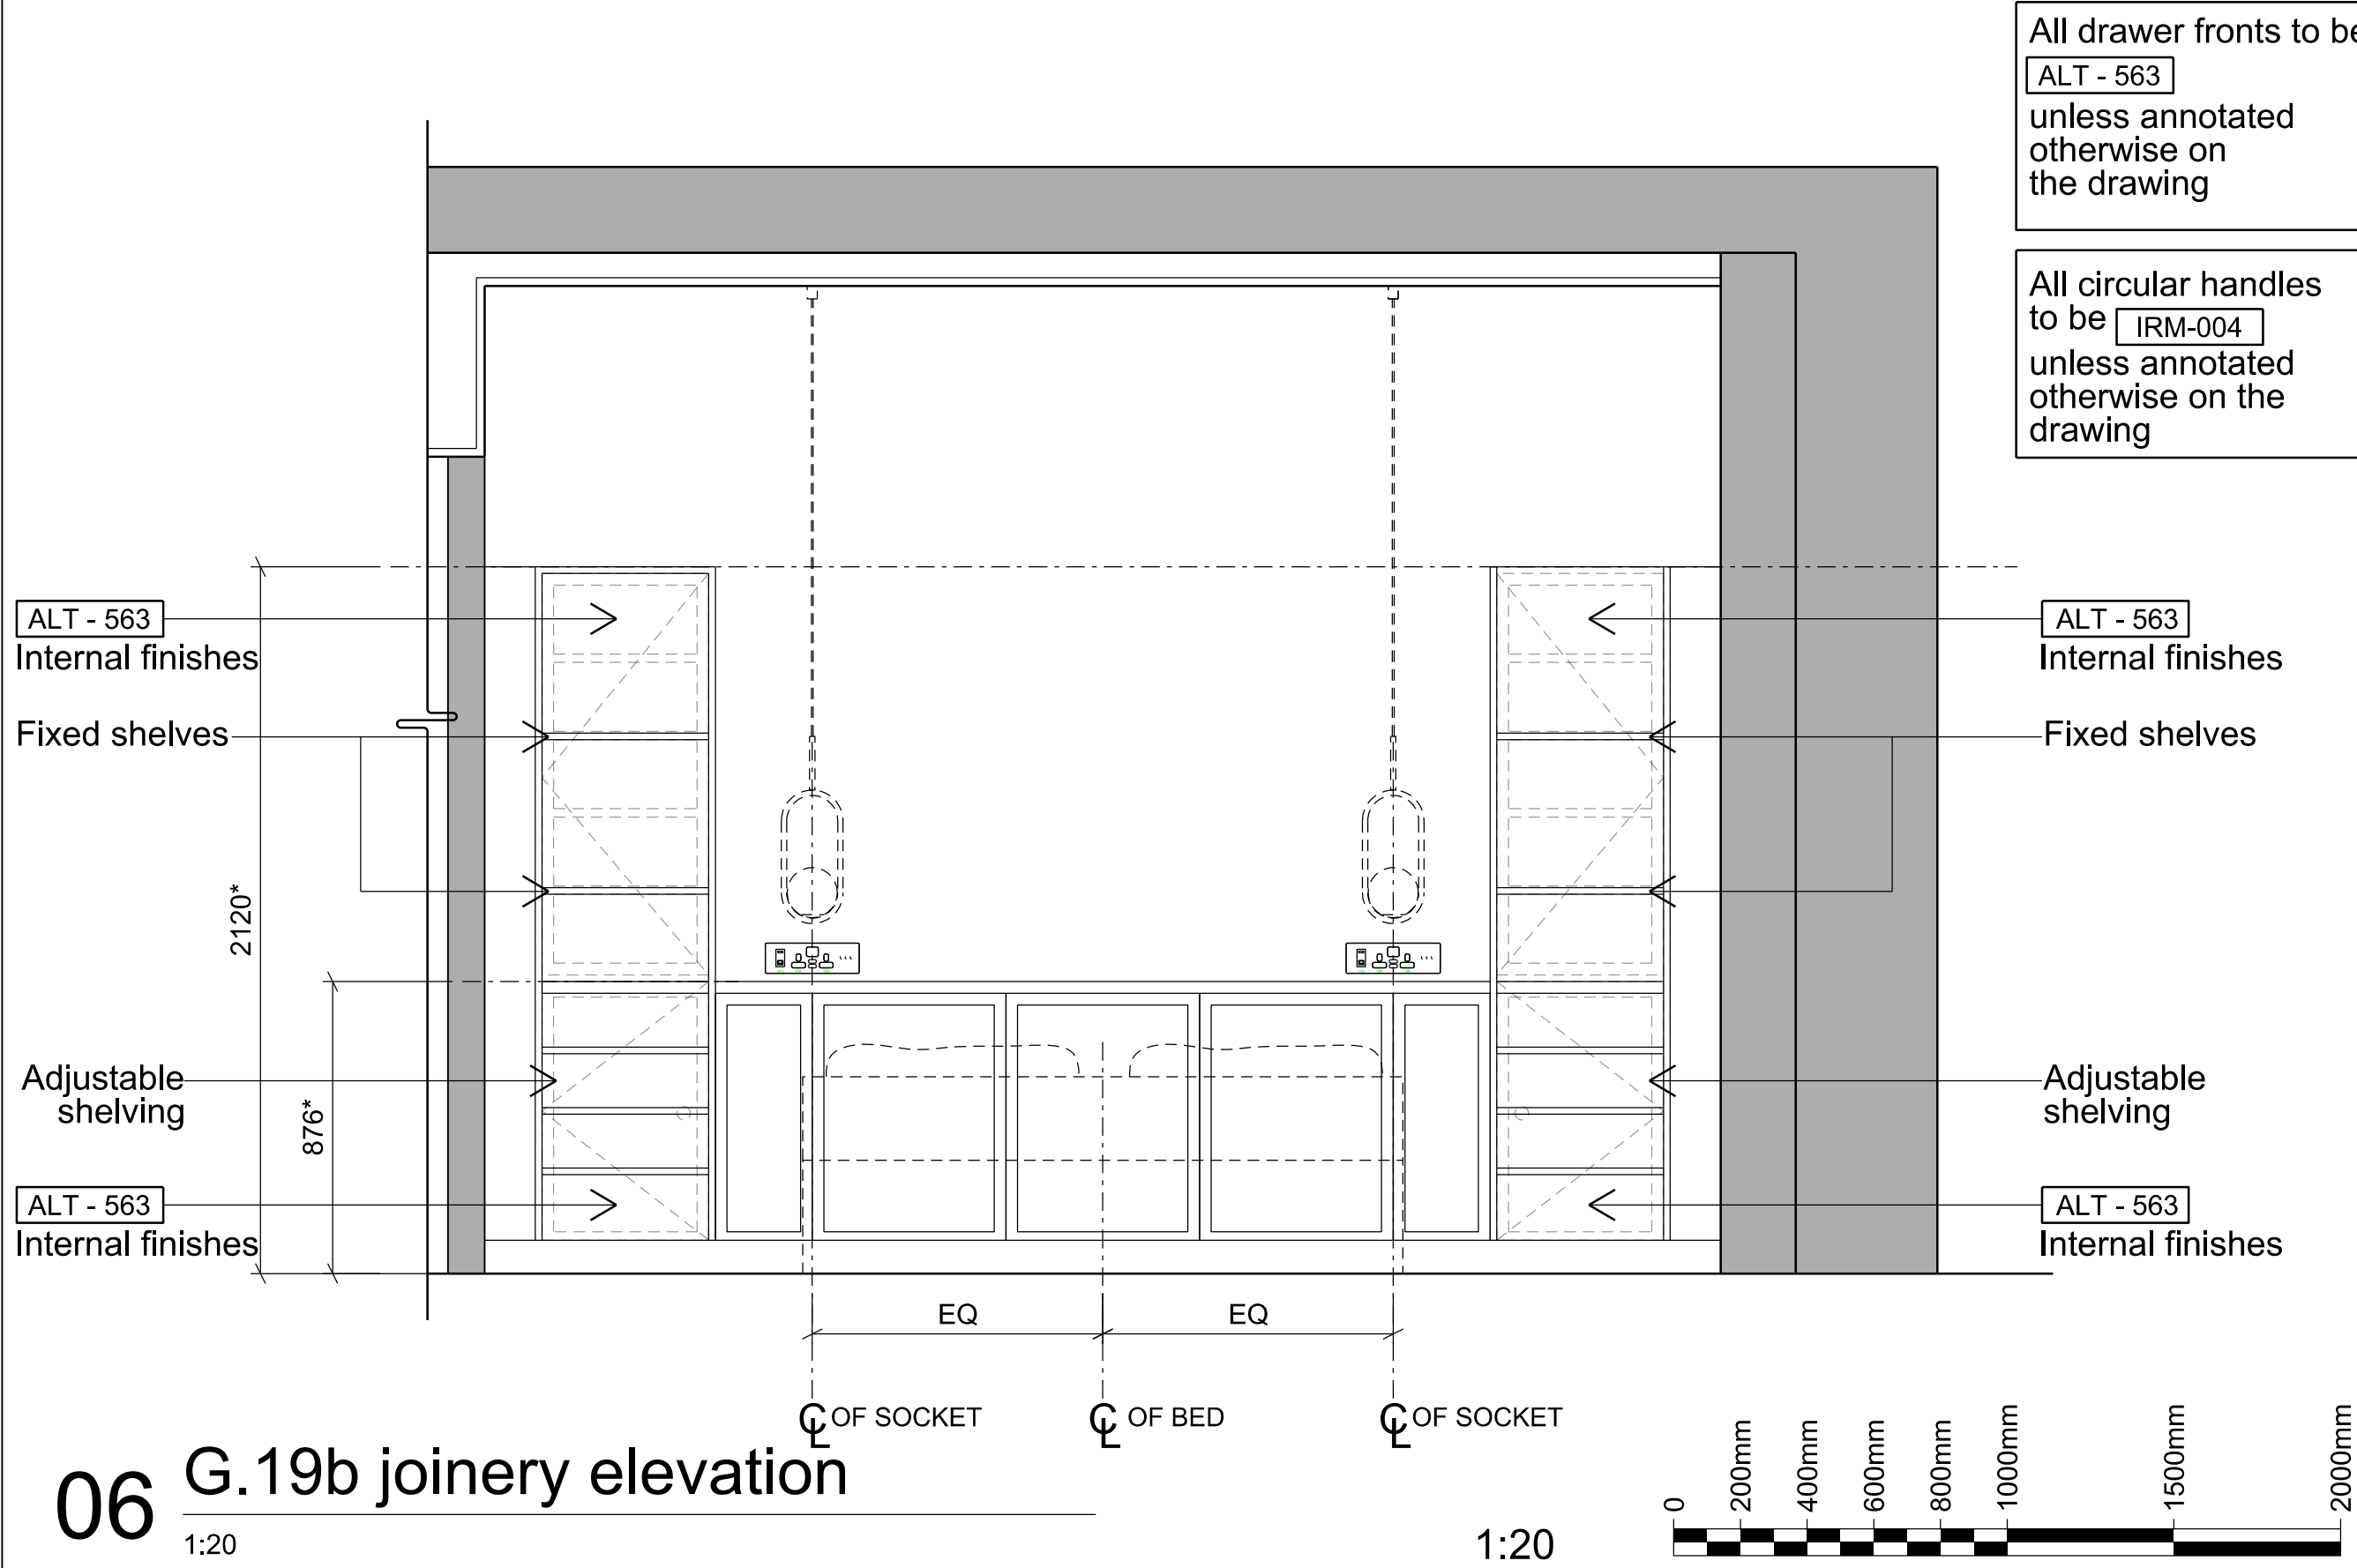

General Notes

1. Dimensions are in millimetres unless stated otherwise.
2. Levels are in metres AOD unless stated otherwise.
3. Dimensions govern. Do not scale off drawing.
4. All dimensions to be verified on site before proceeding.
5. All discrepancies to be notified in writing to Make Limited.

STAGE 4

DRAWING STATUS

make


32 Cleveland Street,
London, W1T 4JY

tel +44 (0) 20 7636 5151

info@makearchitects.com
www.makearchitects.com

Client
Crouch End (FEC) Limited
Ground Floor, 12 Stanhope Gate
London
W1K 1AW

Keyplan

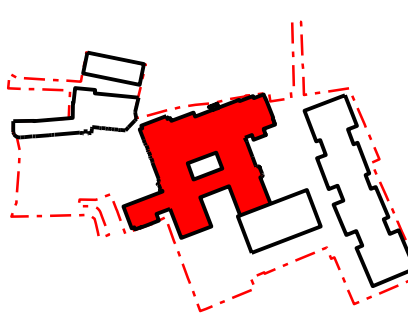

North



Project

Hornsey Town Hall

Drawing Title

Joinery details
G.19b
Deputy Borough Engineer's
Office

Scale

1: 20

Paper Size

@A1

Date

08.11.18

Project No.

1360

Draw No.

A5406

Rev No.

00