


REVISION NOTES
C1 02.06.2023 WB FIRST ISSUE

- KEY (ELEVATIONS):
- REFURBISHED TIMBER PANEL
 - RE-USED AND REFURBISHED TIMBER PANELS WITH NEW OPENINGS FOR SERVICES
 - NEW TIMBER PANELS

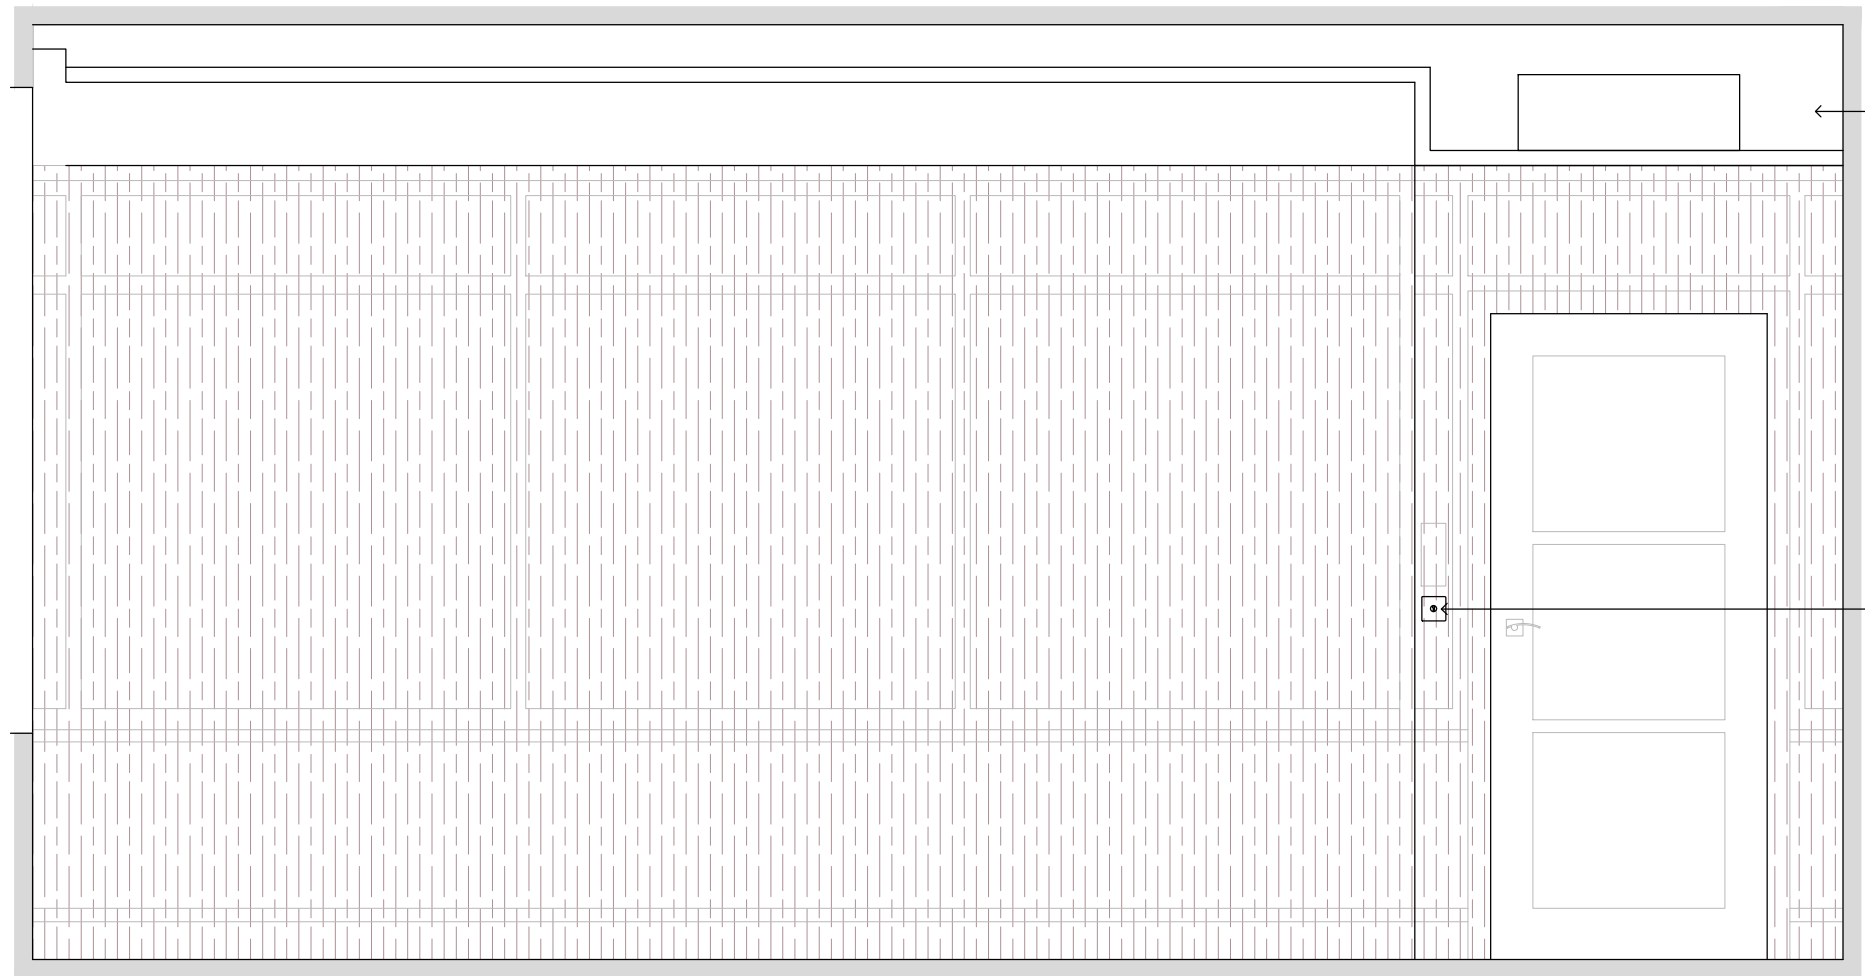


ELEVATION A - PROPOSED


NEW CEILING
FCU UNIT BULKHEAD TO ALIGN WITH EXISTING PANELS

EXISTING LIGHT SWITCH RETAINED

NEW PANEL TO REPLACE EXISTING MODERN RADIATOR

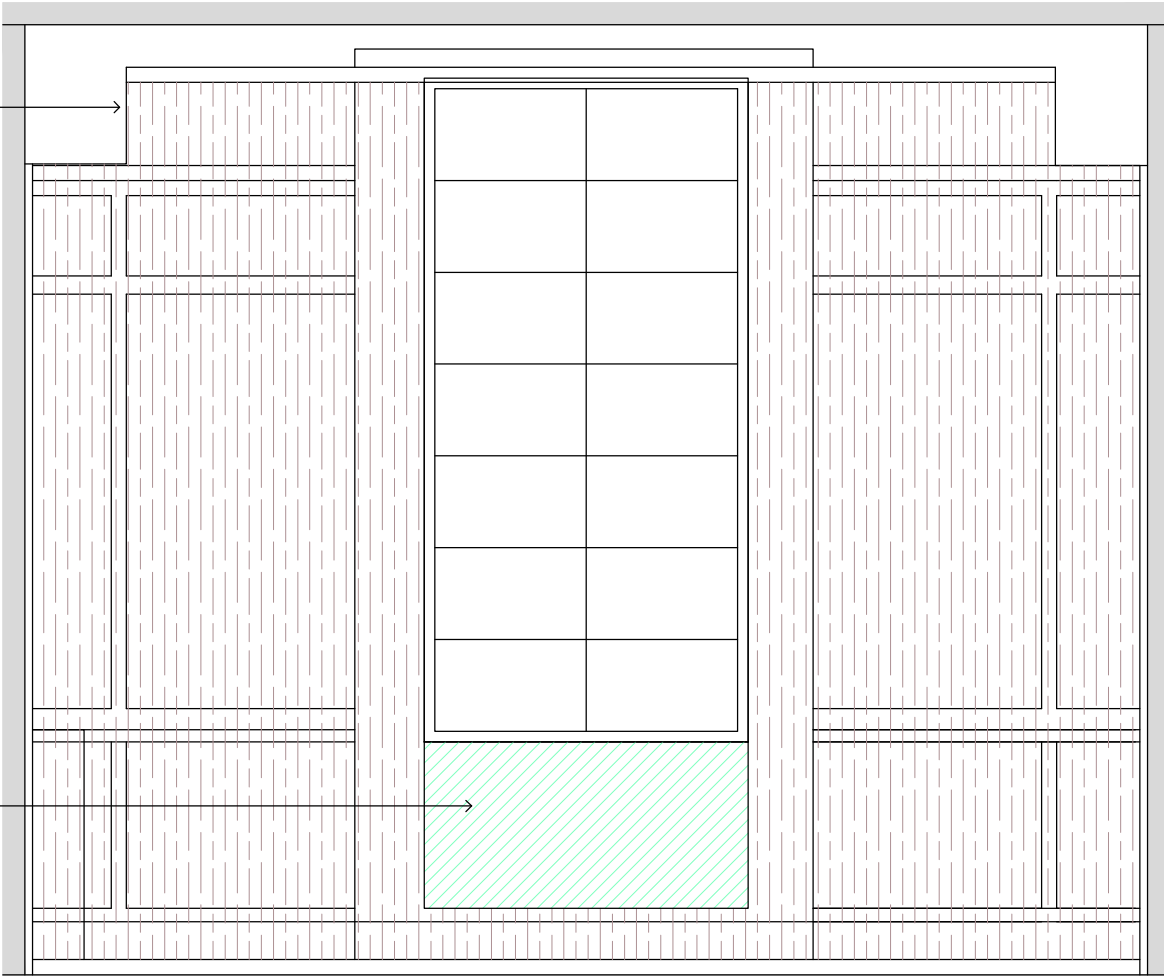

ELEVATION B - PROPOSED

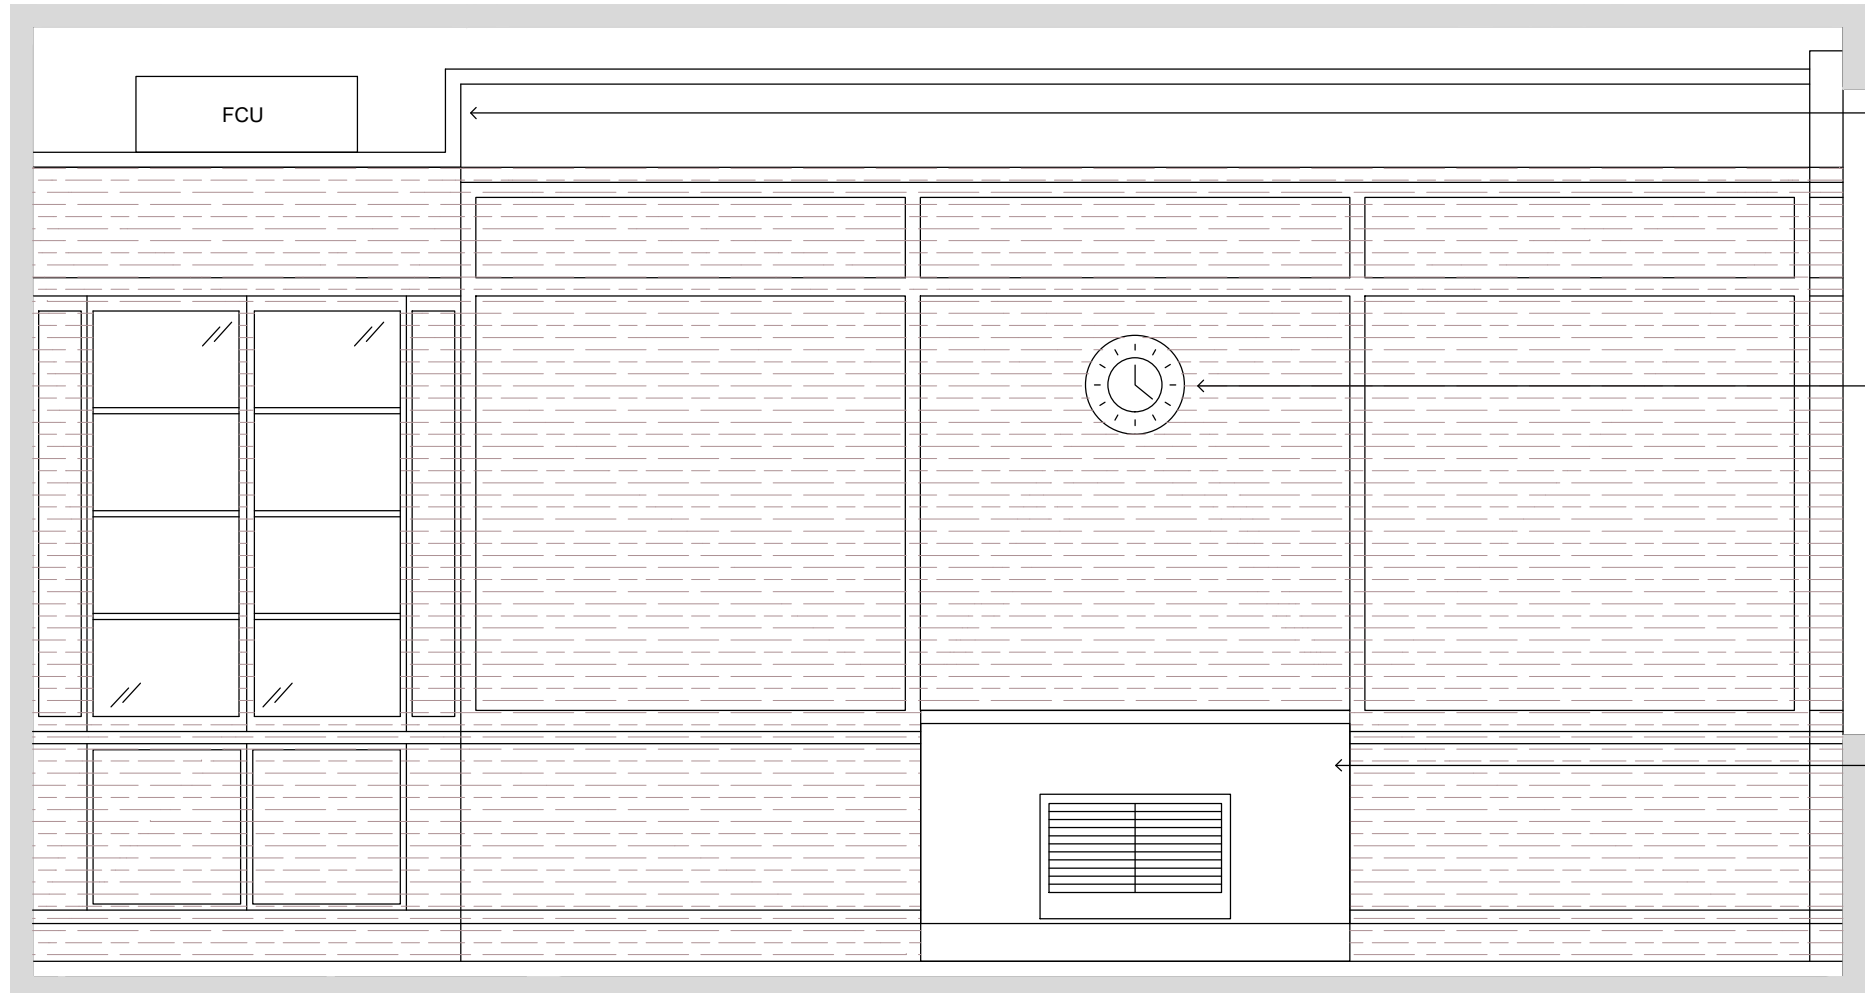


ELEVATION C - PROPOSED

NEW CEILING
FCU UNIT BULKHEAD TO ALIGN WITH EXISTING PANELS


EXISTING BRASS VENTILATION GRILLES - RETAINED

EXISTING CLOCK RETAINED

EXISTING MARBLE RADIATOR COVER REFURBISHED AND RESTORED
WITH NO MECHANICAL EQUIPMENT BEHIND VENT

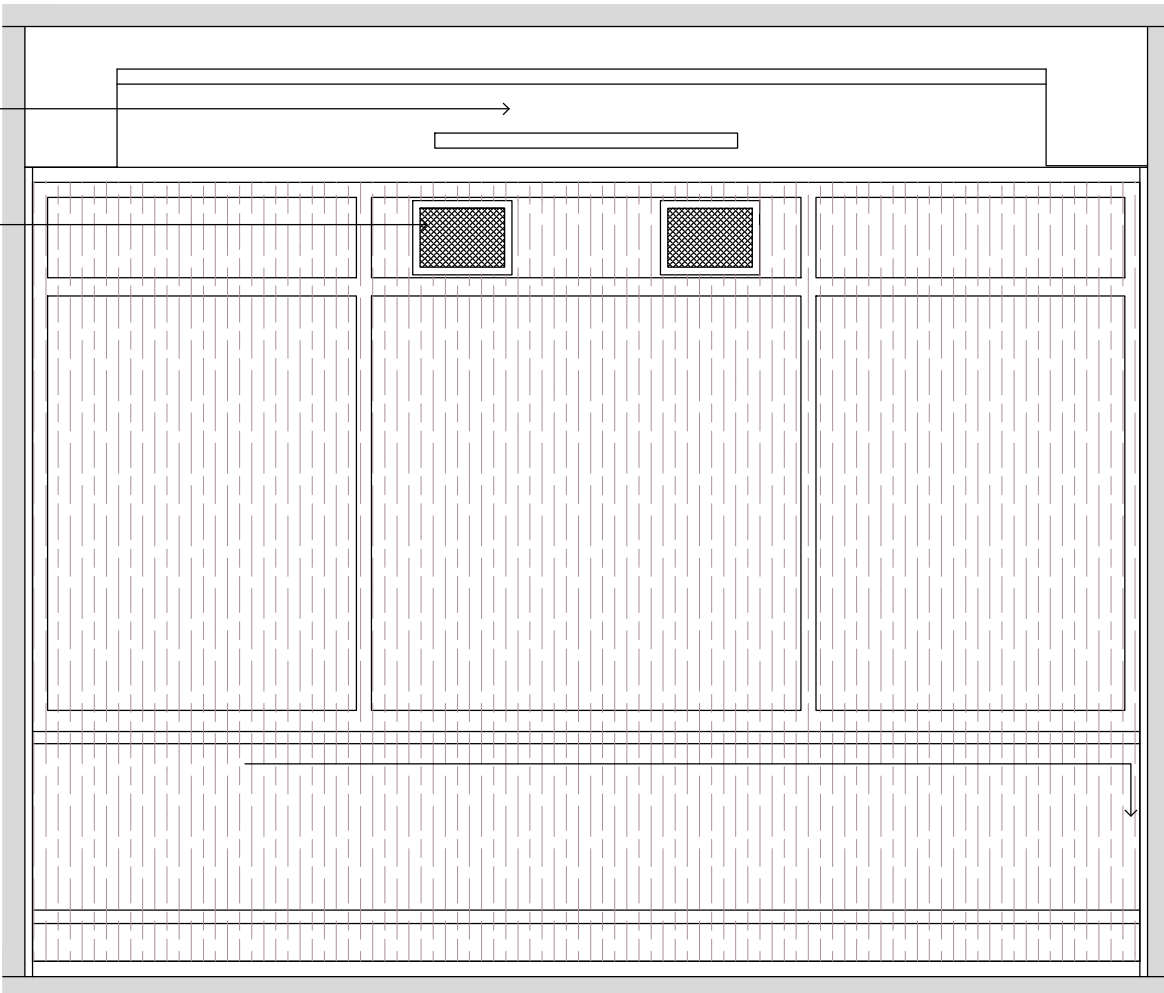

ELEVATION D - PROPOSED

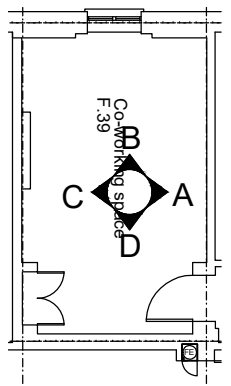

ARDMORE CONSTRUCTION LTD
6 WHARF STUDIOS,
28 WHARF ROAD,
LONDON, N1 7GR
TEL: 0208-344 0300
www.ardmoregroup.co.uk

Longlane Architects
5 Tanner Street
London, SE1 3LE
office@longlanearchitects.co.uk

CONSTRUCTION

PROJECT
**HORNSEY TOWN HALL
TOWN HALL & BROADWAY ANNEX**

DRAWING TITLE
**TOWN HALL
LADY MEMBERS ROOM ELEVATION**

SCALE
1:25 @ A1

DATE / DRAWN BY
02.06.2023 WB

DRAWING NUMBER
3670-LLA-TH-01-DR-A-42-5451

C1