



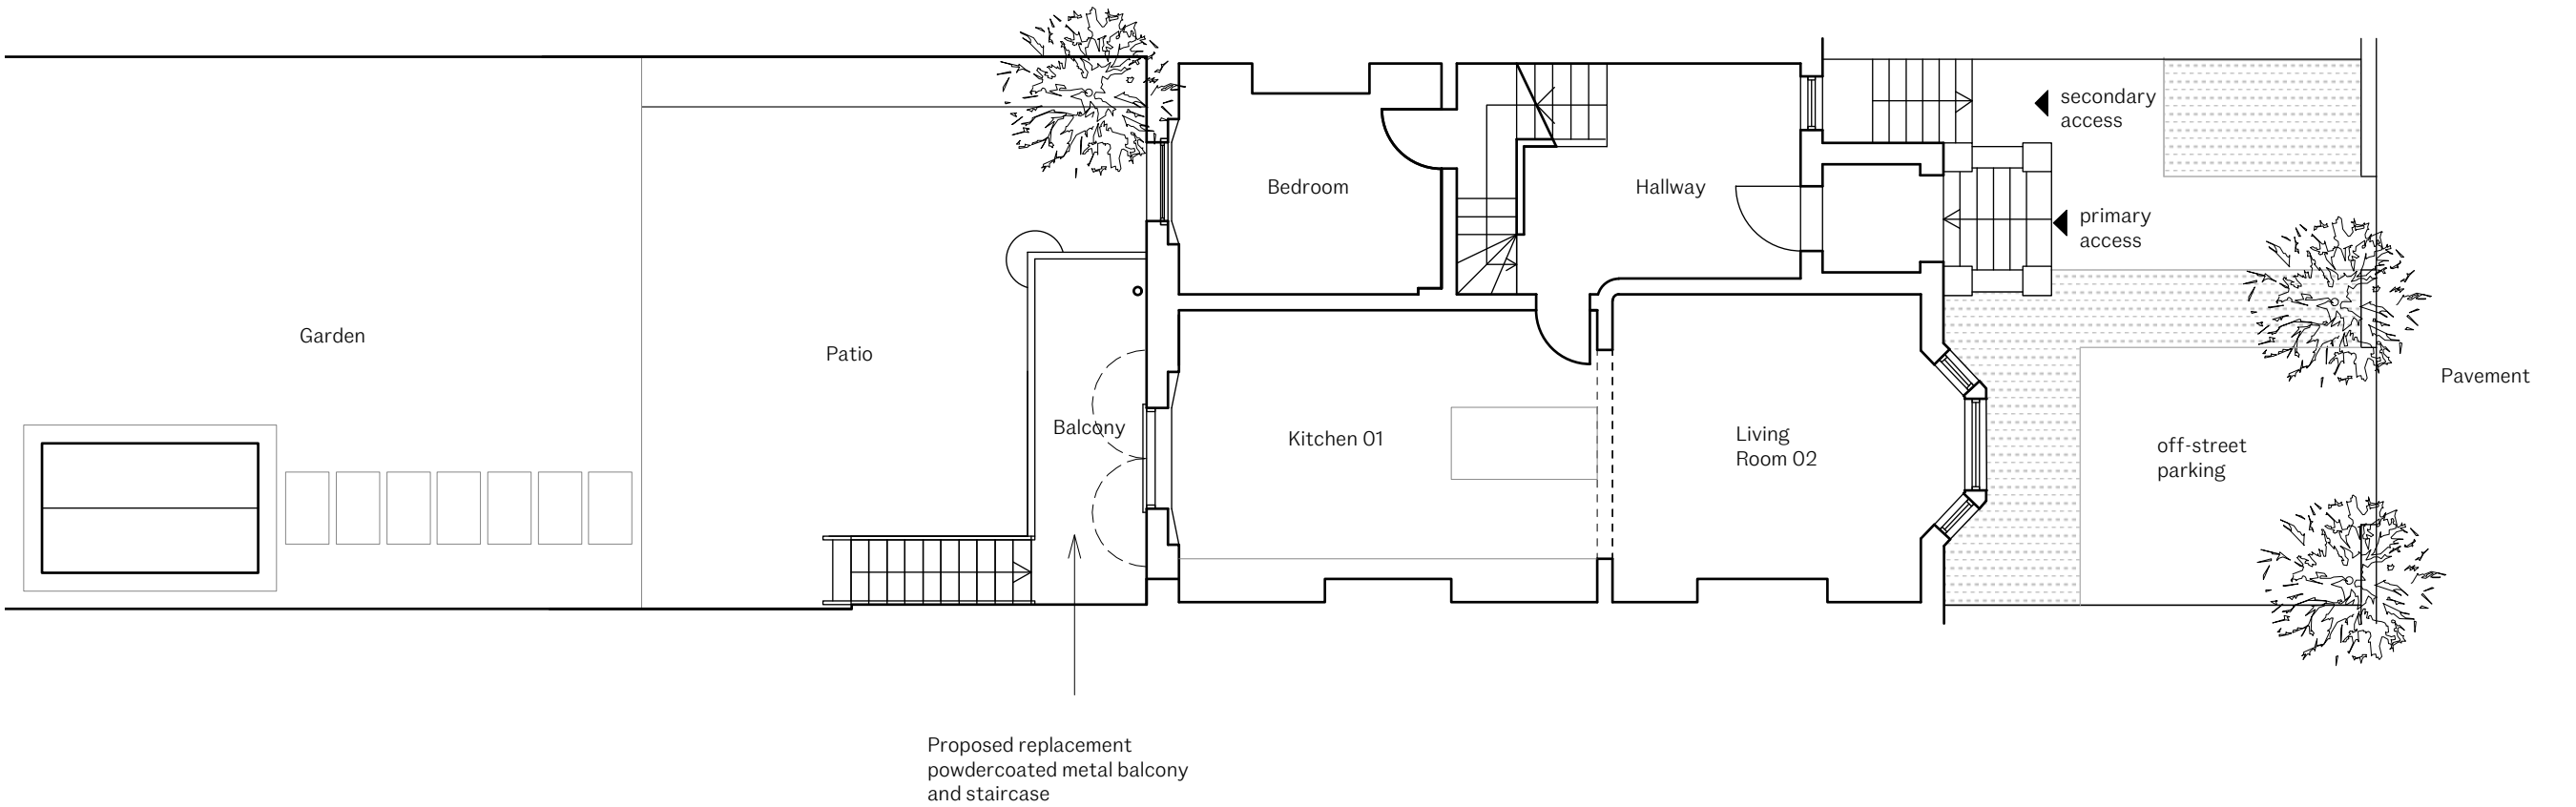

Proposed Upper Ground Floor

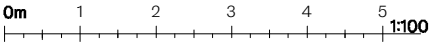

General Notes 1. Do not scale drawings. Dimensions govern. 2. All dimensions are in mm unless otherwise noted. 3. This drawing remains Copyright of Artefact. 4. This drawing is based on dimensional survey information provided by others. Artefact cannot accept responsibility for the accuracy of this survey information. 5. All dimensions to be checked on site before proceeding with work. 6. Artefact to be notified in writing of any discrepancies. 7. All structural work to Structural Engineers's designs. 8. All work to meet current Building Regulations. 9. All work to be carried out in accordance with manufacturer's recommendations.		X xx.xx.22 xxxxxxxx DM				Title	Proposed Upper Ground Floor		
		Rev Date Reason for Issue Check				Project	Stapleton Hall Road		
		Key				Address	98 Stapleton Hall Road, London, N4 4 QA		
						Drawing Number	013_103_P		
						First issued	14.06.23		
						Status	P	Scale	1:100@A3
						artefact info@artefact-studio.com			