




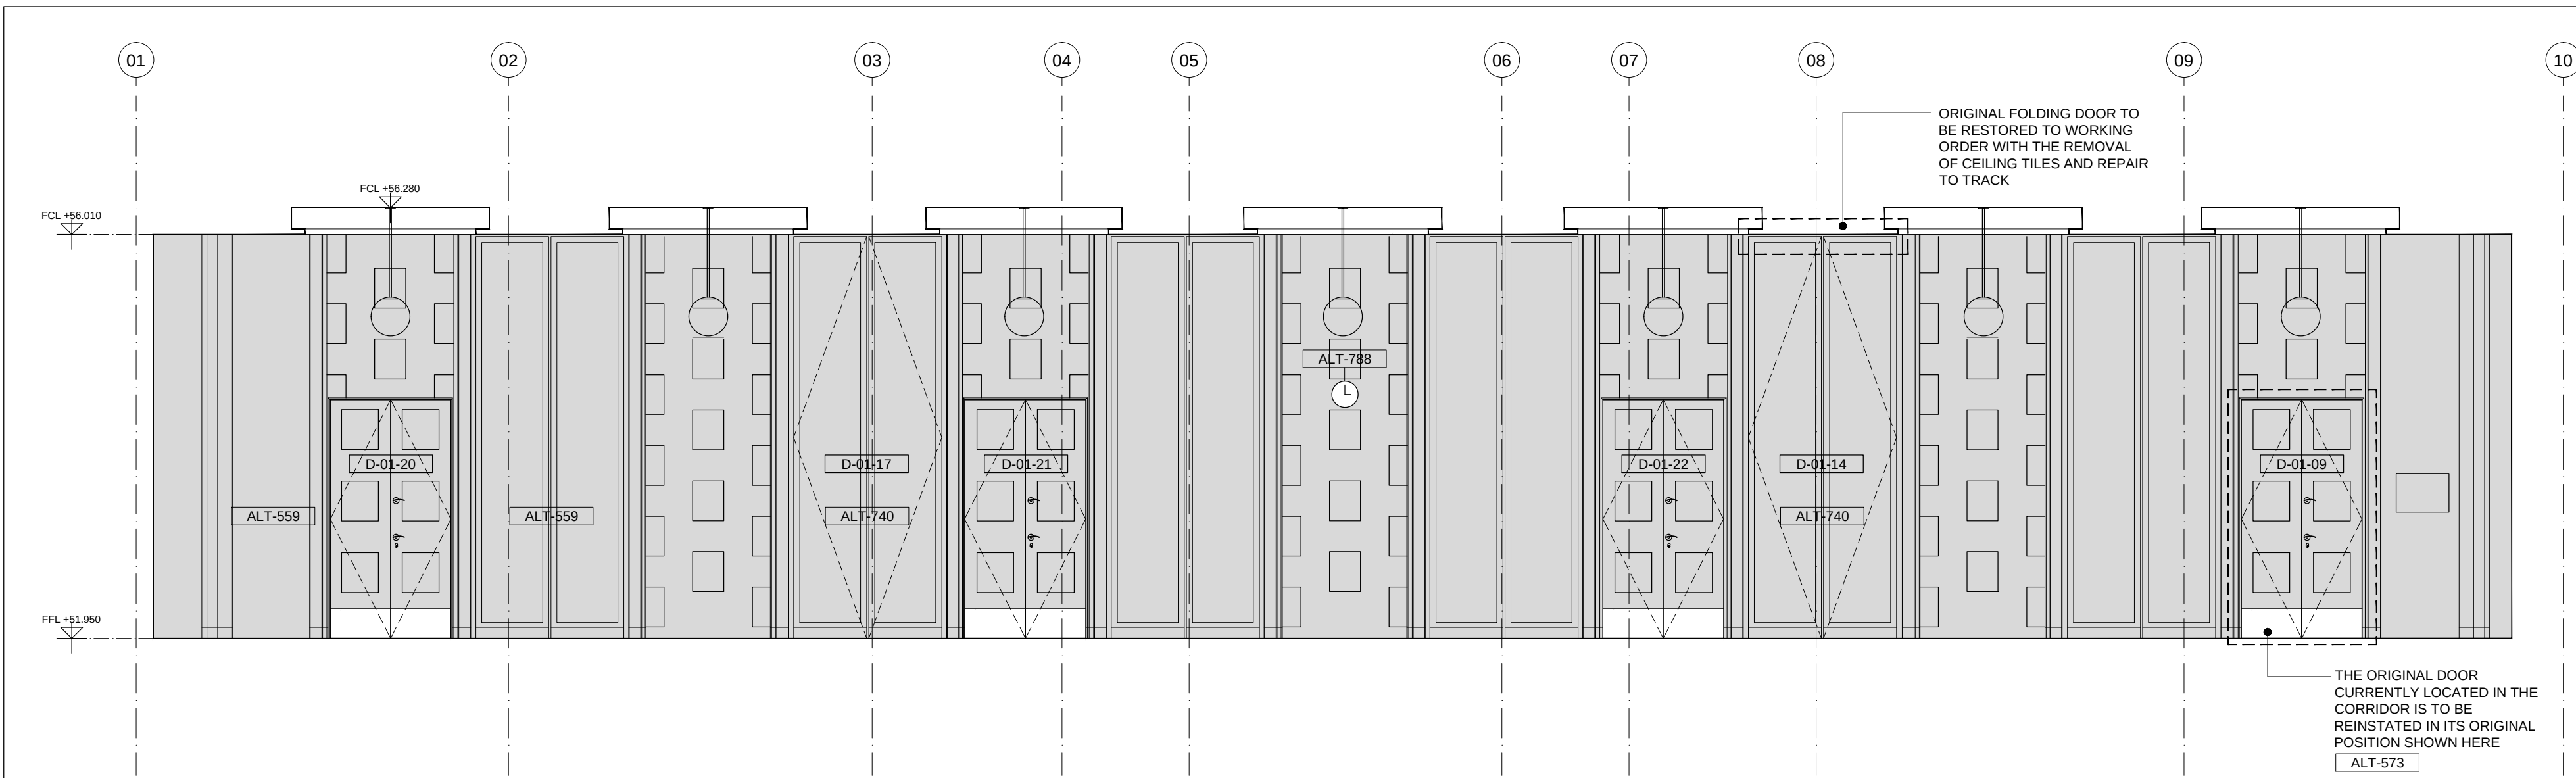


A INTERNAL ELEVATION A
SCALE 1:50 @ A1

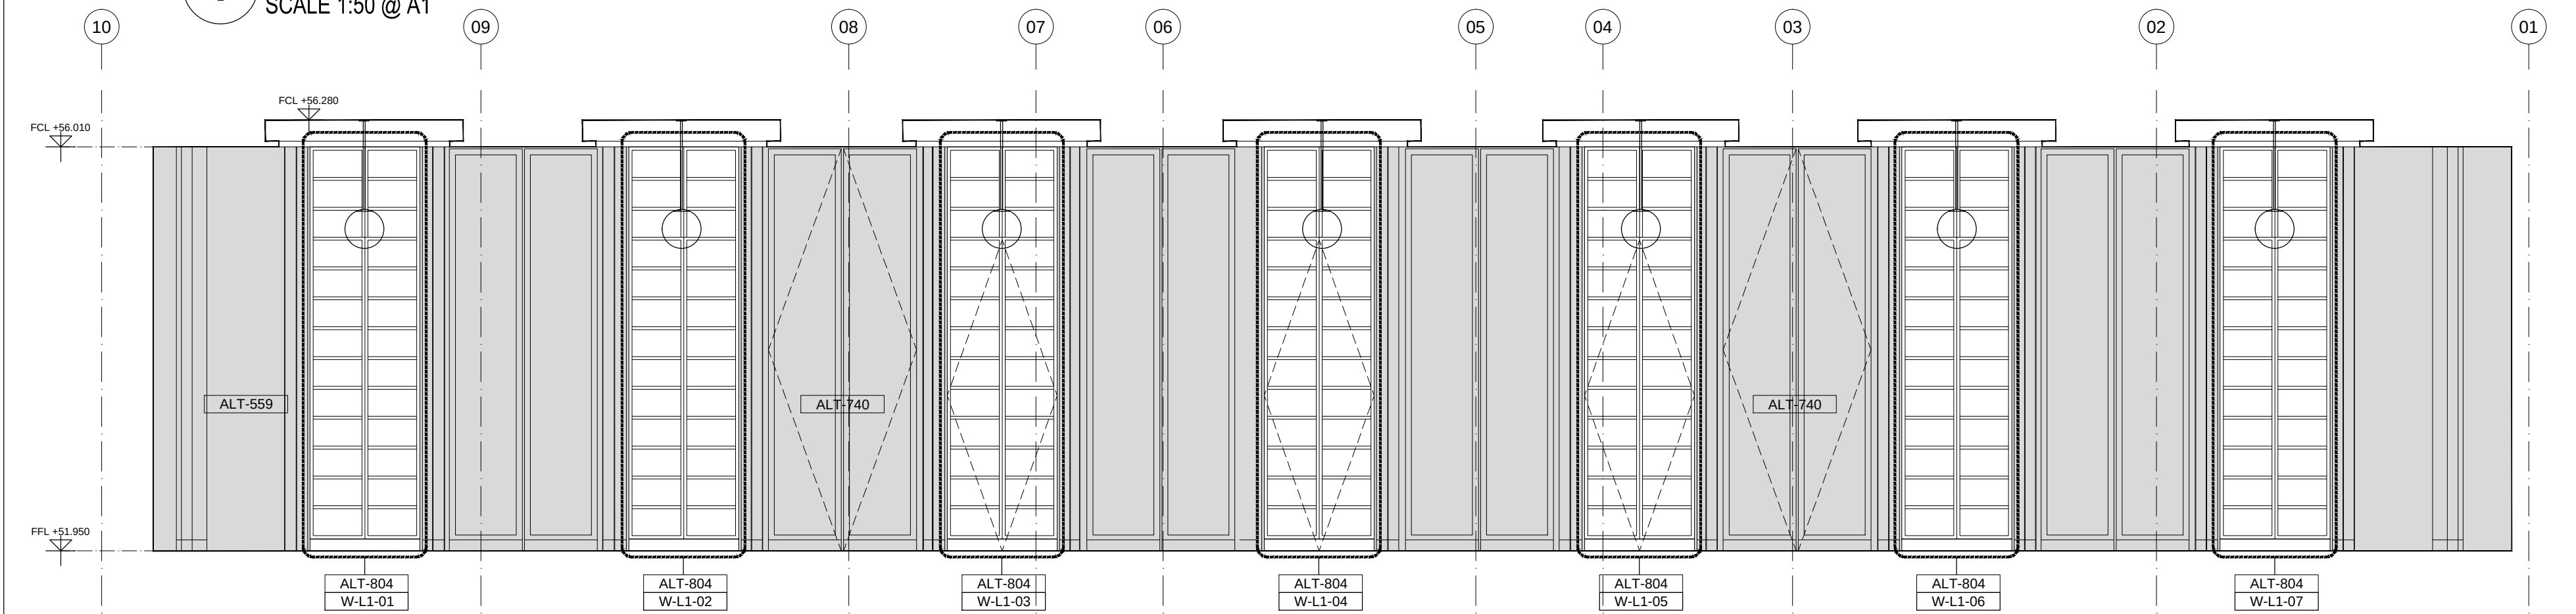


C INTERNAL ELEVATION C
SCALE 1:50 @ A1

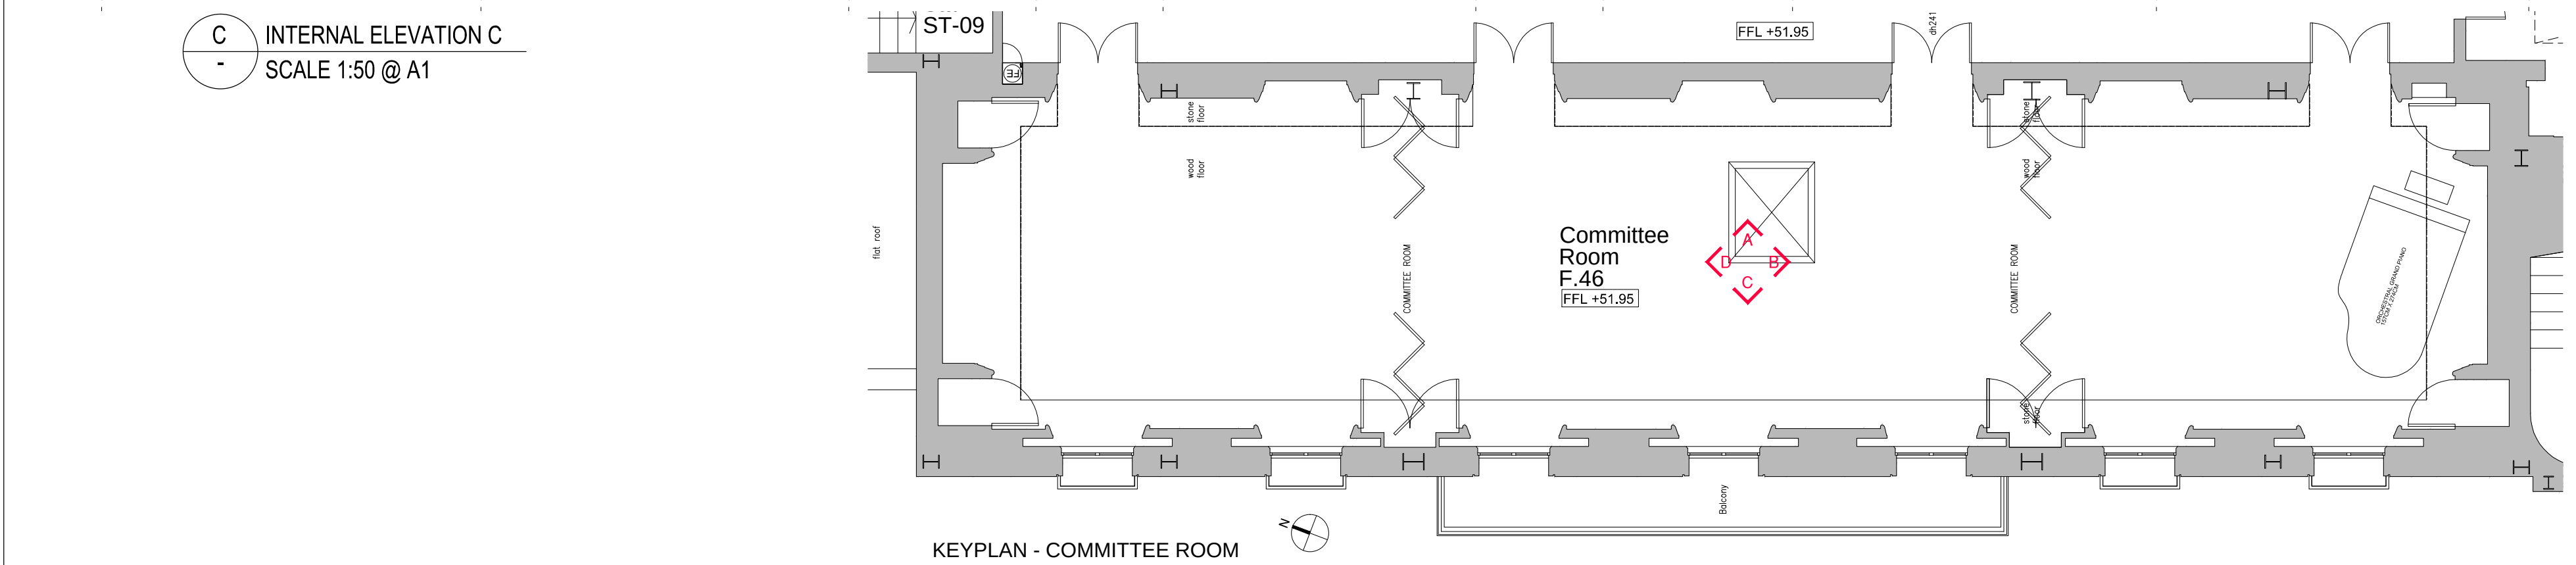

B INTERNAL ELEVATION B
SCALE 1:50 @ A1

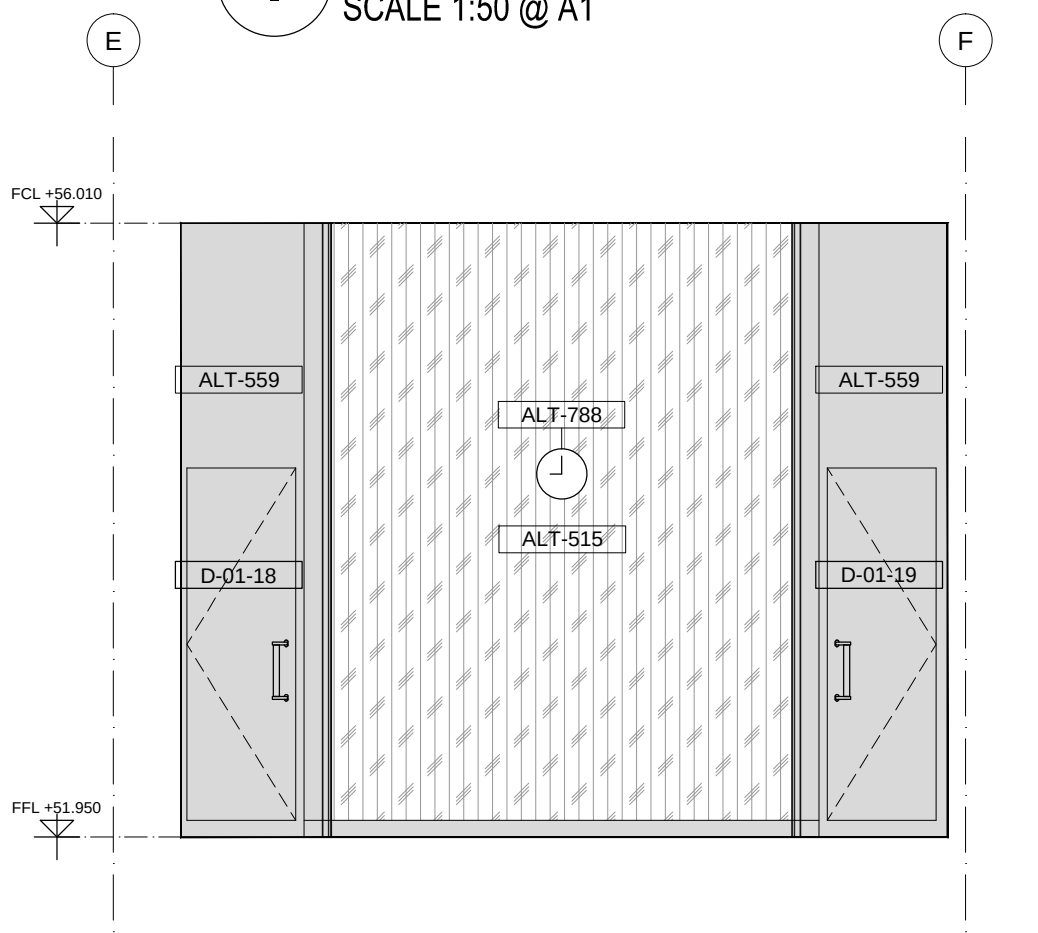

D INTERNAL ELEVATION D
SCALE 1:50 @ A1

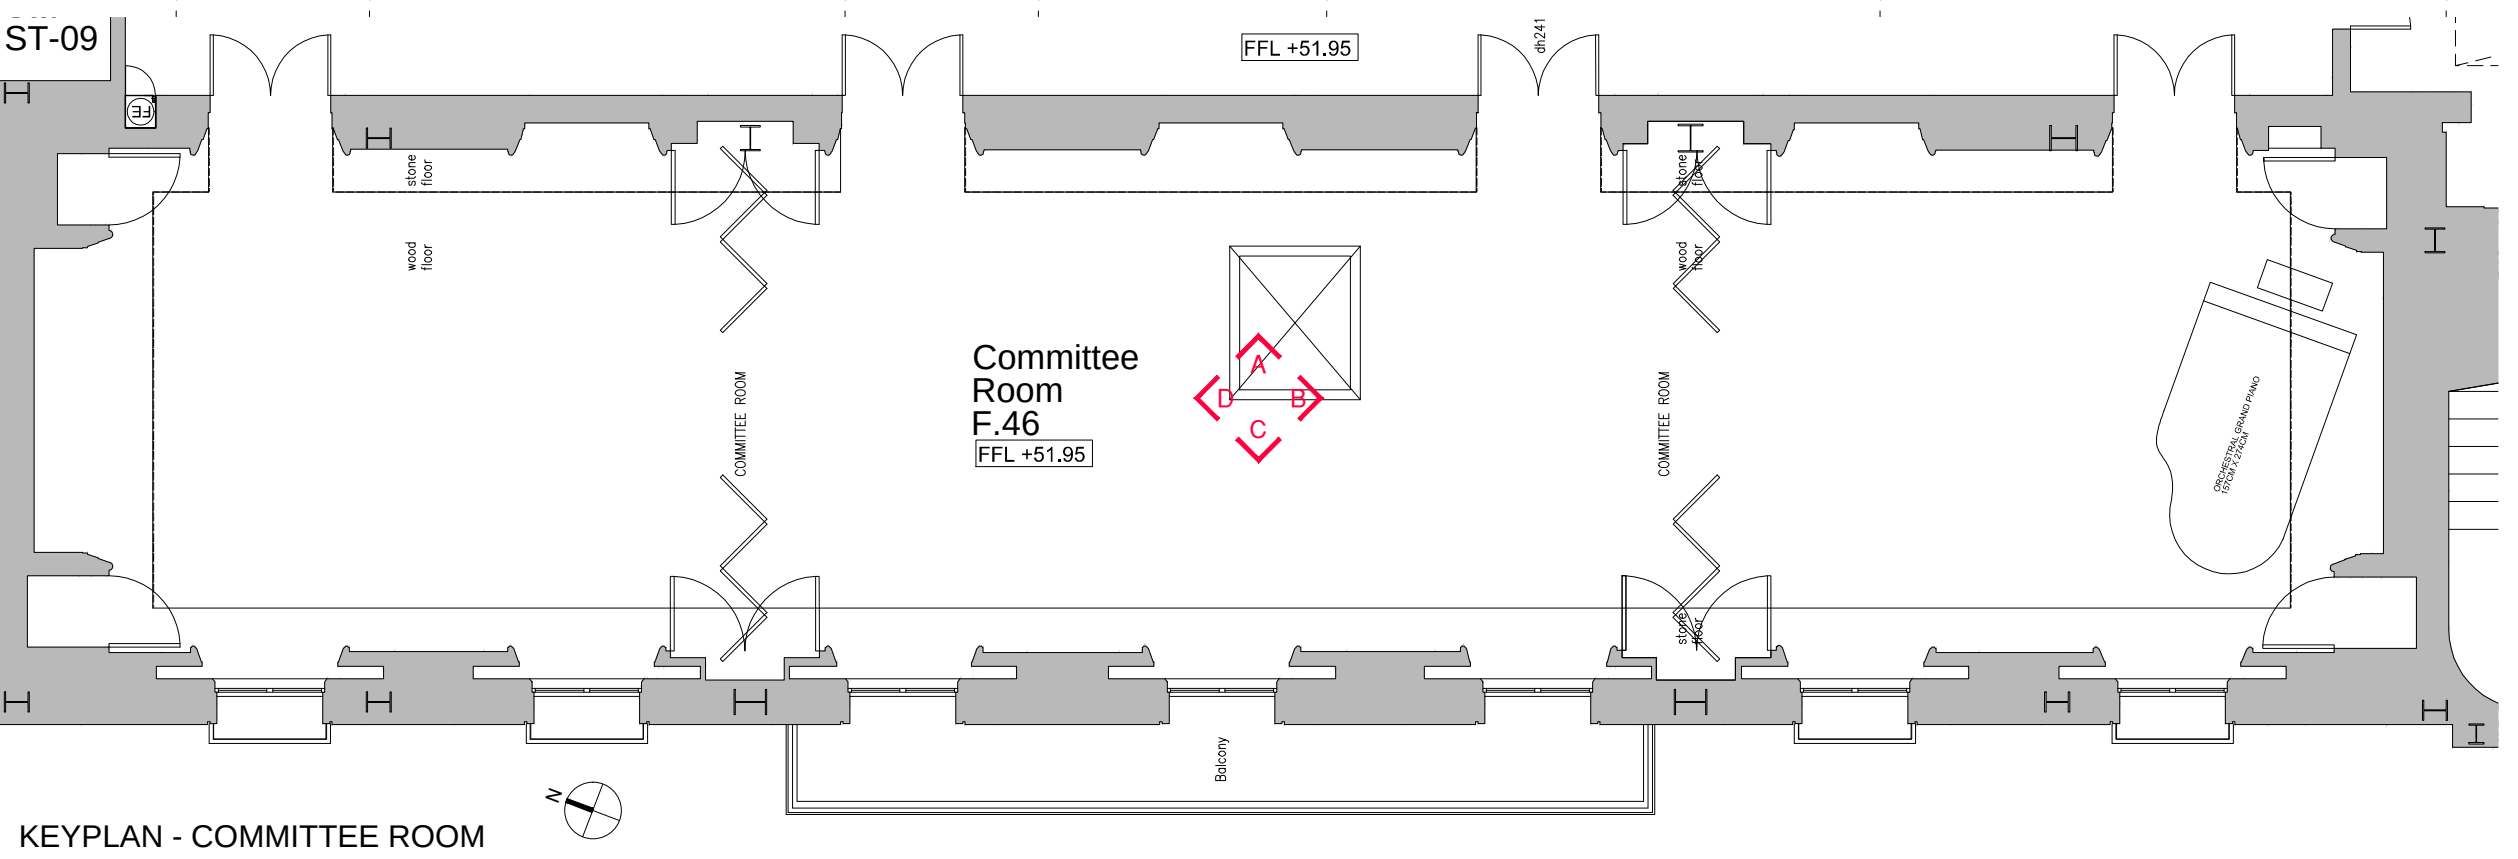

KEYPLAN - COMMITTEE ROOM

© KDS & Associates Ltd
No part of this drawing may be reproduced without written consent.
All contractors must visit site and be responsible for taking and checking all dimensions relating to this work.
Do not scale from this drawing.

REVISION NOTES
P1 13.02.2020 JH PRELIMINARY ISSUE
C1 28.10.2022 AC ISSUE FOR CONSTRUCTION

SCOPE OF REFURB WORKS KEY:
REFER TO MAKE SPECIFICATION, CONDITION SURVEY & SUPPORTING DOCUMENTS FOR FULL PROPOSAL

- ALT-515 REPAIRS TO CORK WALL SURFACE
- ALT-559 REFURBISHMENT OF VENEERED WALL LINING
- ALT-573 REFURBISHMENT AND REUSE OR ORIGINAL DOOR & LEVER HANDLES
- ALT-740 REFURBISHMENT OF EXISTING MOVING WALL SYSTEM
- ALT-788 REFURBISHMENT OF ORIGINAL CLOCK
- ALT-804 REFURBISHMENT OF ORIGINAL BRONZE FRAMED WINDOWS

ARDMORE CONSTRUCTION LTD
6 WHARF STUDIOS,
25 WHARF ROAD,
LONDON, N1 7GR
TEL: 0208-344 0300
www.ardmoregroup.co.uk

KDS ASSOCIATES LTD
TECHNICAL ARCHITECTURAL MANAGEMENT CONSULTANTS
101 THE BLACKFRIARS FOUNDRY
156 BLACKFRIARS ROAD
LONDON SE1 5EN
0203 355 0775
www.kdsassociates.co.uk

CONSTRUCTION

PROJECT / DRAWING TITLE
HORNSEY TOWN HALL
TOWN HALL & BROADWAY ANNEX
LONDON N8 9JJ

DRAWING TITLE
COMMITTEE ROOM F.46
INTERNAL ELEVATIONS

DATE / DRAWN BY
13.02.20 JH
PROJECT / DRAWING NO
3670-KDS-TH-01-DR-A-42-3520
SCALE
1:50 @ A1
REV
C1



ALT-559

Refurbishment of original veneer wall lining to architectural specification. Existing appears to be a good condition, with the exception of localised damage. An example is the photograph above



ALT-573

Original doors to be refurbished and reused with original lever handles. The original door has been relocated to the corridor as shown on the photograph above and is to be restored to its original position.



ALT-804

Refurbishment of original bronze framed windows. Refer to the architectural specification. Example of cracked glass. There are two known locations of this in this space. The glass units are to be replaced like for like



ALT-788 ALT-515

Cork wall finishes to be refurbished. Original clocks to be refurbished.