


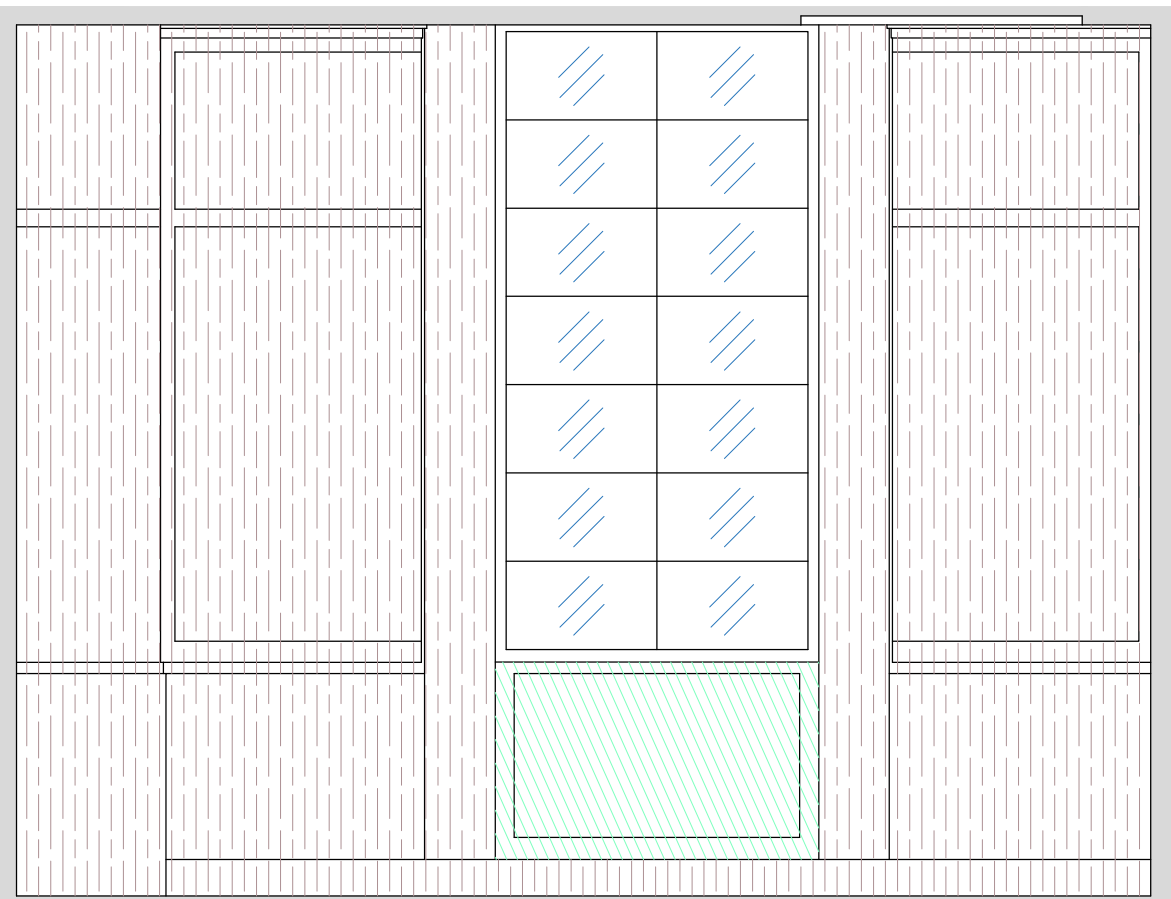

ELEVATION A - PROPOSED



ELEVATION A - EXISTING



ELEVATION C - PROPOSED




ELEVATION C - EXISTING

NEW GRILL - TO MATCH EXISTING STYLE  
BRONZE FRAME WITH BRONZE MESH -  
VISUAL ONLY TO MAINTAIN SYMMETRY OF  
PREVIOUS EXISTING


NEW GRILL - TO MATCH EXISTING STYLE  
BRONZE FRAME WITH BRONZE MESH -  
EXTRACT/INTAKE VENTS

NEW SMALL POWERS


EXISTING MARBLE RADIATOR COVER -  
REFURBISHED AND RESTORED WITH NO  
MECHANICAL EQUIPMENT BEHIND VENT

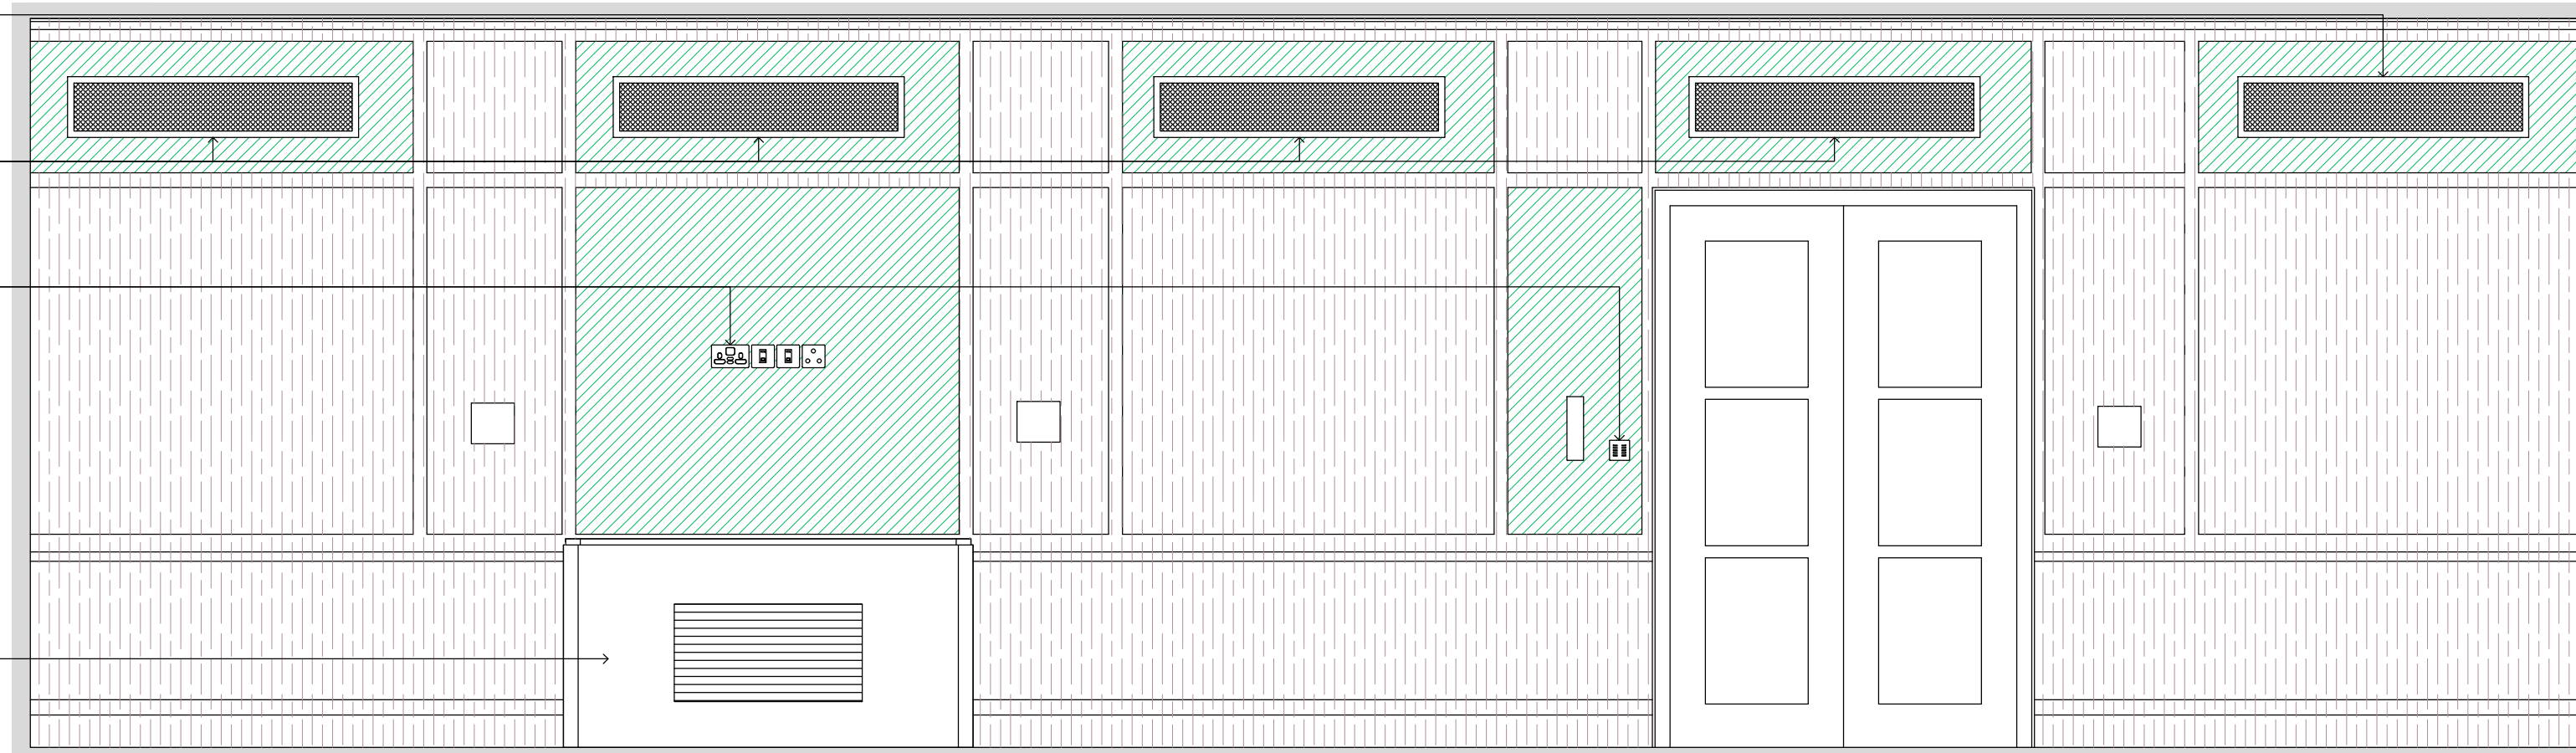


ELEVATION B - PROPOSED

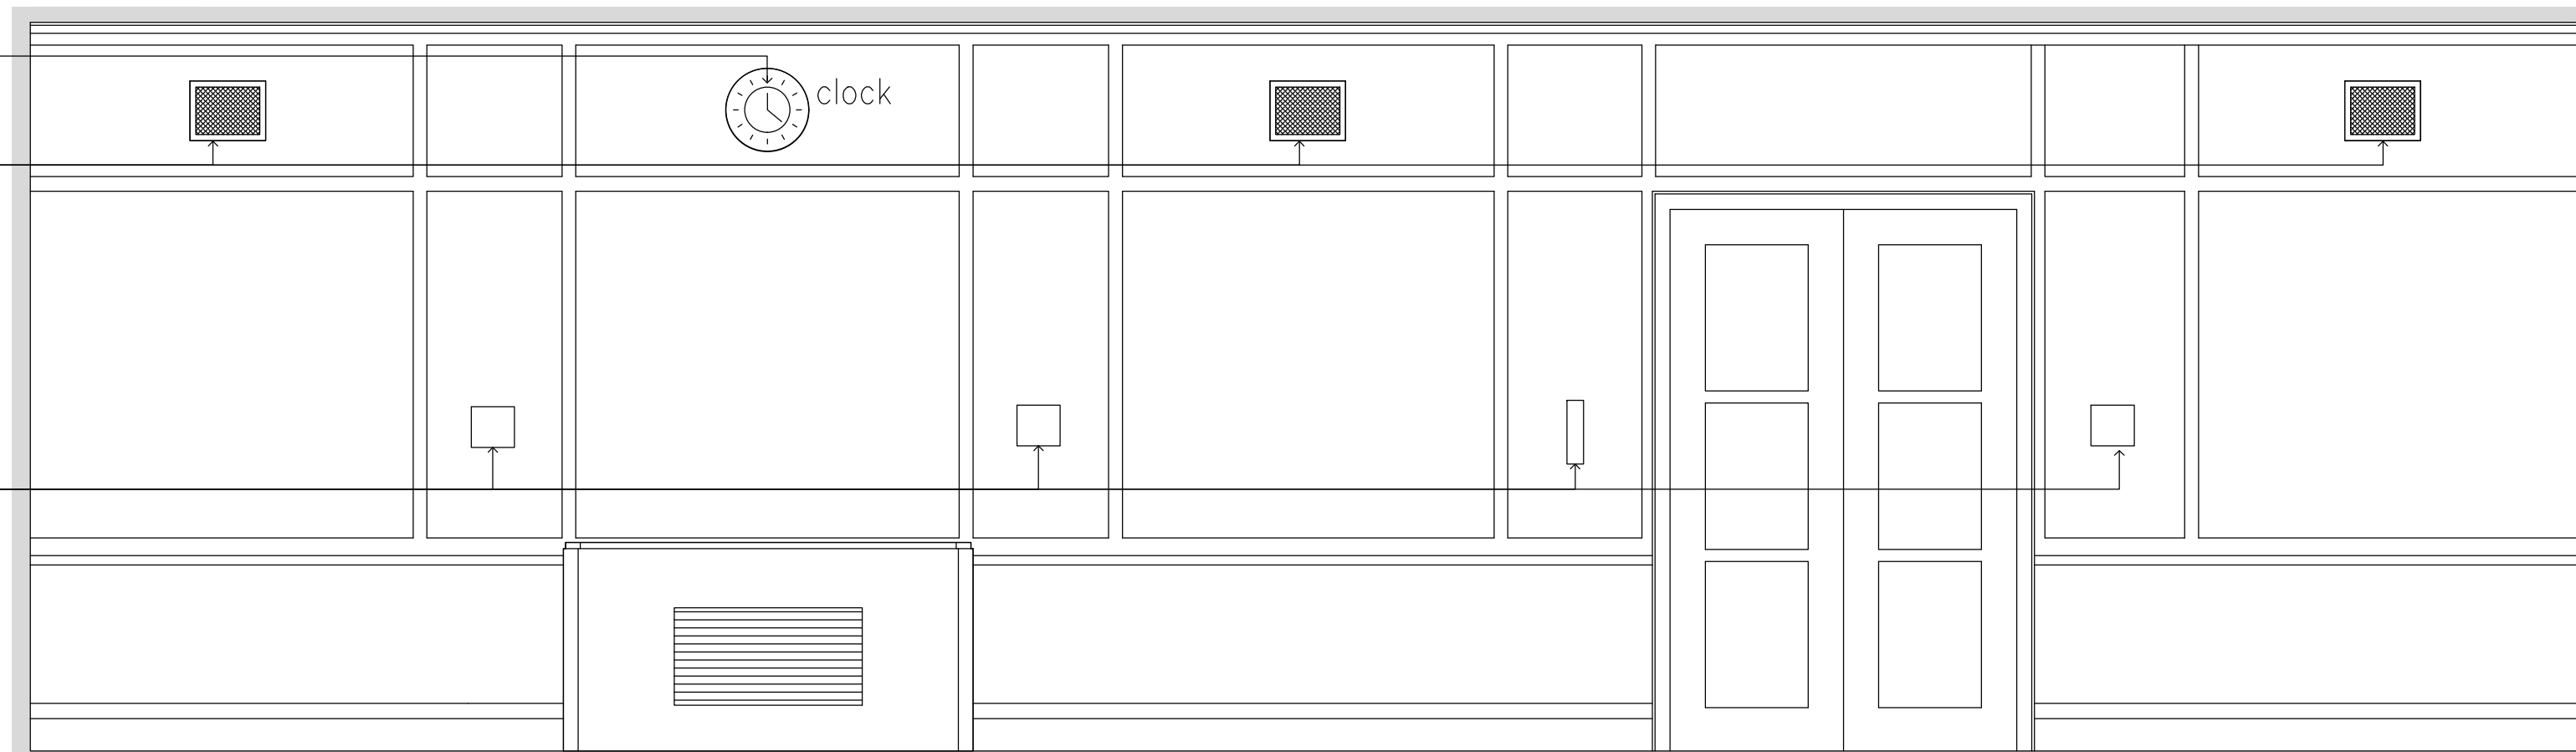

ELEVATION B - EXISTING

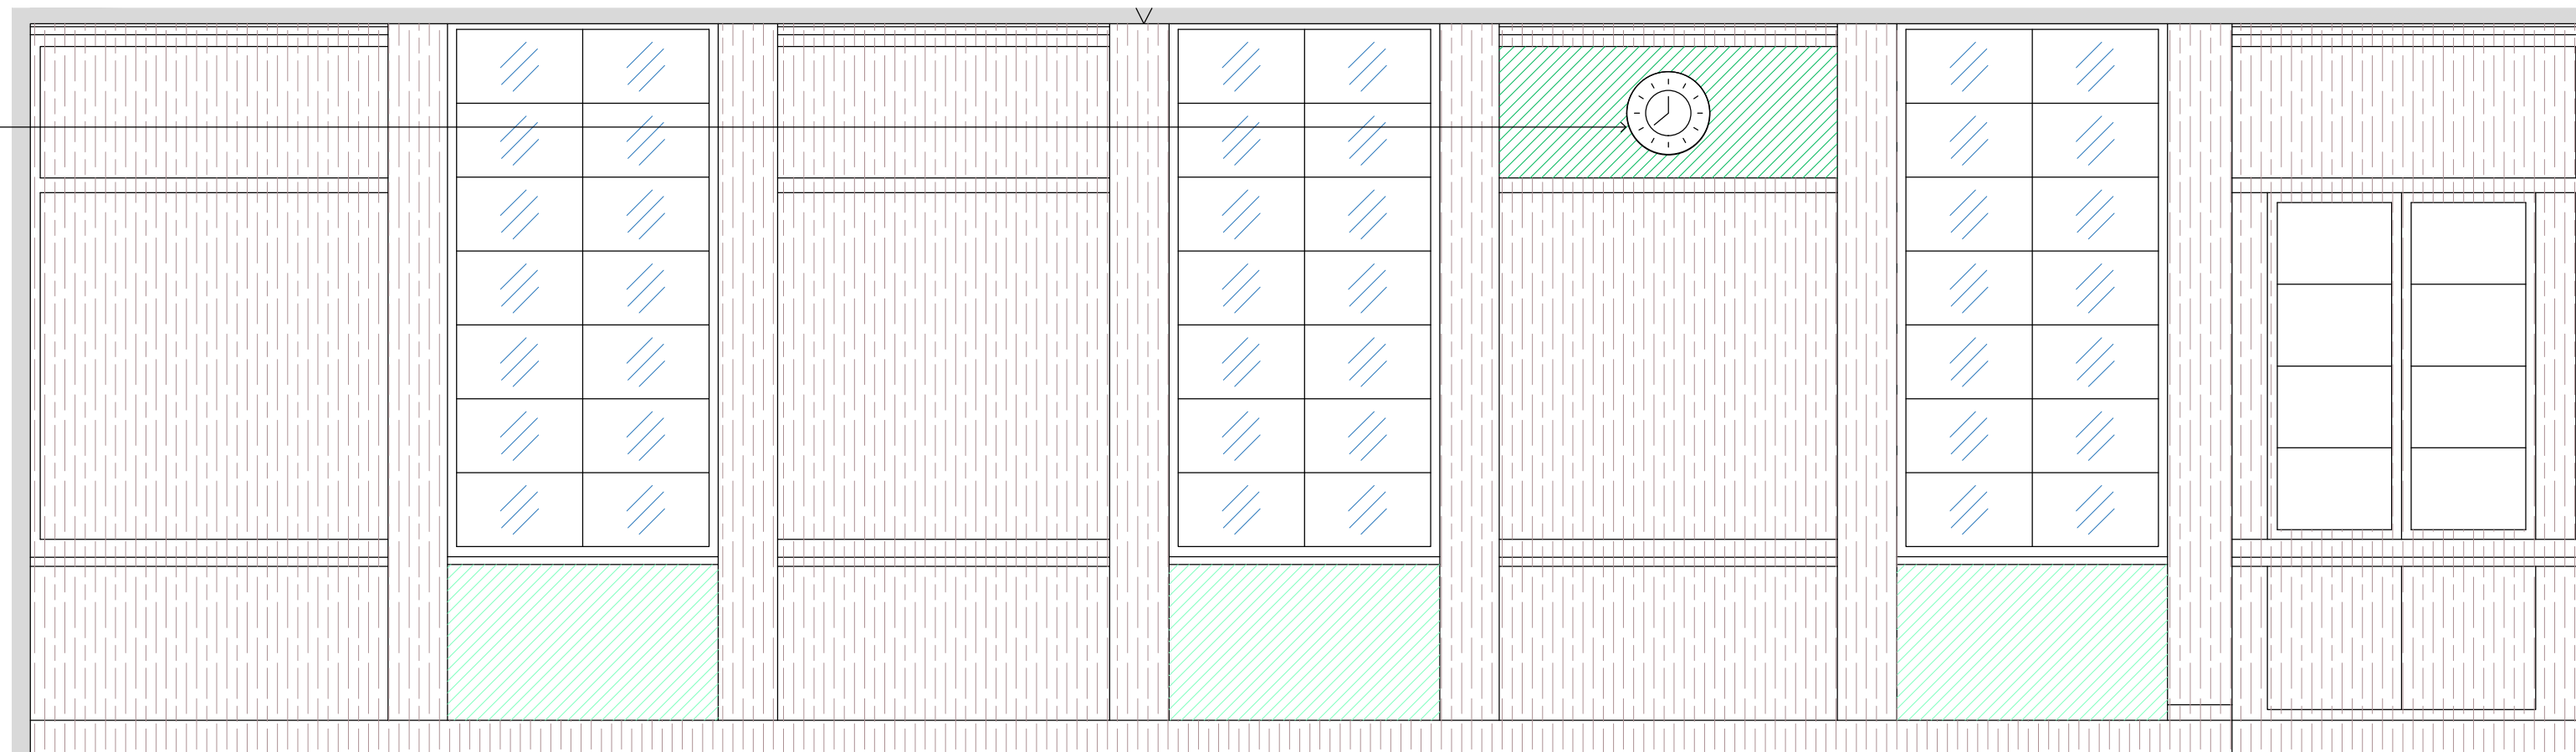

ELEVATION D - PROPOSED

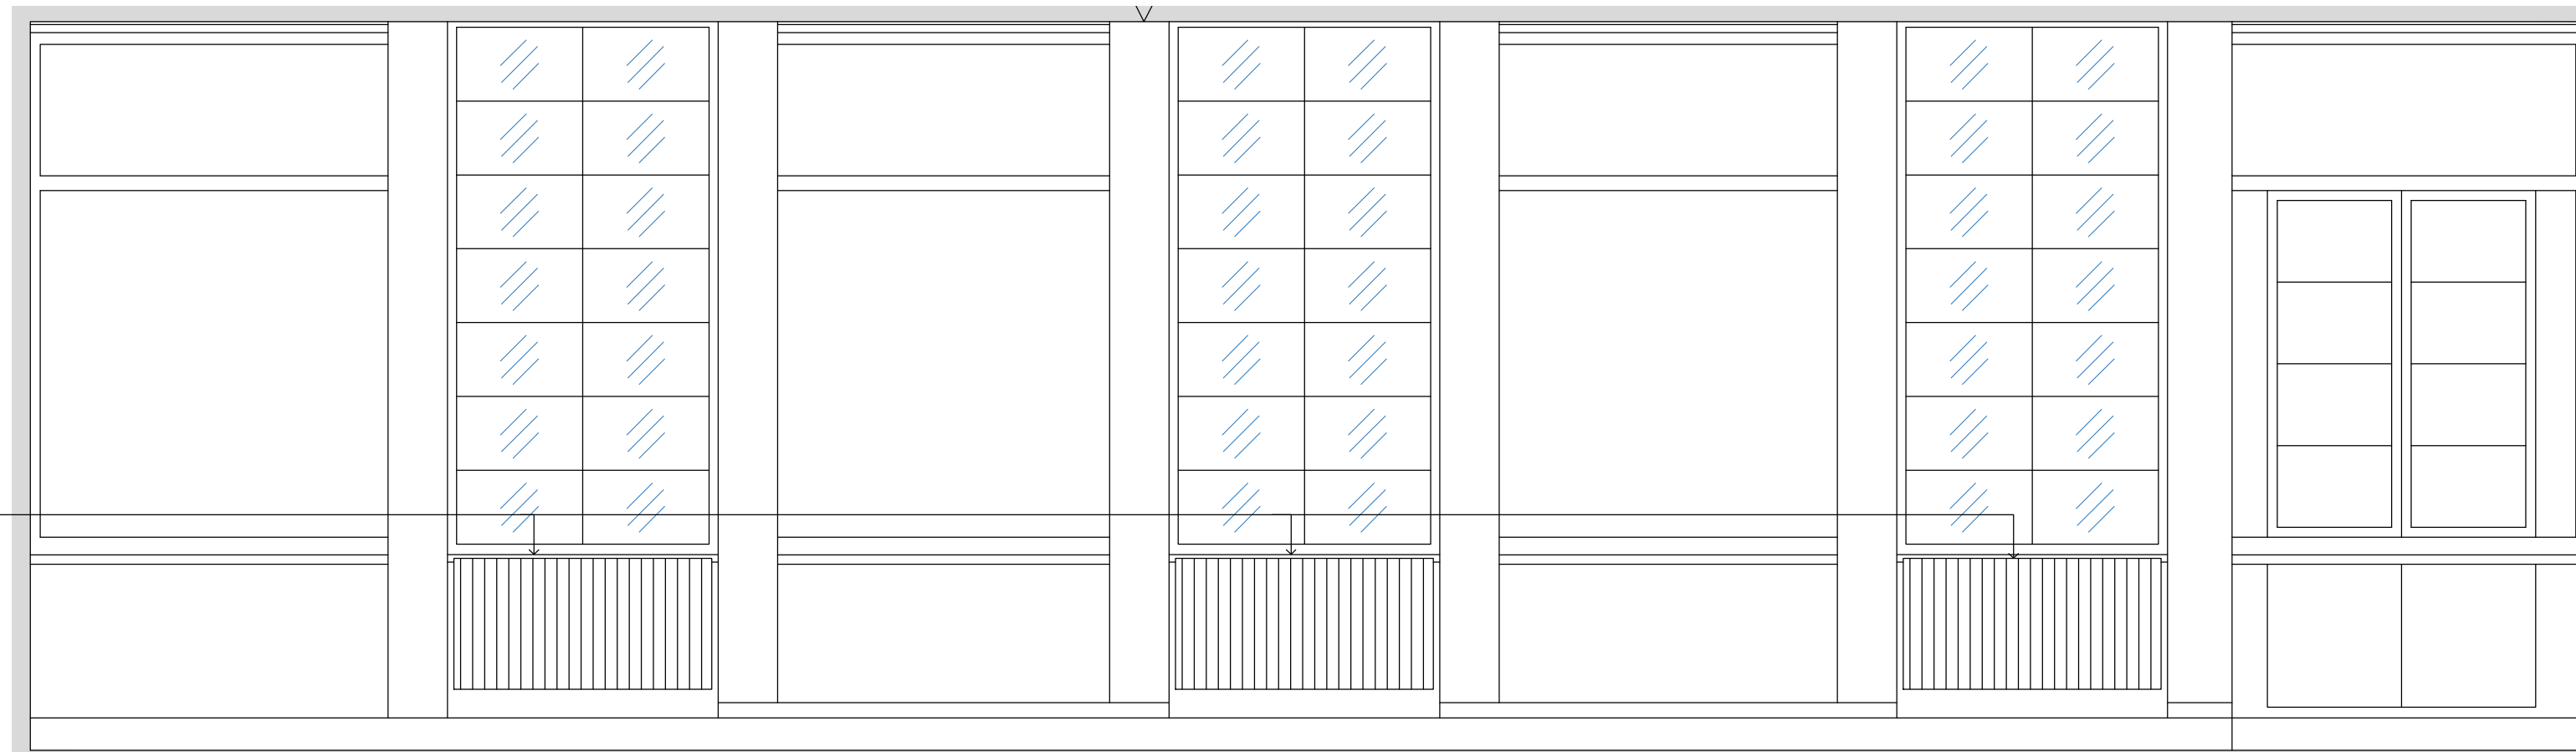

ELEVATION D - EXISTING

EXISTING CLOCK - TO BE RELOCATED IN  
ROOM AND REFURBISHED TO INCLUDE WIFI  
CONNECTION

EXISTING GRILL - REFER TO SURVEY  
PHOTOS

EXISTING SMALL POWERS - FACE PLATES  
RETAINED AND DECOMMISSIONED

EXISTING RADIATOR - REMOVED

CLOCK REFURBISHED AND RELOCATED  
ONTO NEW PANEL

EXISTING RADIATOR - REMOVED


© Longlane Architects Ltd  
No part of this drawing may be reproduced without written consent.  
All contractors must visit site and be responsible for taking and checking all  
dimensions relating to this work.  
Do not scale from this drawing.

REVISION NOTES

|    |            |    |             |
|----|------------|----|-------------|
| C1 | 02.06.2023 | WB | FIRST ISSUE |
|----|------------|----|-------------|

KEY (ELEVATIONS):

- REFURBISHED TIMBER PANEL
- RE-USED AND REFURBISHED  
TIMBER PANELS WITH NEW  
OPENINGS FOR SERVICES
- NEW TIMBER PANELS

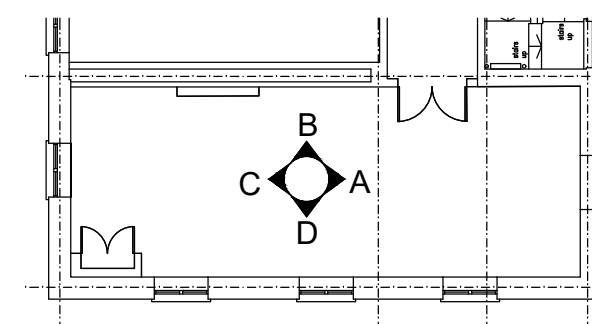

**ARDMORE CONSTRUCTION LTD**  
6 WHARF STUDIOS,  
25 WHARF ROAD,  
LONDON, N1 7GR  
TEL: 0208-344 0300  
www.ardmoregroup.co.uk

**Longlane Architects**  
5 Tanner Street  
London, SE1 3LE  
office@longlanearchitects.co.uk

**CONSTRUCTION**

PROJECT  
**HORNSEY TOWN HALL  
TOWN HALL & BROADWAY ANNEX**

DRAWING TITLE  
**TOWN HALL  
MEMBERS ROOM ELEVATION**

|                                                      |                                         |
|------------------------------------------------------|-----------------------------------------|
| SCALE<br><b>1:25 @ A1</b>                            | DATE / DRAWN BY<br><b>02.06.2023 WB</b> |
| DRAWING NUMBER<br><b>3670-LLA-TH-01-DR-A-42-5449</b> | <b>C1</b>                               |