
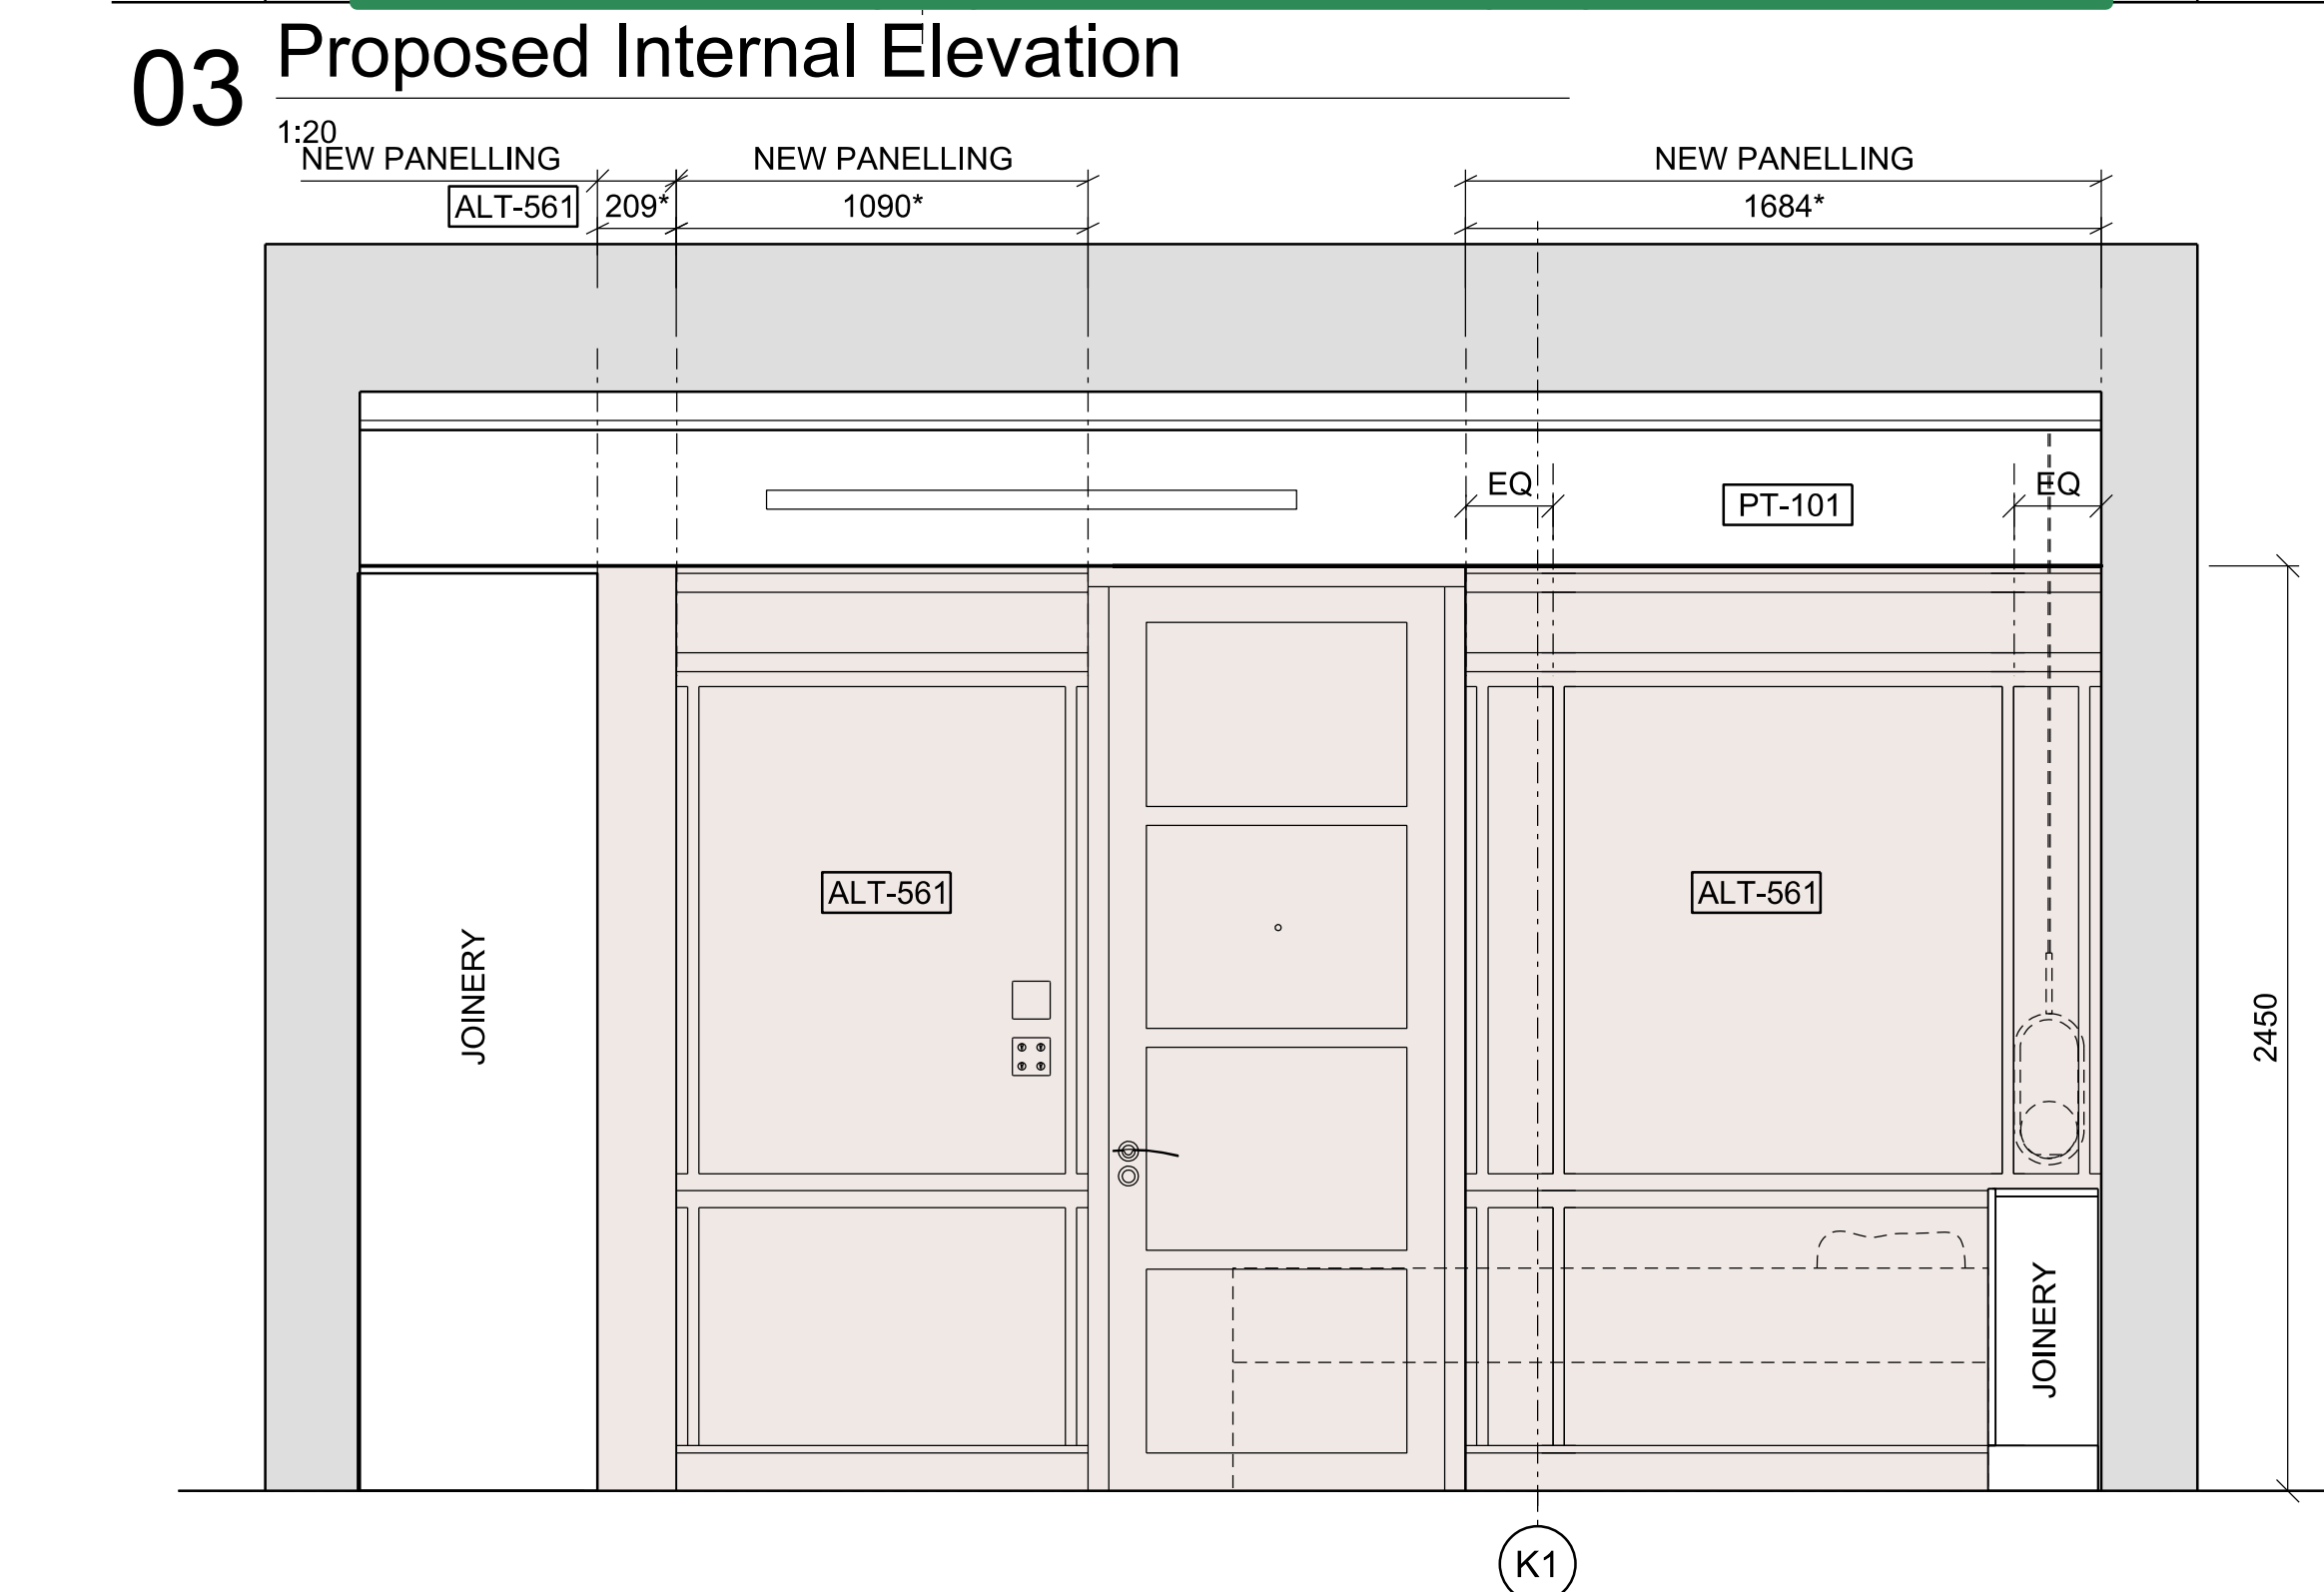
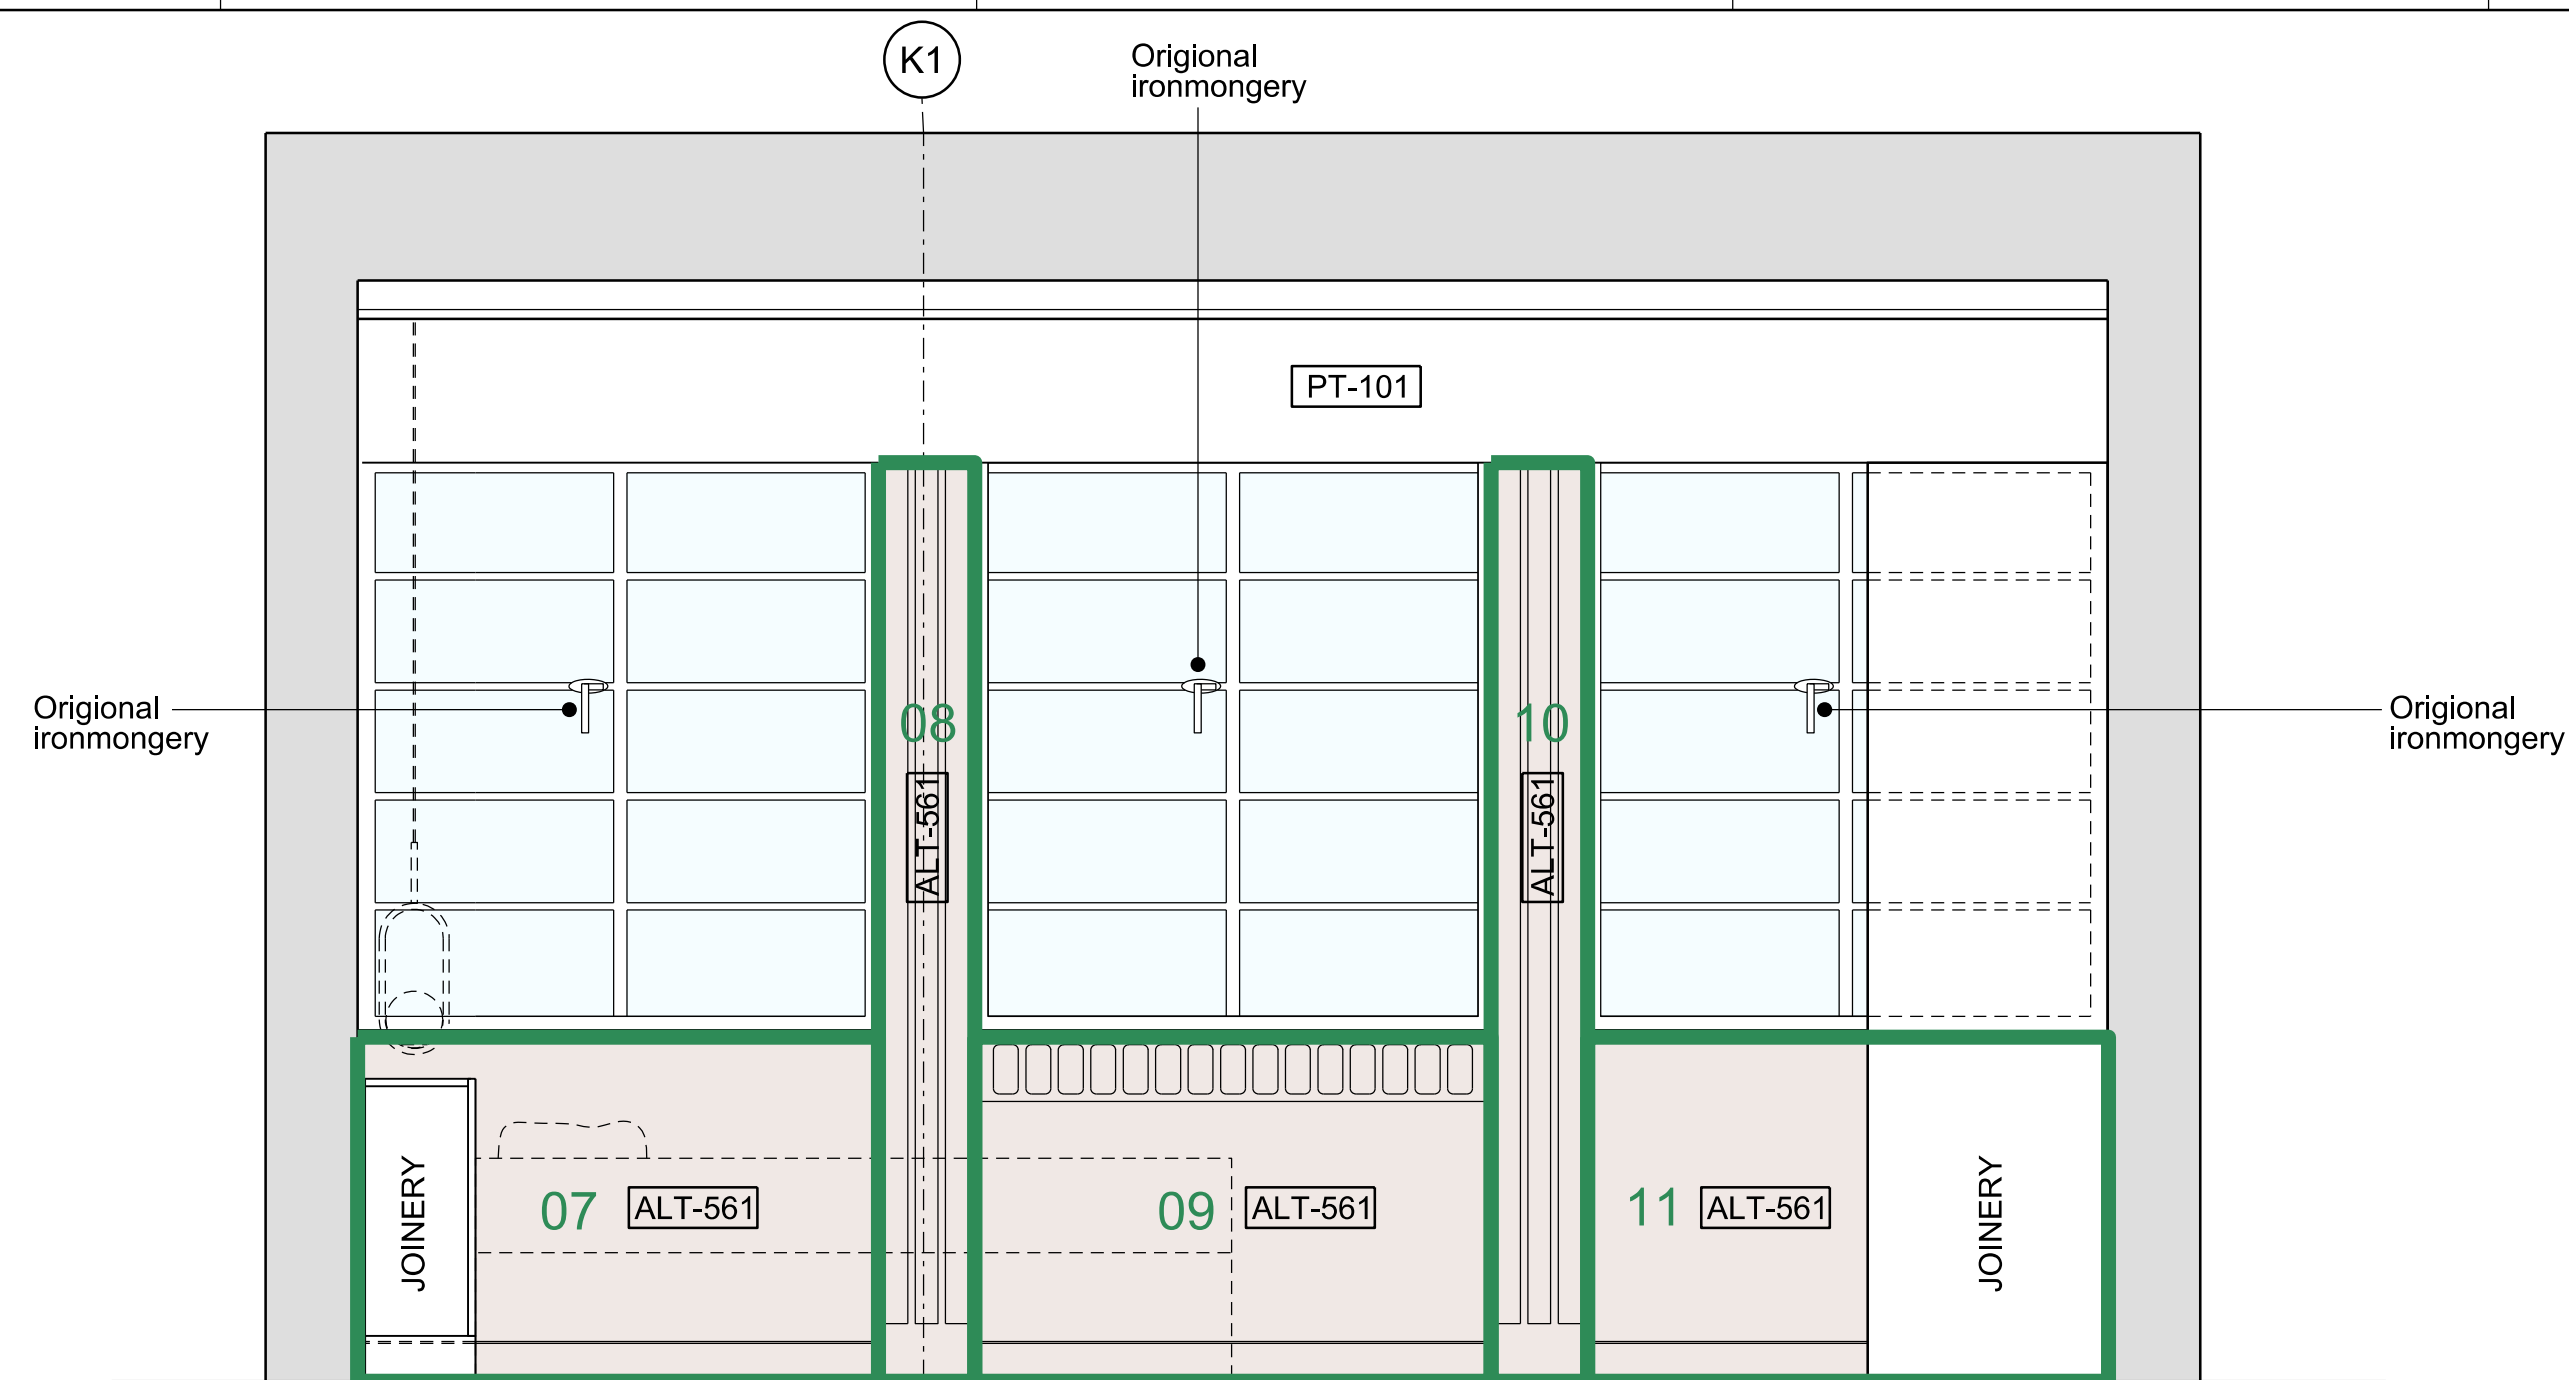
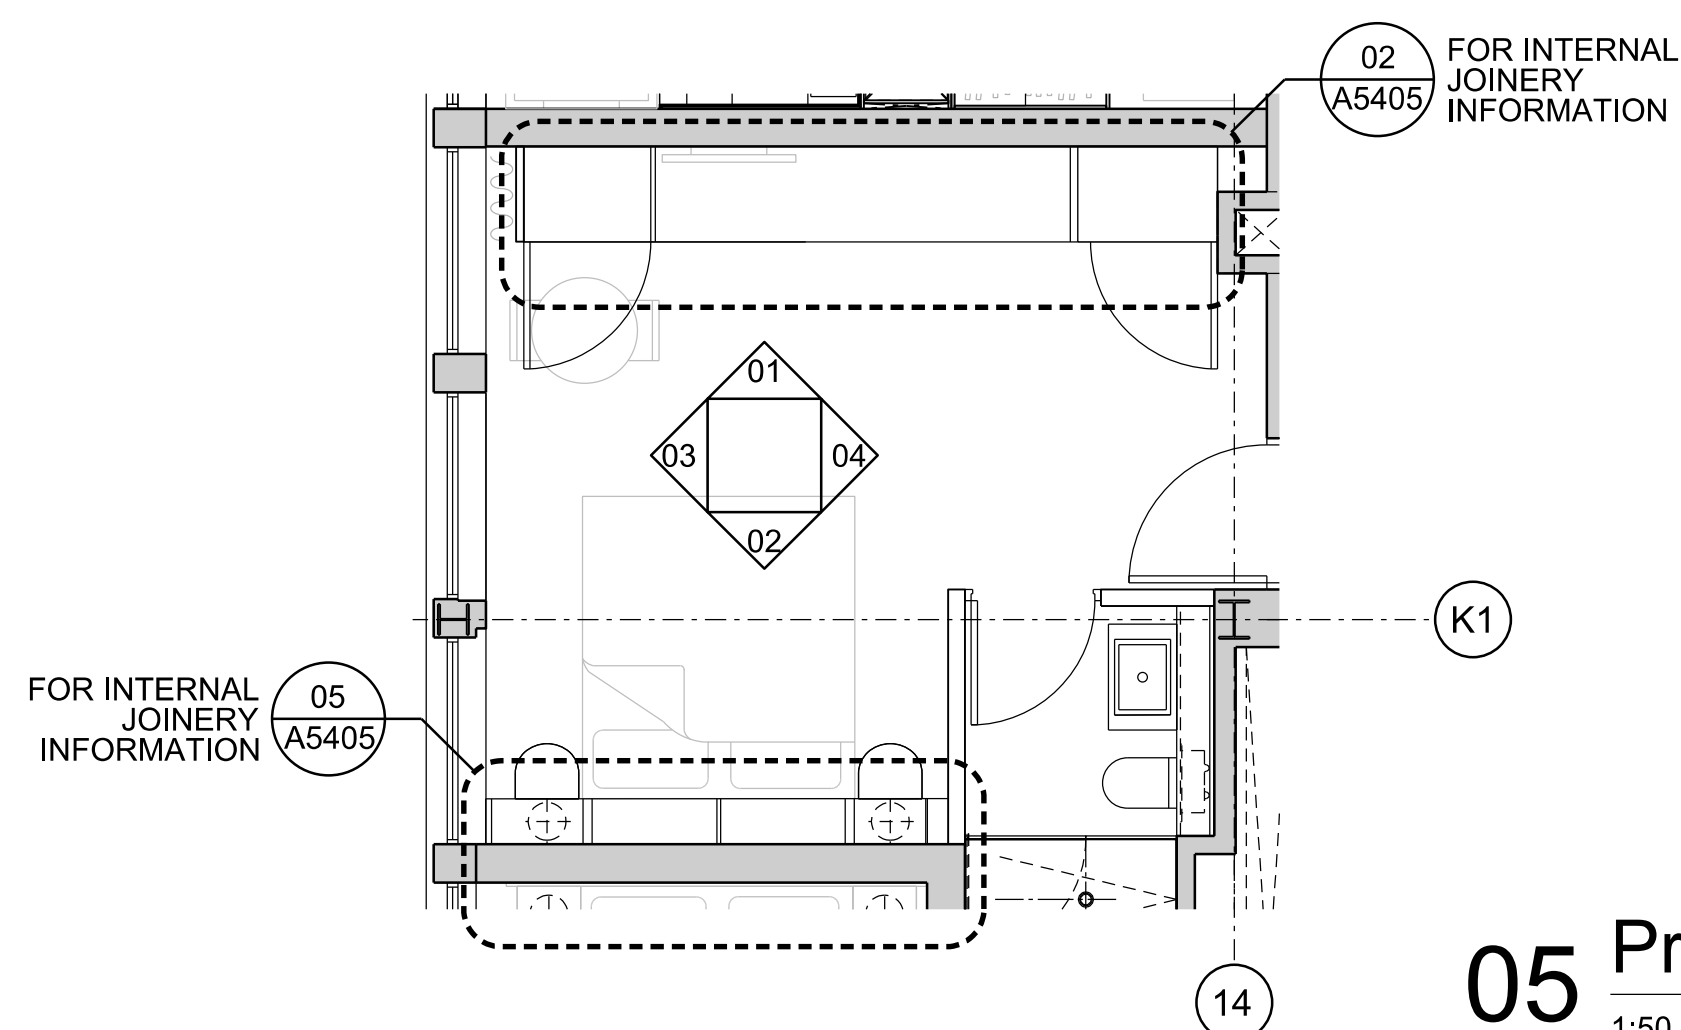
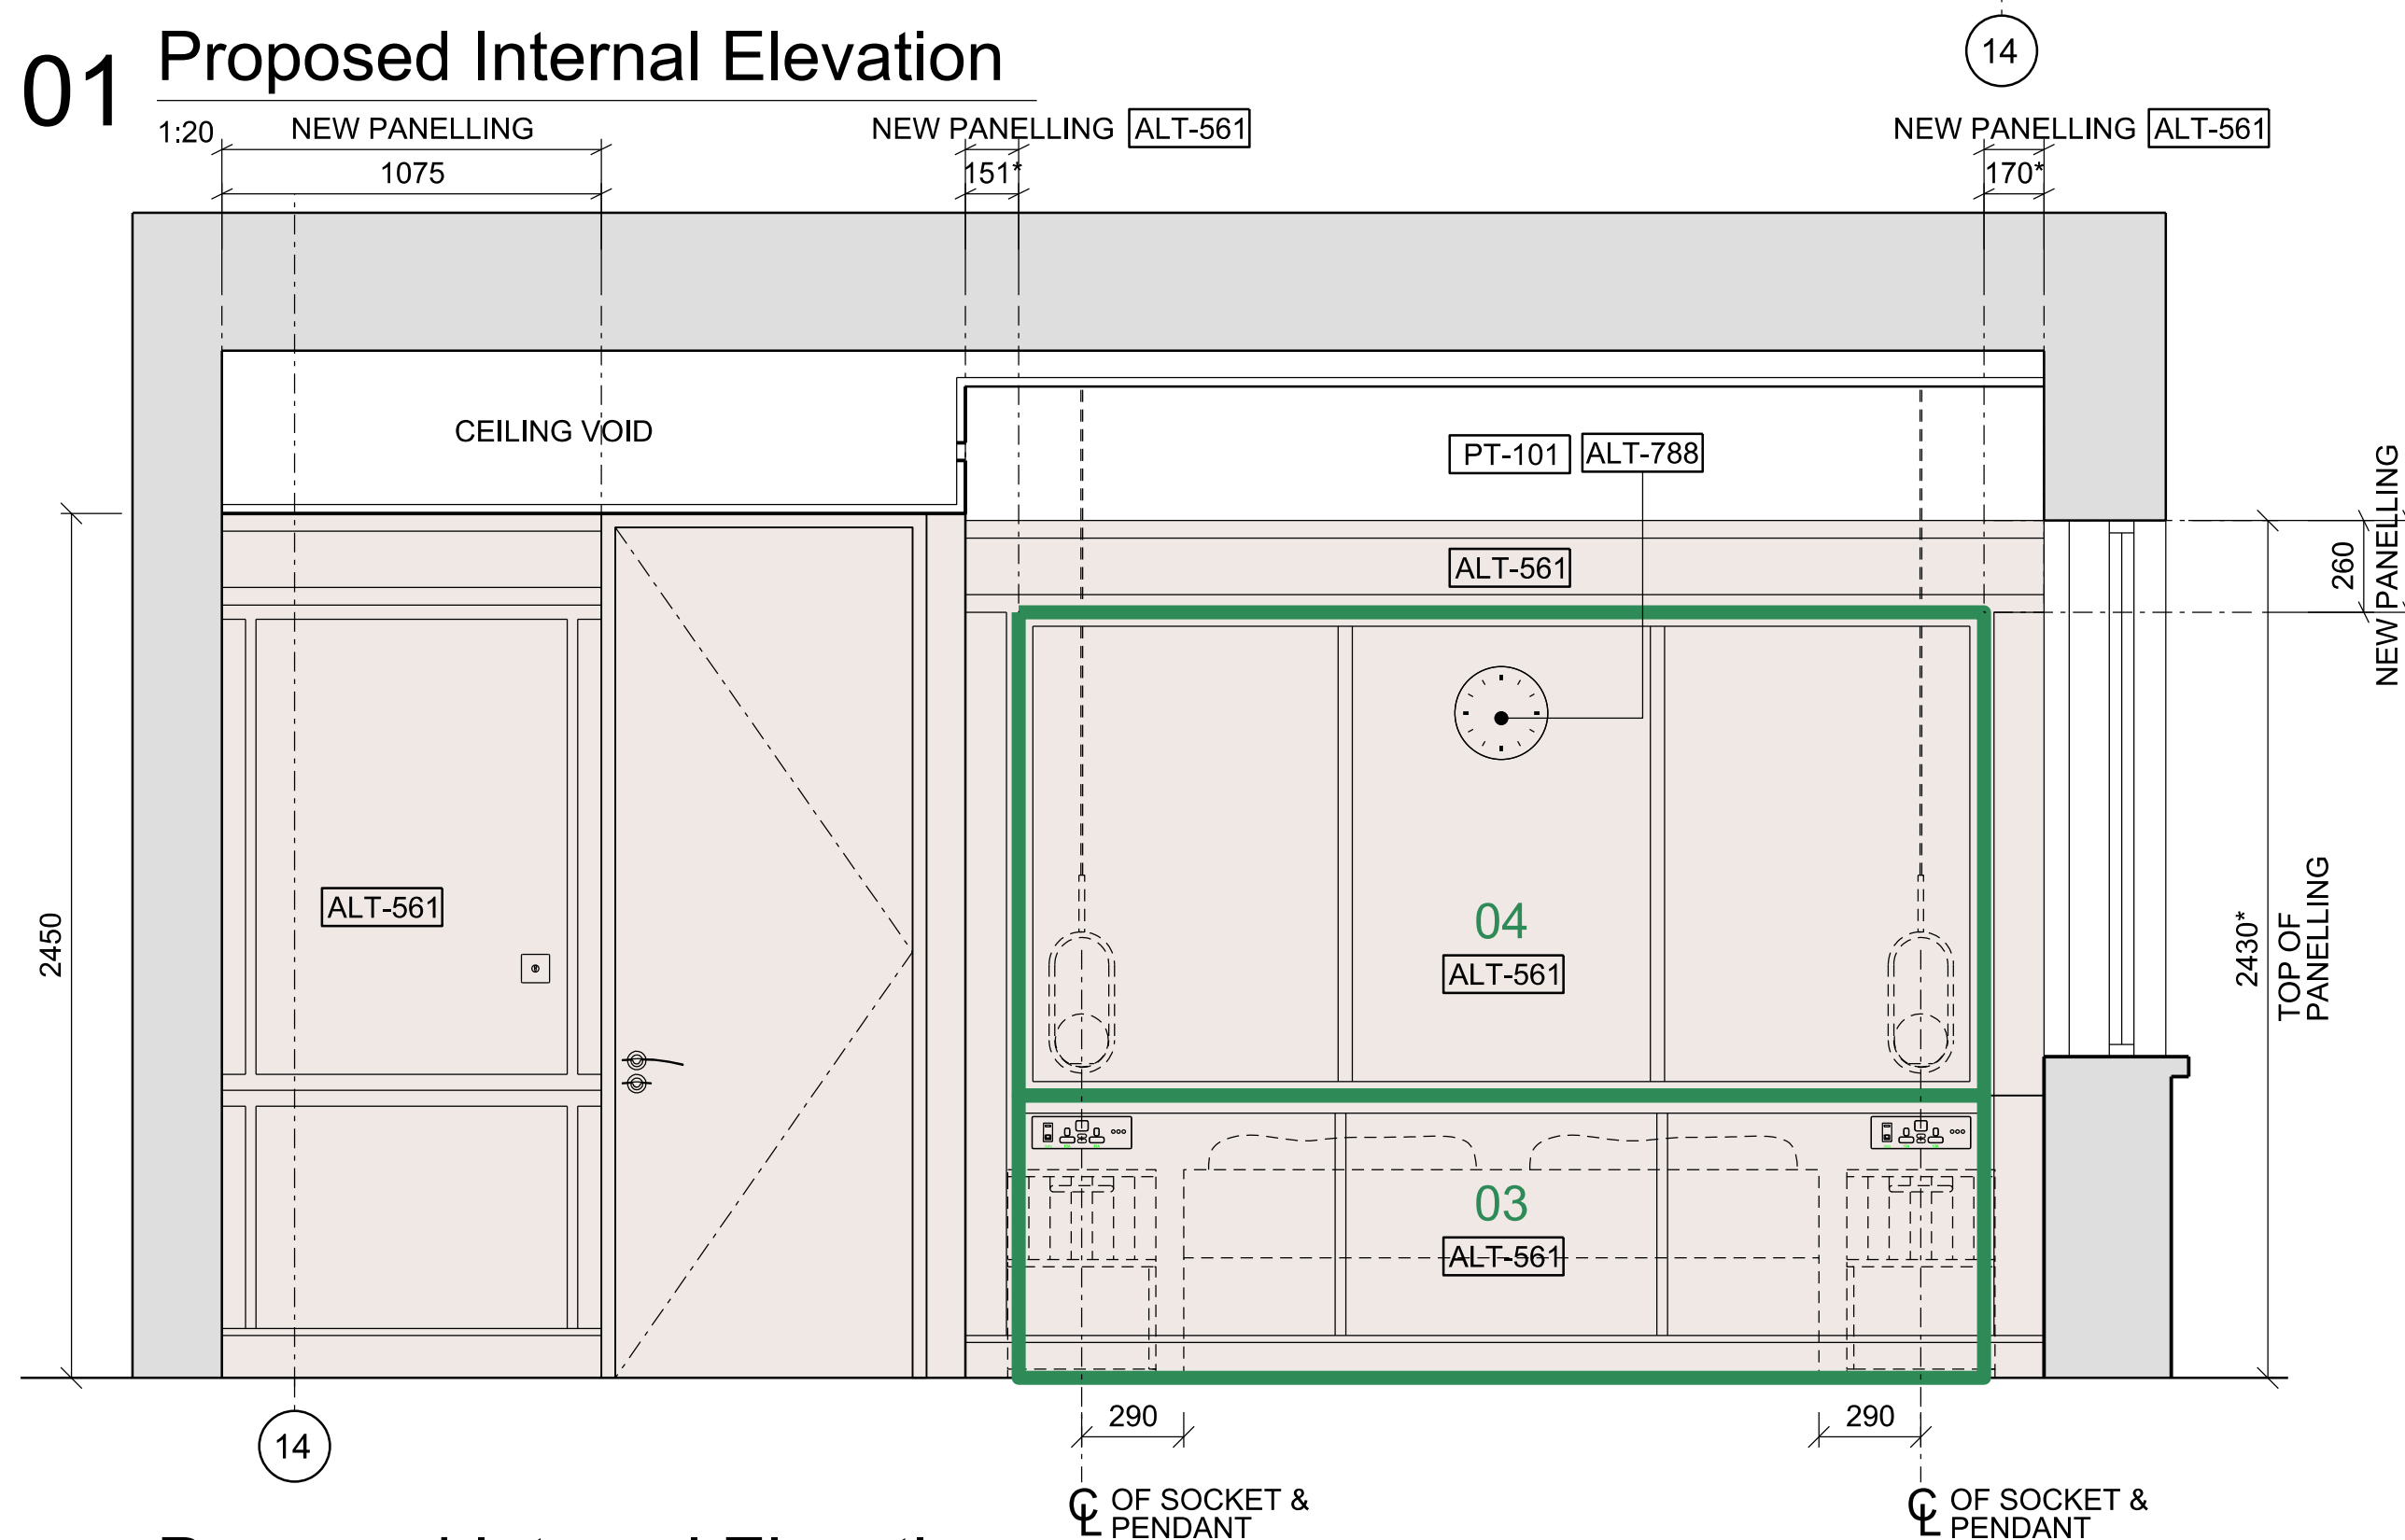


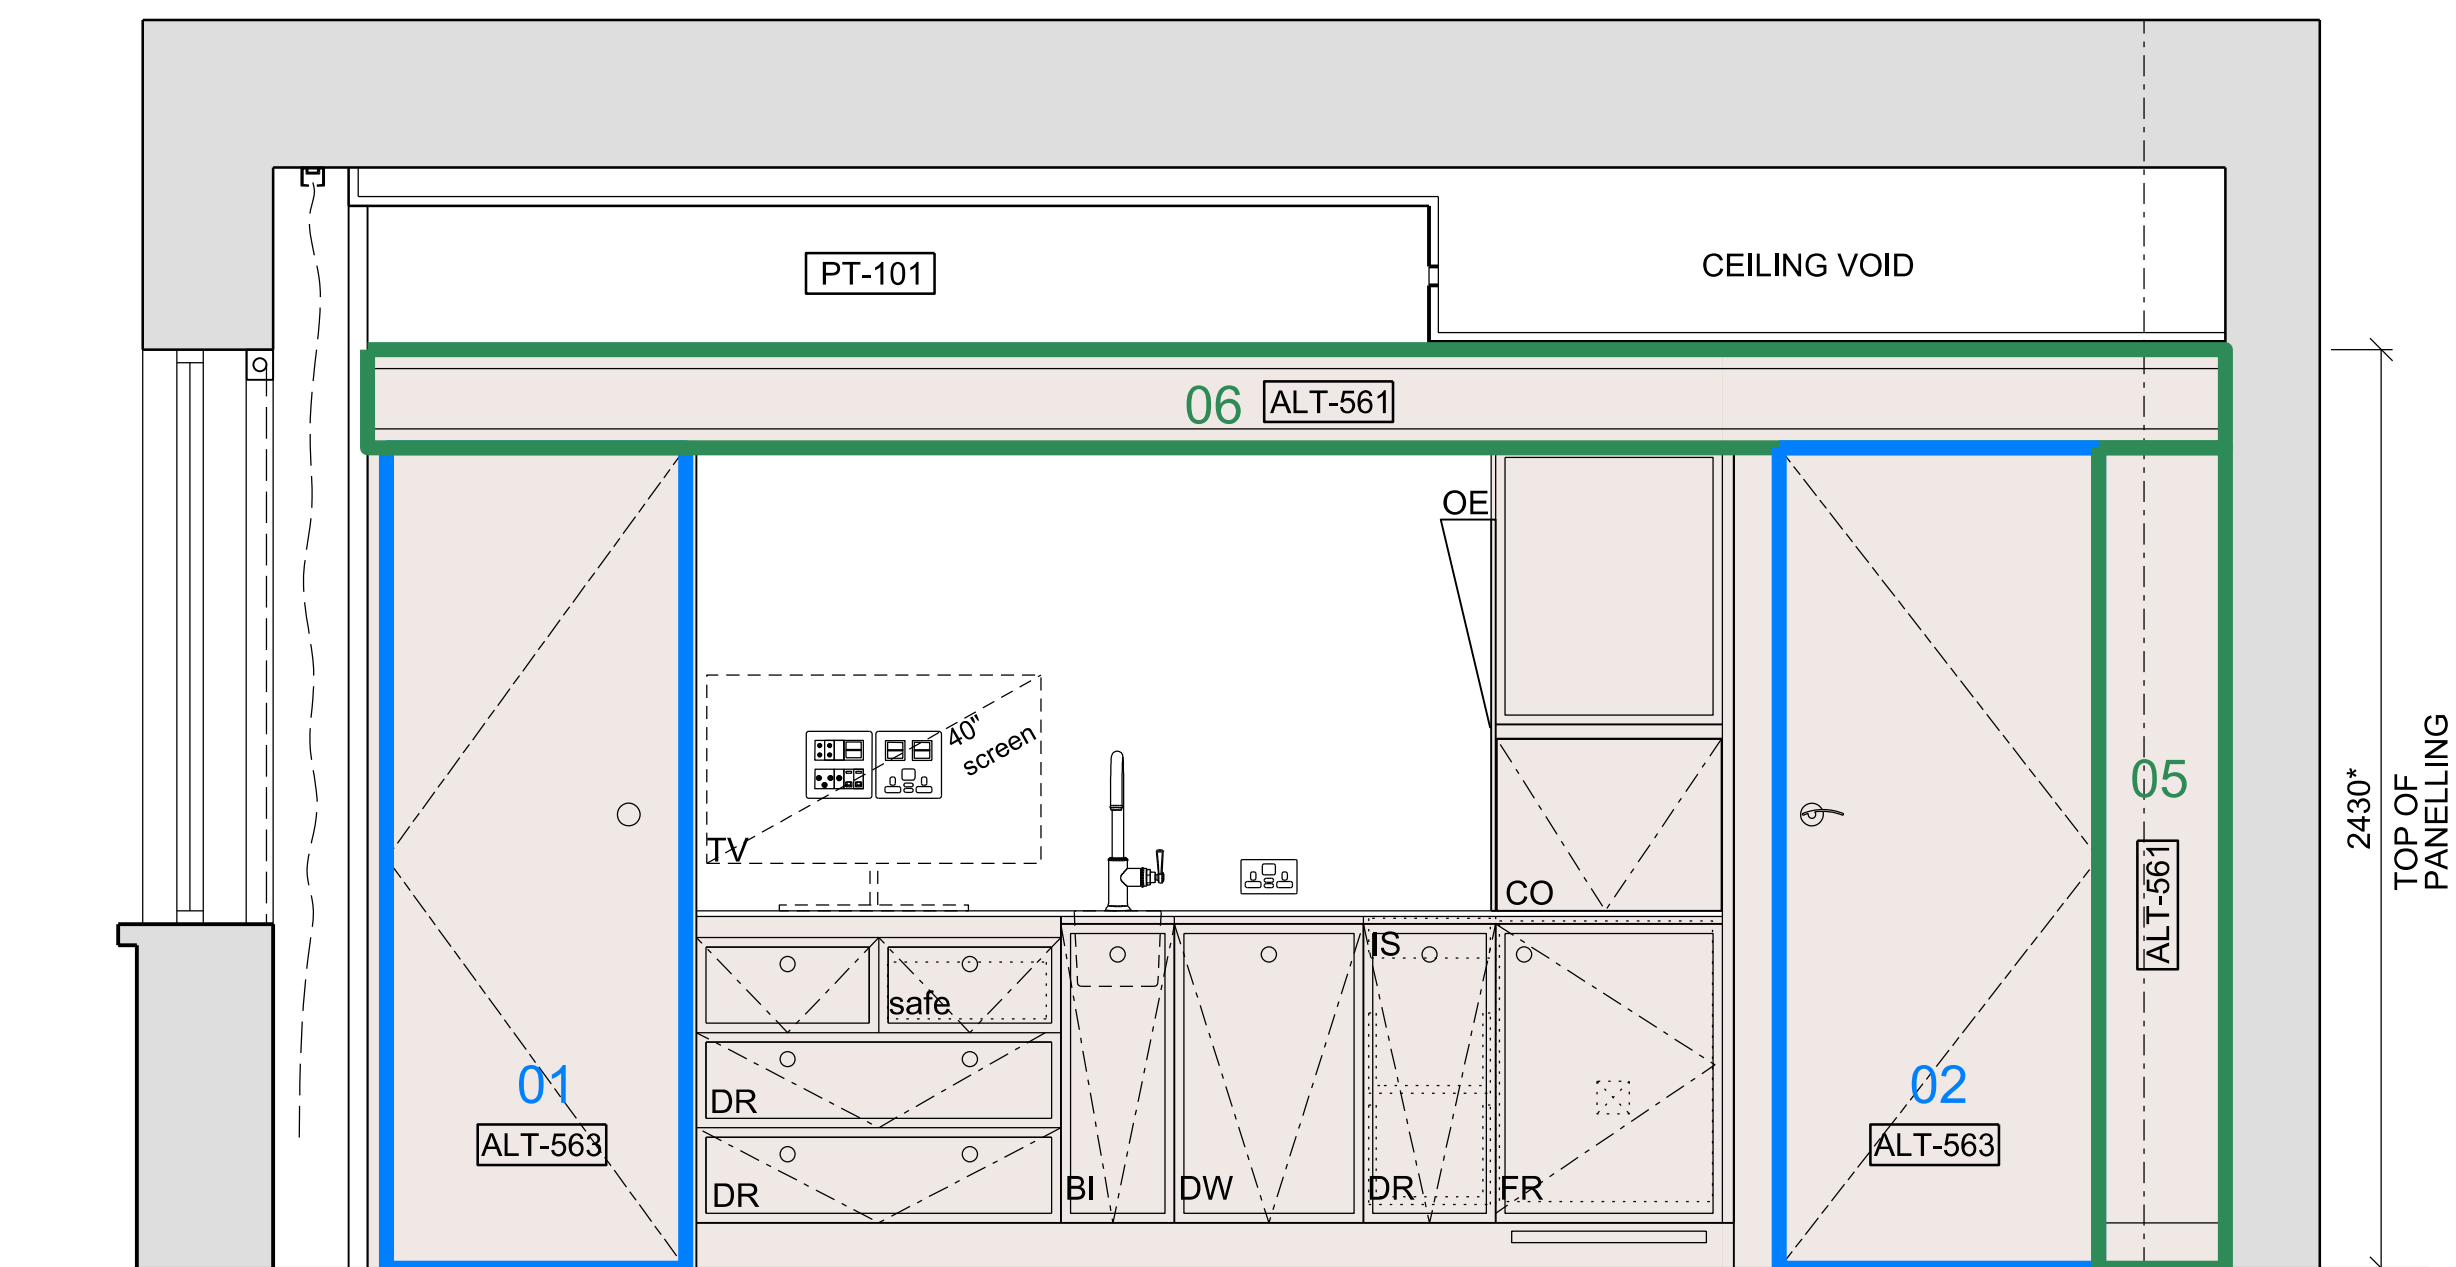

- | | |
|--|---------------|
| | General Notes |
|--|---------------|

1. Dimensions are in millimetres unless stated otherwise.
2. Levels are in metres AOD unless stated otherwise.
3. Dimensions govern.
Do not scale off drawing.
4. All dimensions to be verified on site before proceeding.
5. All discrepancies to be notified in writing to Make Limited.

© Make Limited 2015

Please note

- * Dimensions assumed
No survey information available
- Where possible reuse and make good of materials and additional panels to match existing

 Timber wall lining panels to be reused/refurbished

 Timber wall lining panels to be reused/refurbished (panel sizes to be altered)

☐ Timber and or glass doors to be reused/refurbished

01	27/11/18	Stage 4 For Tender	R
00	11/04/18	Stage 3	R
Rev	Date	Reason For Issue	C

STAGE 4

DRAWING STATUS

make


32 Cleveland Street,
London, W1T 4JY

tel +44 (0) 20 7636 5151

info@makearchitects.com
www.makearchitects.com

Client
Crouch End (FEC) Limited
Ground Floor, 12 Stanhope Gate
London
W1K 1AW

Keyplan

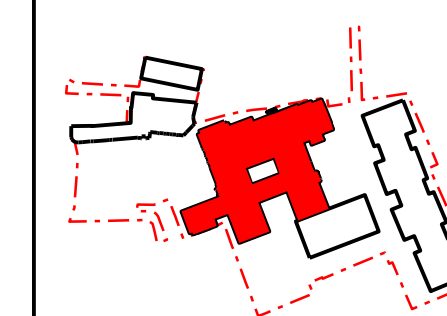

Project
Hornsey Town Hall

Drawing Title
Town Hall
Director of Education's room S.6
Proposed Internal Elevations

Scale	Paper Size	Date
1: 20	@A1	04.04.18
Project No.	Draw No.	Rev No.
1360	A3789	01

