




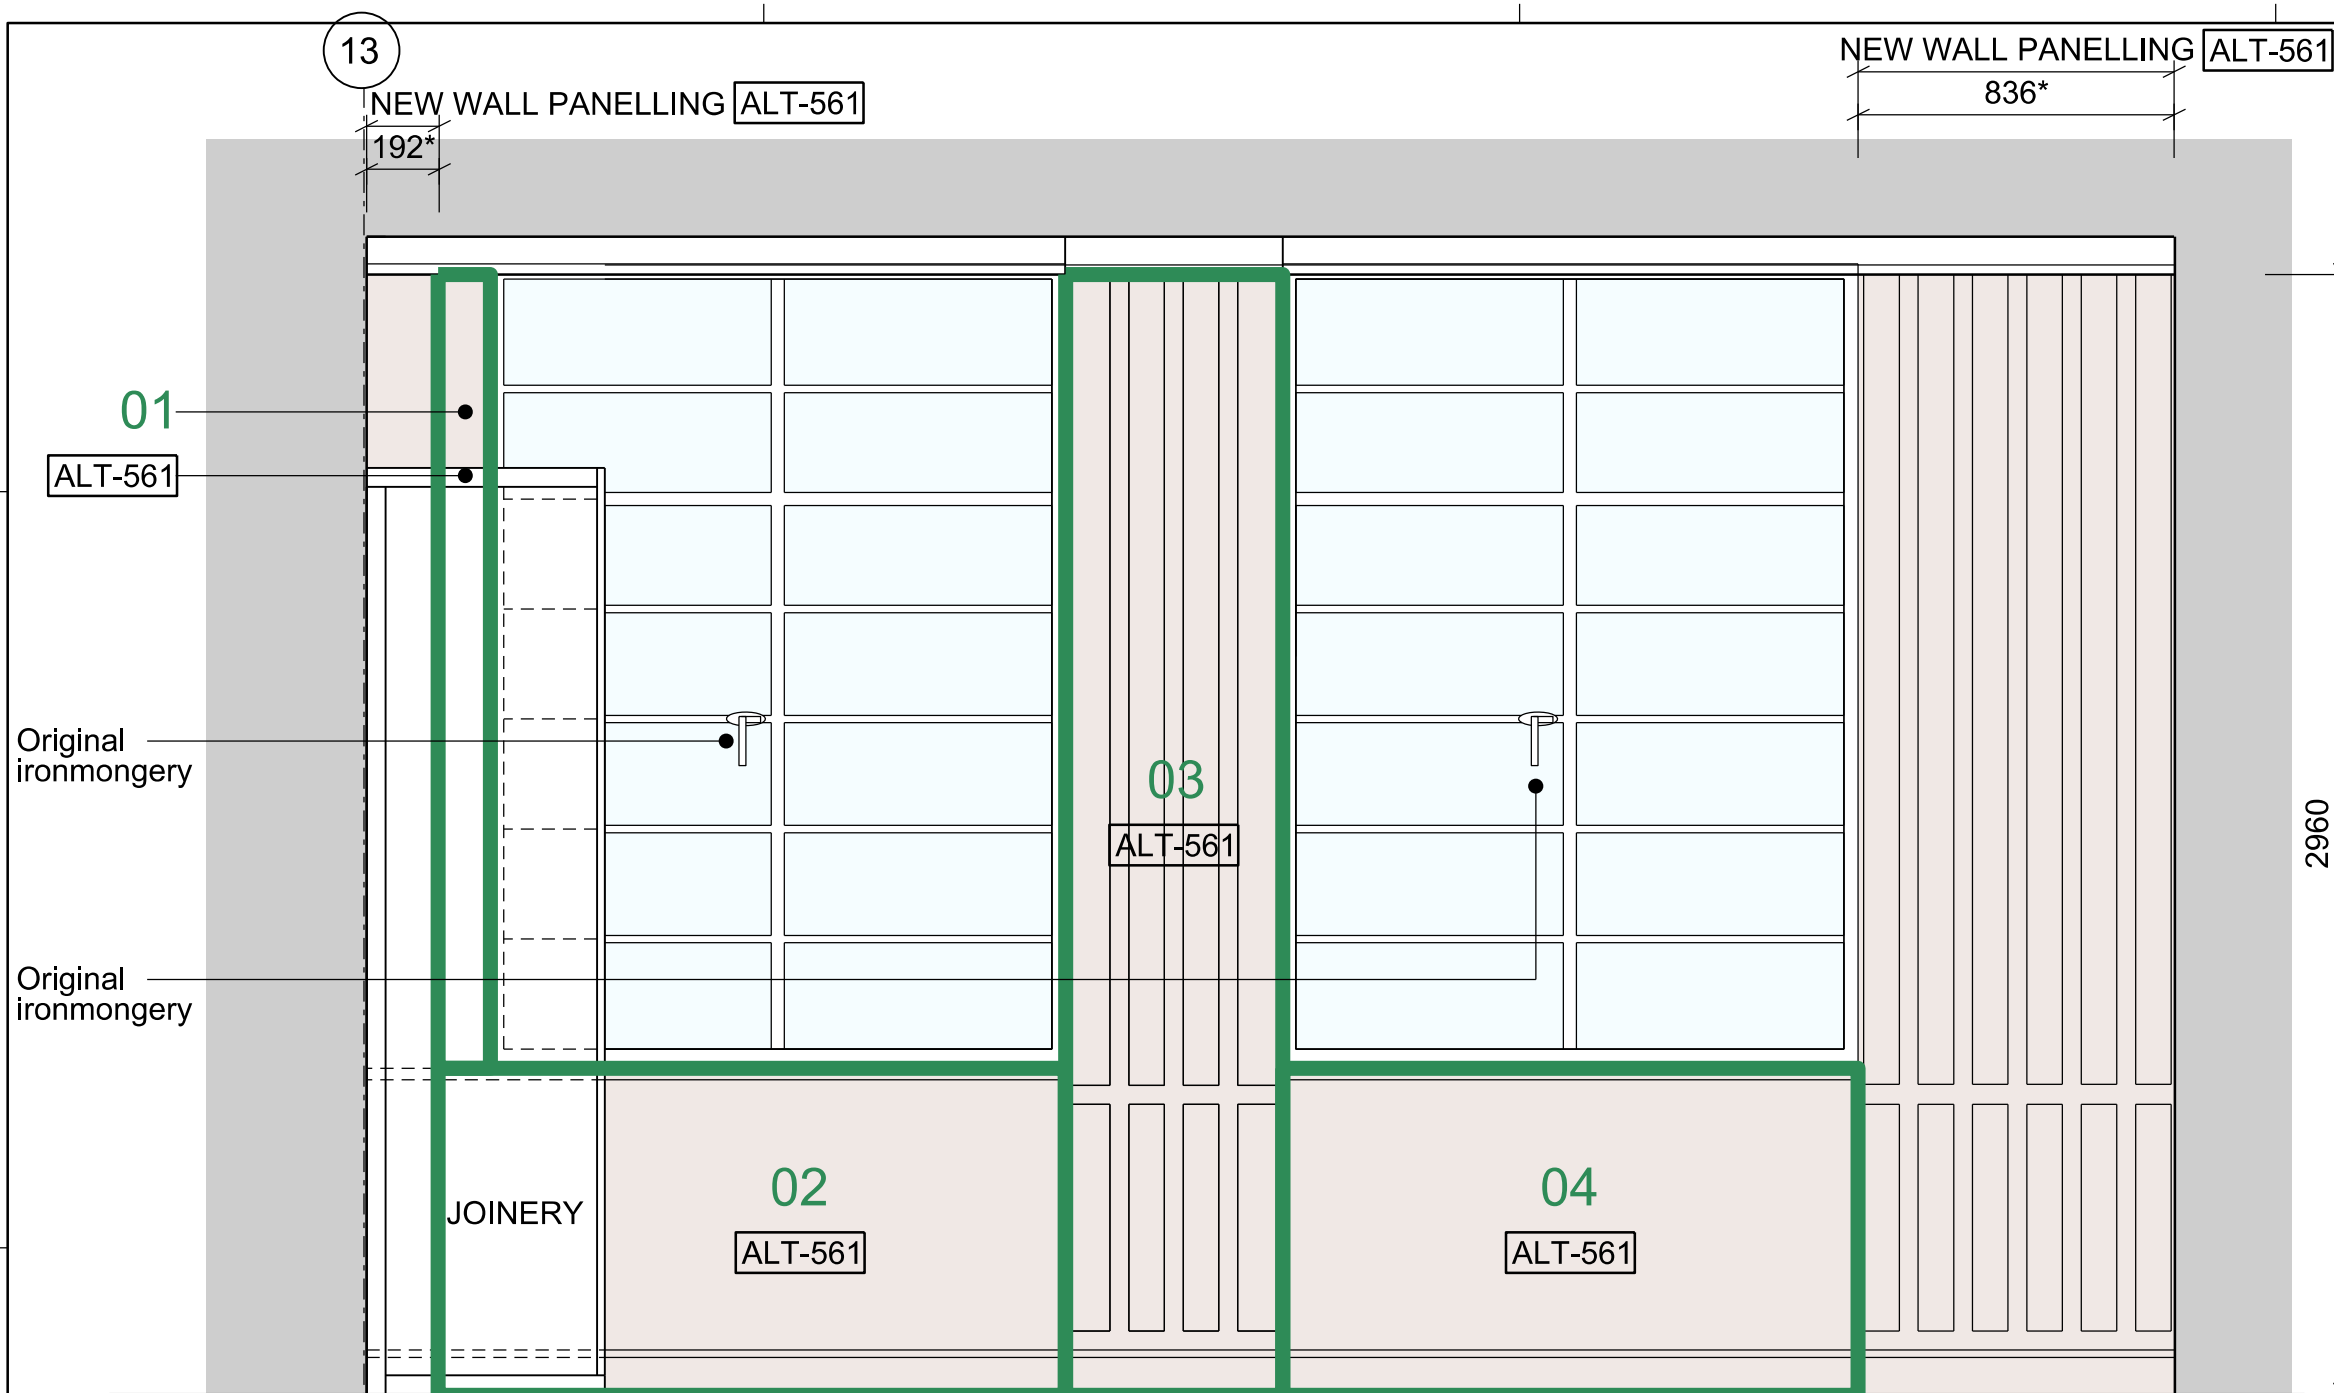


01 Proposed Internal Elevation

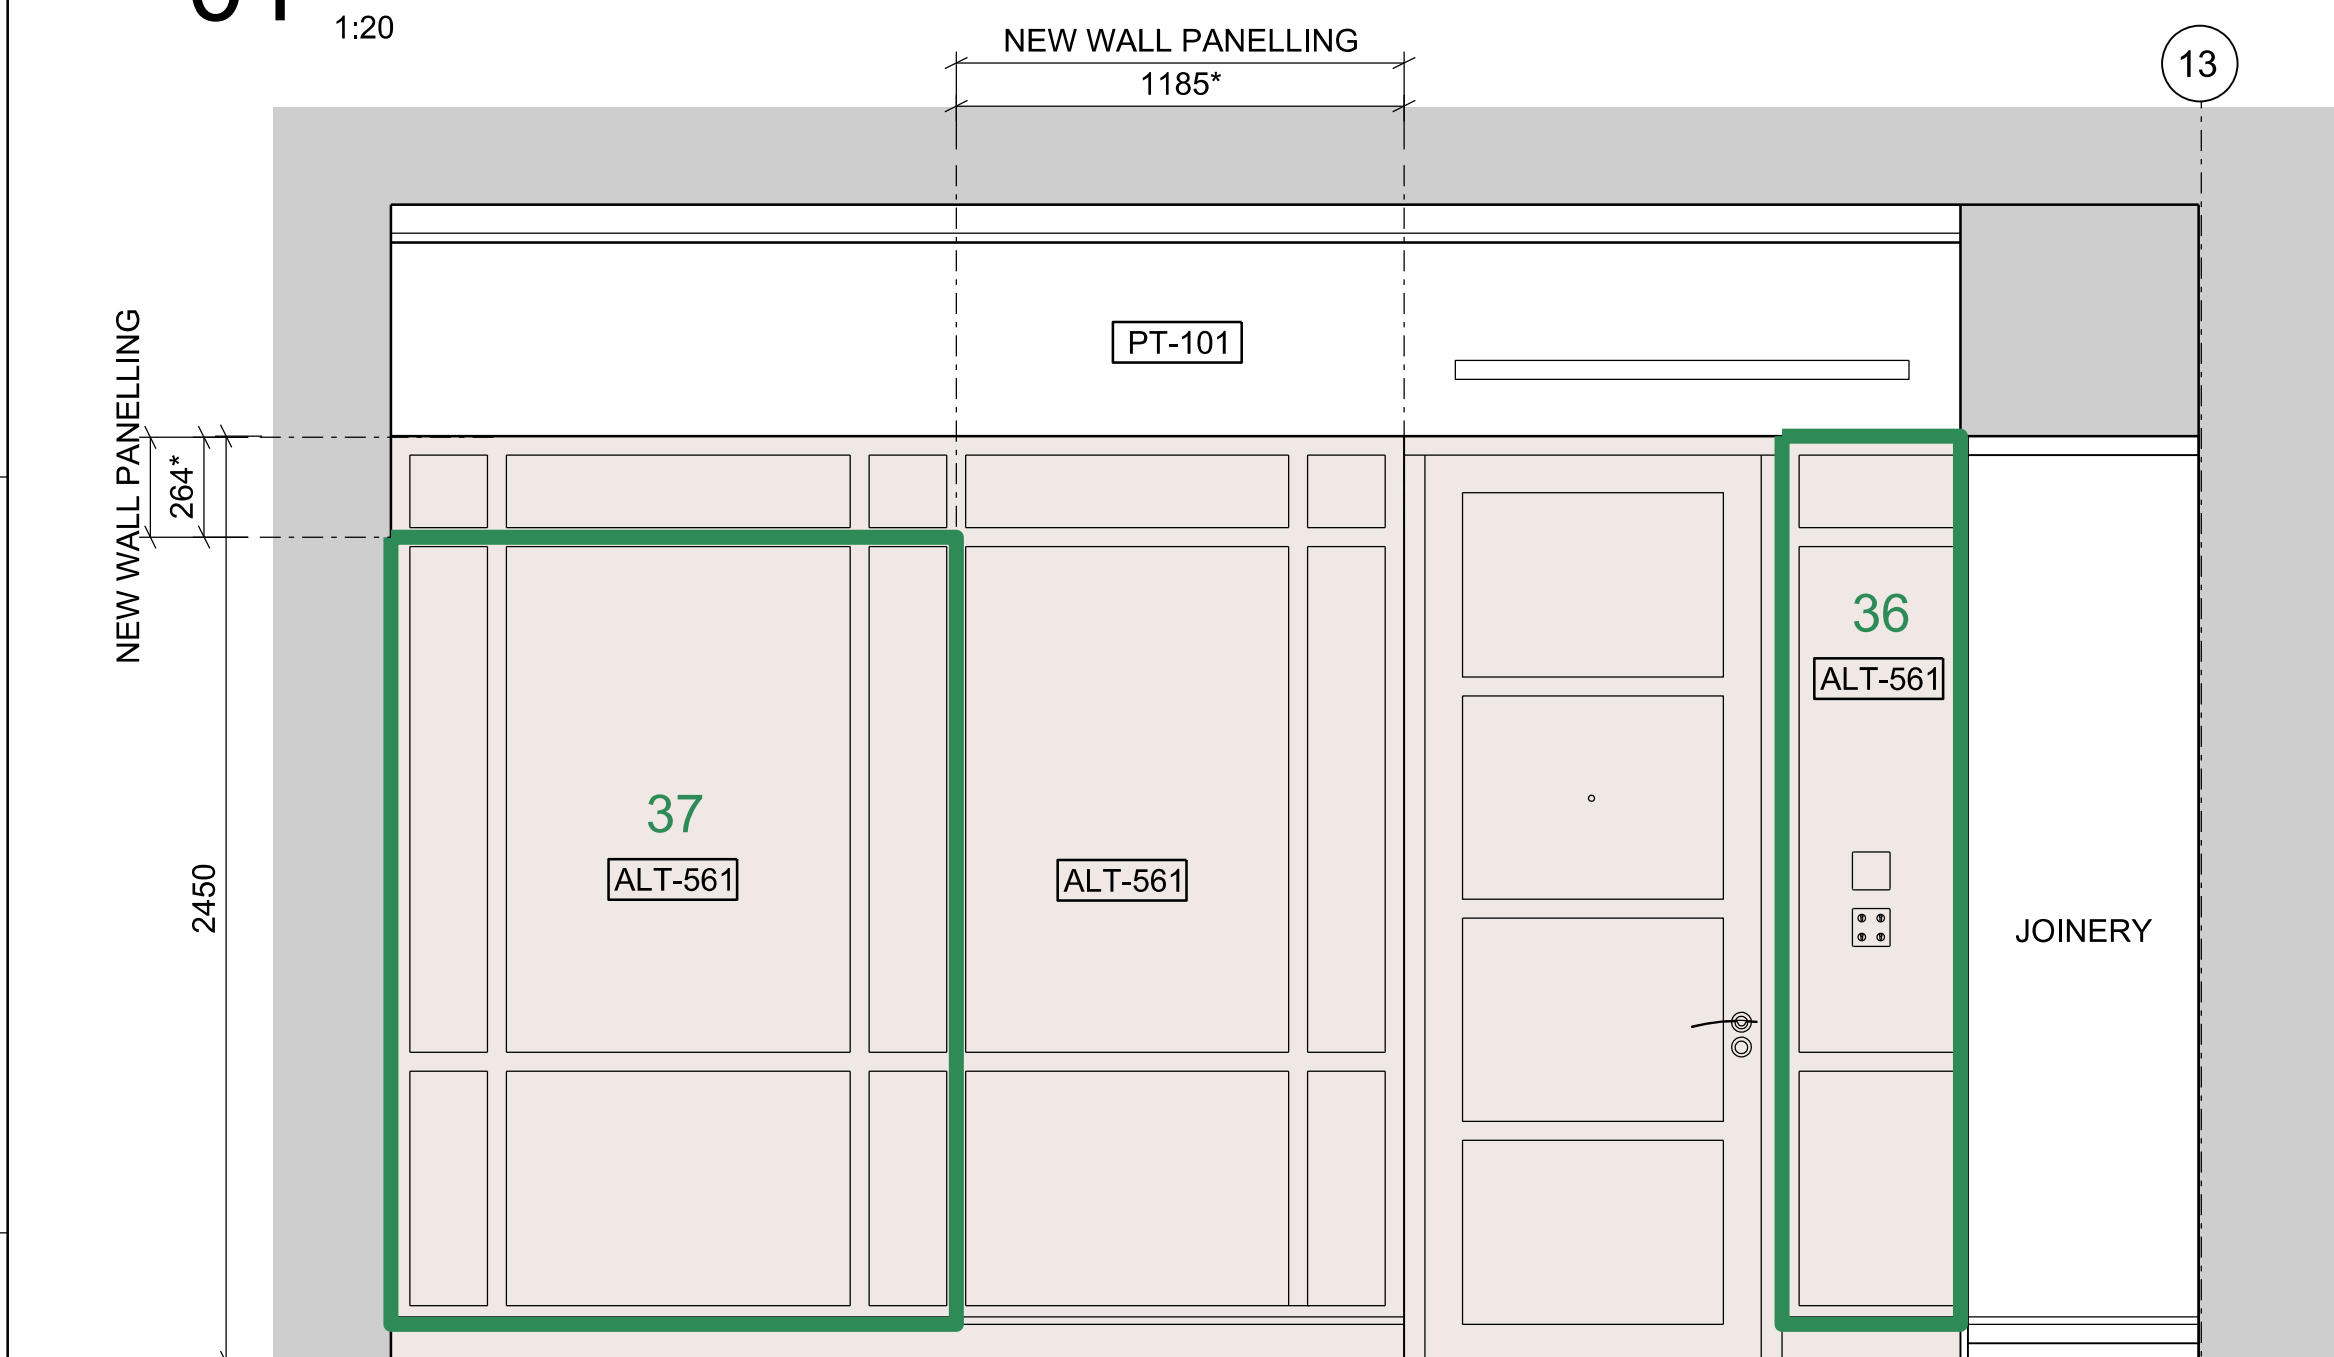


02 Proposed Internal Elevation

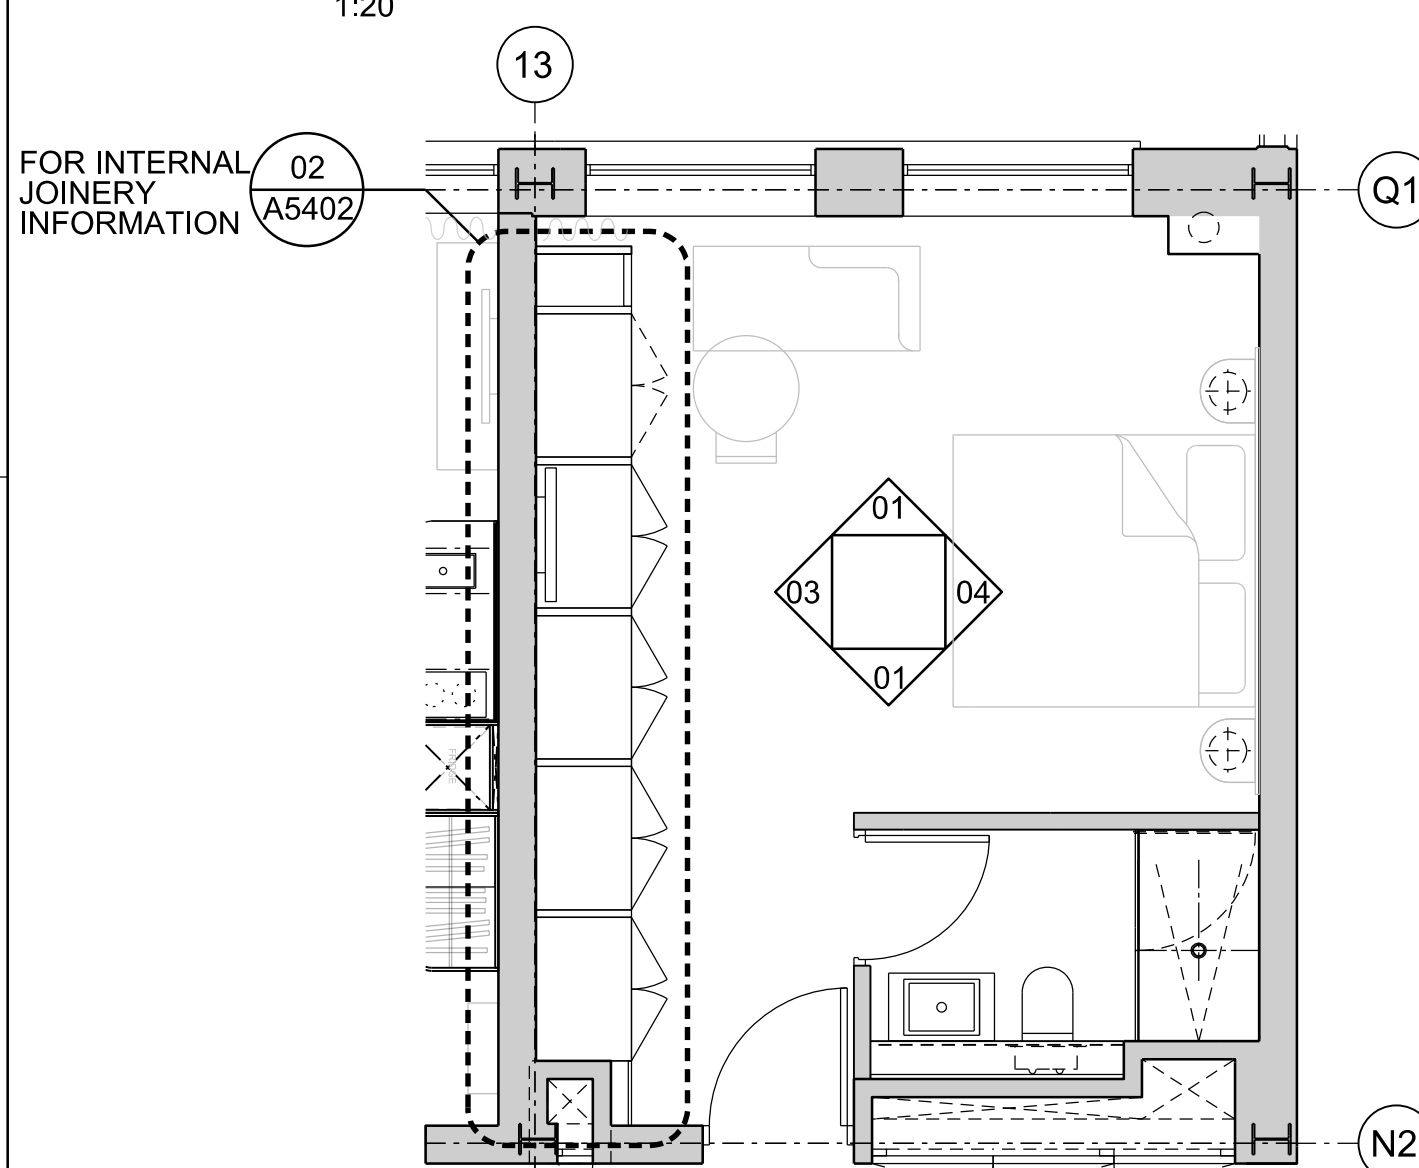

05 Proposed Plan

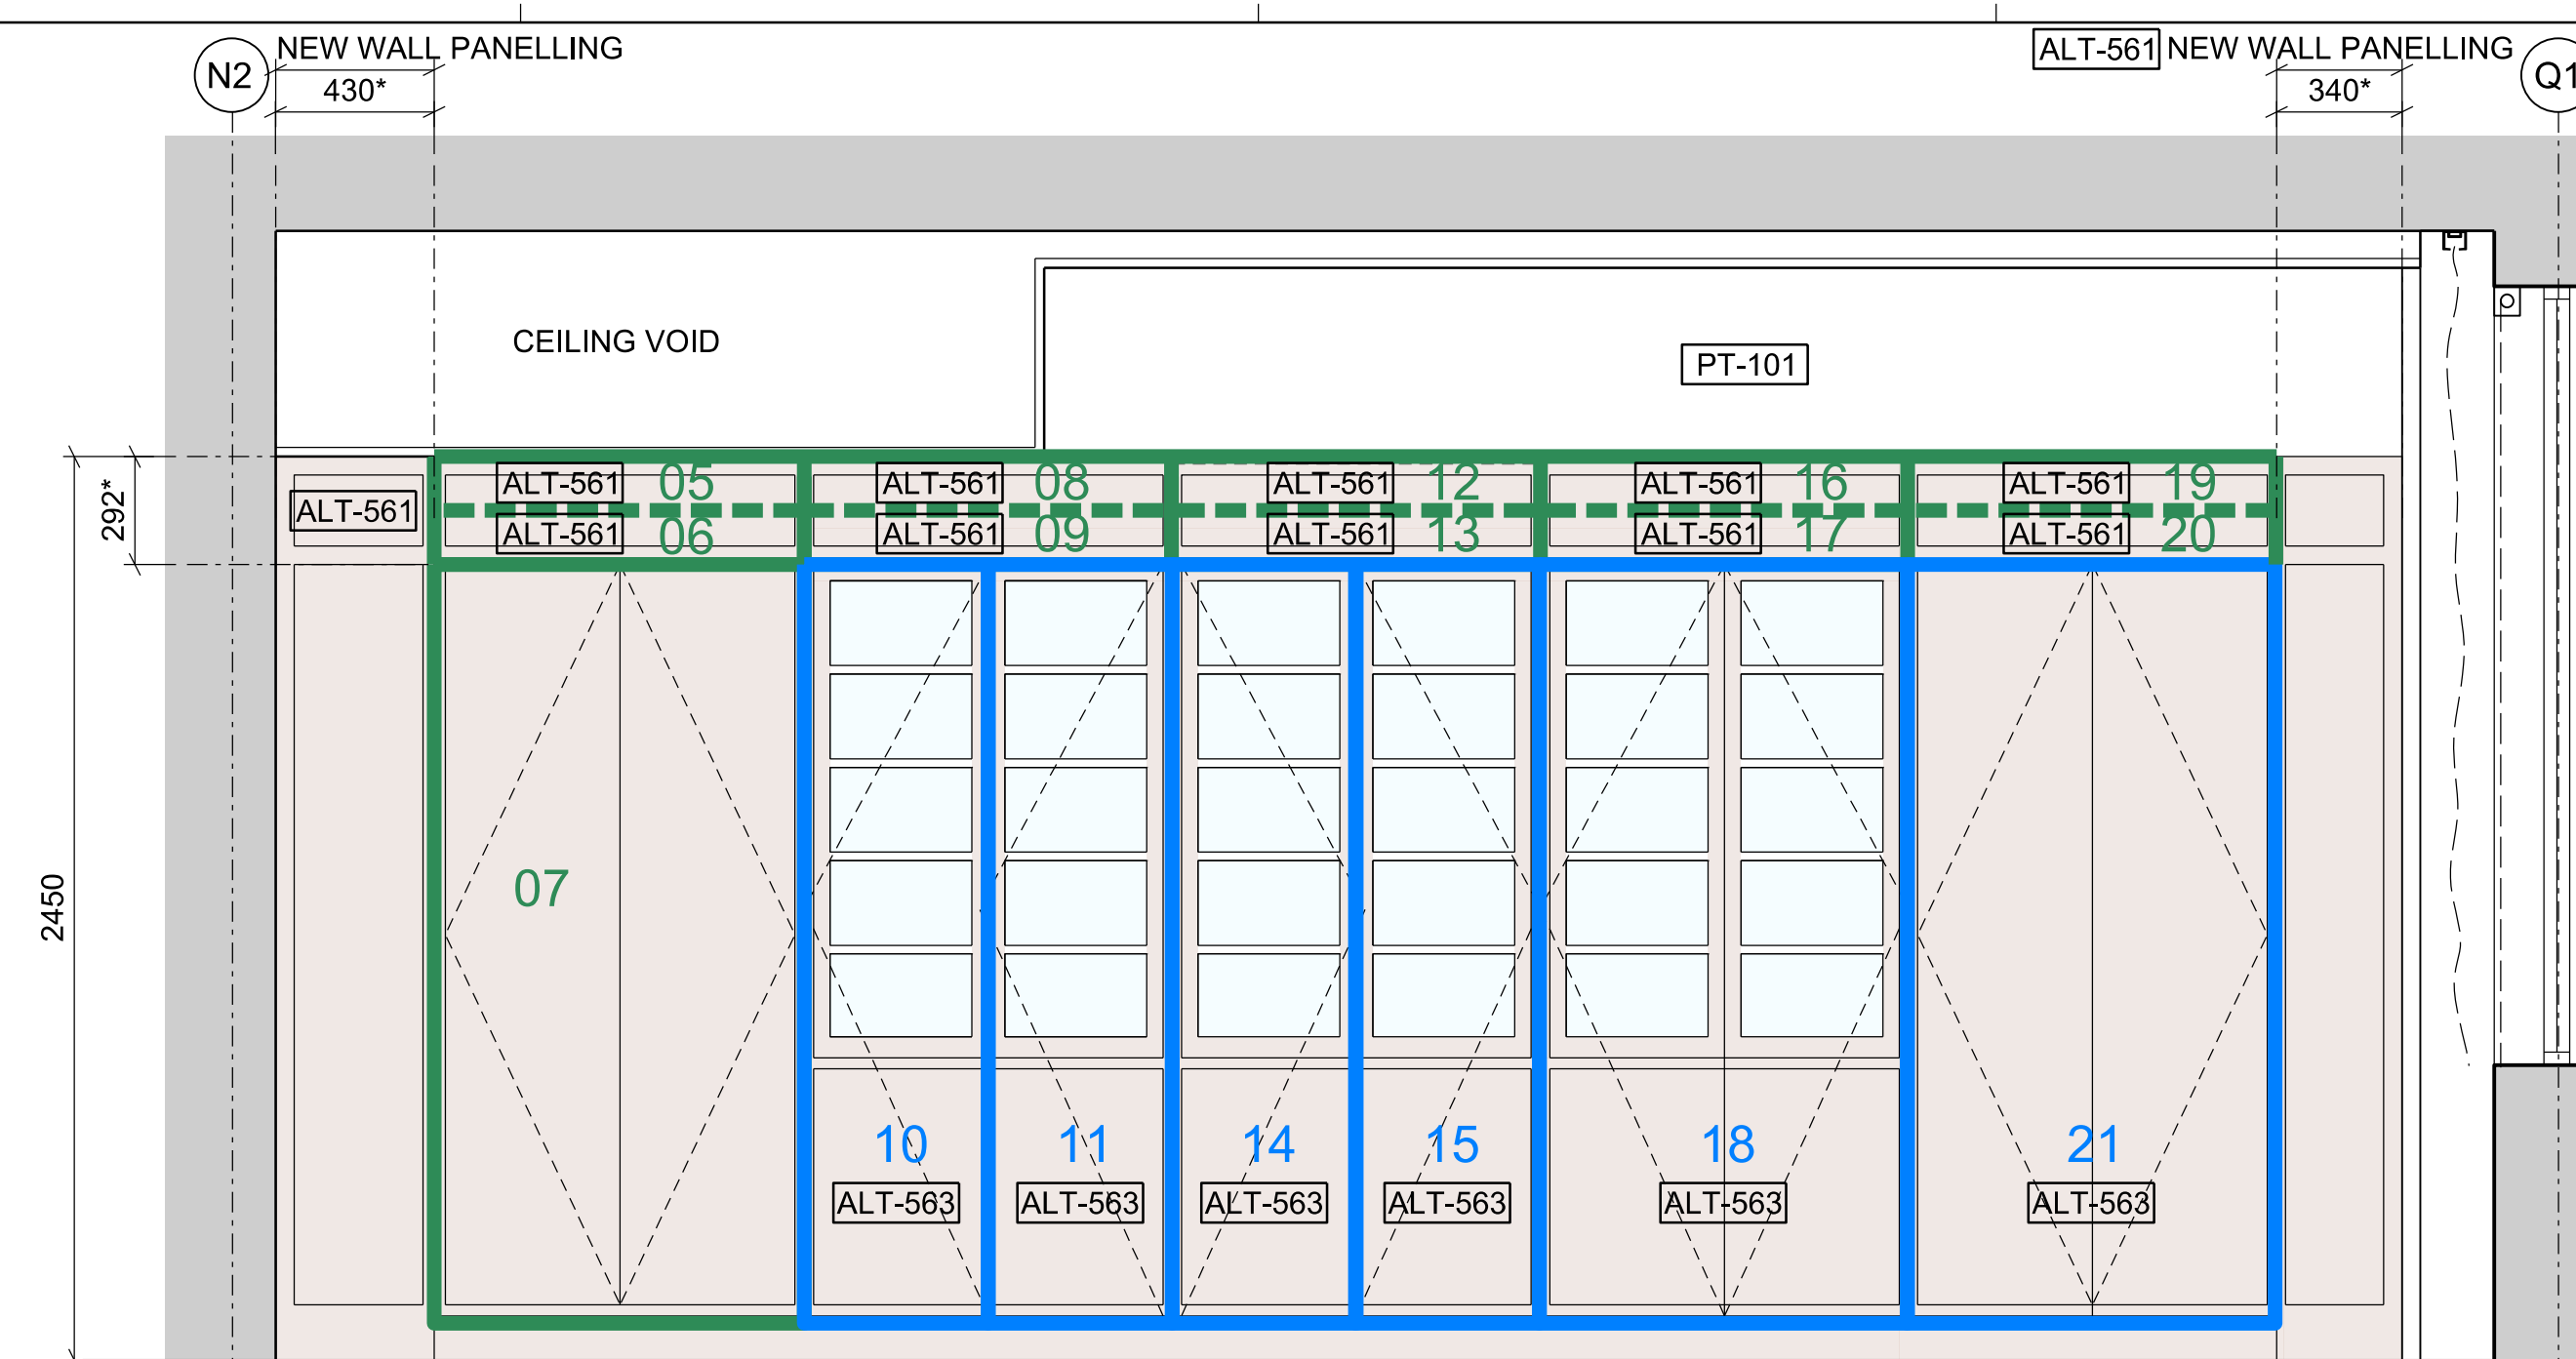

03 Proposed Internal Elevation

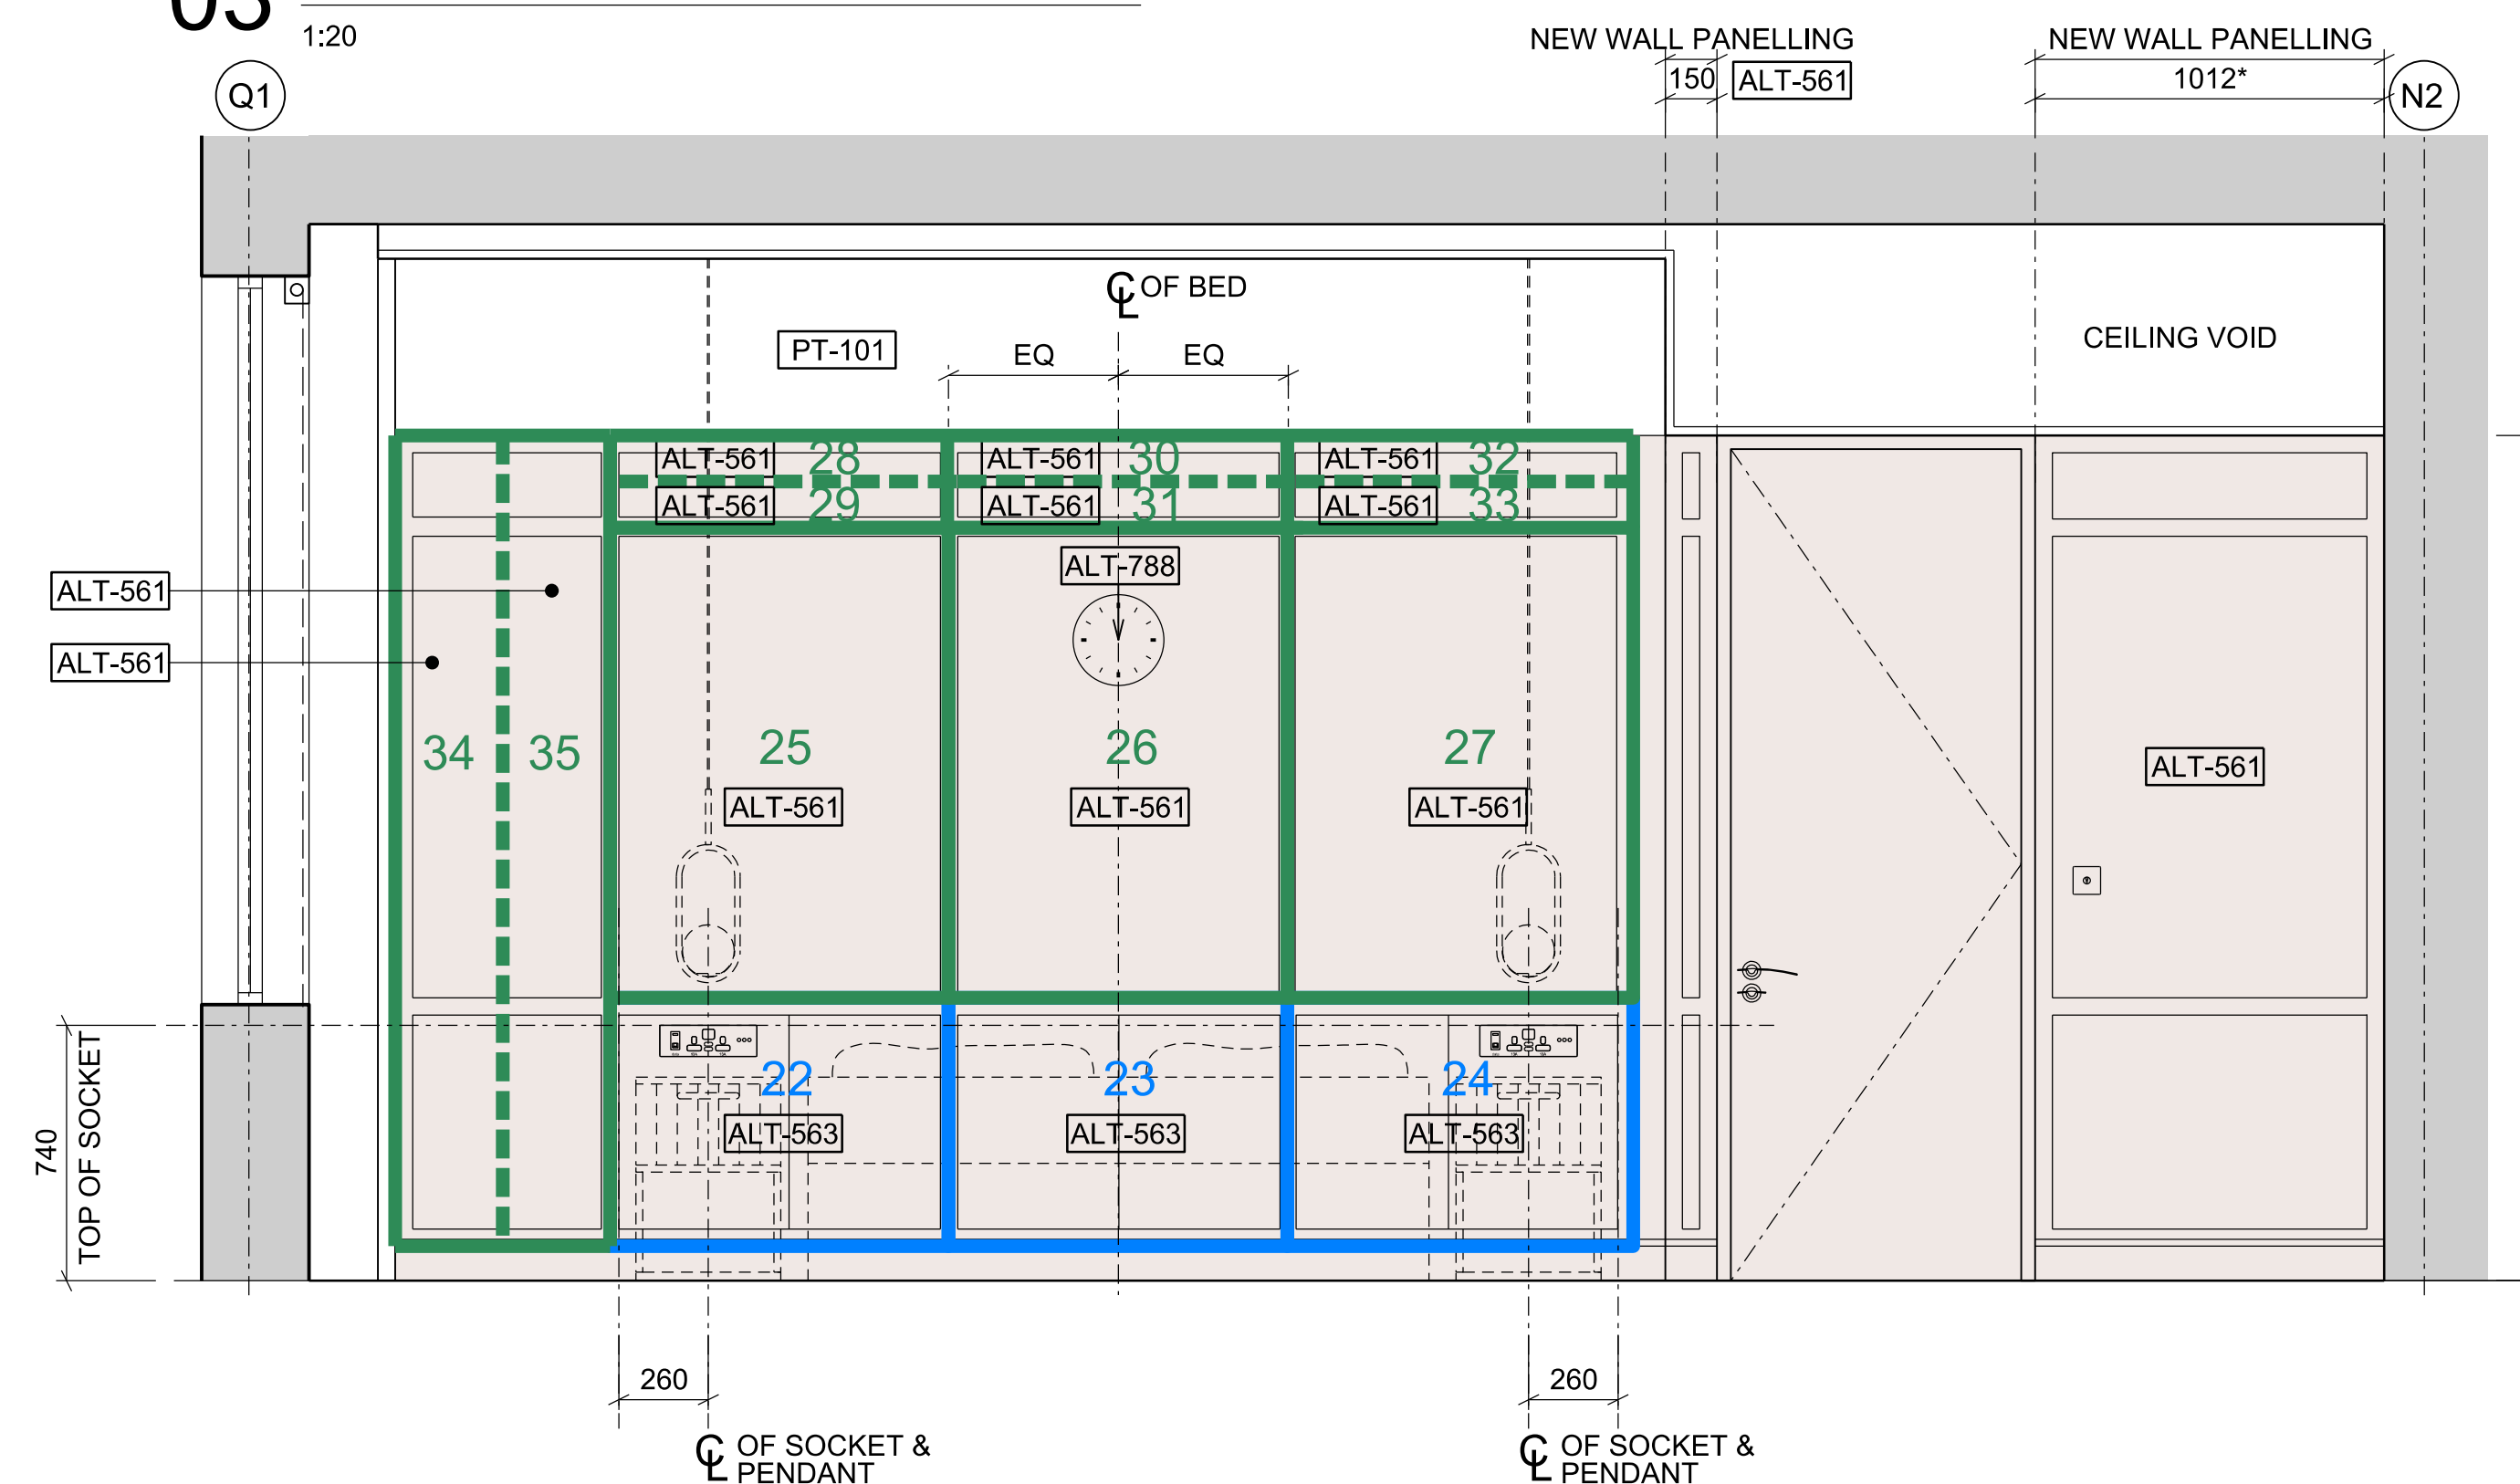

04 Proposed Internal Elevation



1:20

	General Notes
--	---------------

1. Dimensions are in millimetres unless stated otherwise.
2. Levels are in metres AOD unless stated otherwise.
3. Dimensions govern.
Do not scale off drawing.
4. All dimensions to be verified on site before proceeding.
5. All discrepancies to be notified in writing to Make Limited.

© Make Limited 2015

Please note

- * Dimensions assumed
No survey information available.
Joinery to be surveyed on site.
- Where possible reuse and make
good of materials and additional
panels to match existing

 Timber wall lining panels to be reused/refurbished

 Timber wall lining panels to be reused/refurbished (panel sizes to be altered)

☐ Timber and or glass doors to be reused/refurbished

01	27/11/18	Stage 4 For Tender	RK
00	11/04/18	Stage 3	RK
Rev	Date	Reason For Issue	Chk

STAGE 4

DRAWING STATUS

make

32 Cleveland Street,
London, W1T 4JY


tel +44 (0) 20 7636 5151

info@makearchitects.com
www.makearchitects.com

Client	
--------	--

Crouch End (FEC) Limited
Ground Floor, 12 Stanhope Gate
London
W1K 1AW

Keyplan

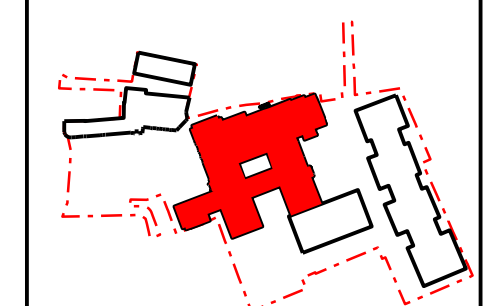

North

Project	
---------	--

Hornsey Town Hall

Drawing Title

Town Hall
Borough Engineers Room G.15
Proposed Internal Elevations

Scale

Scale
1:20

1.20
Point A

Paper Size

@A1

Page No.

Date _____

04.04

04.04	
	B

Re
O