


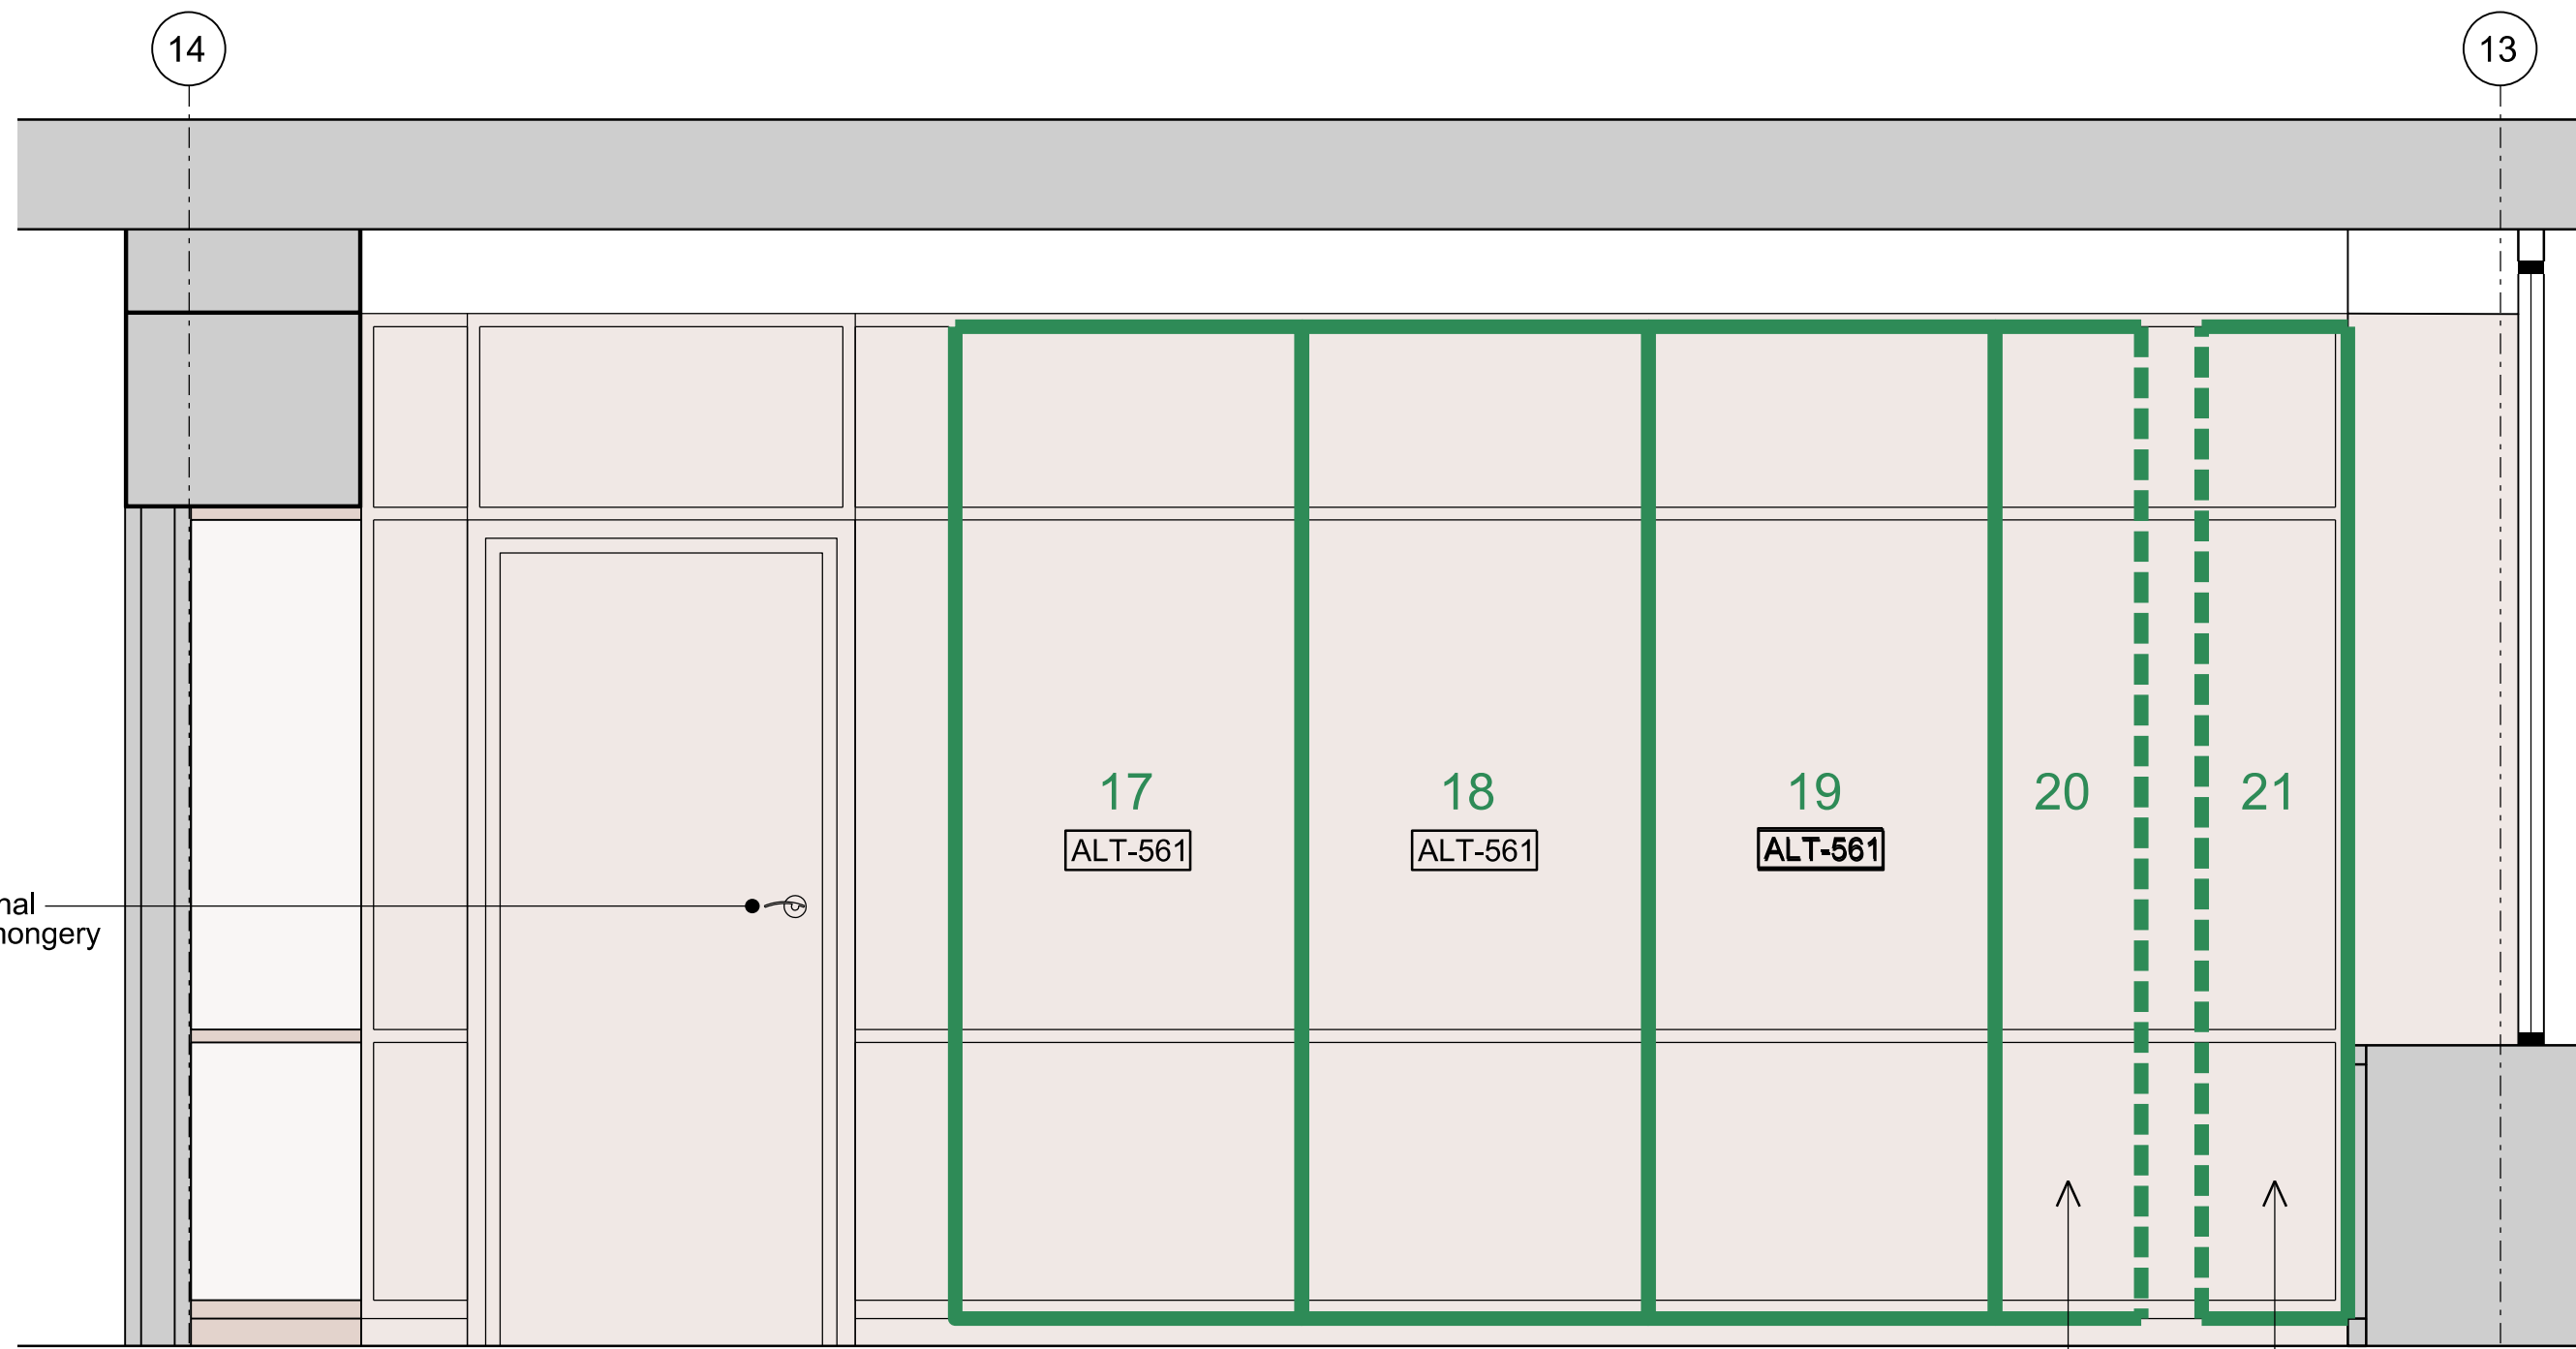


01 Existing Internal Elevation

1:20




02 Existing Internal Elevation

1:20

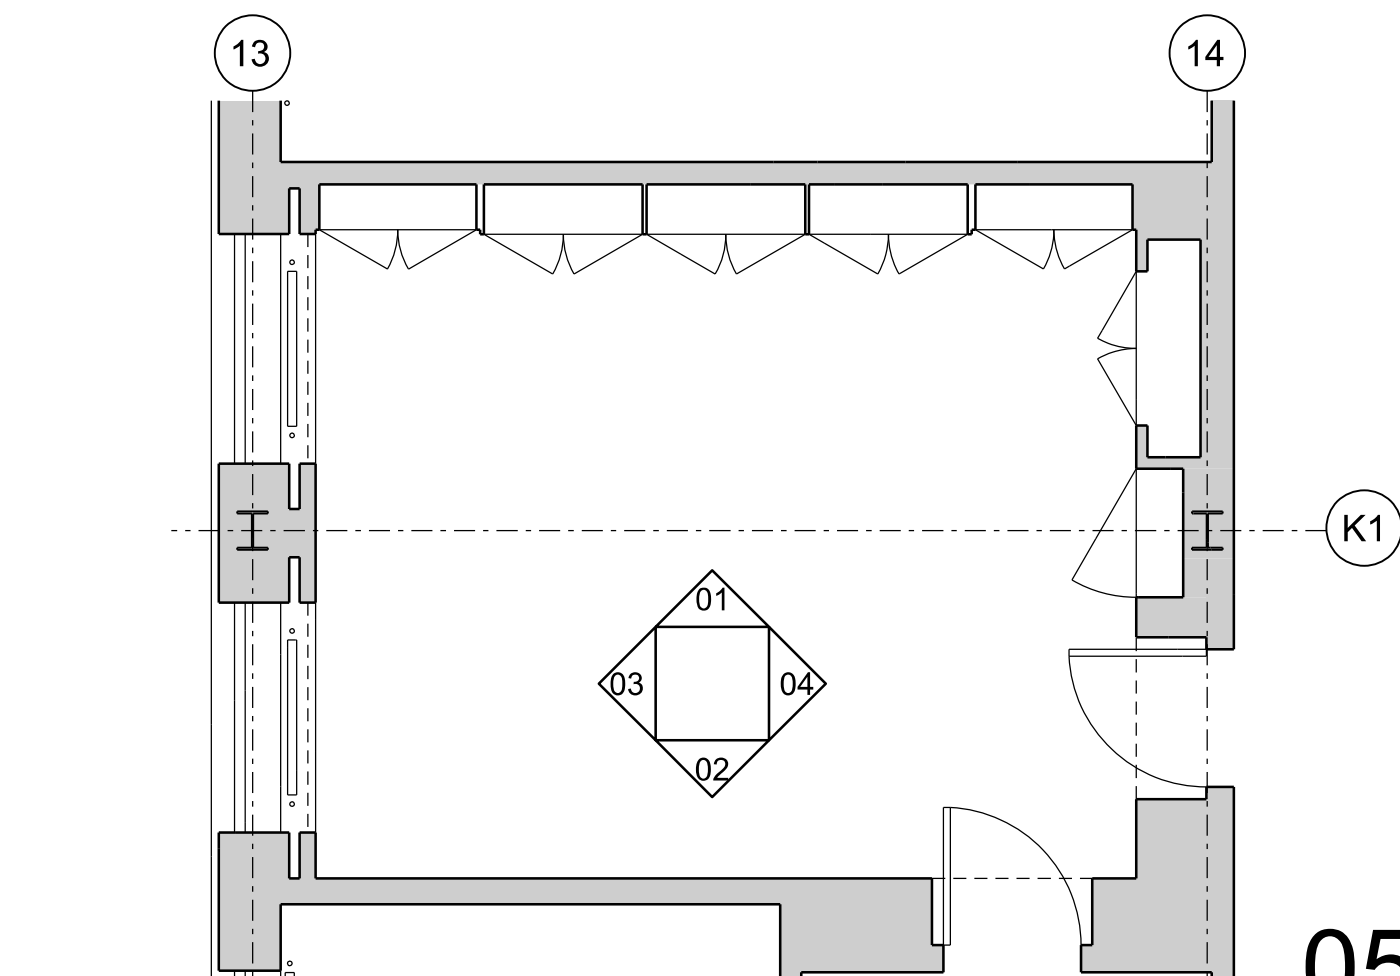


05 Existing Plan

1:50

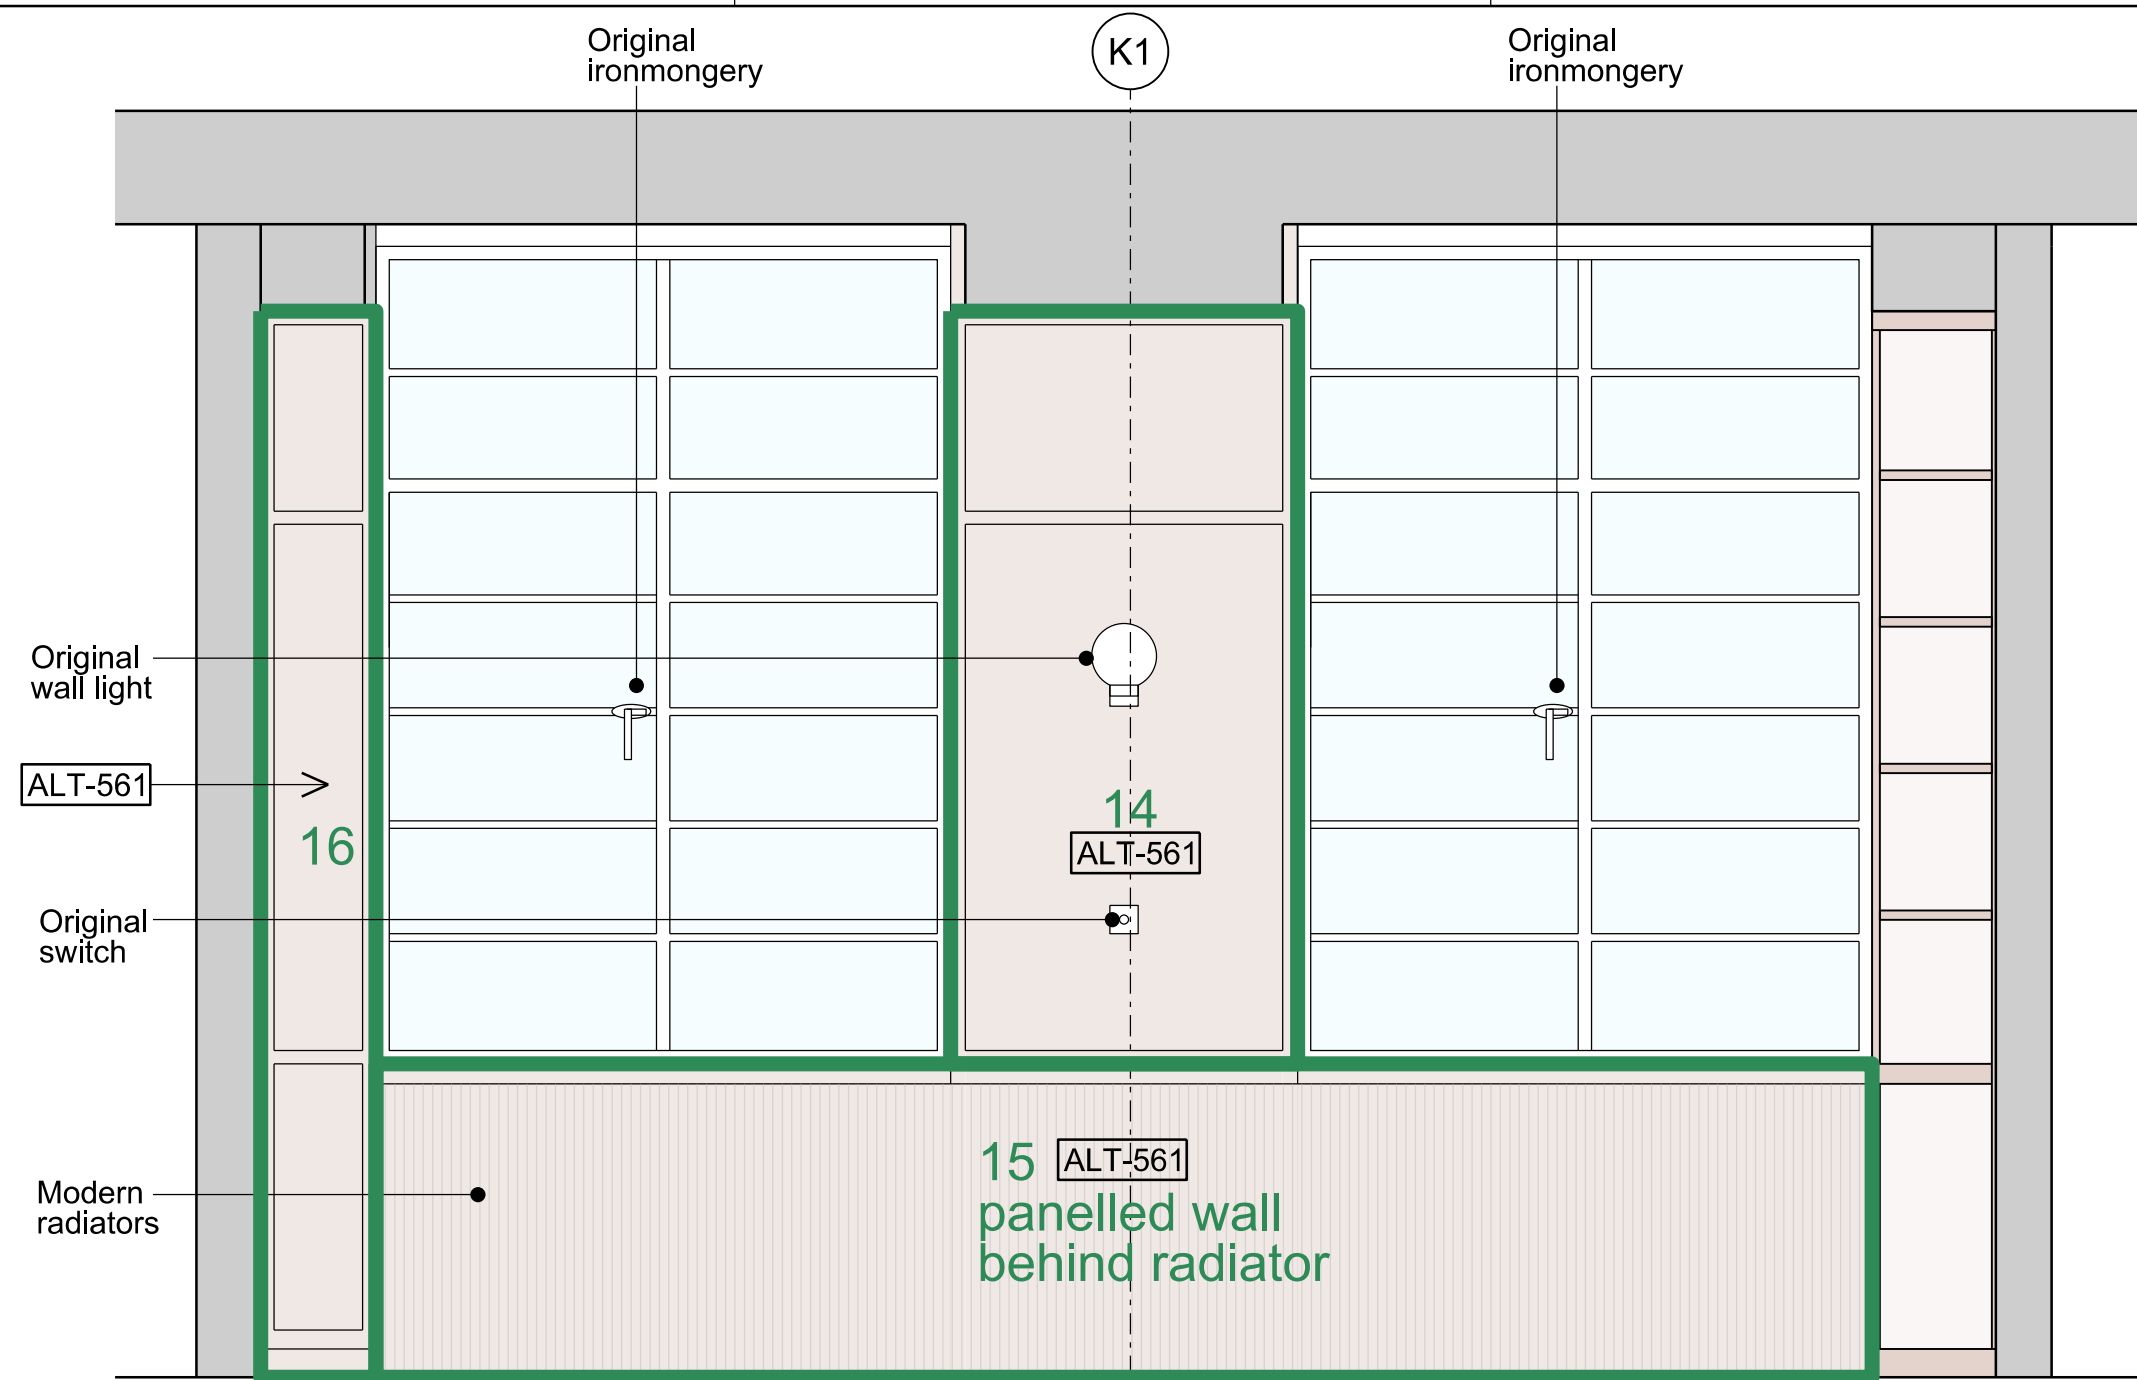

03 Existing Internal Elevation


1:20

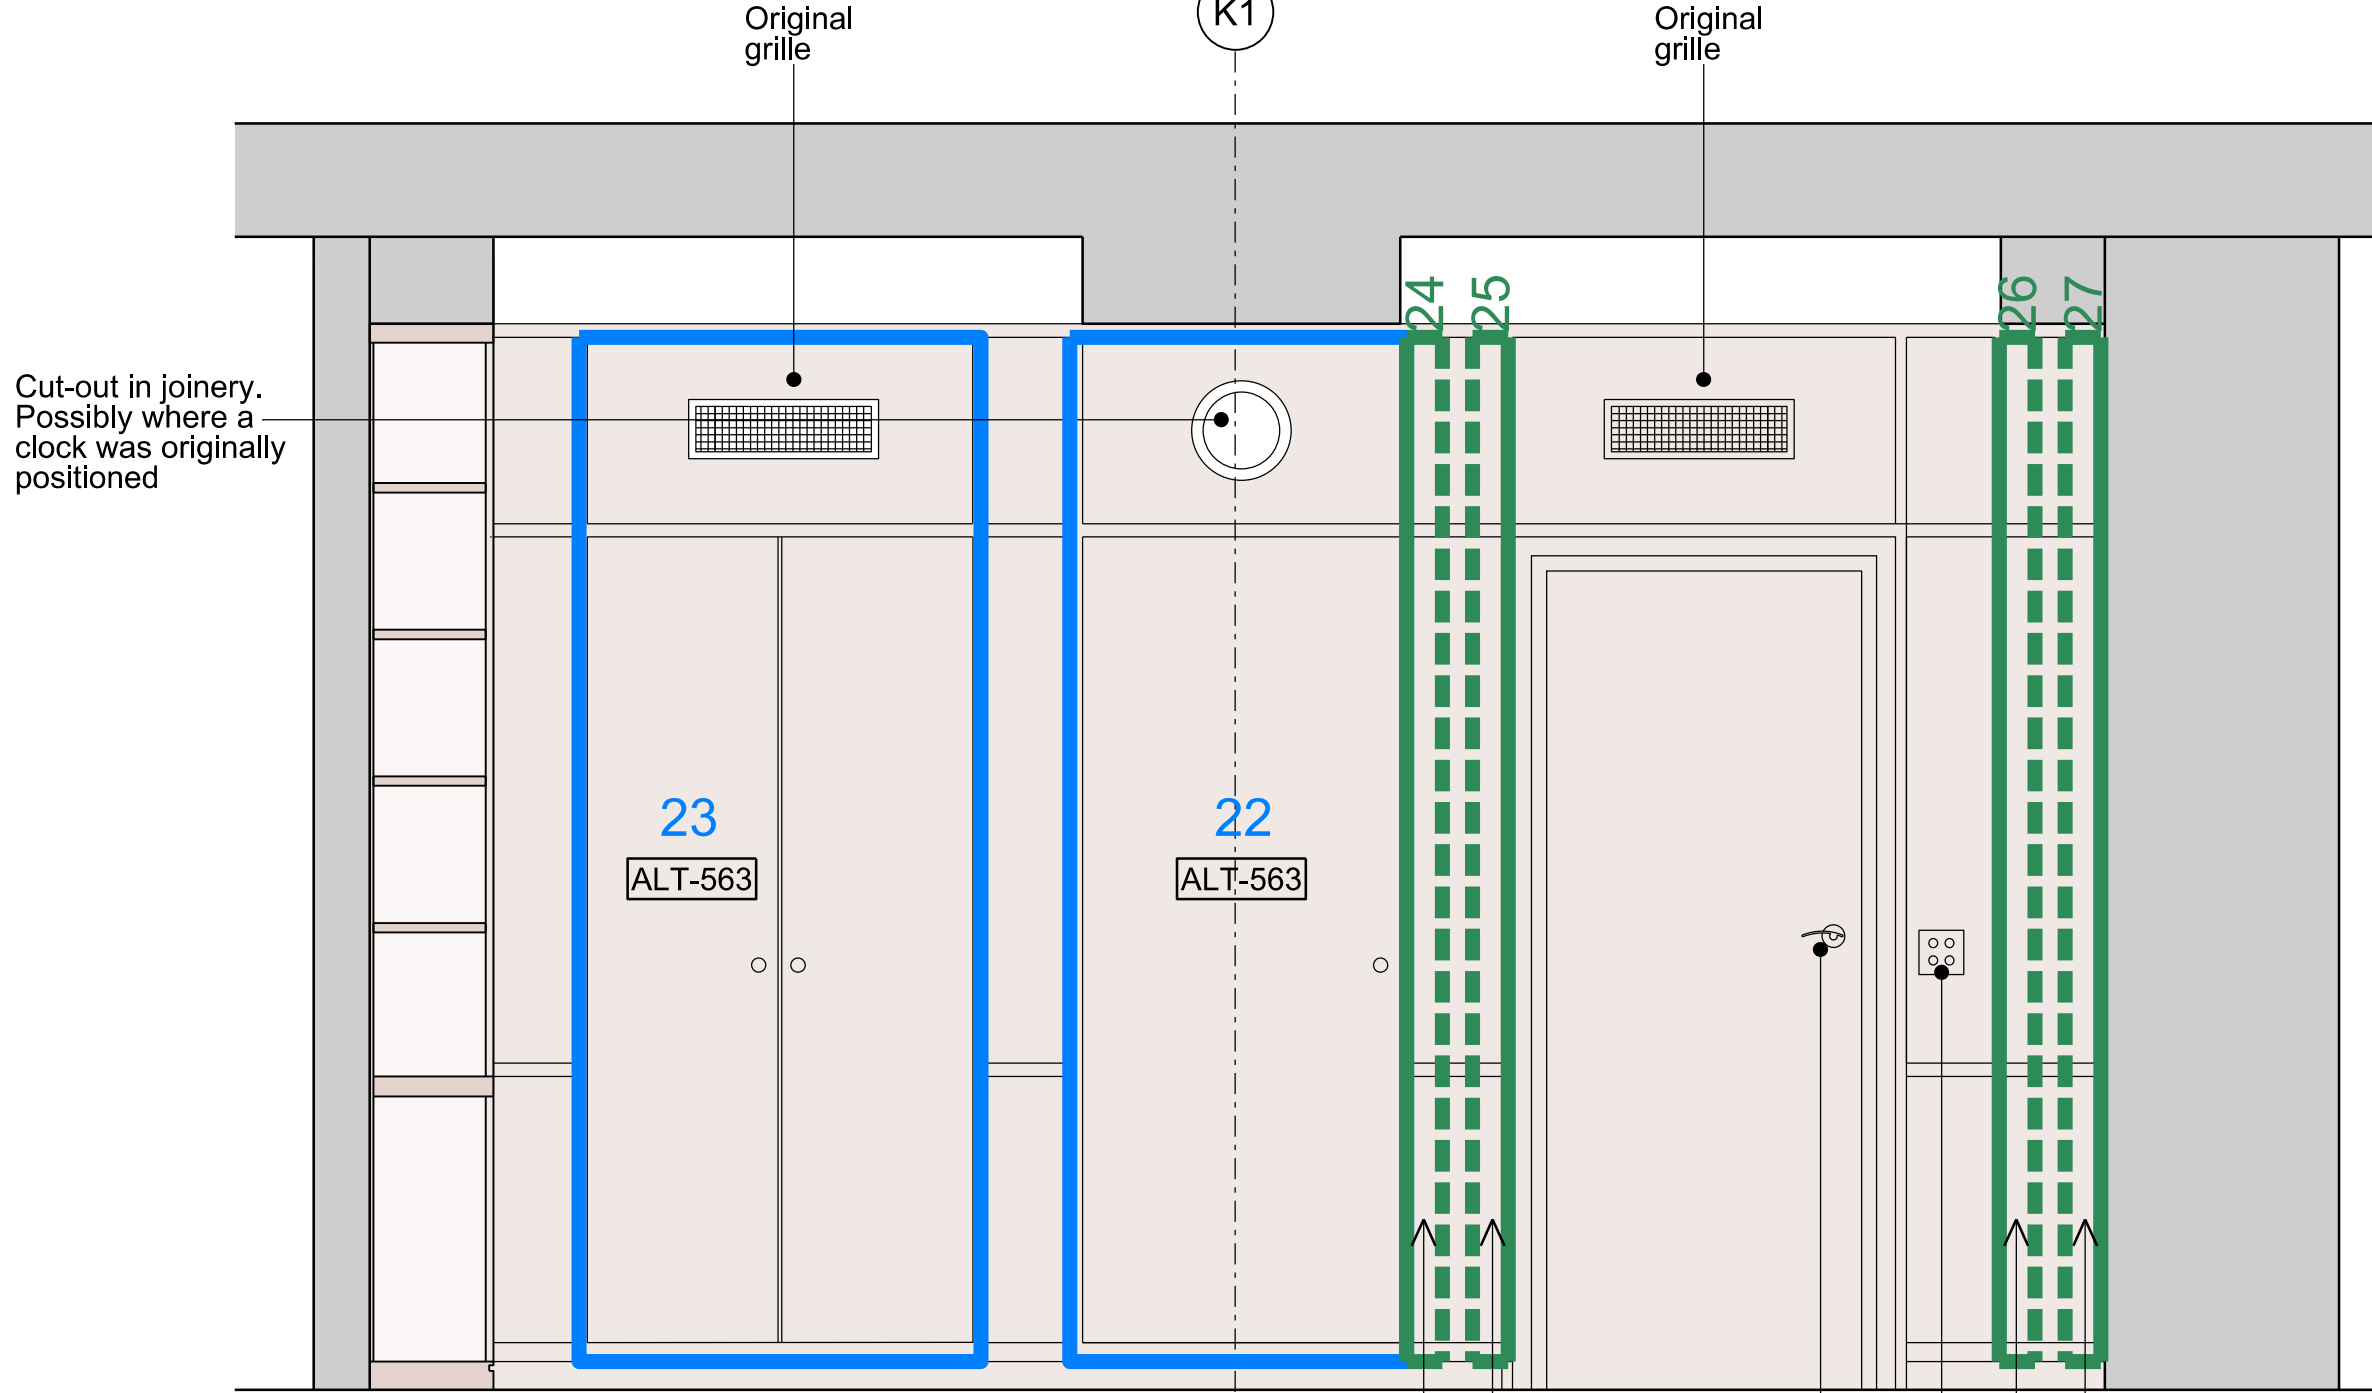

04 Existing Internal Elevation

1:20

1:20

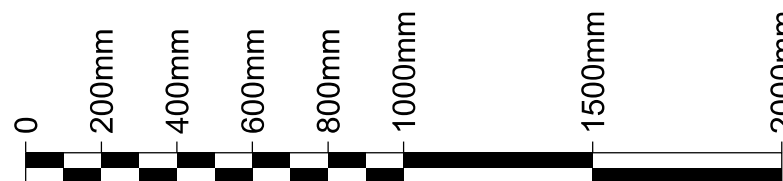

General Notes

1. Dimensions are in millimetres unless stated otherwise.
2. Levels are in metres AOD unless stated otherwise.
3. Dimensions govern. Do not scale off drawing.
4. All dimensions to be verified on site before proceeding.
5. All discrepancies to be notified in writing to Make Limited.

© Make Limited 2015

Please note

- * Dimensions assumed. No survey information available. Joinery to be surveyed on site.
- Where possible reuse and make good of materials and additional panels to match existing

-  Timber wall lining panels to be reused/refurbished
-  Timber wall lining panels to be reused/refurbished (panel sizes to be altered)
-  Timber and or glass doors to be reused/refurbished

Rev	Date	Reason For Issue	Chk
01	27/11/18	Stage 4 For Tender	RK
00	11/04/18	Stage 3	RK

STAGE 4

DRAWING STATUS

make


32 Cleveland Street,
London, W1T 4JY

tel +44 (0) 20 7636 5151

info@makearchitects.com
www.makearchitects.com

Client
Crouch End (FEC) Limited
Ground Floor, 12 Stanhope Gate
London
W1K 1AW

Keyplan

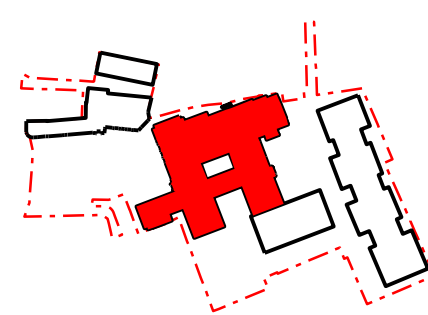

North



Project

Hornsey Town Hall

Drawing Title

Town Hall
Borough Treasurer's Room G.8
Existing Internal Elevations

Scale	Paper Size	Date
1: 20	@A1	21.07.17

Project No.	Draw No.	Rev No.
1360	A3780	01