




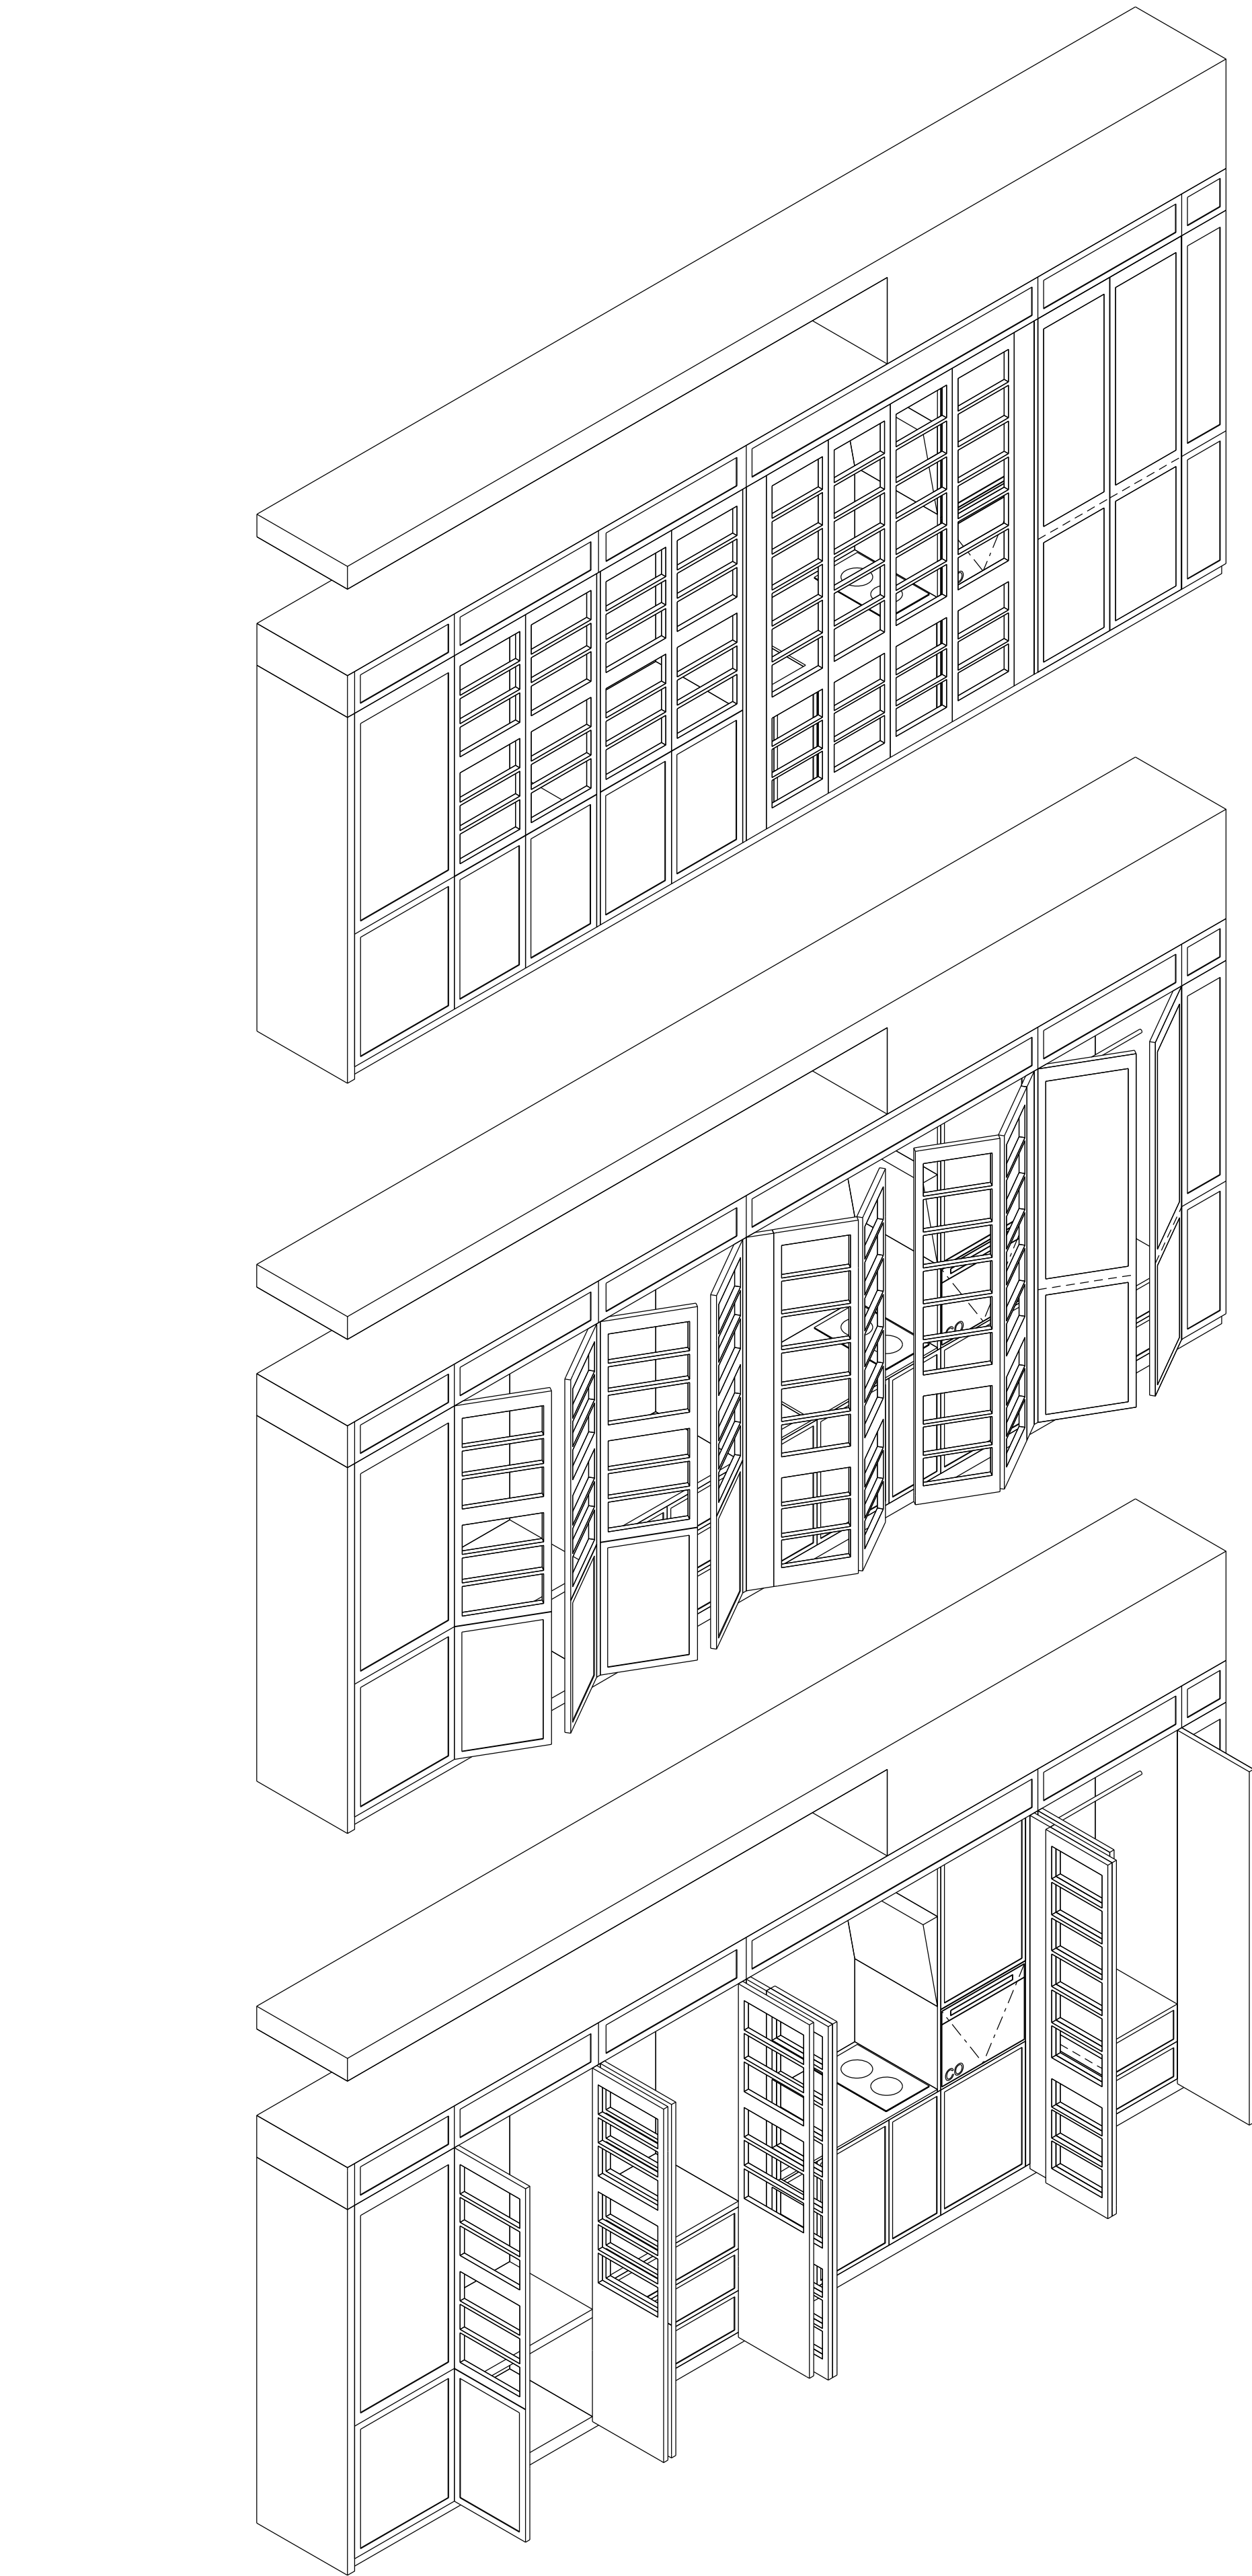

01 F.9 Joinery axonometric vingettes - ALT-563
1:25

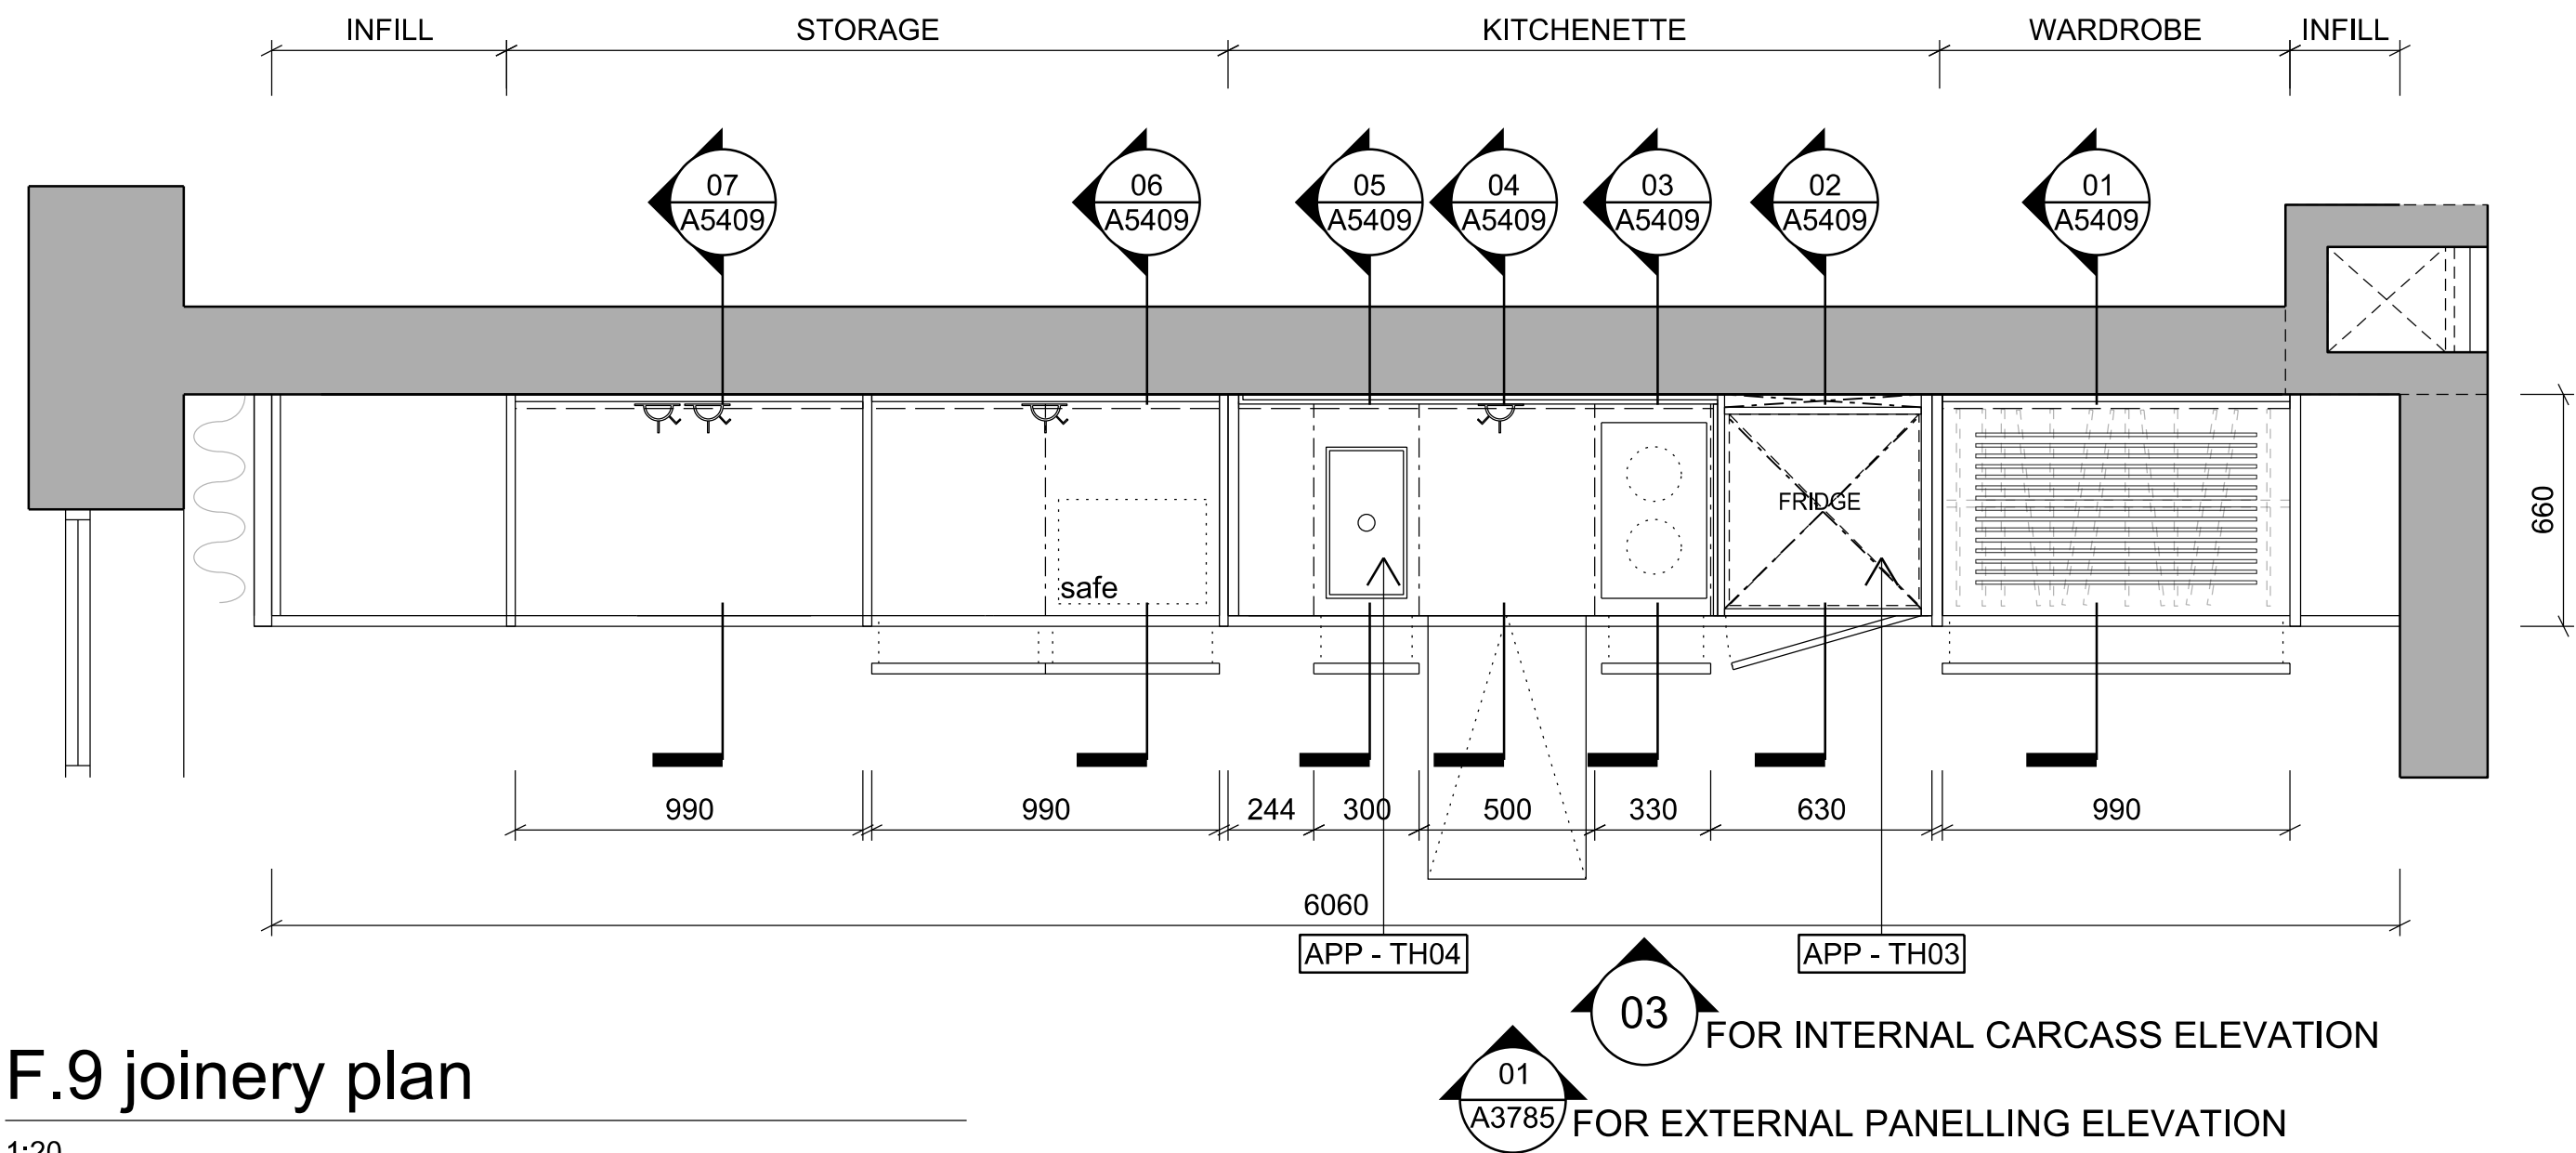


02 F.9 joinery plan
1:20

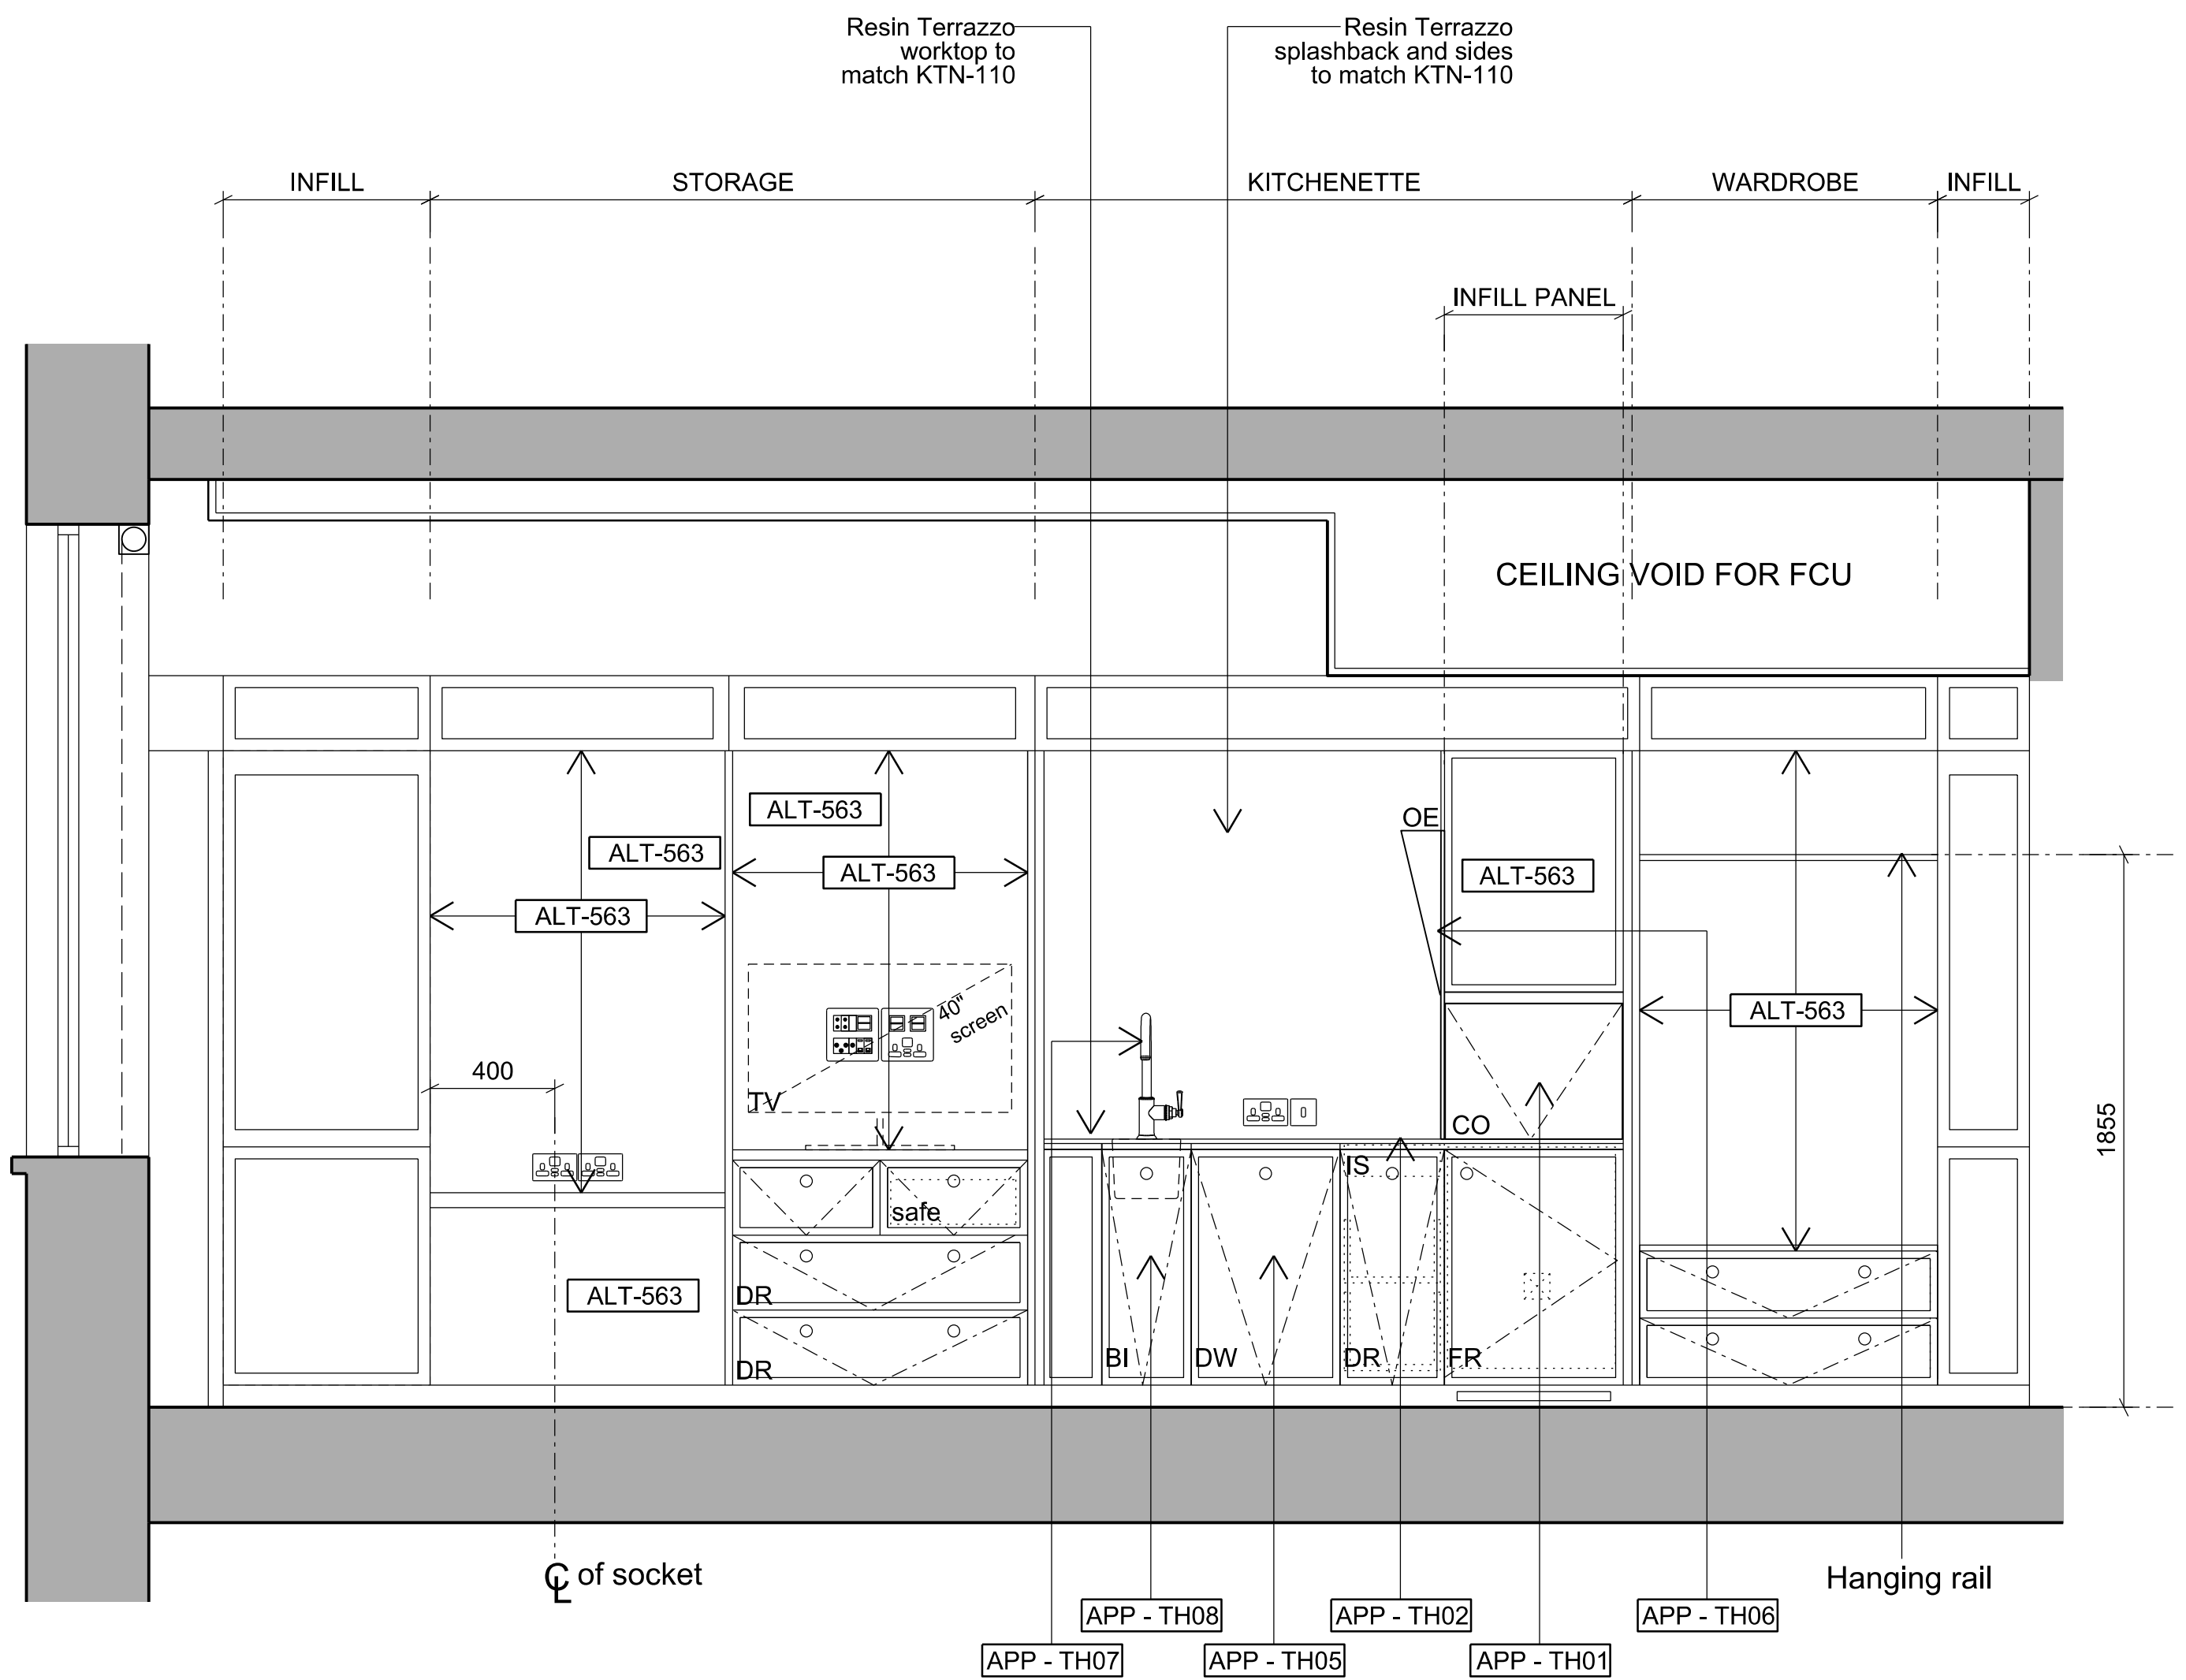

All drawer fronts to be ALT-563 unless annotated otherwise on the drawing

All circular handles to be IRM-004 unless annotated otherwise on the drawing

03 F.9 joinery elevation
1:20

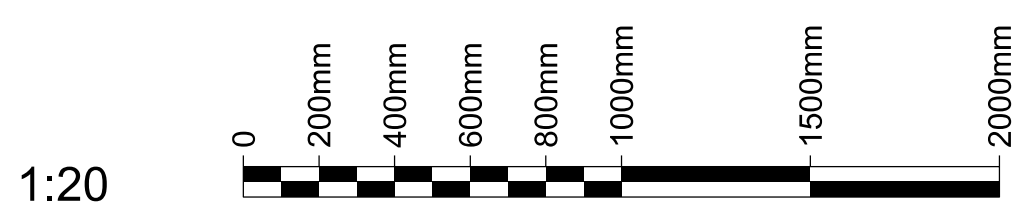

- General Notes
1. Dimensions are in millimetres unless stated otherwise.
 2. Levels are in metres AOD unless stated otherwise.
 3. Dimensions govern. Do not scale off drawing.
 4. All dimensions to be verified on site before proceeding.
 5. All discrepancies to be notified in writing to Make Limited.

00	27/11/18	Stage 4 For Tender	RK
Rev	Date	Reason For Issue	Chk

STAGE 4

DRAWING STATUS


make

32 Cleveland Street,
London, W1T 4JY

tel +44 (0) 20 7636 5151

info@makearchitects.com
www.makearchitects.com

Client
Crouch End (FEC) Limited
Ground Floor, 12 Stanhope Gate
London
W1K 1AW

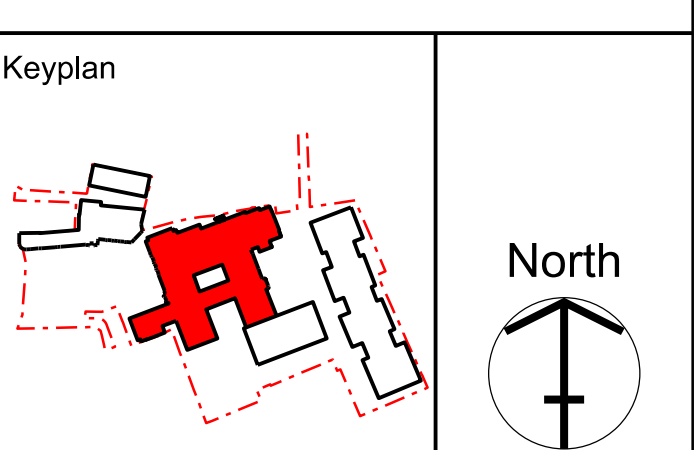

Project
Hornsey Town Hall

Drawing Title
**Joinery details
F.9
Town Clerk**

Scale	Paper Size	Date
1: 20	@A1	08.11.18
Project No.	Draw No.	Rev No.
1360	A5403	00