




01 Existing joinery
1:NTS



02 Existing joinery & timber wall lining
1:NTS

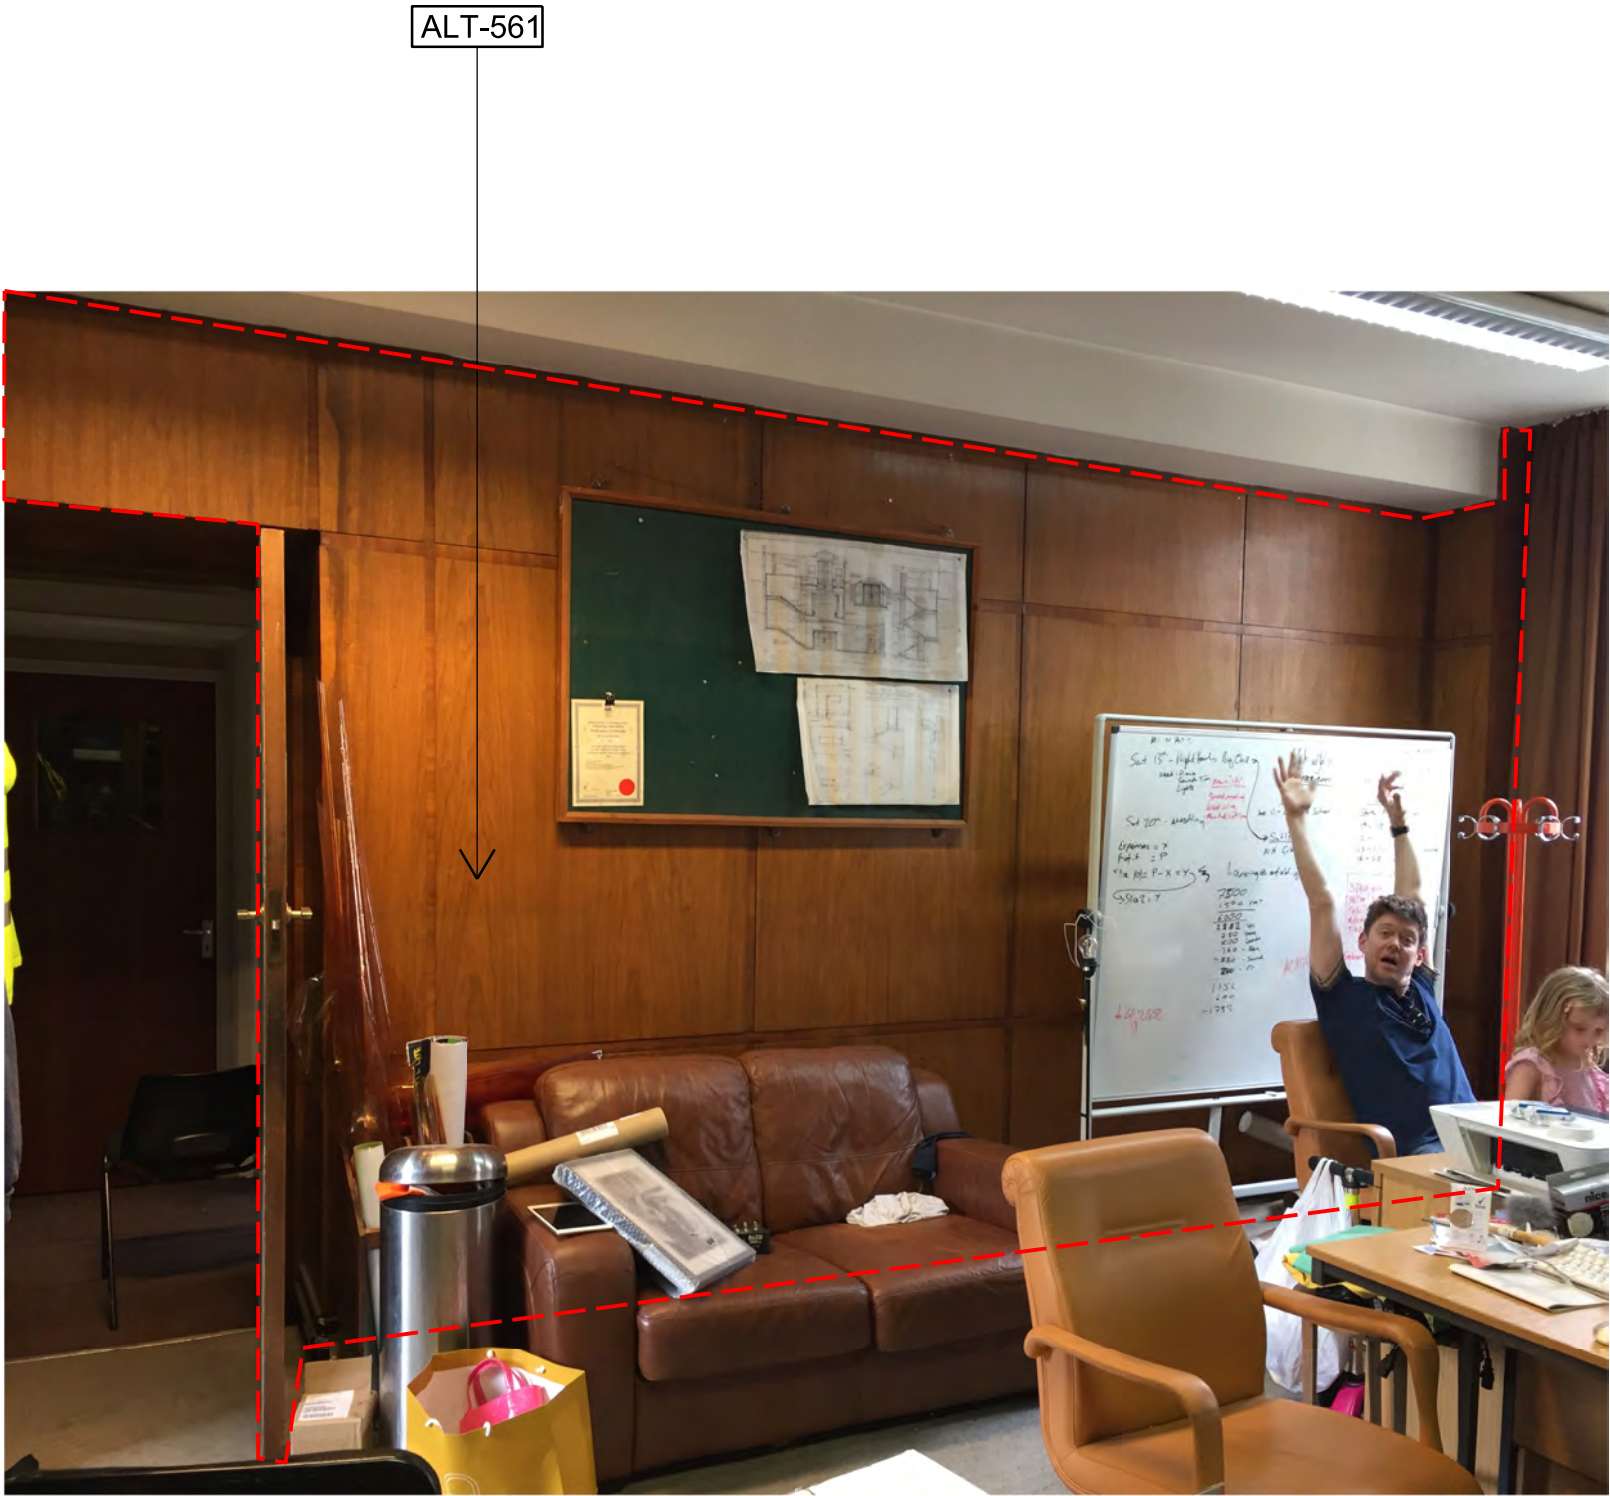

03 Existing timber wall lining
1:NTS



04 Existing timber wall lining
1:NTS



05 Existing timber wall lining
1:NTS



06 Existing timber wall lining
1:NTS

General Notes

1. Dimensions are in millimetres unless stated otherwise.
2. Levels are in metres AOD unless stated otherwise.
3. Dimensions govern. Do not scale off drawing.
4. All dimensions to be verified on site before proceeding.
5. All discrepancies to be notified in writing to Make Limited.

© Make Limited 2015

00	27/11/18	Stage 4 For Tender	RK
Rev	Date	Reason For Issue	Chk

STAGE 4

DRAWING STATUS


make

32 Cleveland Street,
London, W1T 4JY

tel +44 (0) 20 7636 5151

info@makearchitects.com
www.makearchitects.com

Client
Crouch End (FEC) Limited
Ground Floor, 12 Stanhope Gate
London
W1K 1AW

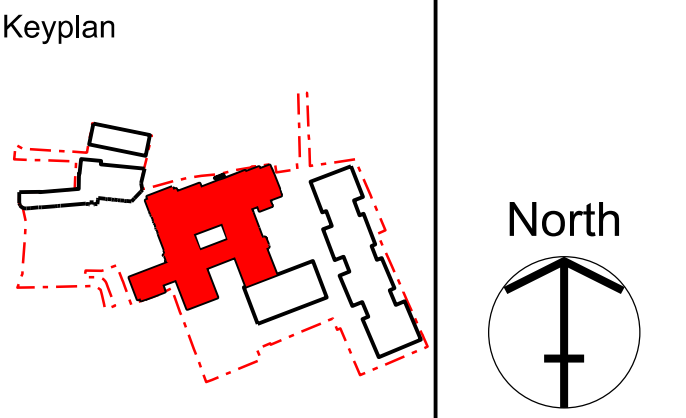

Project
Hornsey Town Hall

Drawing Title
Town Hall
Photographs of existing
panelled room
G.8

Scale	Paper Size	Date
1: NTS	@A1	02.11.18
Project No.	Draw No.	Rev No.
1360	A3770	00