




7.0 APPENDIX 2: SITE PLAN

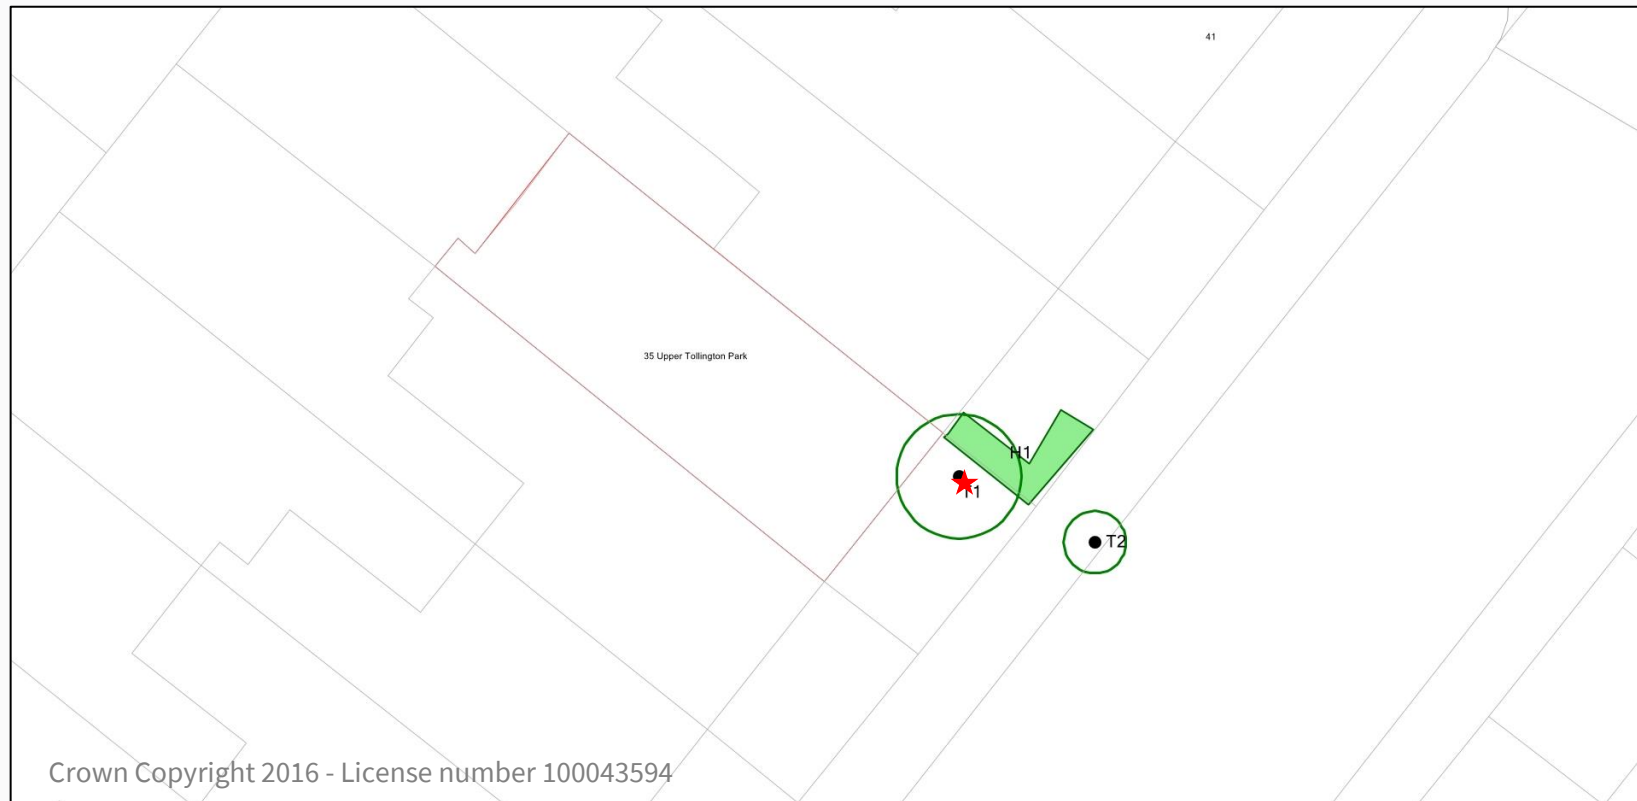

Location: 35 Upper Tollington Park, London, N4 3EJ

Job Ref: 251797

Survey Date: 03/02/2023 – NTS

By Property Risk Inspection - Insurance Services