


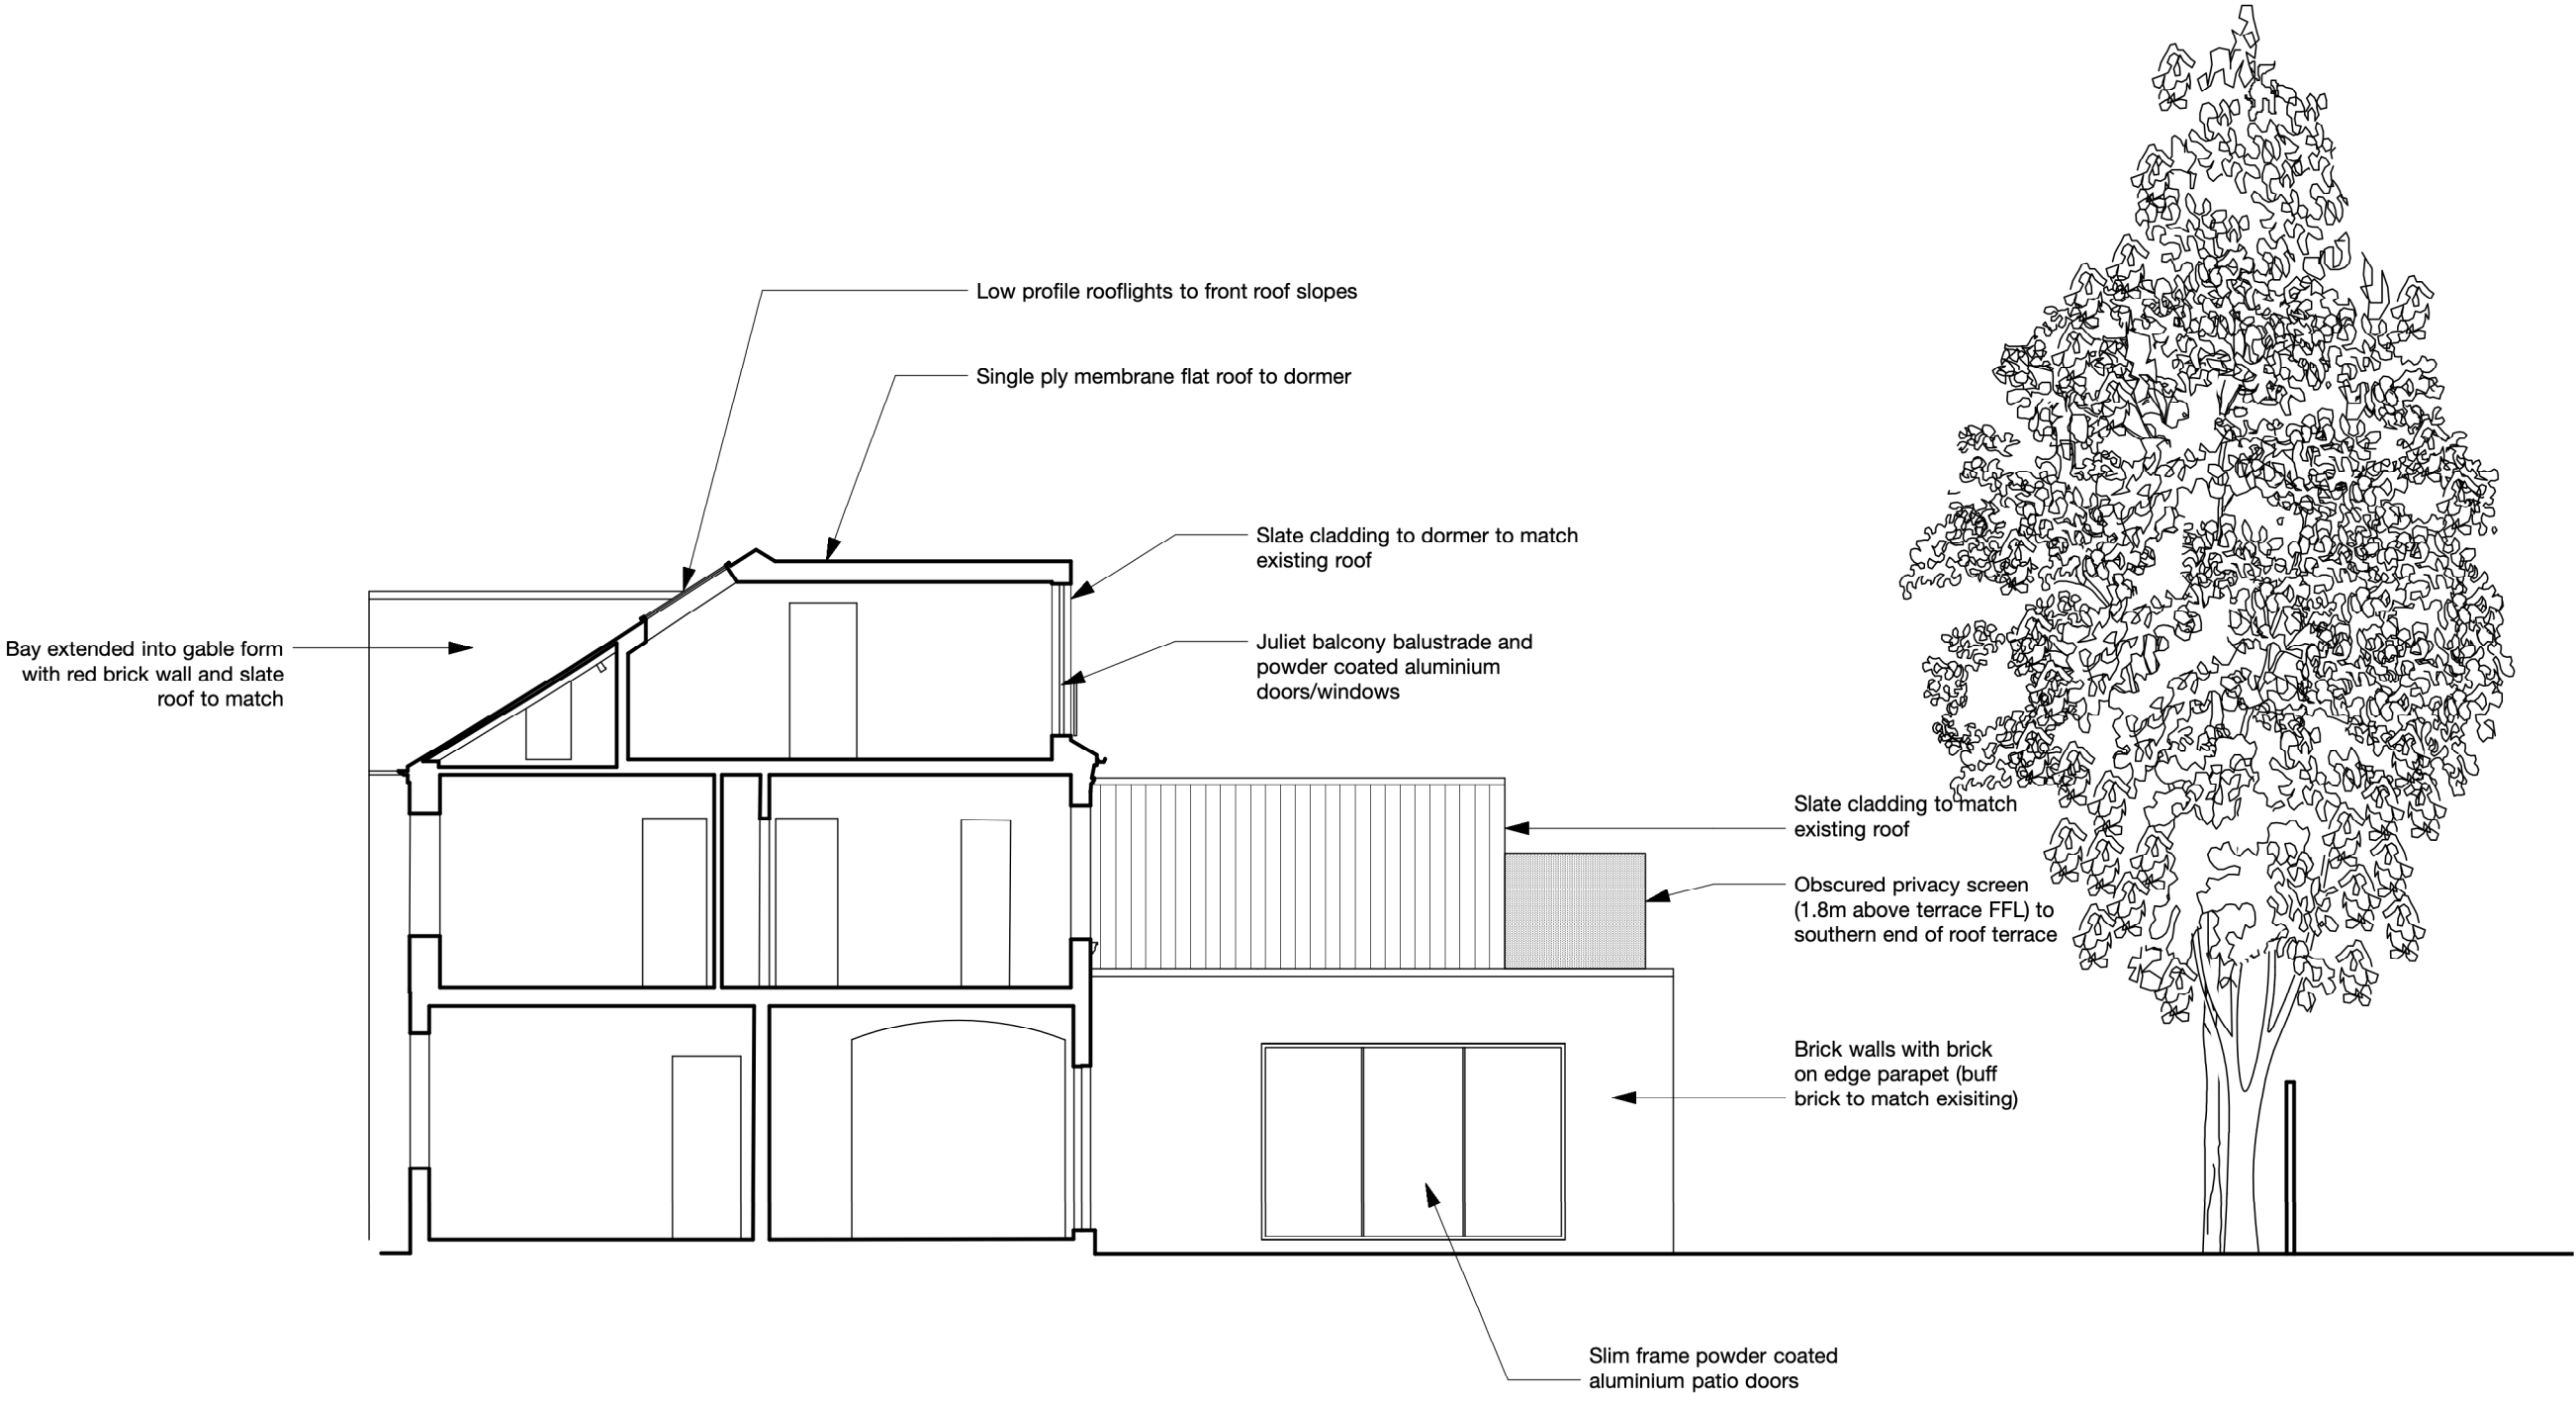

- GENERAL NOTES
1. This drawing is the copyright of Haines Phillips Architects.
 2. Do not scale from this drawing. Use figured dimensions only.
 3. This drawing must not be used for land transfer purposes, or for construction purposes unless accompanied by an Architect's Instruction.

DRAWING ISSUE STATUS

ISSUE STATUS	COMMENT
P PL	PRELIMINARY PLANNING
BR T C	BUILDING REGS TENDER CONSTRUCTION
FC L	FINAL CONSTRUCTION LEGAL
	For comment and review Planning/Listed Building Application Building Regs Application For pricing purposes only For procurement & construction Record drawings on completion Conveyancing or other legal purposes

REVISIONS

REV	DATE	NOTES
3	17/05/23	Privacy screens to roof terrace revised
4	15/06/23	Dormer terrace omitted with juliet balcony doors/balustrade in lieu. Dormer and first floor rear extension cladding changed to slate to match existing roof

HAINES
PHILLIPS
ARCHITECTS

Tankerton Works
12 Argyle Walk
London WC1H 8HA
t 020 7833 9324
f 020 7837 2864
e office@hainesphillips.co.uk

JOB TITLE
Westbrook
Barrington Road N8 8QS

DRAWING TITLE
Section / Flank (South)
Elevation
As Proposed

DRAWN	DATE
MiP	Jan 23
JOB NR	SCALE
4338	1:100@A3
DRAWING NO.	ISSUE REVISION
GA 400	PL 4