


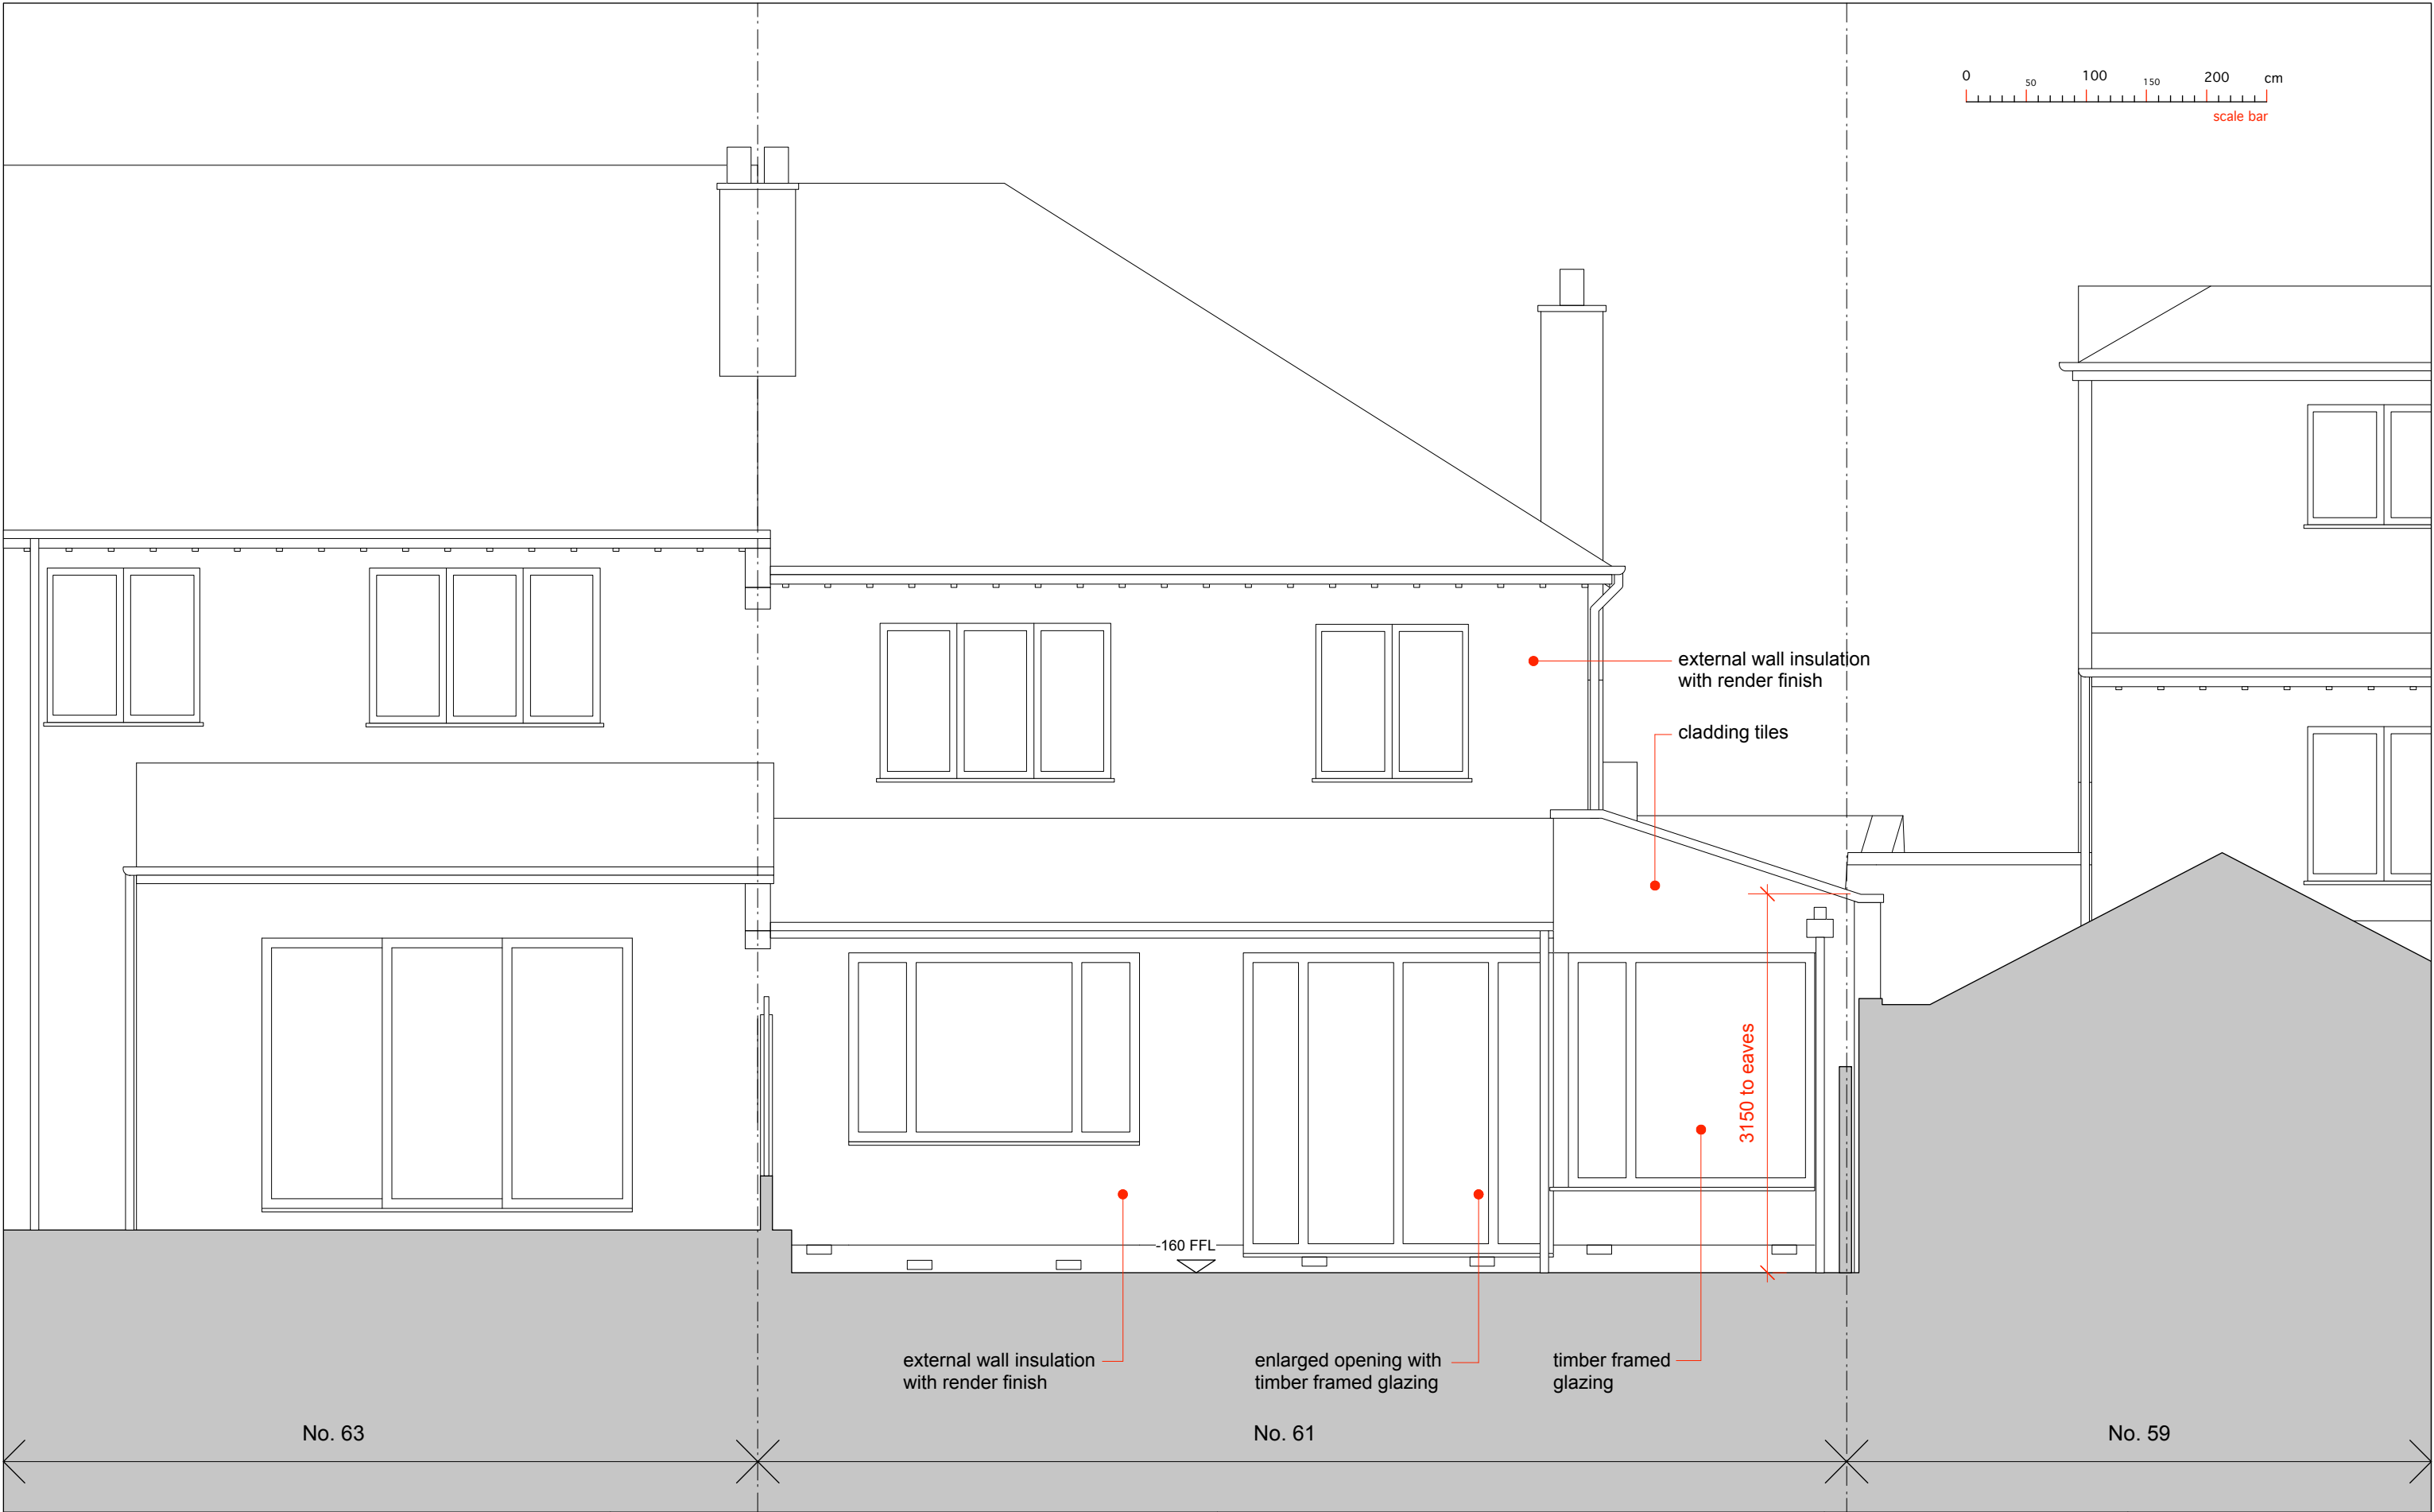

rev			date		notes		A2studio			project			
P1	15/06/23	issued for planning	dimensions are not to be scaled from this drawing. this drawing is based on current available information and should not be relied on as accurate measurements of usable space. the contractor is responsible for checking all dimensions on site. this drawing is property of A2studio ltd. and copyright is reserved by them. the drawing is issued on condition that it is not copied or disclosed by or to any unauthorised persons without the prior consent in writing of A2studio ltd.					106 high street, london N8 7NT T 020 7998 9066 E info@a2studio.co.uk			61 grosvenor road london N10 2DR		
						title							
						poposed rear elevation							
issue			scale		date		drw no		rev				
planning			1:50 @ A3		15.06.2023		GTP A-501		P1				

dimensions are not to be scaled from this drawing. this drawing is based on current available information and should not be relied on as accurate measurements of usable space. the contractor is responsible for checking all dimensions on site.

this drawing is property of A2studio ltd. and copyright is reserved by them. the drawing is issued on condition that it is not copied or disclosed by or to any unauthorised persons without the prior consent in writing of A2studio ltd.