

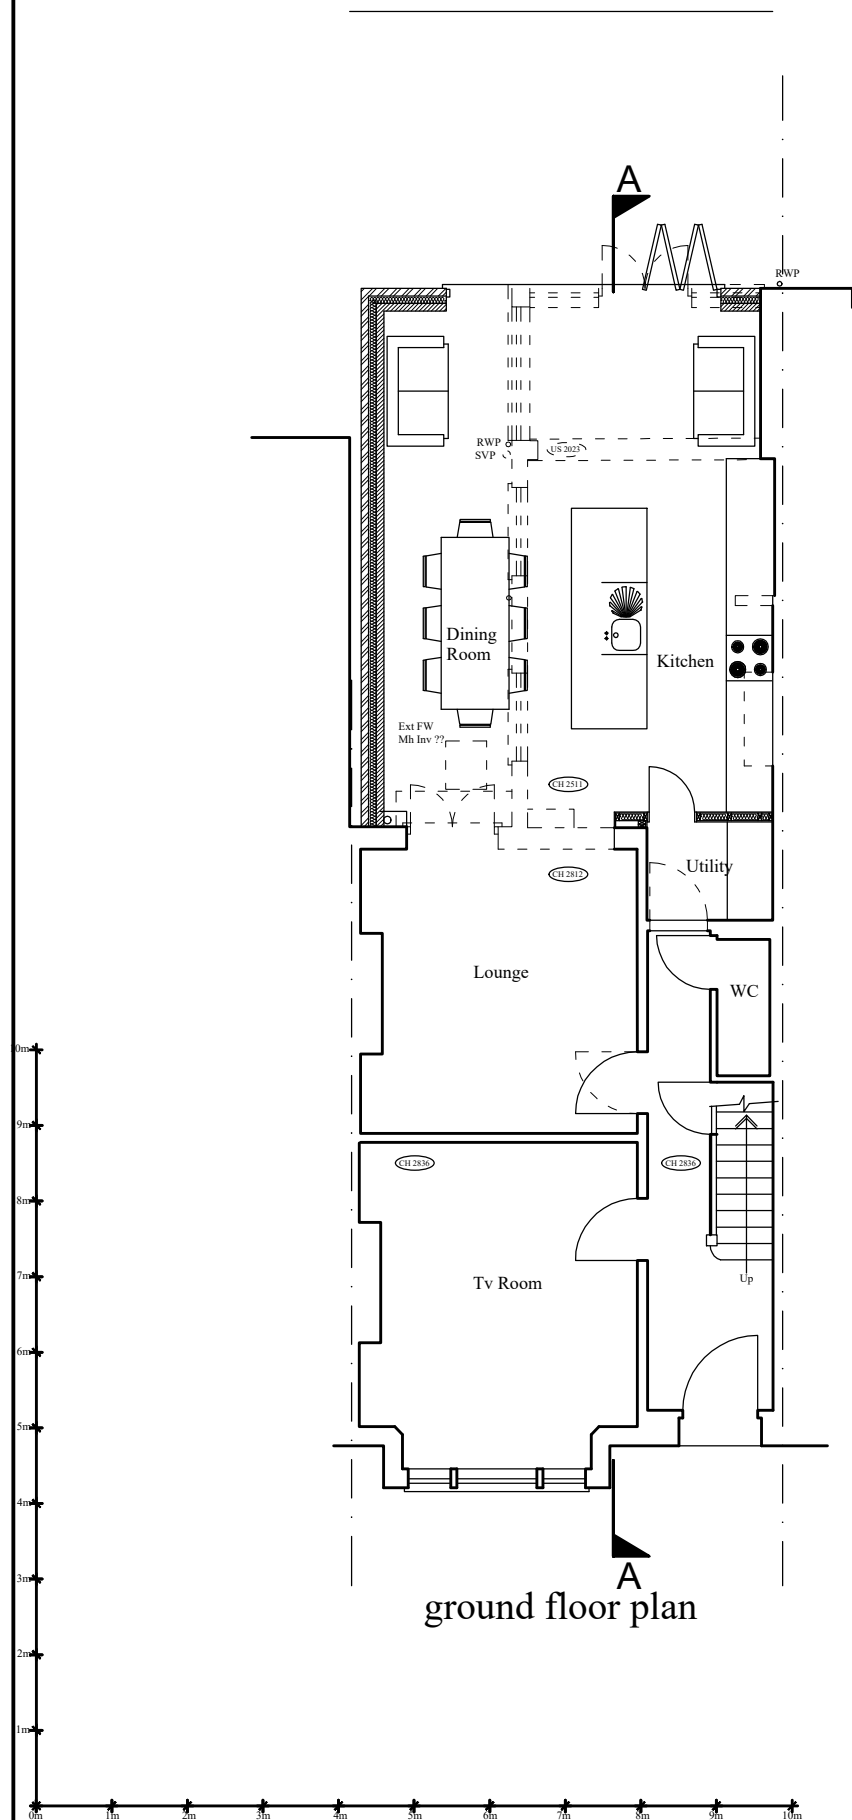


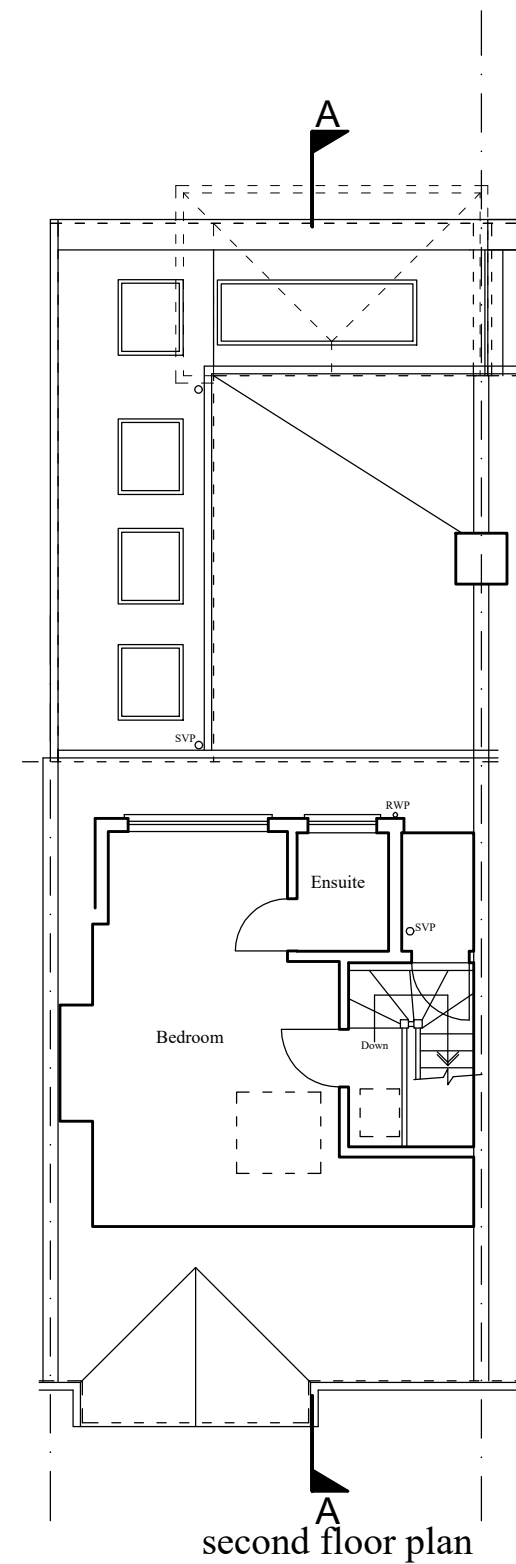

Double glazed flat rooflights include for doubling up joists either side and trimming opening

Artificial slates

4No Double glazed Velux rooflights include for doubling up joists either side and trimming opening

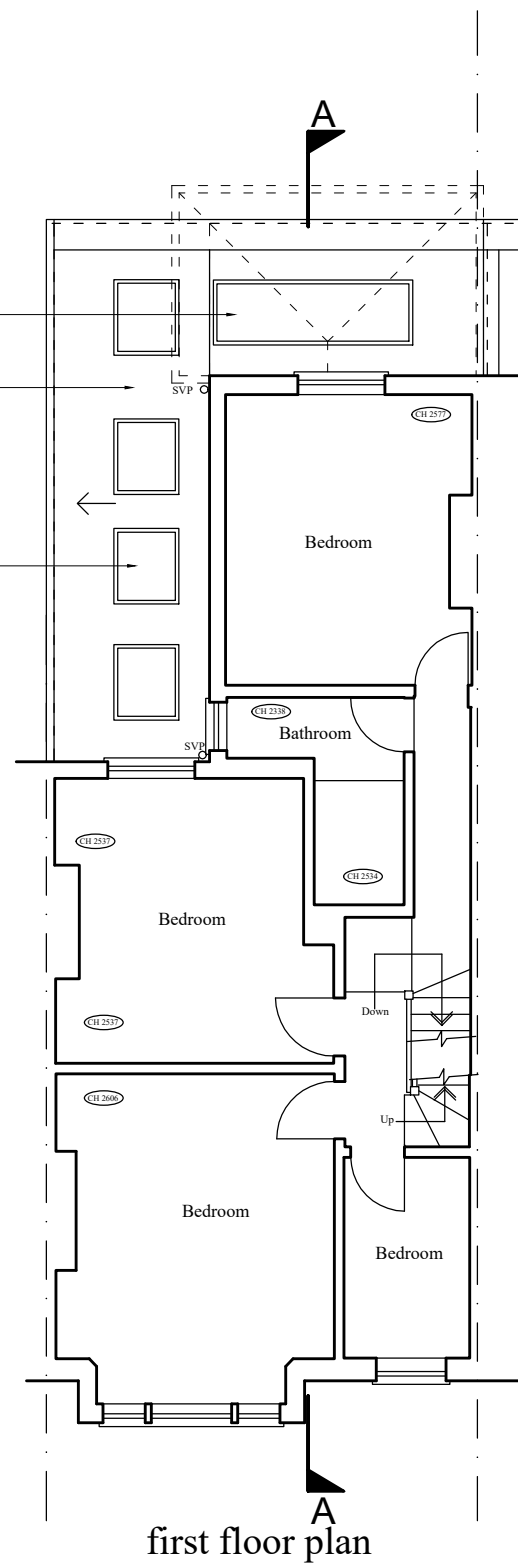

REVISIONS

- A Side roof changed to pitched roof 2.3m high on the boundary in accordance with manufacturers specification 14.6.23

project
Proposed ground floor rear extension

site
75 Claremont Road, Highgate
N6 5BZ

date
December 2022

scale
1:100 @ A3

JOHN PERRIN & SONS Ltd
BUILDING SURVEYORS & DESIGNERS

883 Green Lanes, Winchmore Hill, London N21 2QS
Tel: 0208 364 0334 Email: mail@johnperrinandsons.com
© John Perrin & Sons Ltd 2017

All dimensions are to be checked on site.

drawing number

3359/3A