
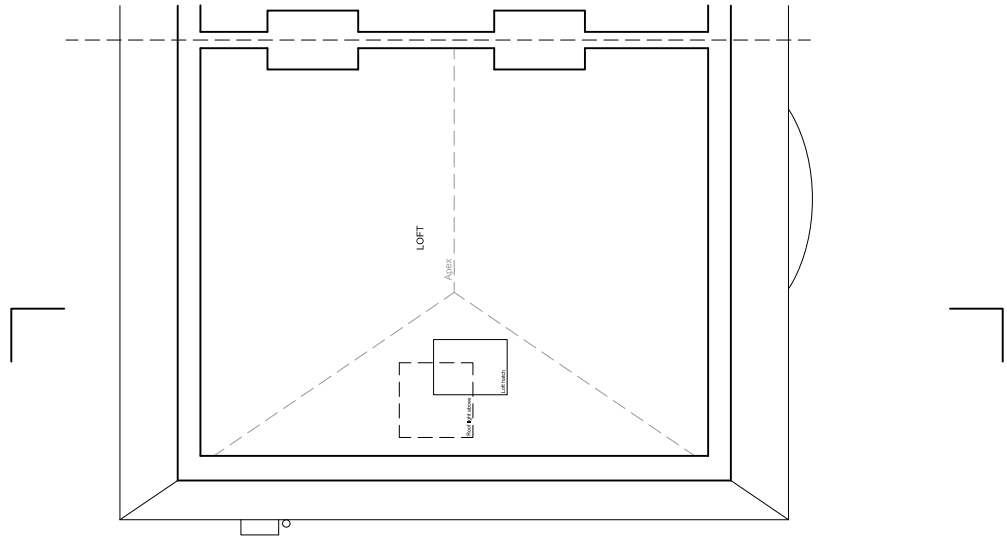
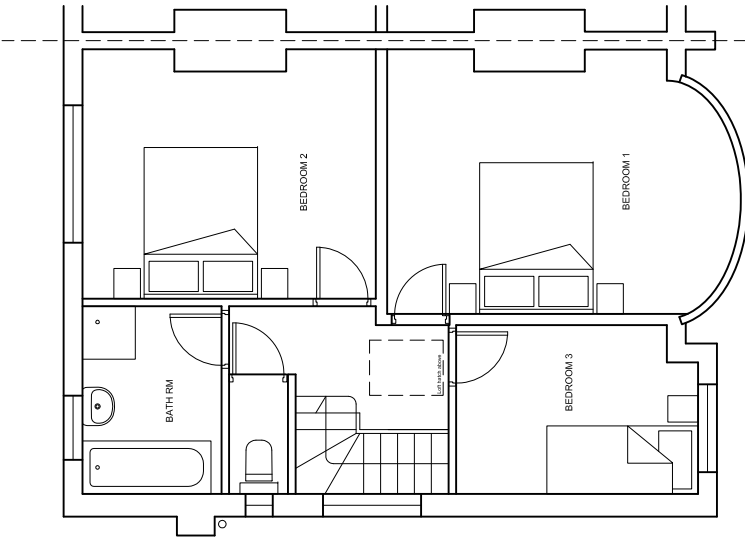


EXISTING




PROPOSED

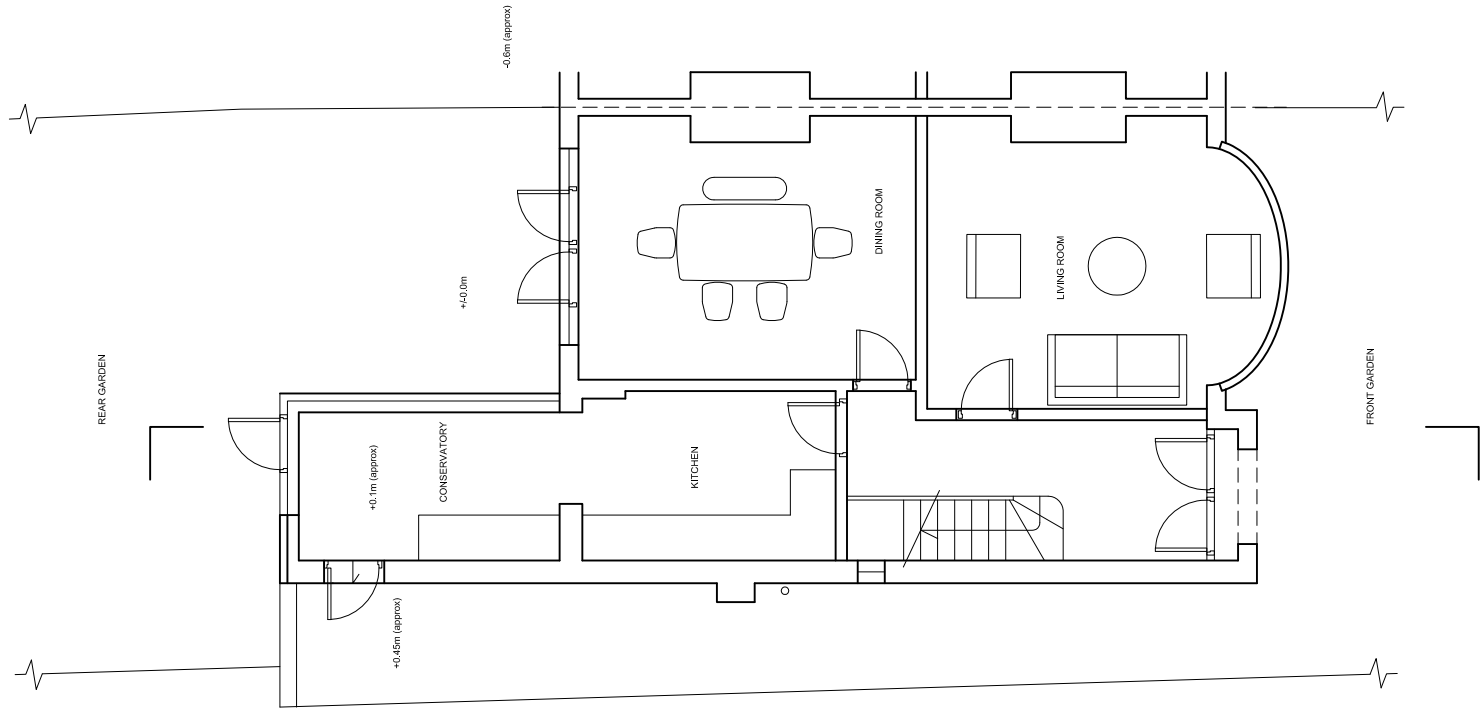

GROUND FLOOR

FIRST FLOOR

ROOF/LOFT FLOOR

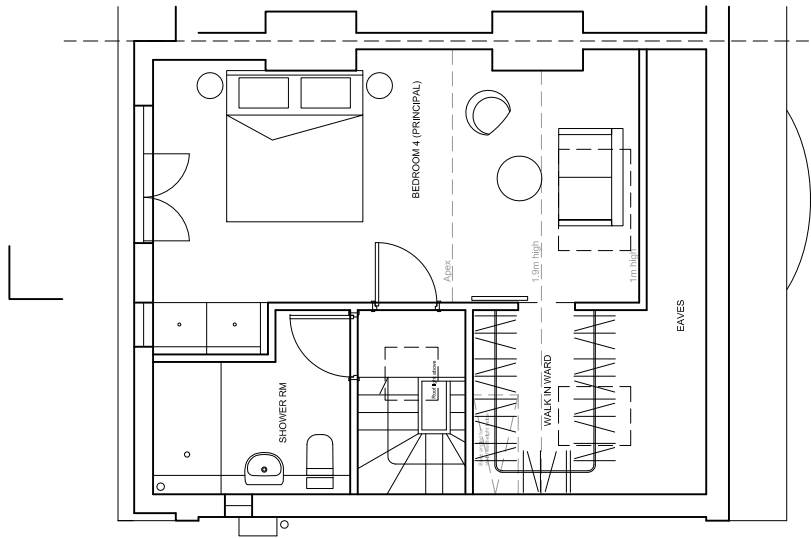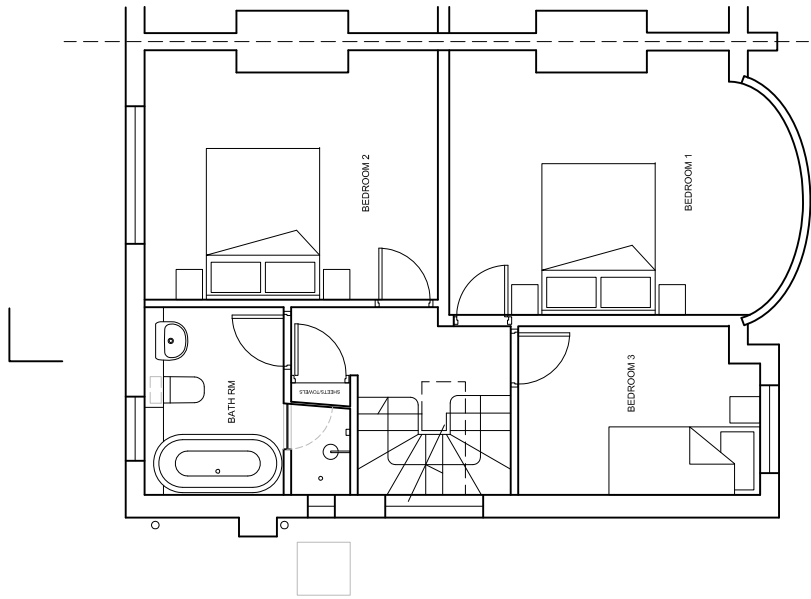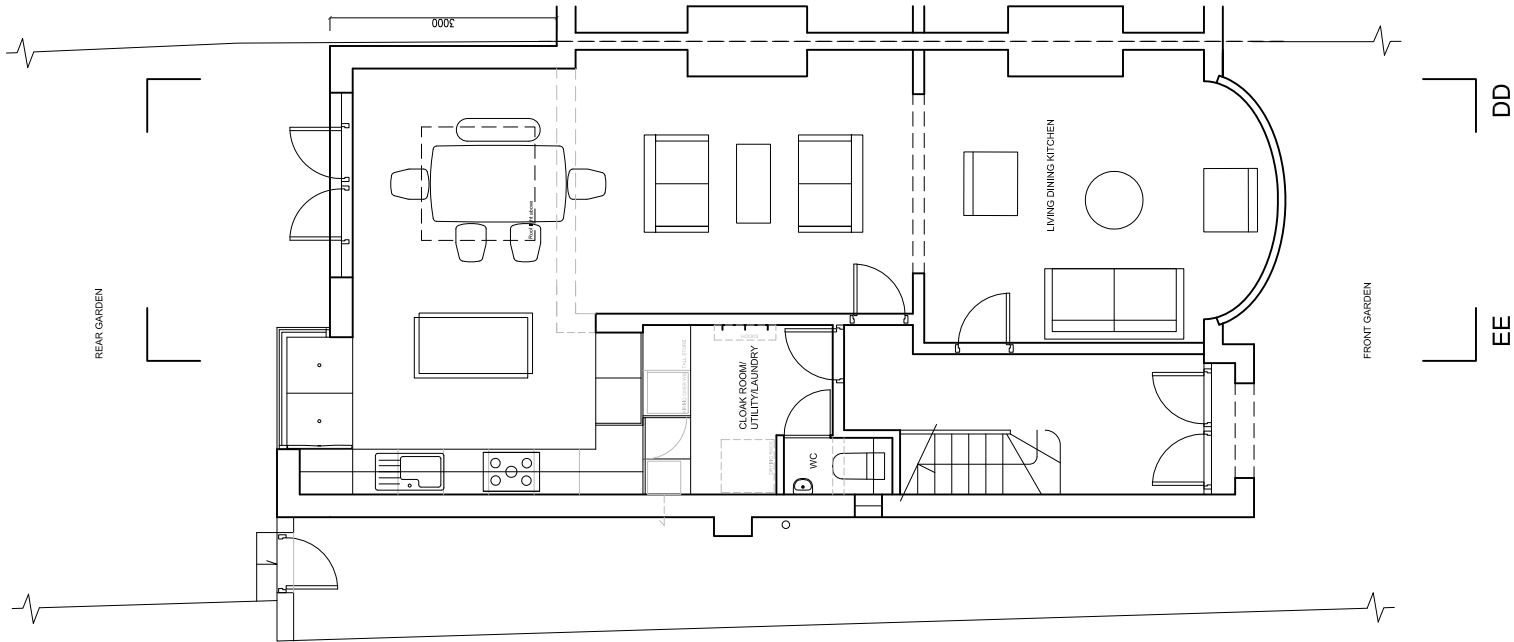

REVISIONS:
A : 11/05/23: For Approval

JOB: 4 WROXHAM GARDENS
LONDON N11 2BA
SCALE: 1/100@A2 DATE: 05 2023
TITLE:
EXISTING & PROPOSED PLANS
DRAWING NO: WG_P_100 rev A