

Outline of approved application - HGY/2018/2596

- 1 Pale rustic brickwork
- 2 'Hit and miss' protruding brickwork
- 3 'Hit and miss' penetrations
- 4 Powdercoated aluminium windows
- 5 Powdercoated aluminium sliding door system
- 6 Recessed brickwork
- 7 Brick header/stretcher course
- 8 Closeboard timber fence on dwarf garden wall
- 9 Powder coated steel car gate system and pedestrian access door
- 10 Vertical greening on 'hit and miss' timber fence
- 11 Vertical Greening



P1	Planning Issue	25/01/23
Rev	Description	Date



16 lambton place
notting hill
london w11 2sh
t 02072293125
f 02072293257
e info@wolffarchitects.co.uk

status:


Planning

project:
Cornerways
Cornerways, Muswell Hill, N10
3DD, London

drawing title:
Proposed Elevations


date: **23/11/2022** scale: **As indicated**

dwg no: **2236-PL-0211** rev no: **P1**

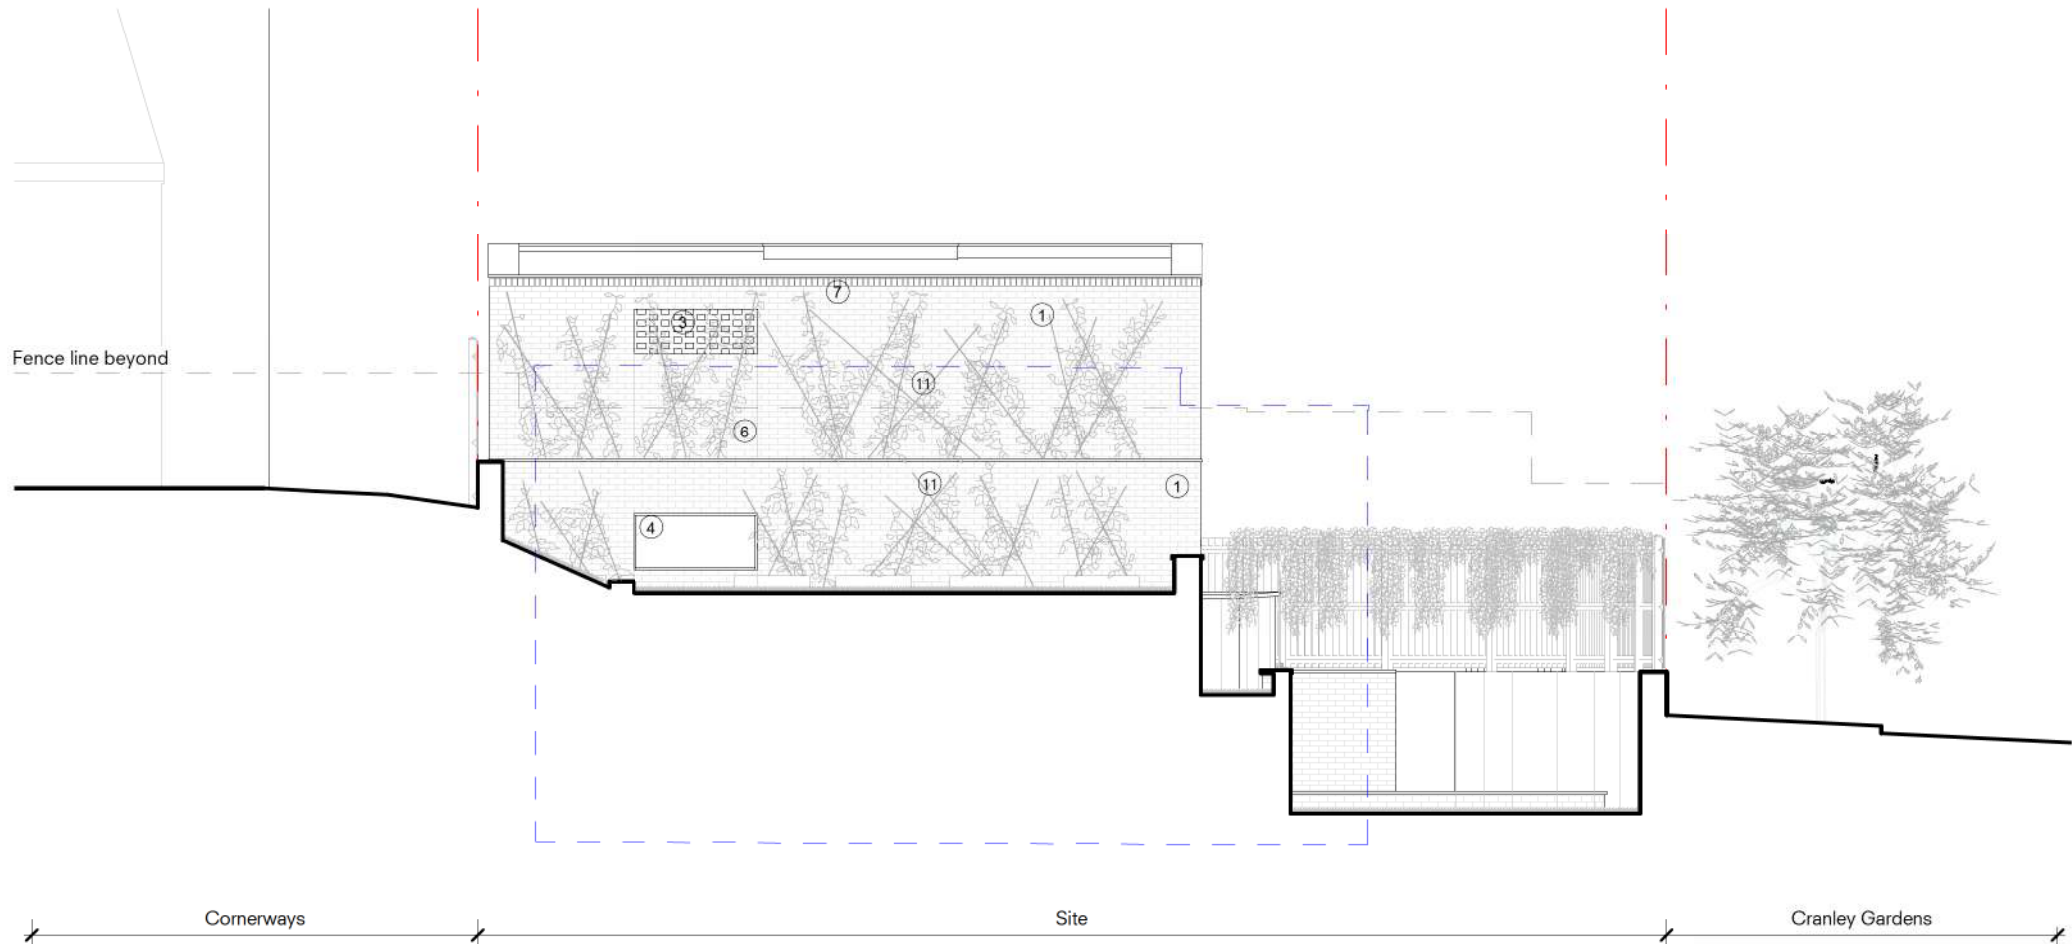

proposed western elevation

1 : 100

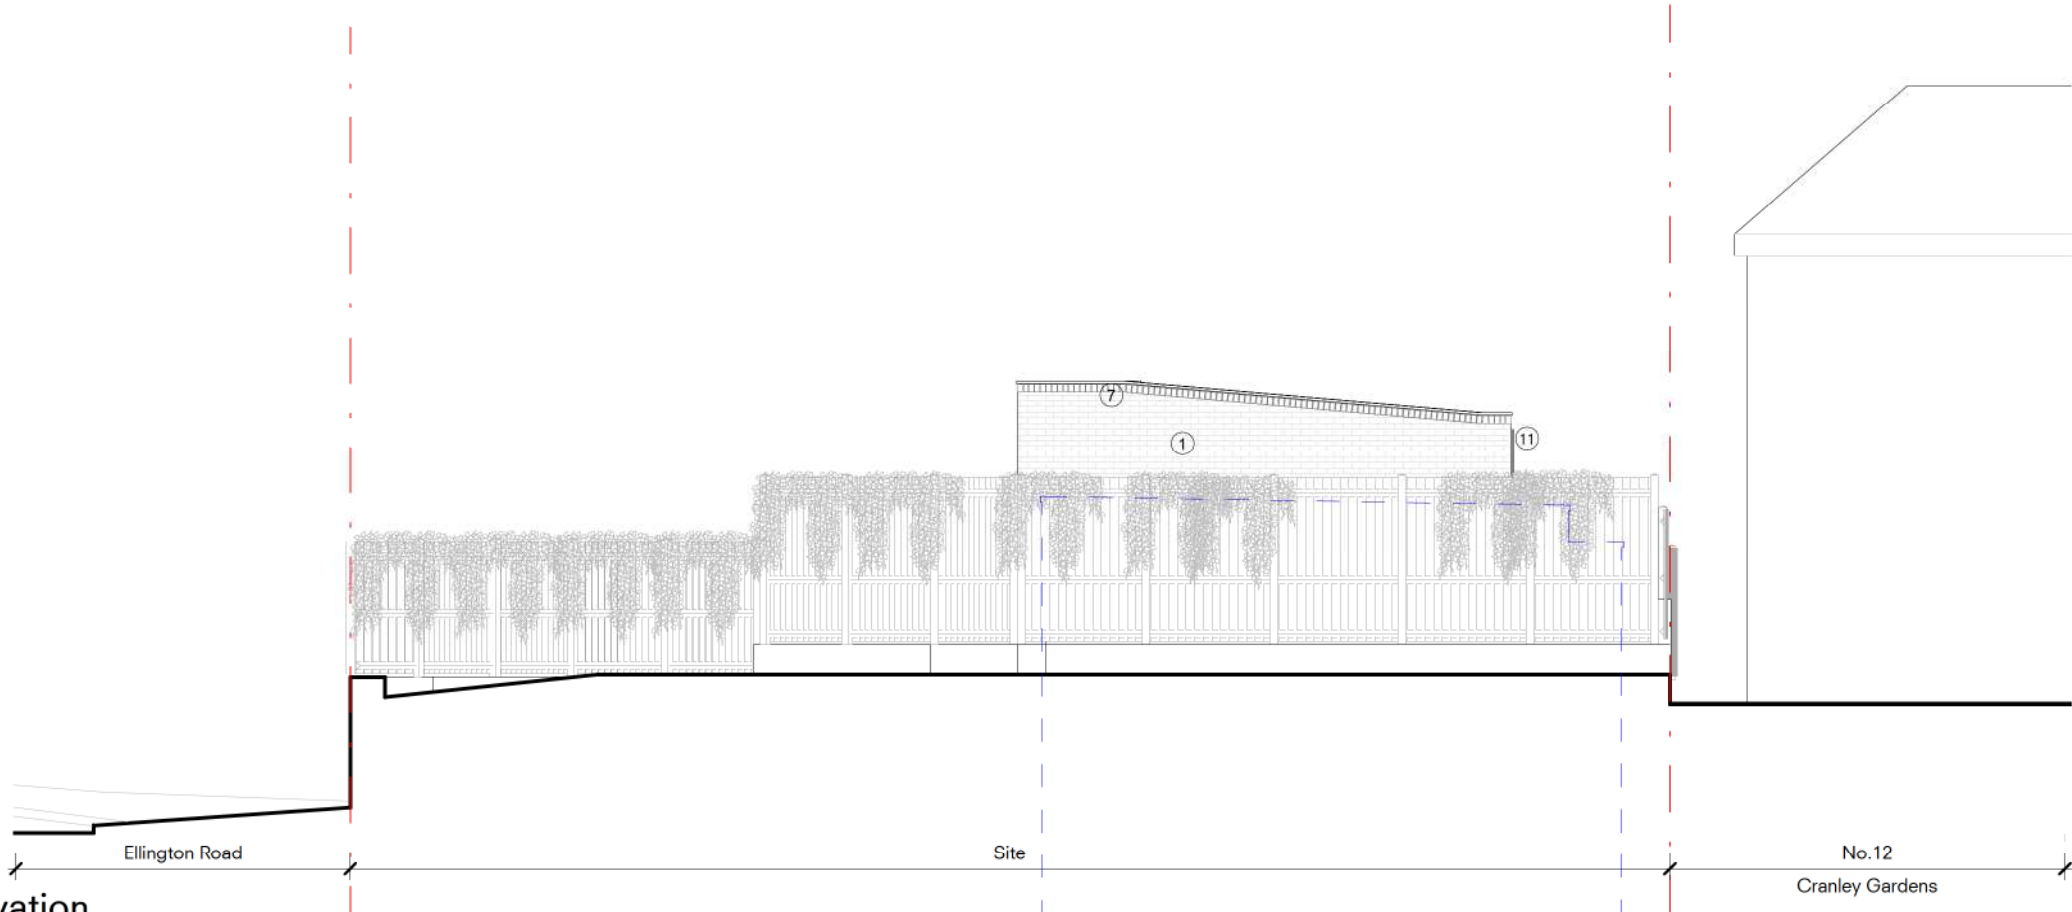

porposed northern elevation

1 : 100

1 0 1 2 3 4 5
SCALE 1:100 m