



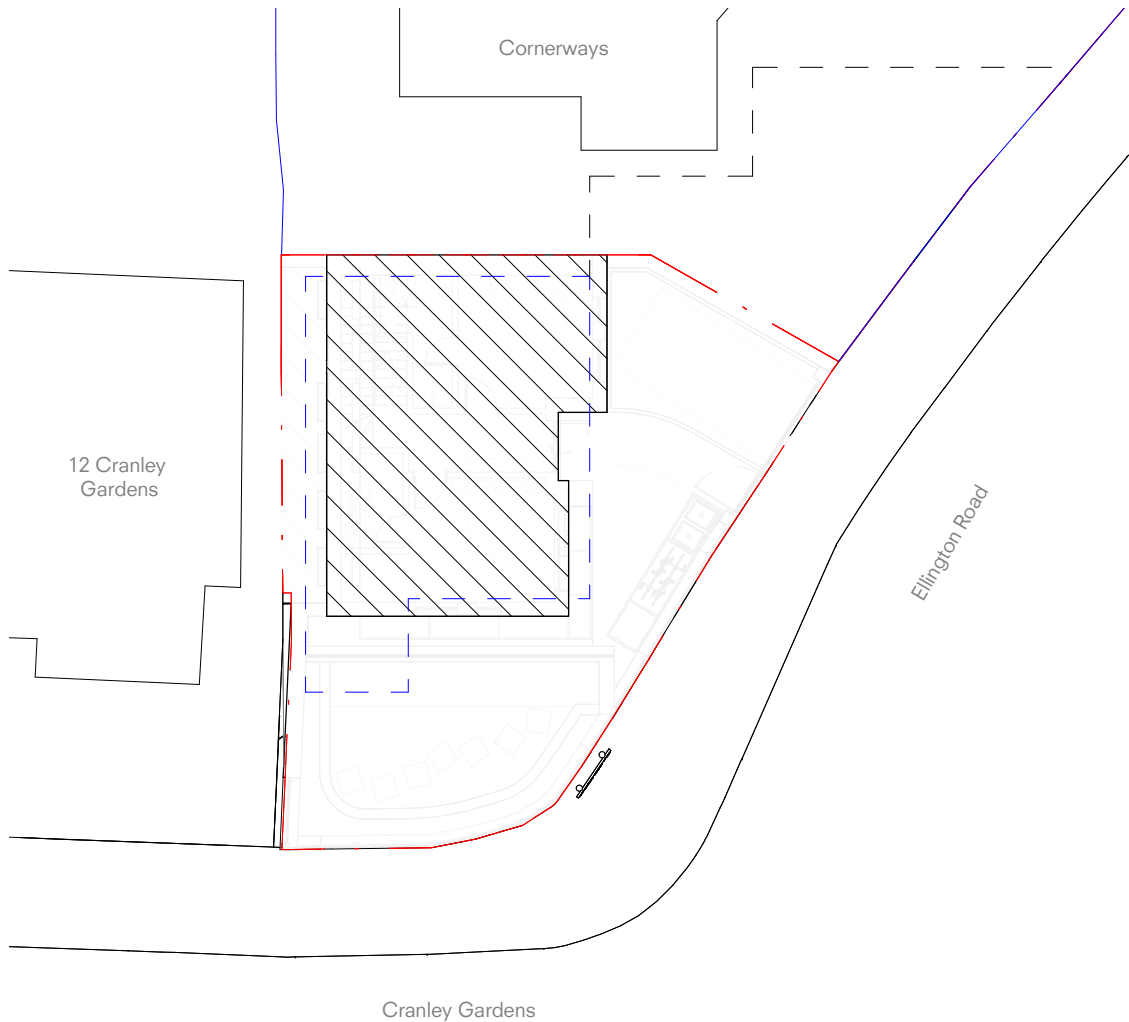

proposed ground floor footprint

1 : 200

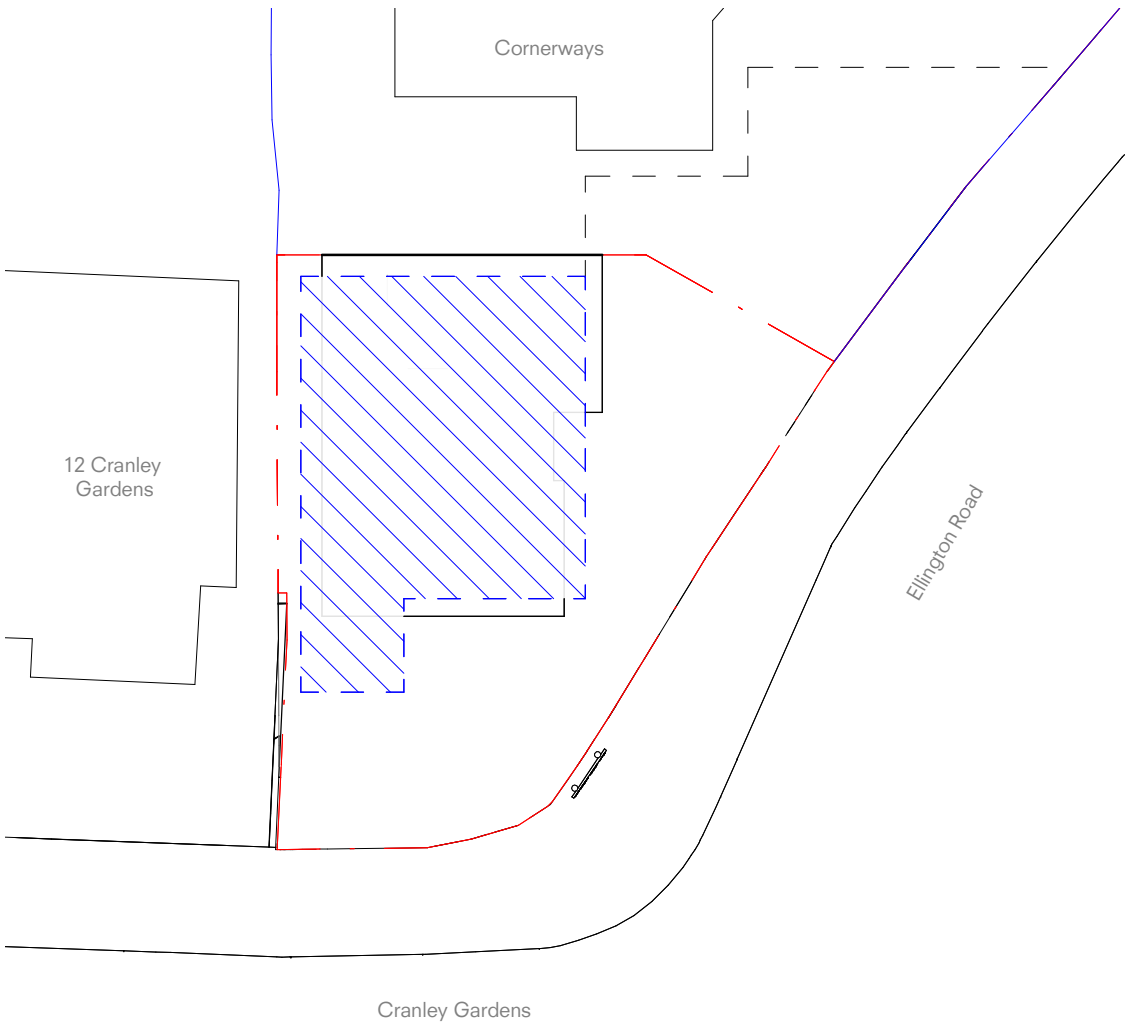

approved ground floor footprint
(HGY/2018/2596)

1 : 200

--- Outline of approved application - HGY/2018/2596

Proposed Ground floor footprint - 64.9 m²

Approved (Ground floor footprint - 70.8 m²

P1	Planning Issue	22/05/23
Rev	Description	Date



WOLFF ARCHITECTS

16 Lambton Place
Notting Hill
London W11 2SH
t 02072293125
f 02072293257
e info@wolffarchitects.co.uk

status:

Planning

project:
Cornerways
Cornerways, Muswell Hill, N10
3DD, London

drawing title:
Footprint Comparison

date: **05/18/23** scale: **As indicated**

dwg no: **2236-PL-300** rev no: **P1**

2 0 2 4 6 8 10
SCALE 1:200 m