



REVISION:

REV/DATE

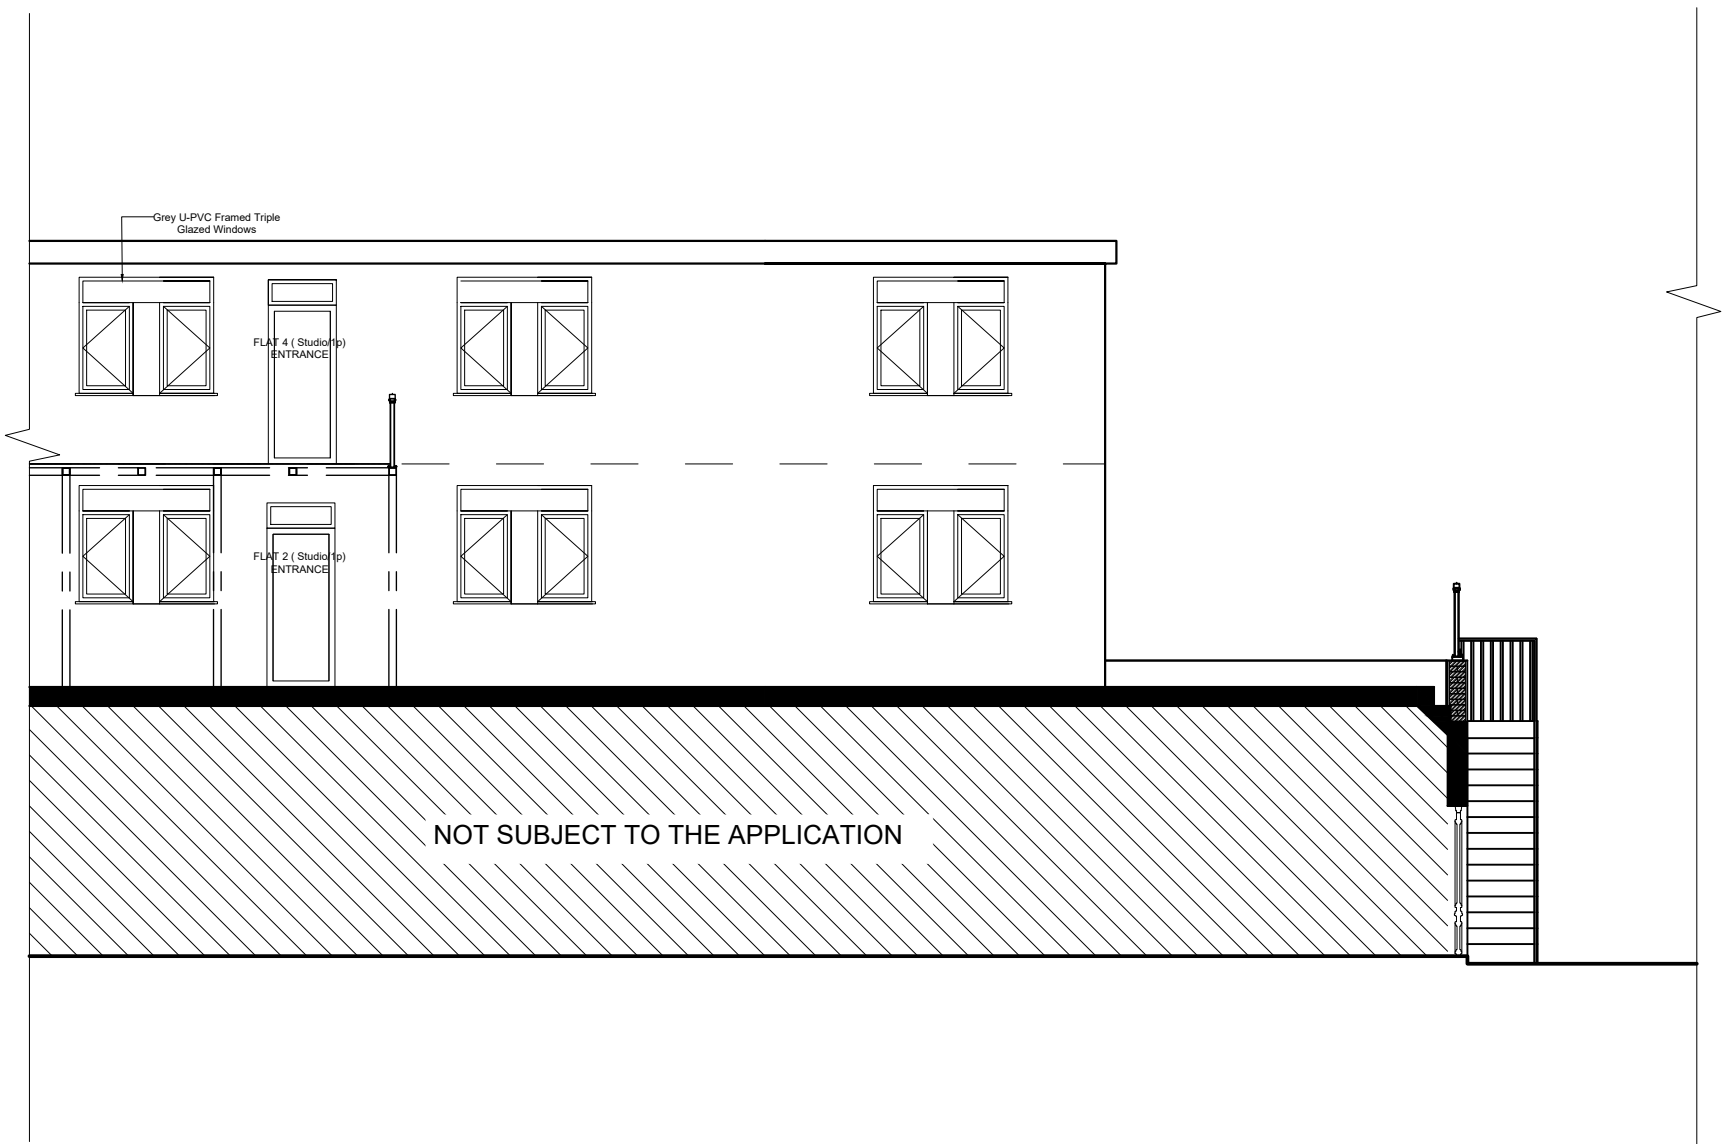

SIDE ELEVATION AS EXISTING

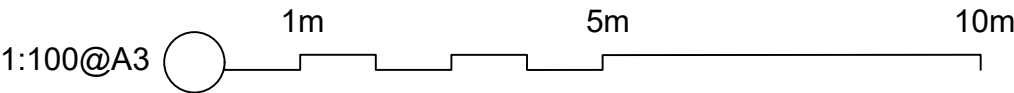

All dimensions to be checked on site before any works commence.

This drawing is the copyright of Jamie Sleep Design Limited and shall not be copied, used or reproduced in anyway without prior written consent.

CLIENT	Mr Bilal Ustun 10A The Broadway N22 6DS
DWG NO.	154-103B
TITLE	Elevations as existing
DATE	15 June 2023
SCALE	1:100@A3
DRAWN	JS
STAGE	EXISTING