



REVISION:

REV/DATE

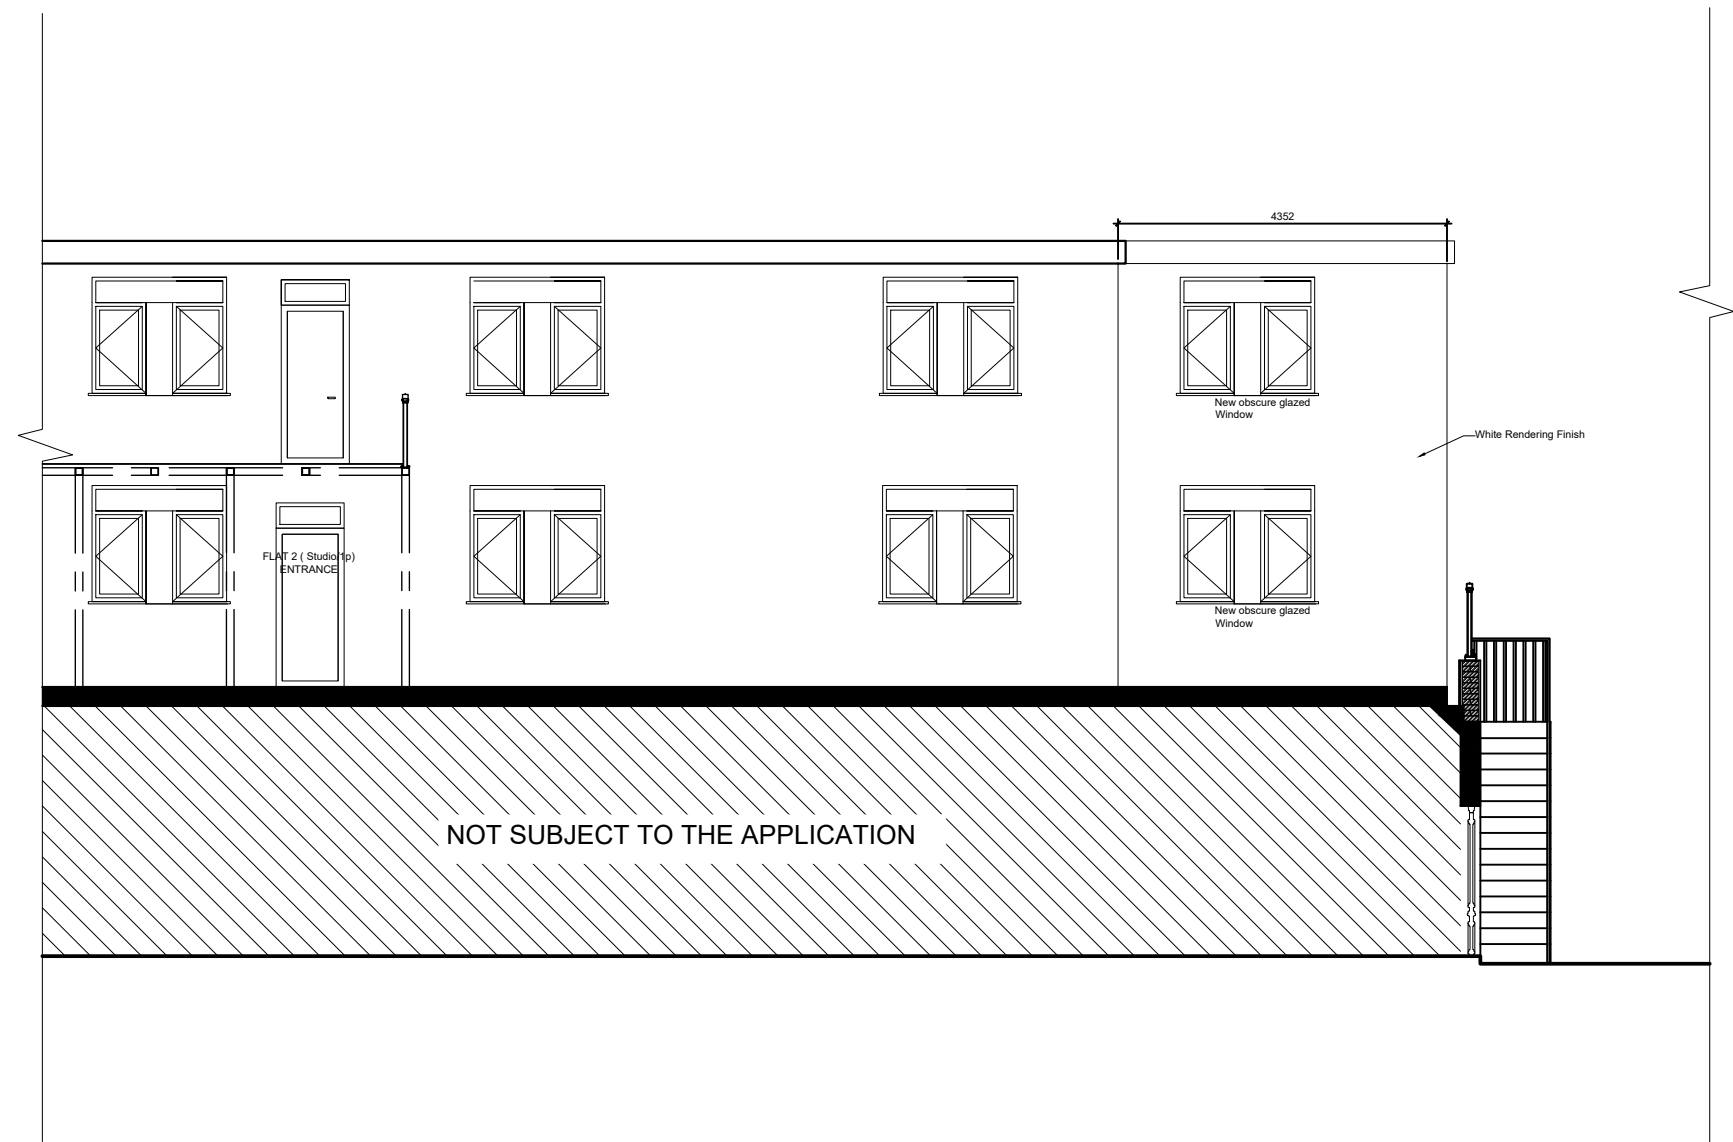

SIDE ELEVATION AS PROPOSED

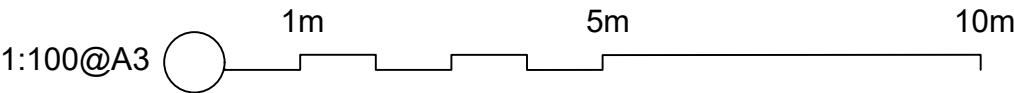

All dimensions to be checked on site before any works commence.

This drawing is the copyright of Jamie Sleep Design Limited and shall not be copied, used or reproduced in anyway without prior written consent.

Mr Bilal Ustun
10A The Broadway
N22 6DS

CLIENT

154-303B

DWG NO.

Elevations as proposed

TITLE

15 June 2023

DATE

1:100@A3

SCALE

JS

DRAWN

PLANNING

STAGE