


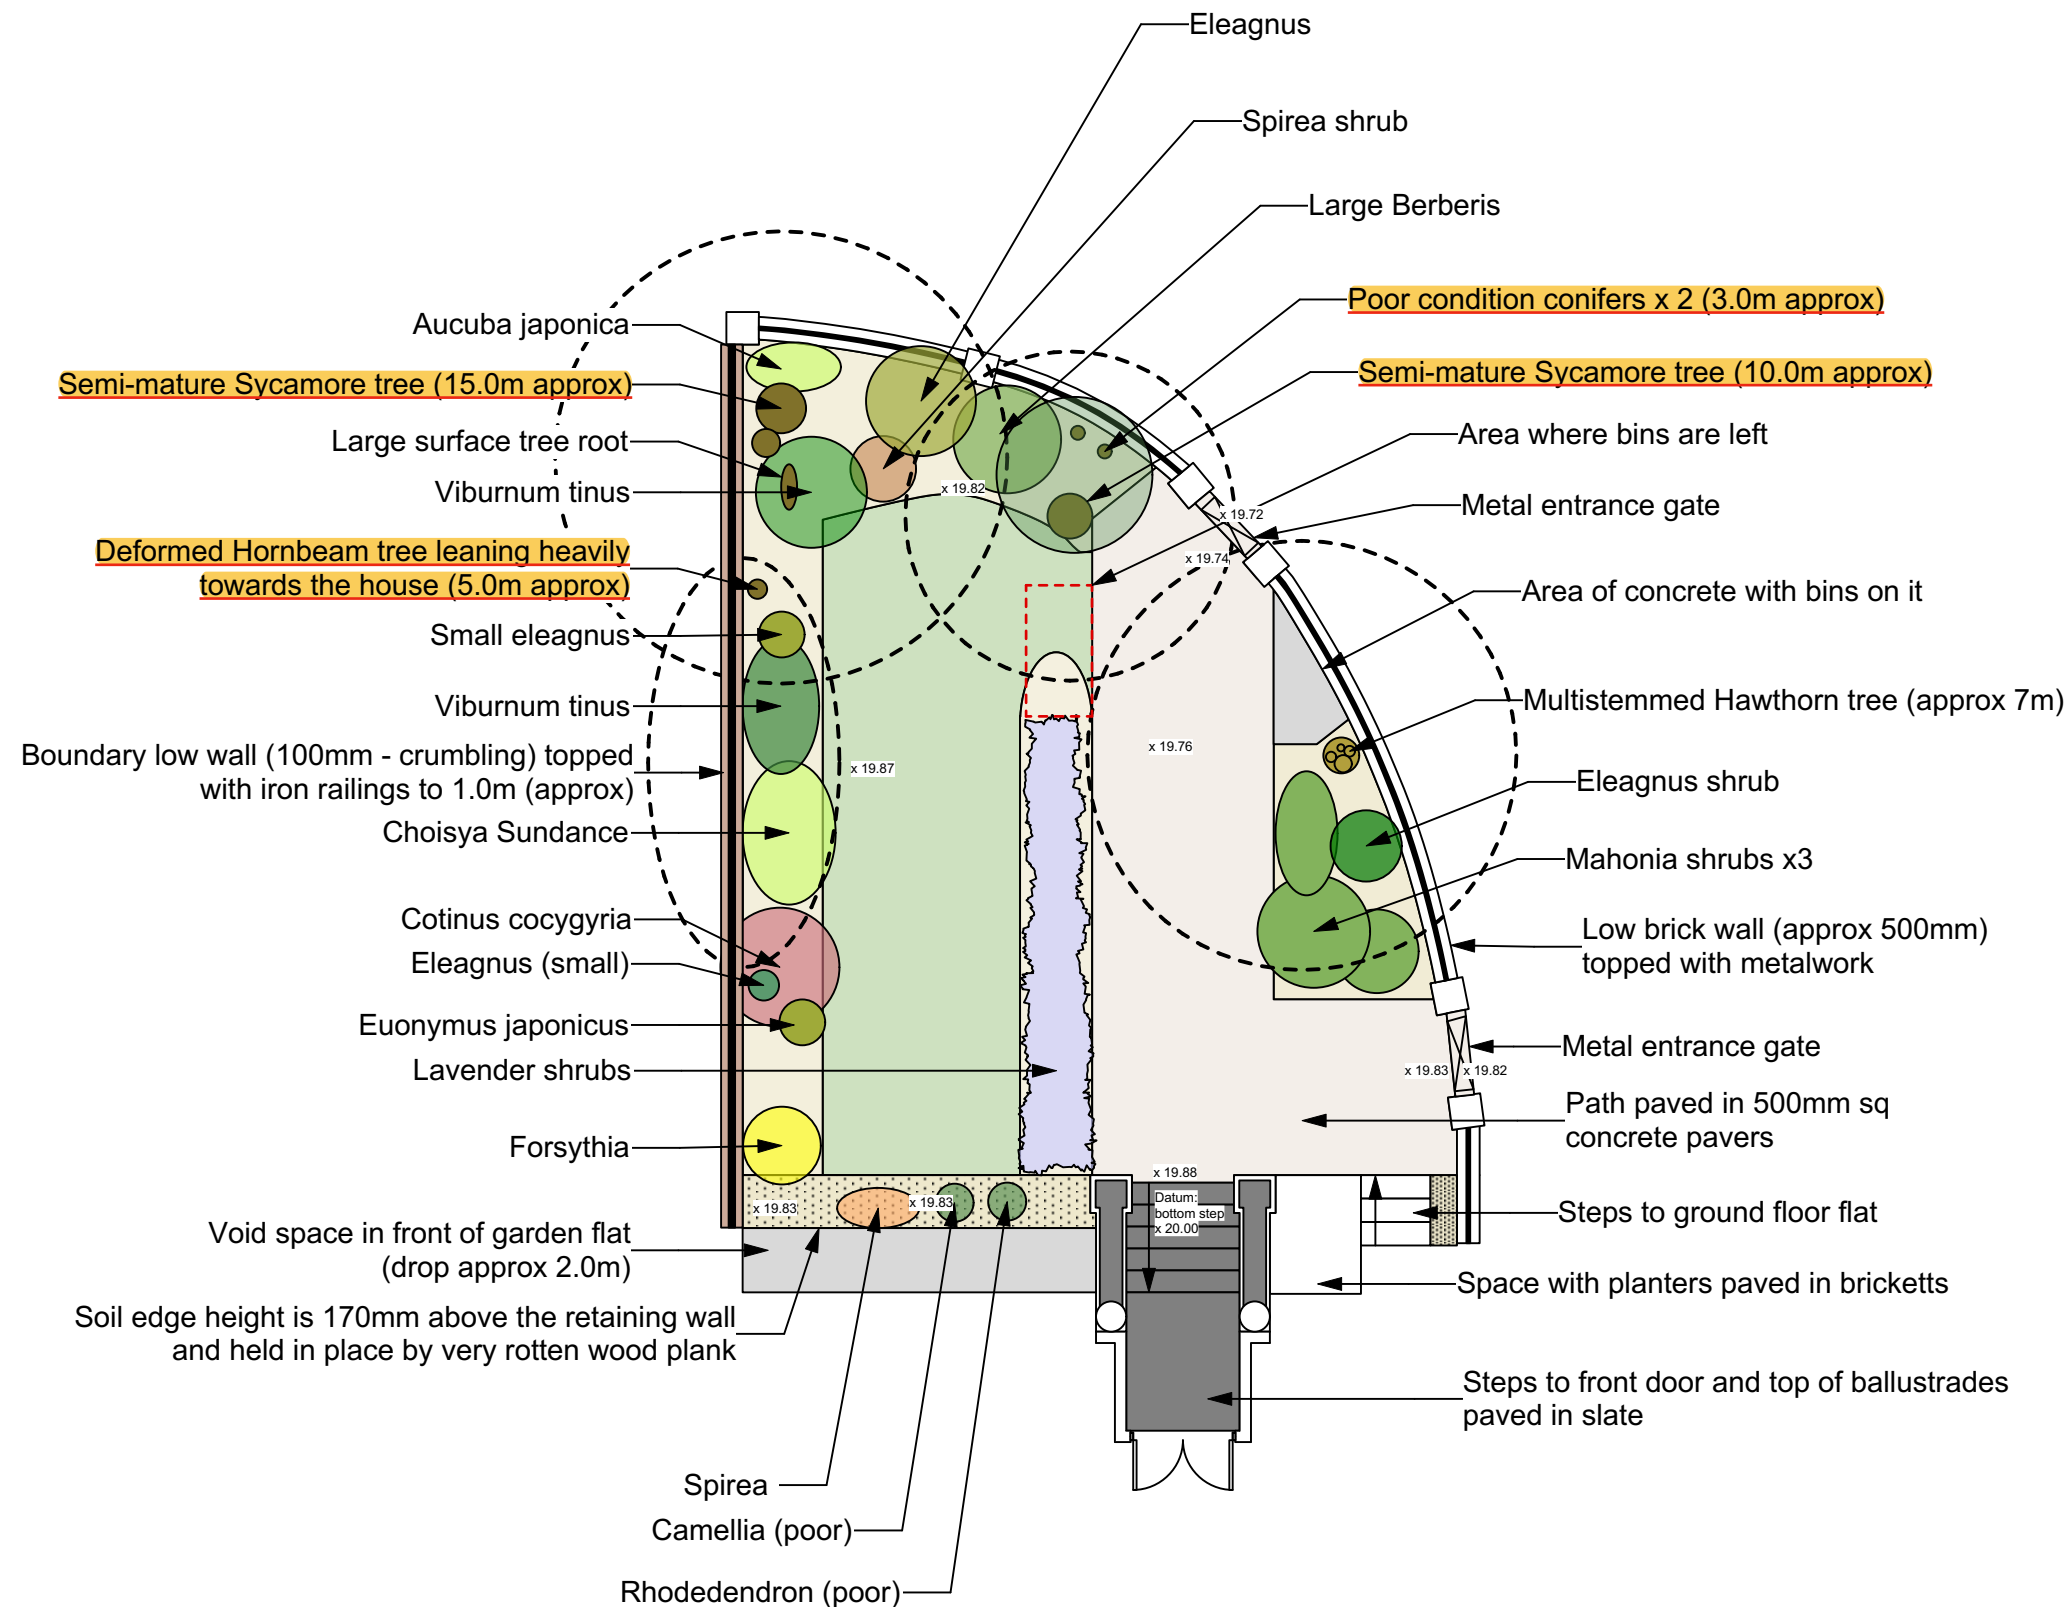


Survey notes:

The garden faces south, but much of it is shaded by trees, except closer to the house steps. That said the Lavender and a lot of the grass seem quite healthy.

Along the front of the garden in North Hill there is a mixture of poorly shaped and crowded shrubs and trees. Of particular note is the Holm Oak tree which is very deformed and cleaning very heavily towards the house, and two cut back conifers which look like they may at one time have been a hedge. Overall this area is dominated by the two Sycamore trees which are too close together.

The level of the flower bed just in front of the house is 170mm higher than the retaining wall of the garden flat void space, and is only retained by a rotting plank of wood.

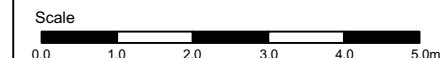

Notes:


Do not scale from this drawing. Check all measurements on site.

Report all errors and omissions to the designer immediately.

Levels:

x 20.00 = current level

o 20.00 = new level

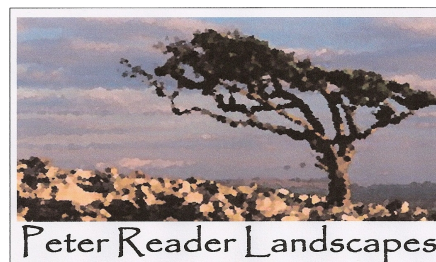

24 Bisham Gardens, Highgate
London, N6 6DD
0208 348 4730 / 07941 829 162

1 North Road, Highgate, N6 4BD

Front Garden: Survey

Drawing 1.0

Version 1.0

Scale 1:100 @ A3

4th Oct 2022