


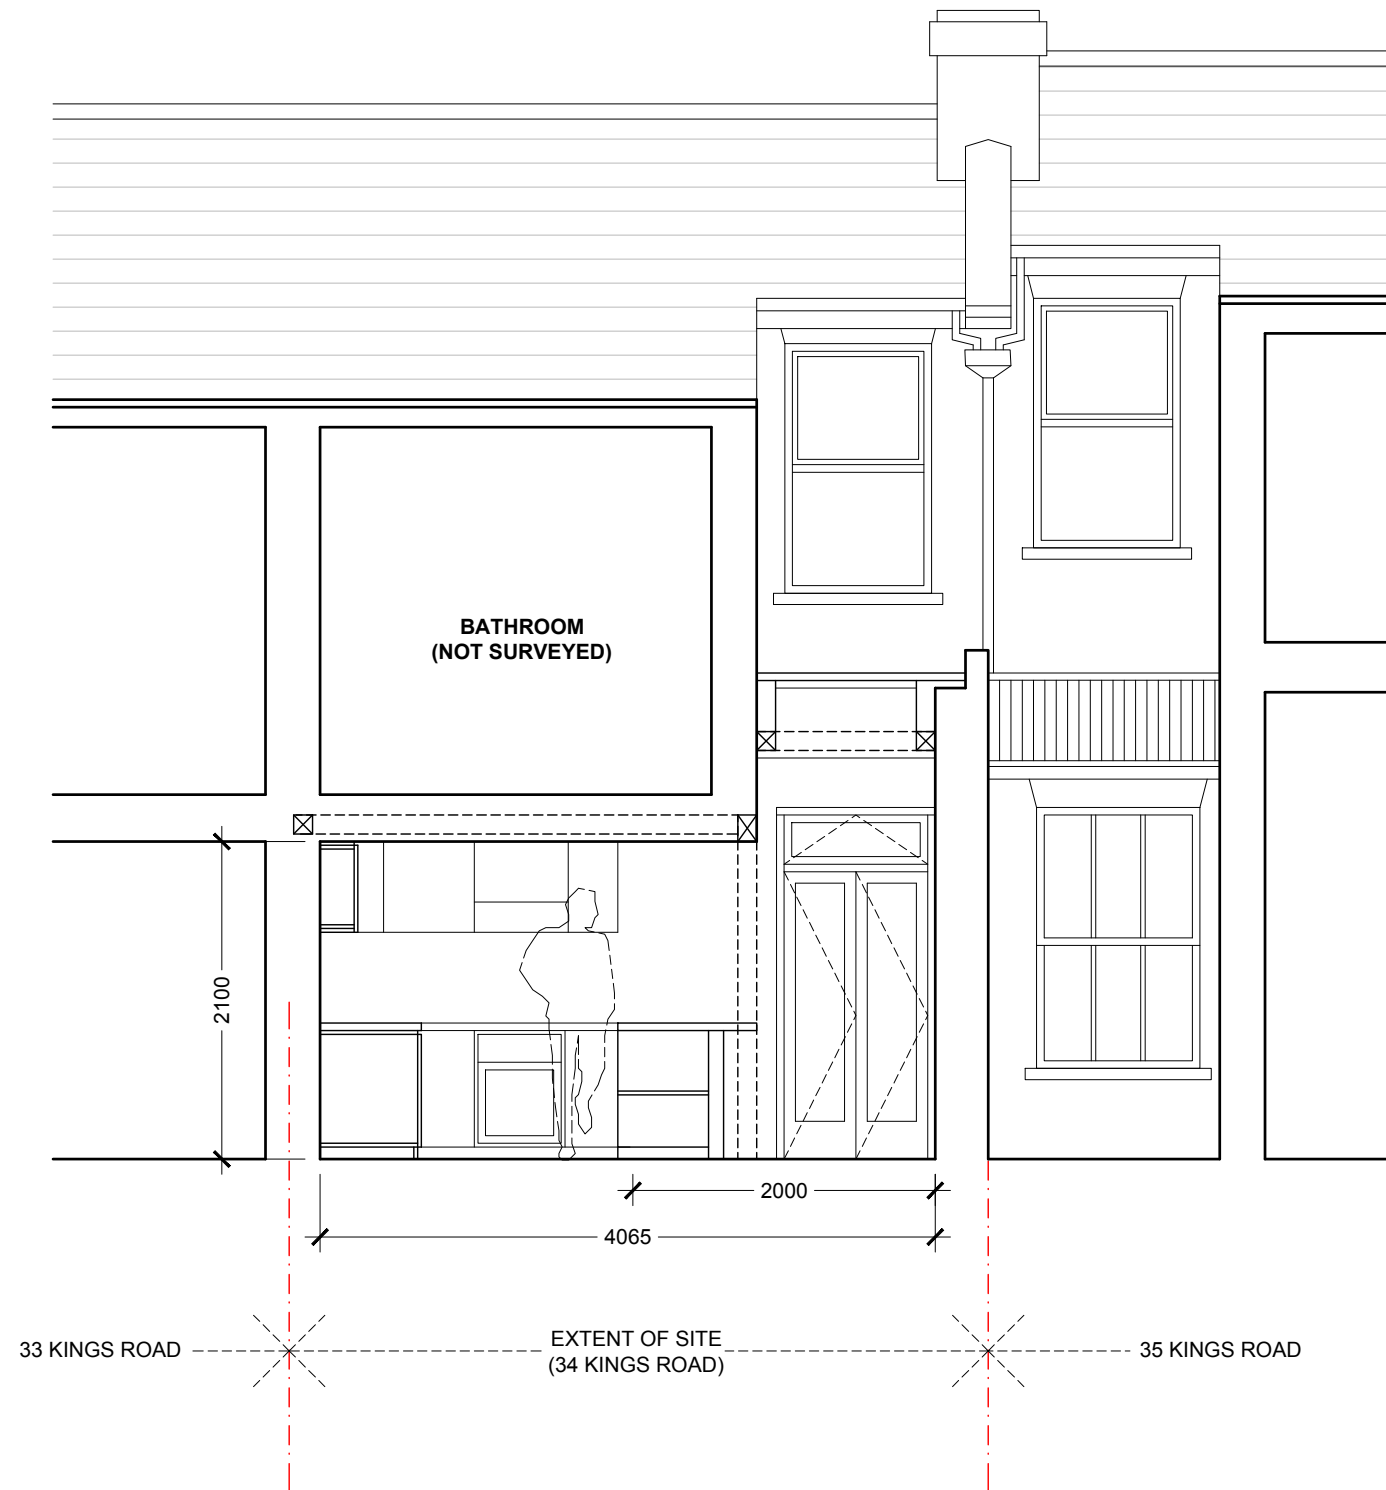

PRELIMINARY



RA Rich Architecture
64 WOLSELEY ROAD, LONDON N8 8RP
T 1 0207 096 0652 E I info@rich.uk.com
www.richarchitecture.co.uk

Project:
34 KINGS ROAD, LONDON N22 5SN

Drawing Title:
PROPOSED SECTION Y-Y

Date:
24.05.23

Scale:
1:50 @ A3

Drawing No:
592-115-SK02