



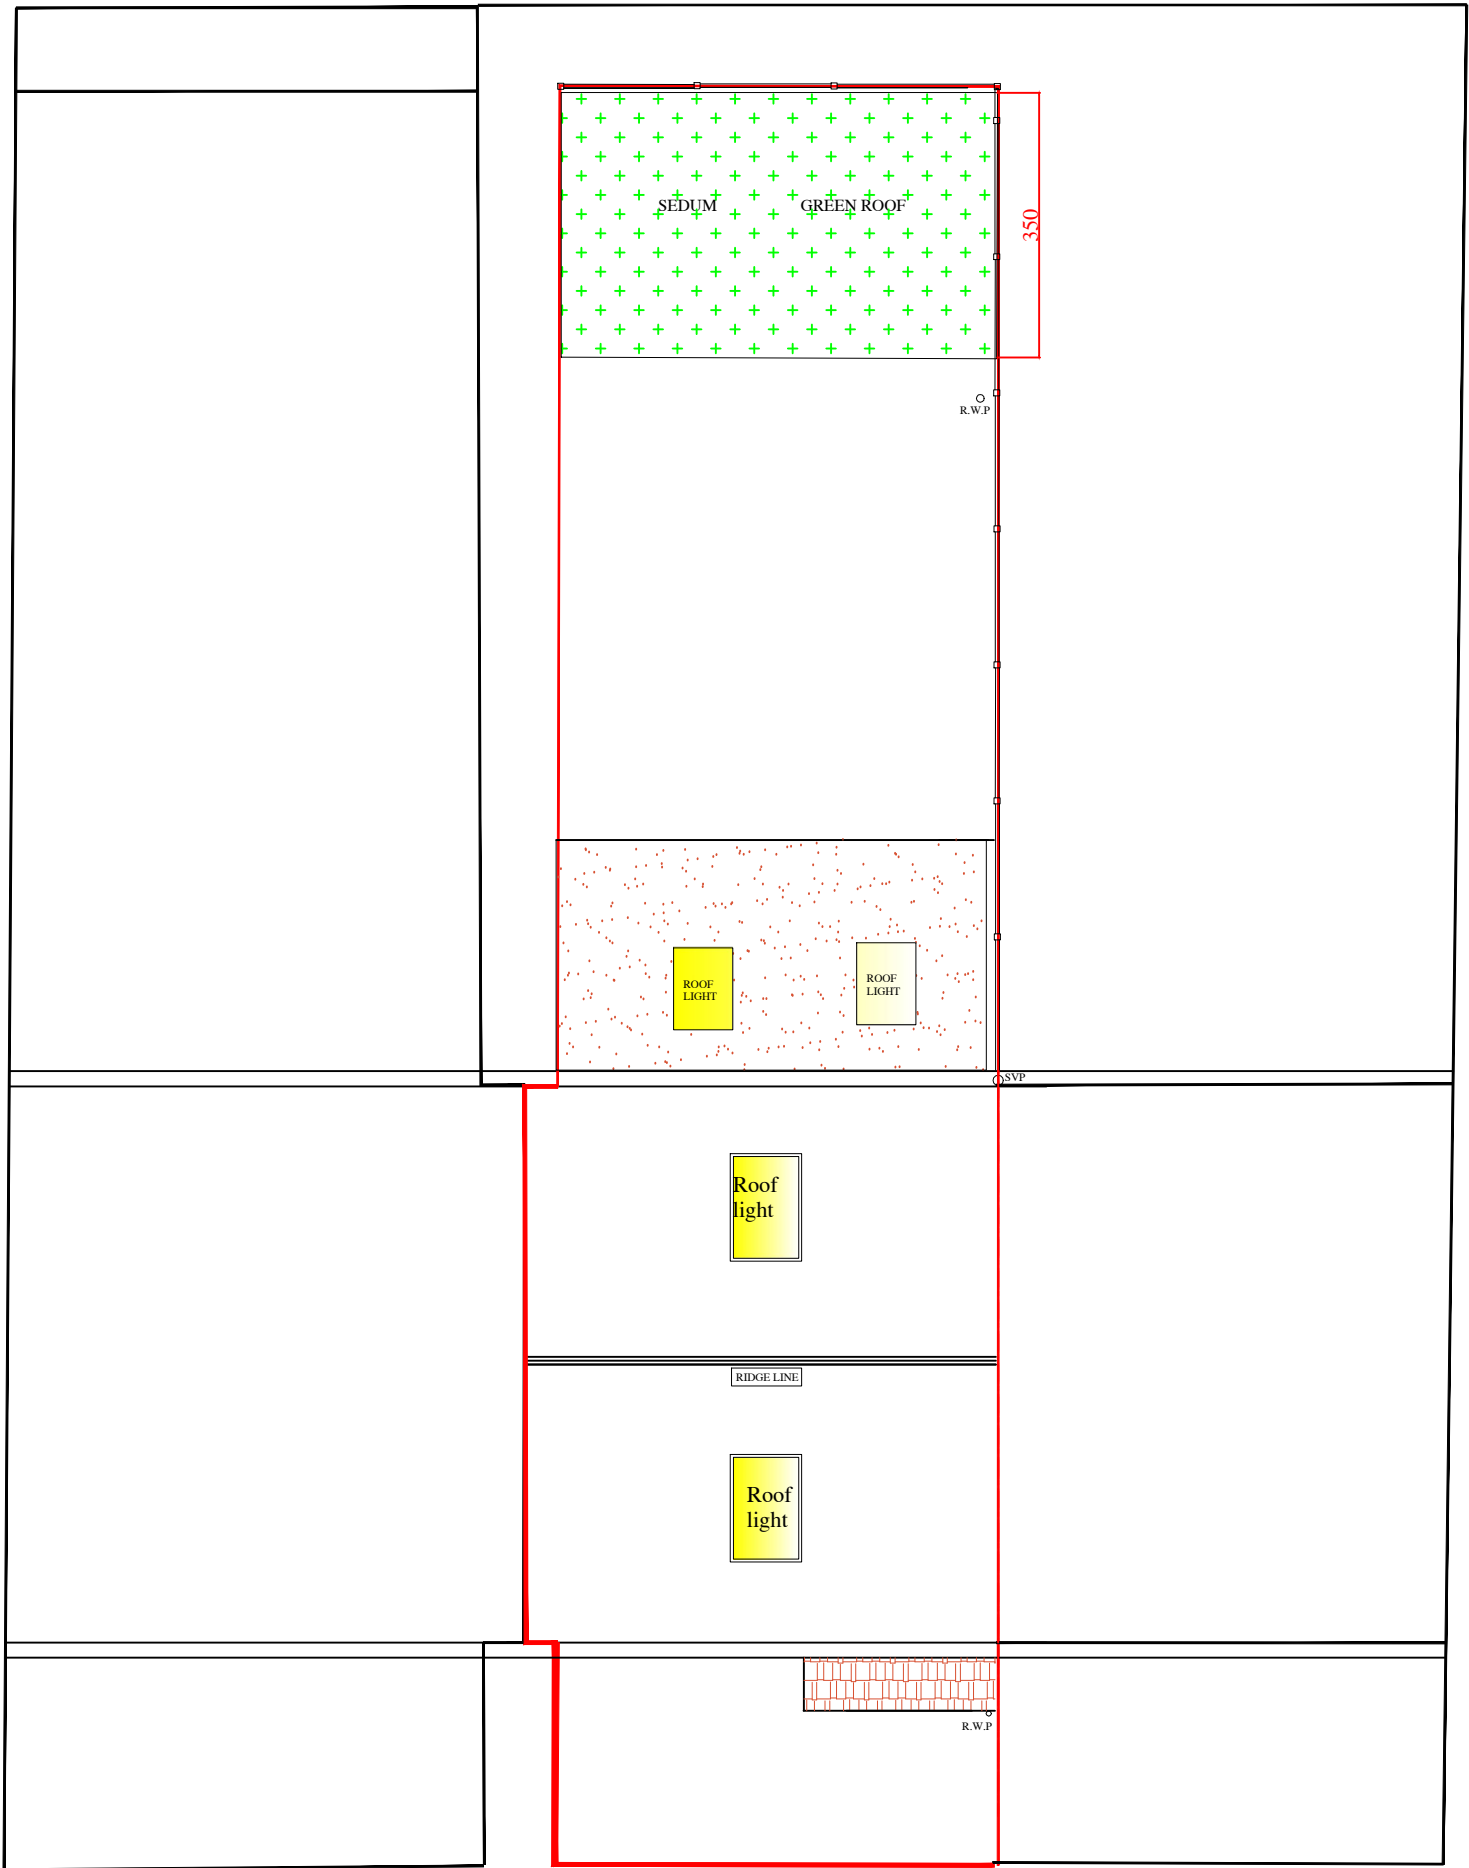

PROPOSED ROOF PLAN

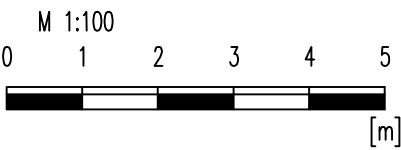

HOUSEHOLDER PLANNING			
no	revision	date	content
project124 FARRANT AVENUE WOOD GREEN, LONDON N22 6PE			
drawing titlePROPOSED ROOF PLAN			
scale1/100@A3			
dateAPRIL' 2023			
drw.noM.KAN-02-PL07A			