



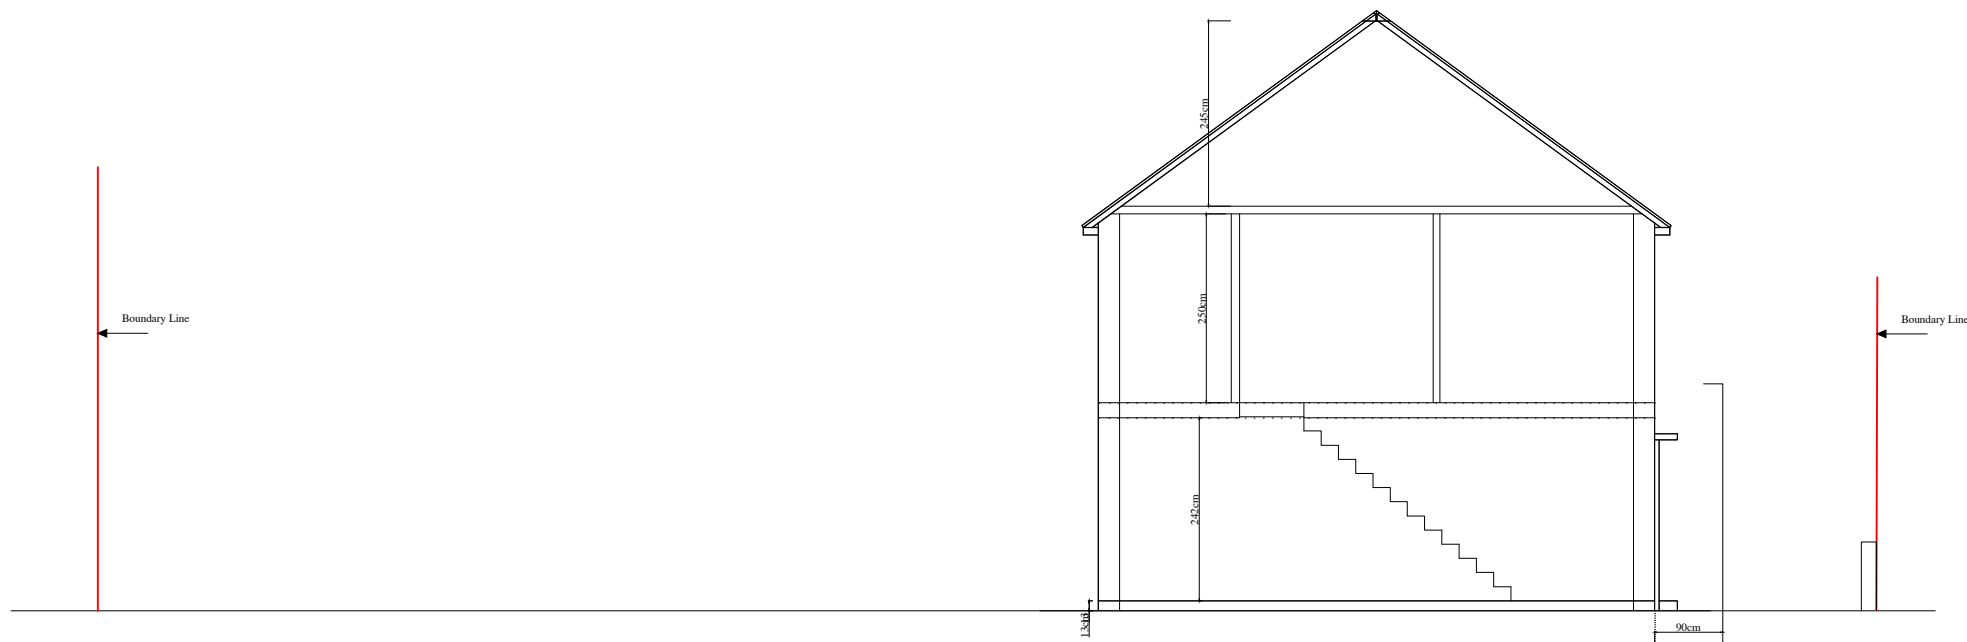

EXISTING SECTION A-A

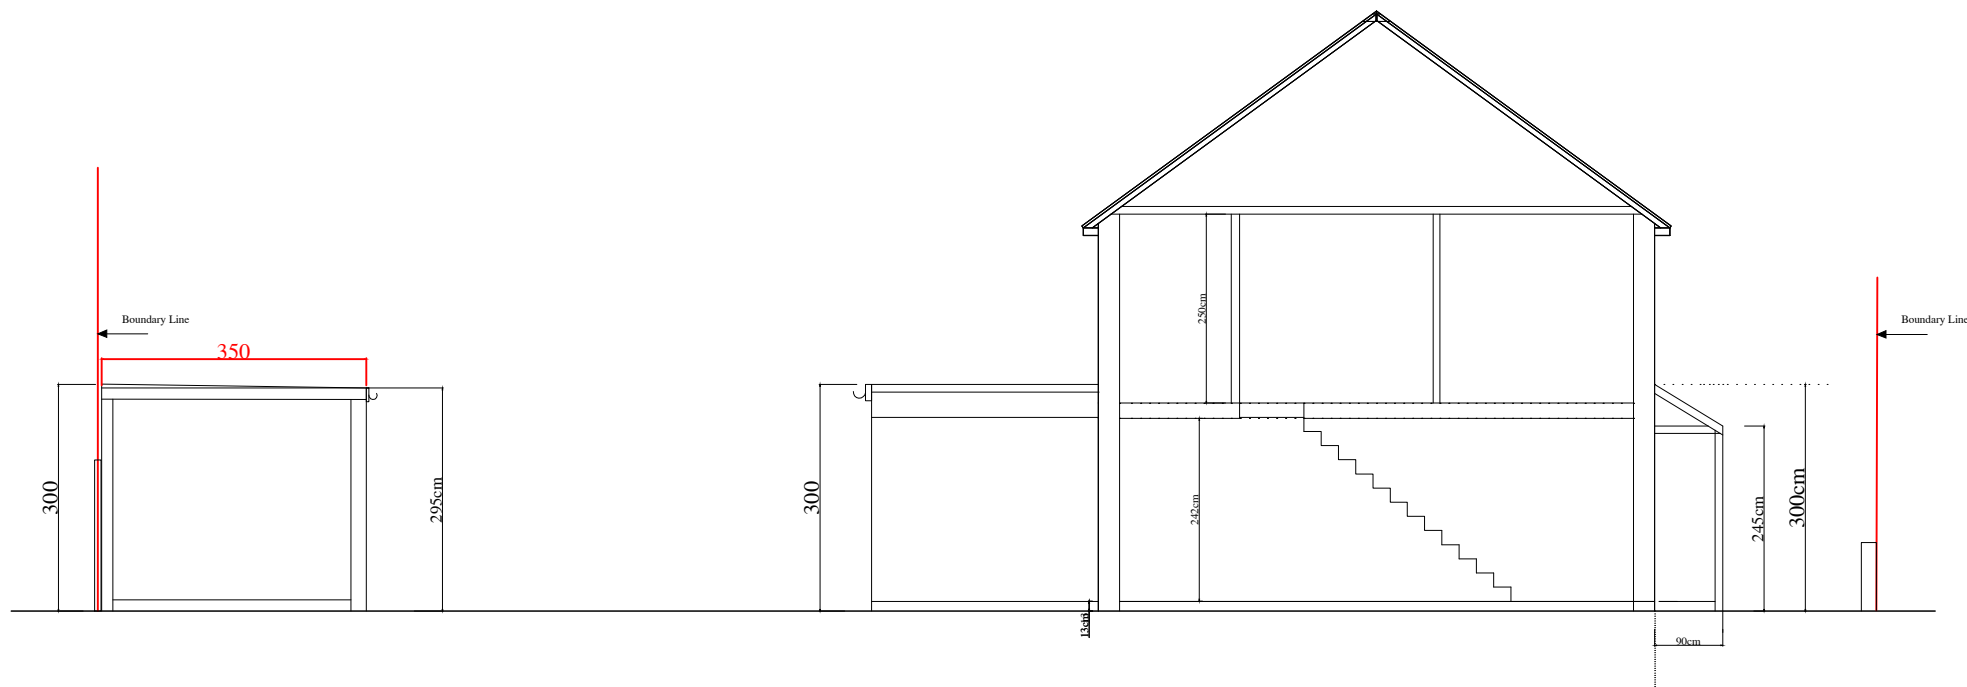

PROPOSED SECTION A-A

M 1:100

1 2 3 4 5

[m]

HOUSEHOLDER
PLANNING

no	revision	date	control
project	124 FARRANT AVENUE WOOD GREEN, LONDON N22 6PE		
drawing title	EXISTING AND PROPOSED SECTION A-A		
scale	1/100@A3		
date	APRIL 2023		
draw no	M.KAN-02-PL10A		