

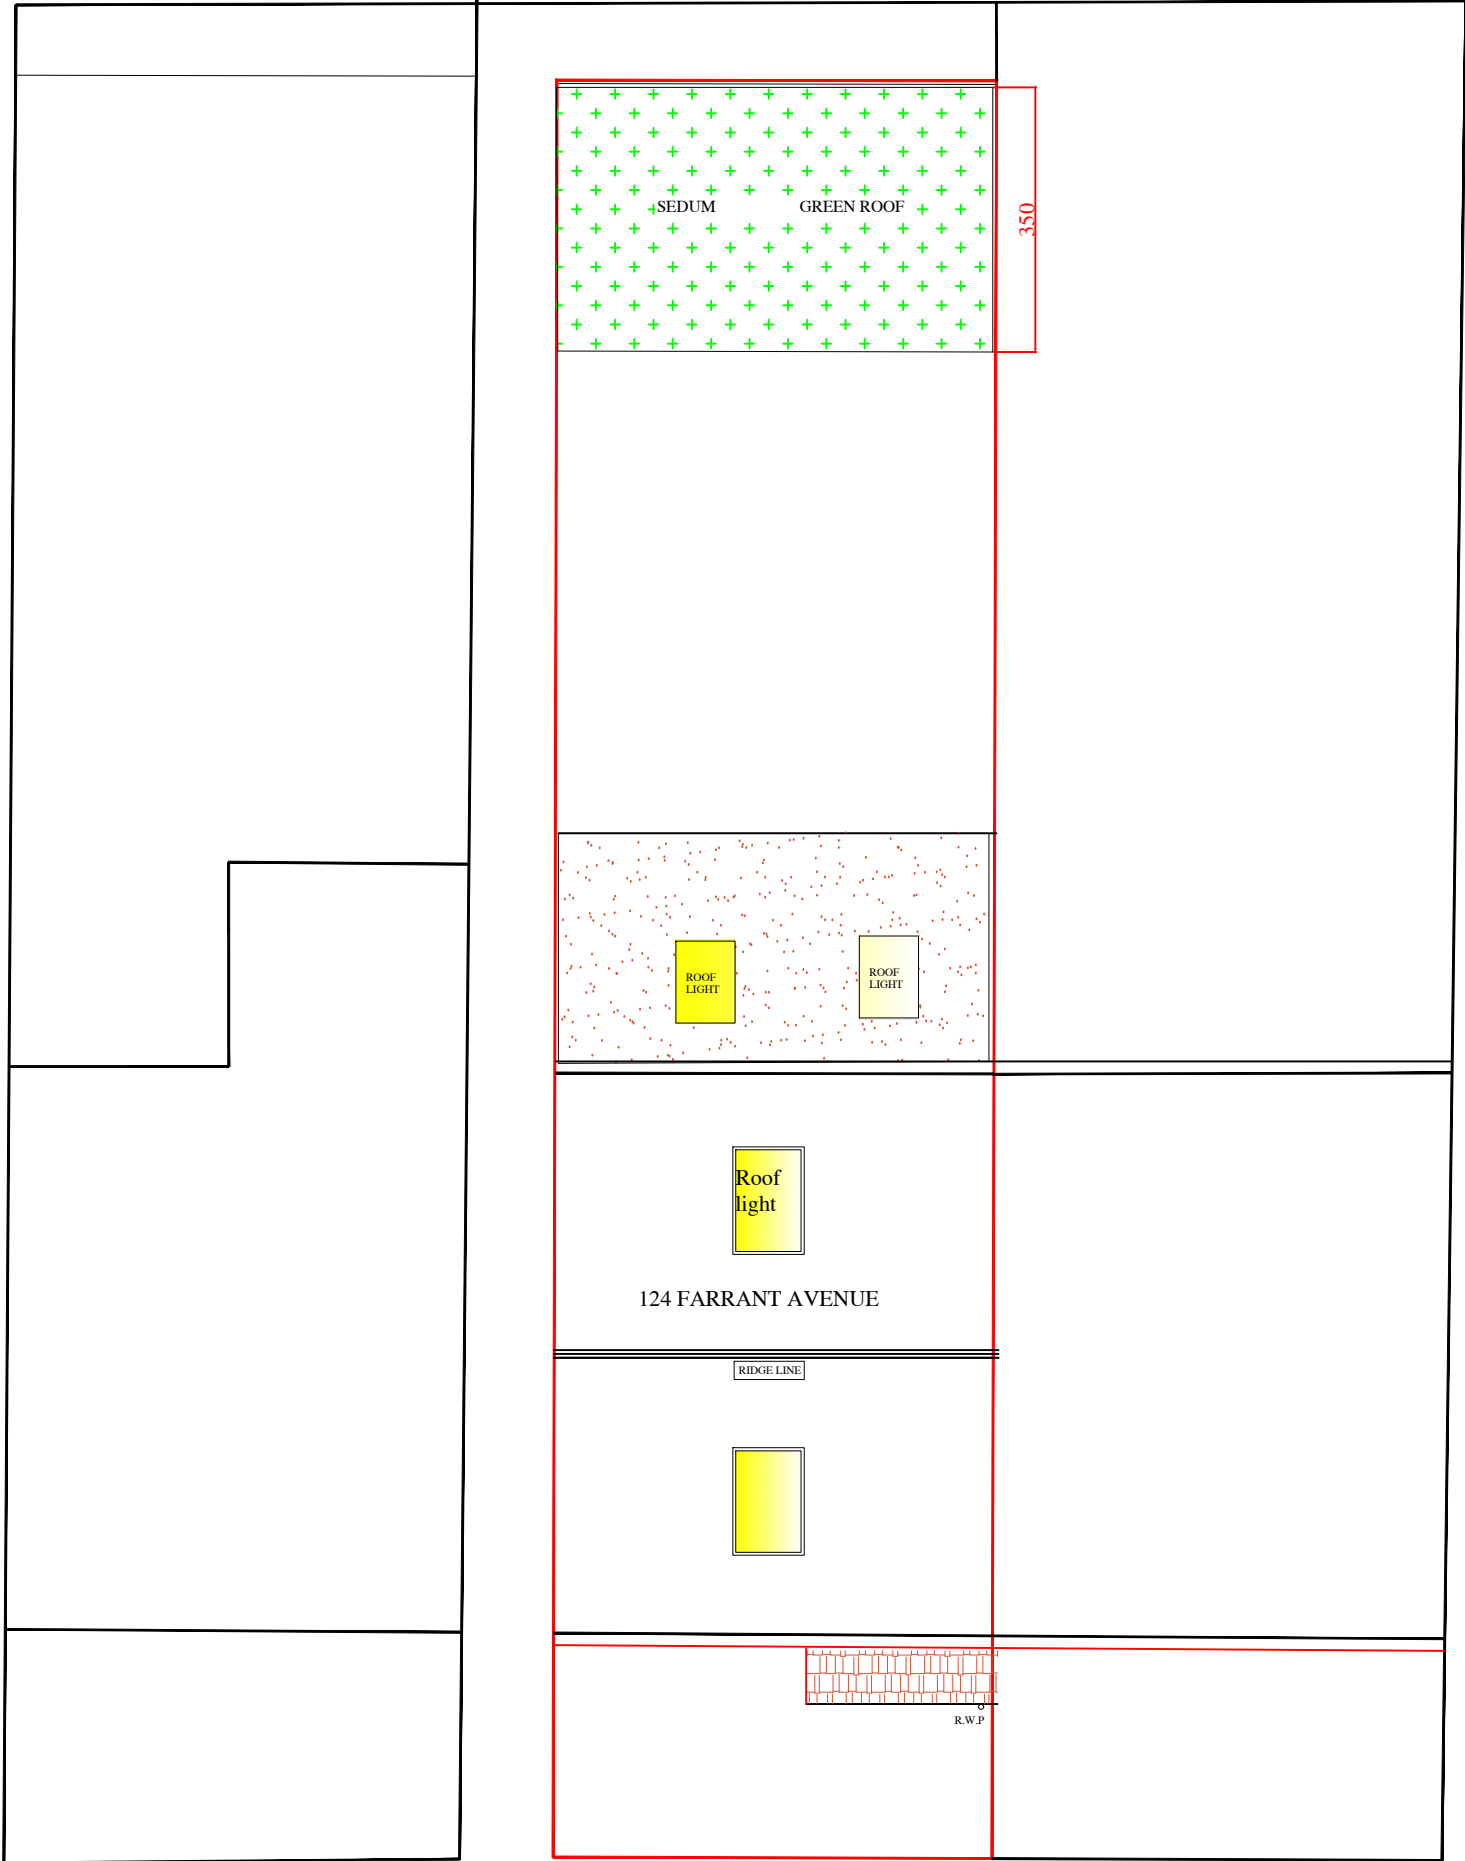


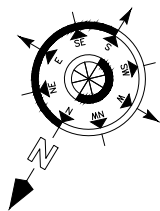

PROPOSED BLOCK PLAN

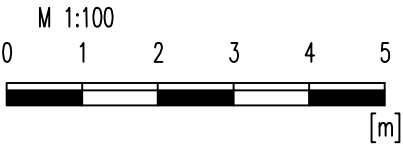

HOUSEHOLDER PLANNING			
no	revision	date	control
project 124 FARRANT AVENUE WOOD GREEN, LONDON N22 6PE			
drawing title PROPOSED BLOCK PLAN			
scale 1/100@A3			
date APRIL 2023			
drw.no M.KAN-02-PL13A			