
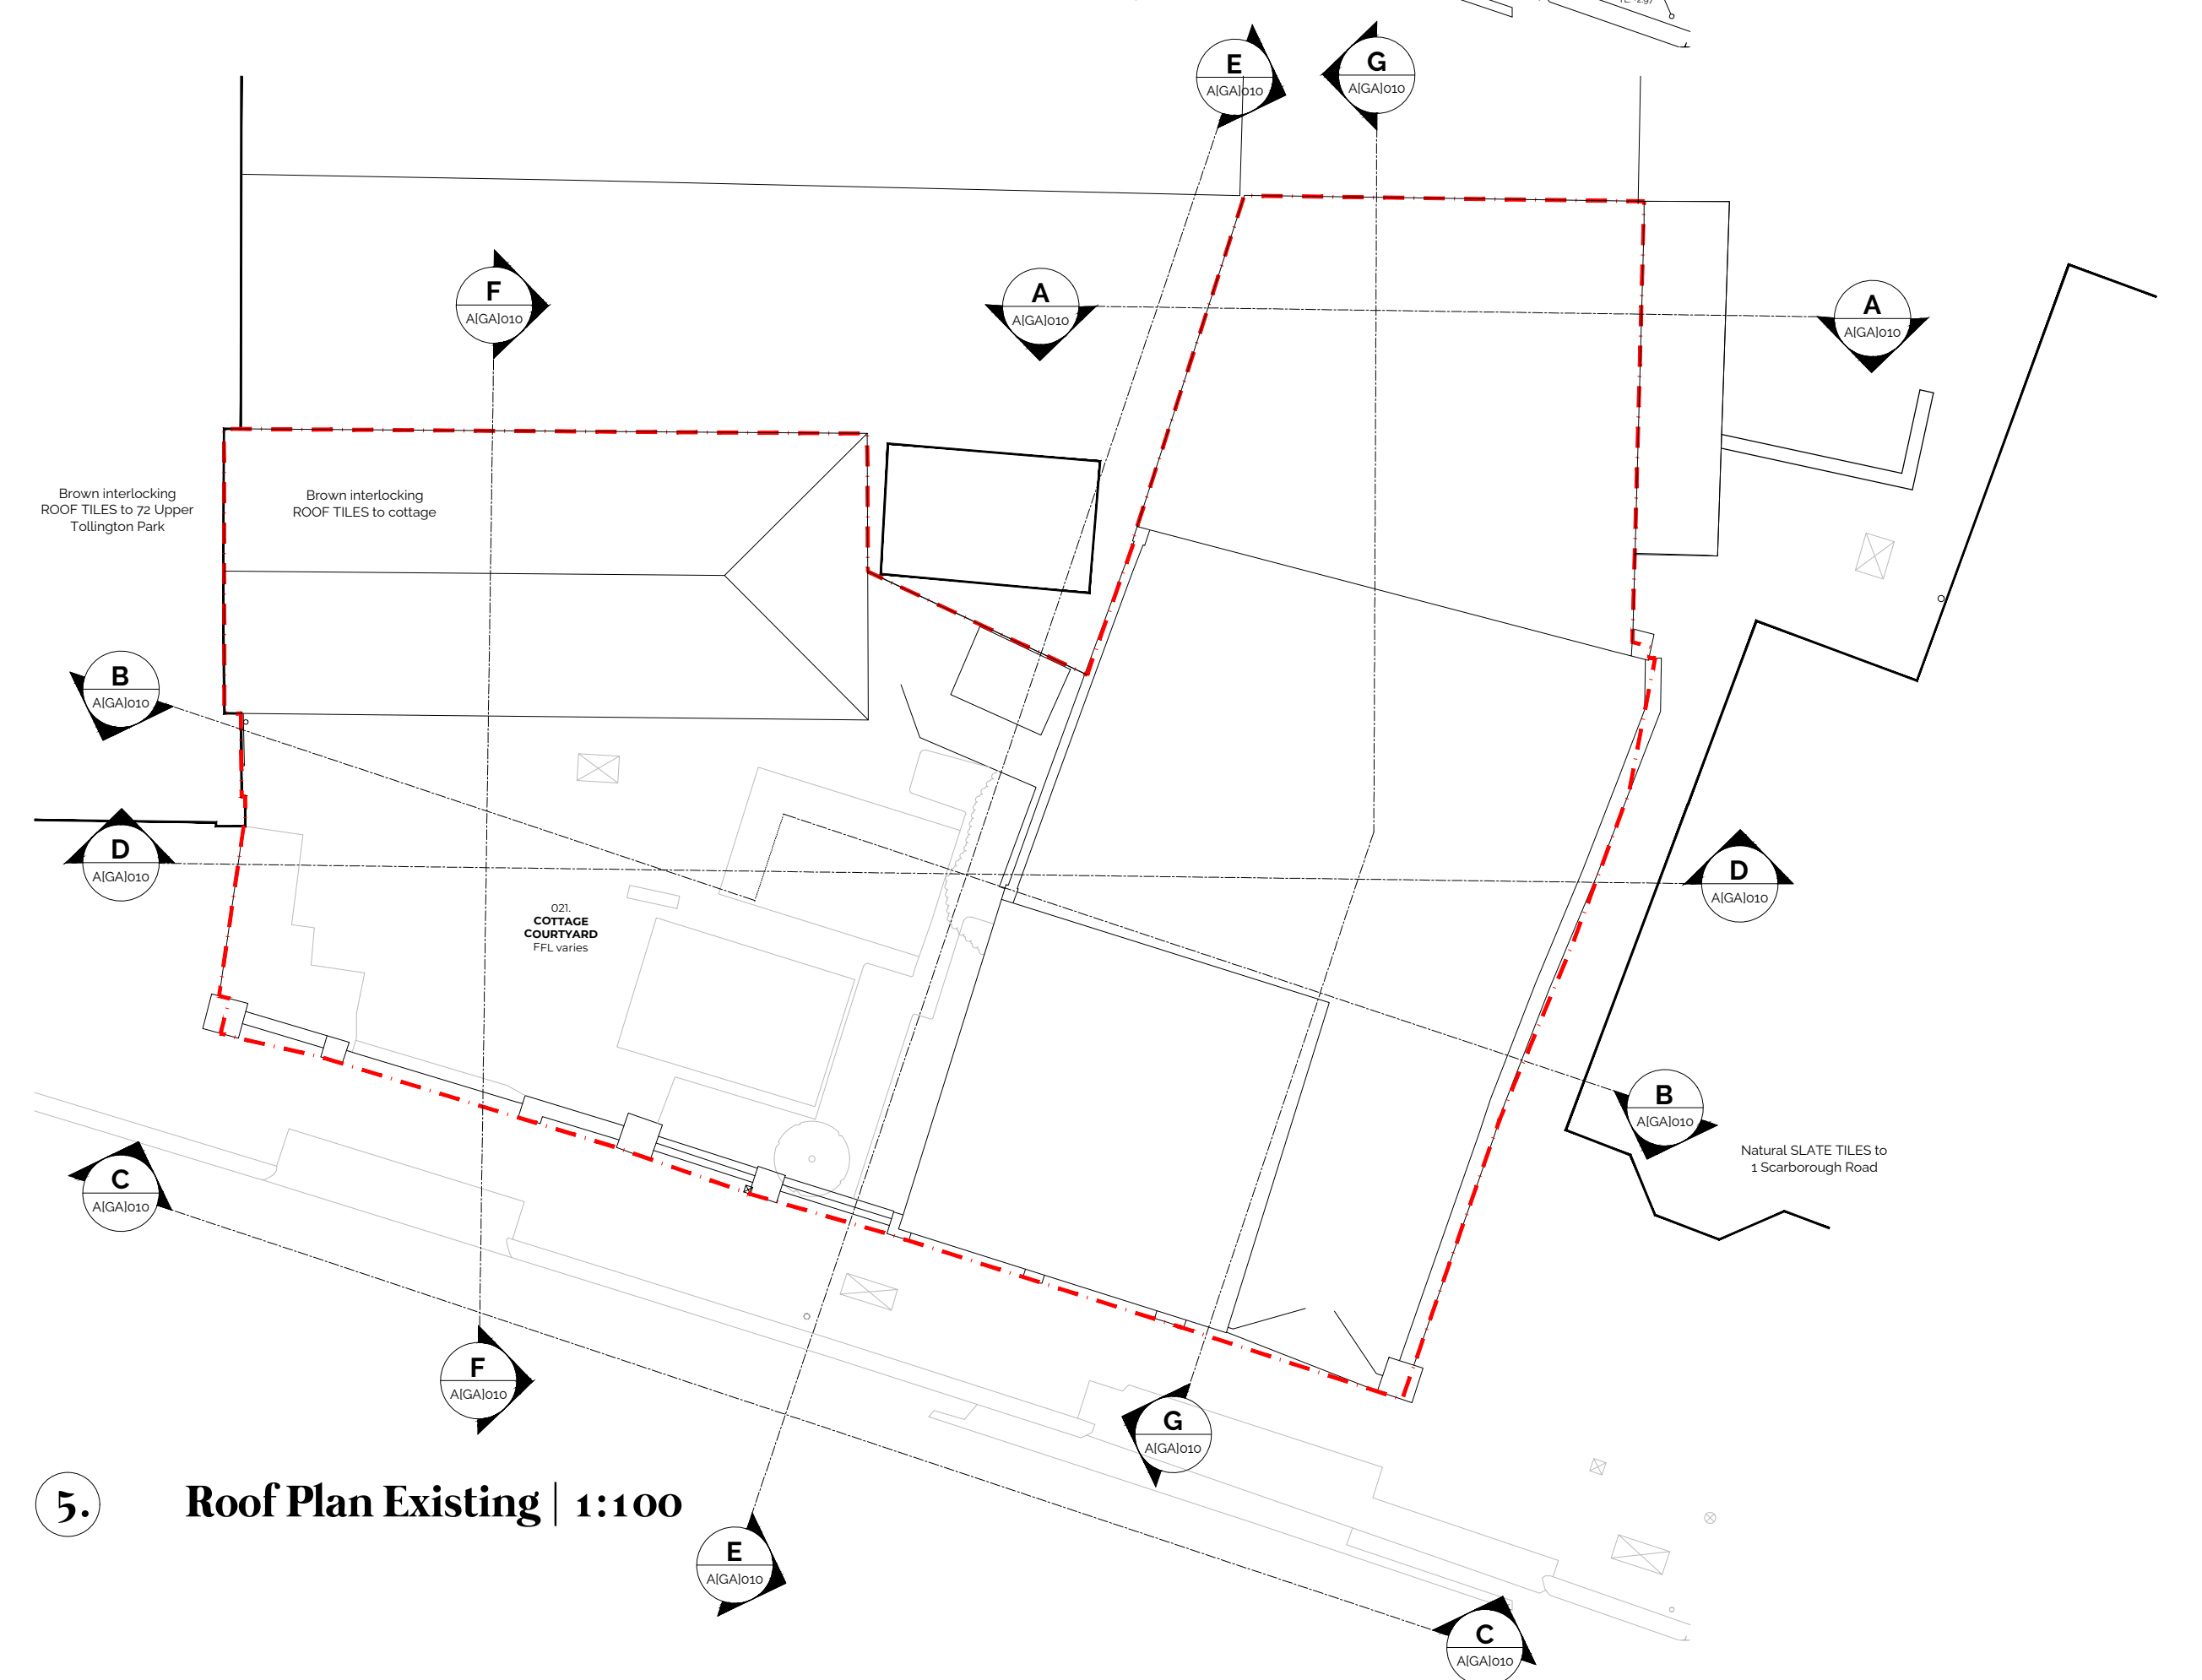
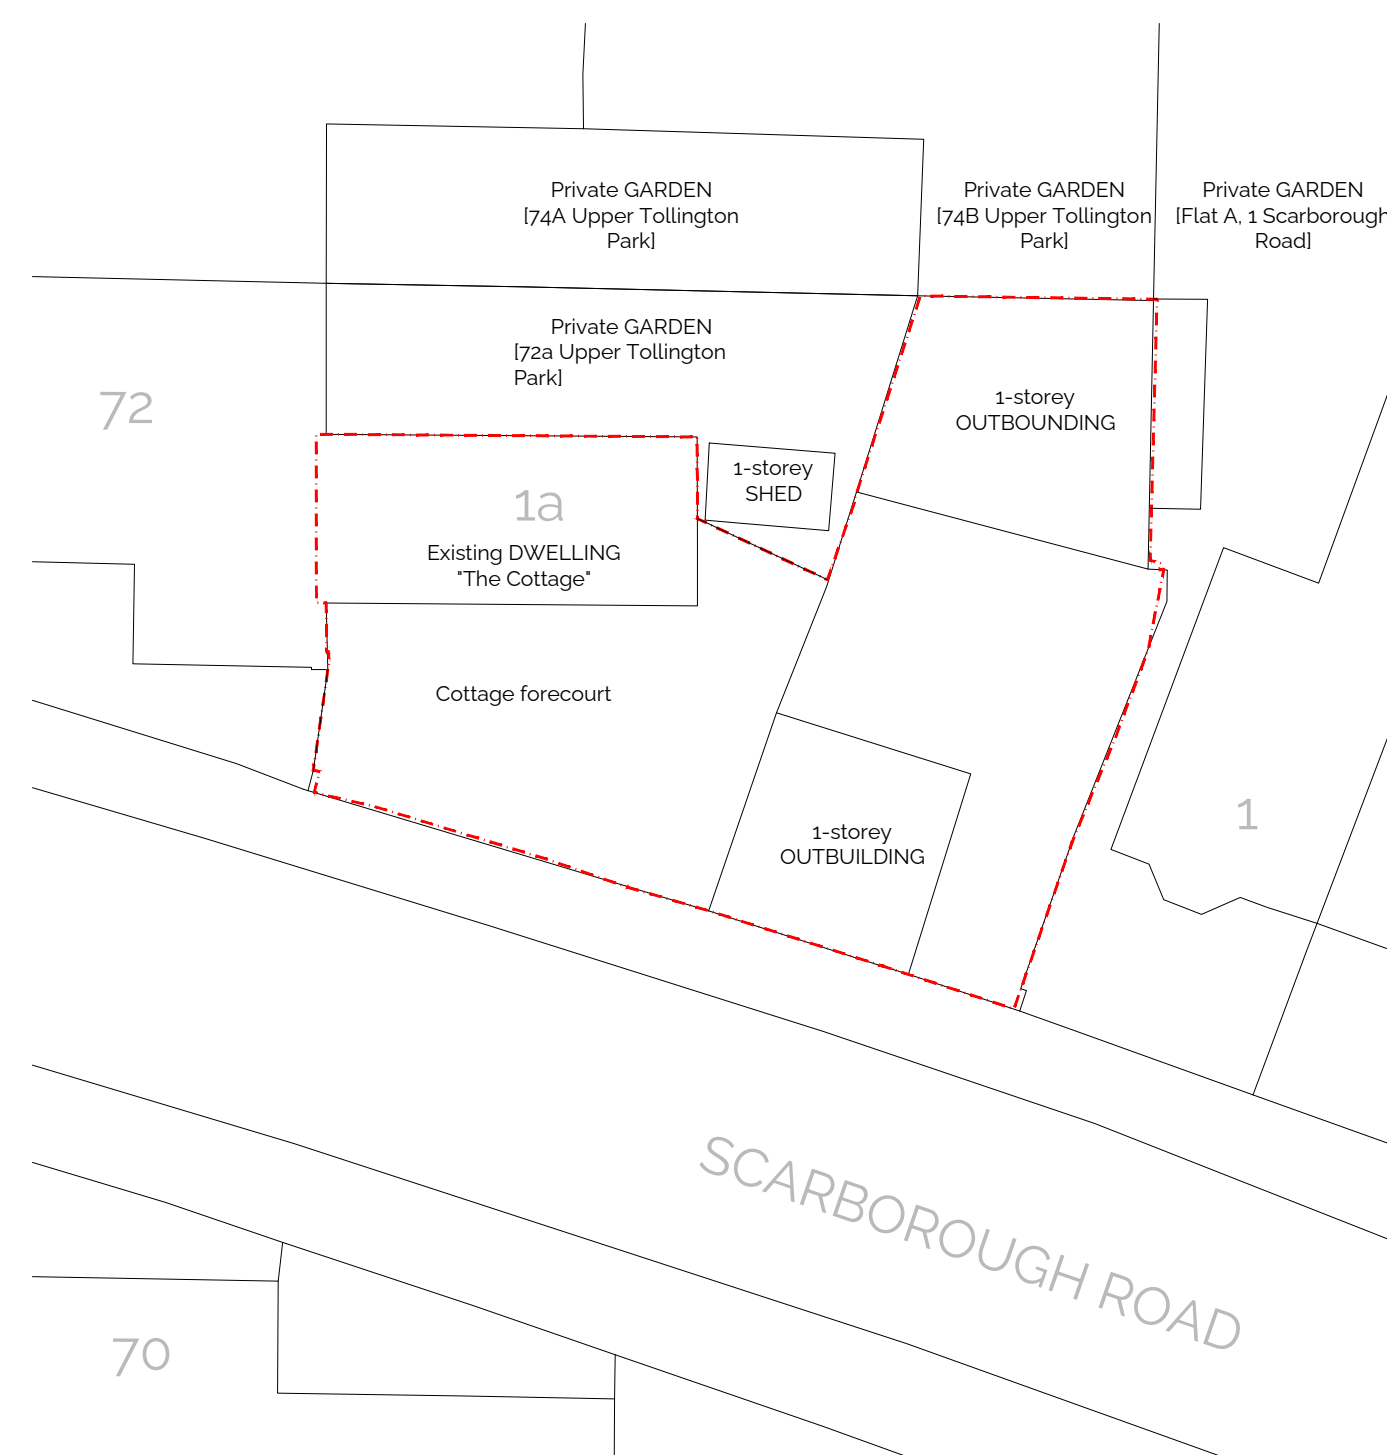


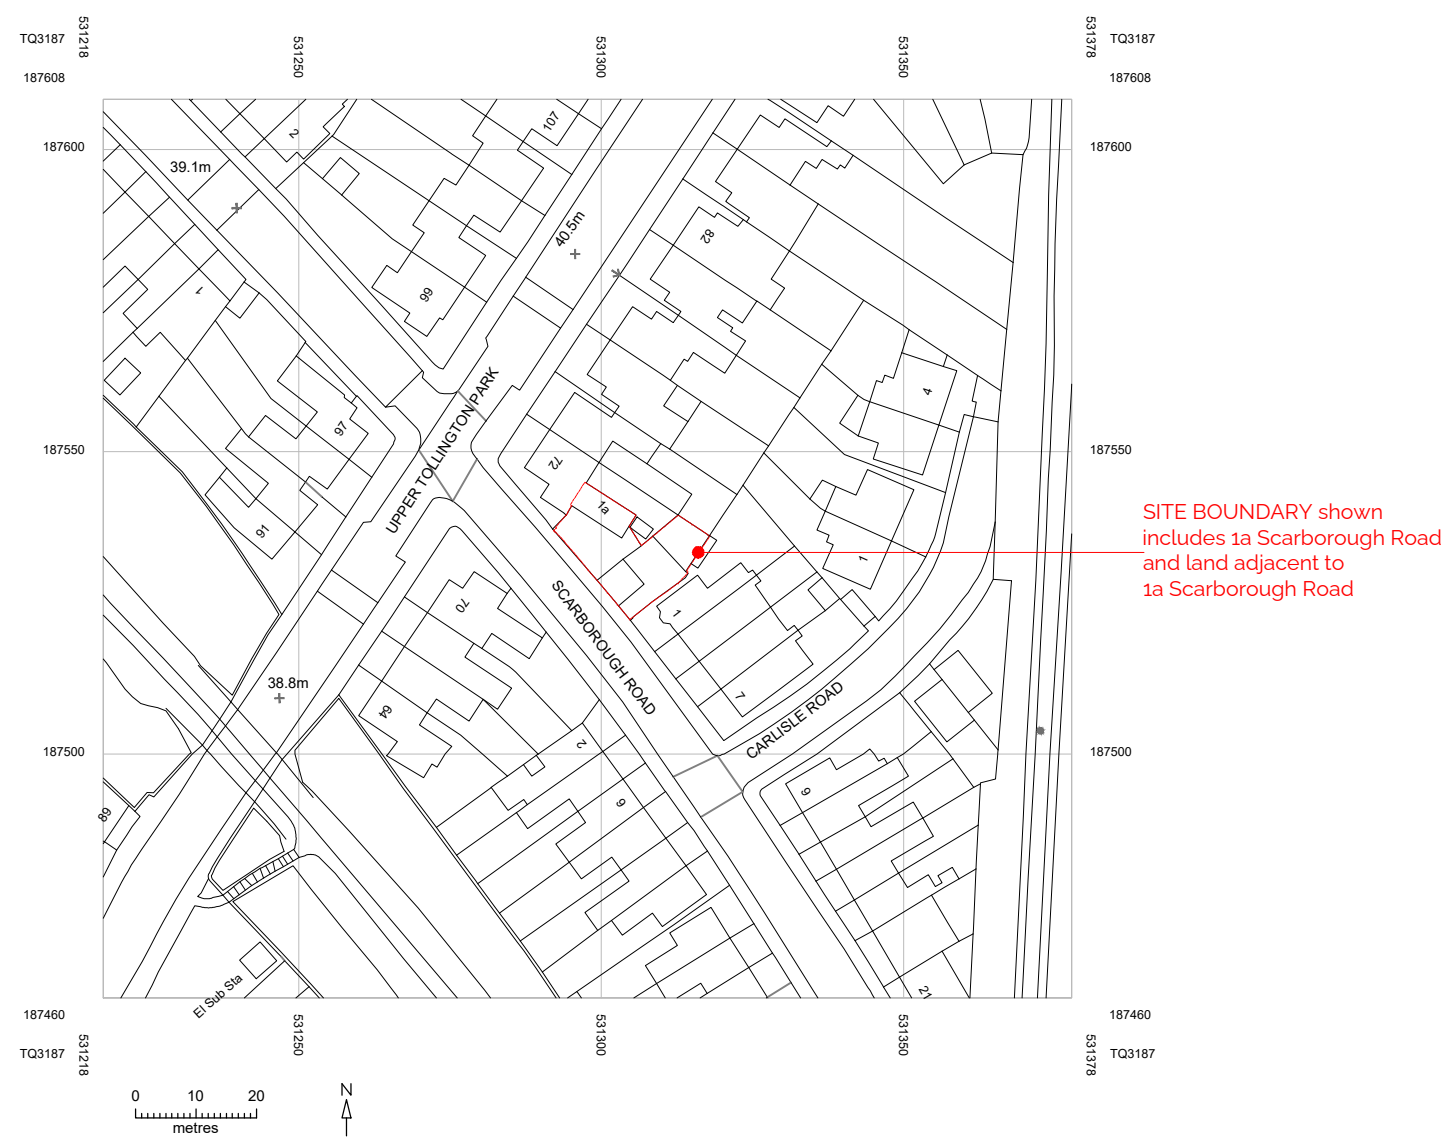

 OGA T +44 7900 215253 www.ogarch.co.uk	GENERAL NOTES				SPECIFIC NOTES				REVISION		DESCRIPTION		BY		DATE		PROJECT FOR		THE COTTAGE EXTENSION CHRIS DICKEN & DONNY WONG		
	1. Relate to other drawings and specifications.		4. Appraise construction details to ensure suitability for intended purpose.		1:1250												TITLE		PLANS EXISTING		
	2. Do not scale. Use only figured dimensions. Verify all dimensions before construction.		5. Install specified items to manufacturer's recommendations.		1:200												CATEGORY		PLANNING APPLICATION		
	3. Ensure that design information and final construction conform to current Building Regulations, CDM Regulations, and any relevant codes of practice.		6. Do not use for land transfer purposes.		1:100												SCHEME		1		
			7. © OGA. Do not reproduce without written consent.														STAGE		3		
																		NO.		A [CA] 000	
																		SCALE		VARIES	
																		DRAWN		DN	
																		DATE		JUNE 2023	