




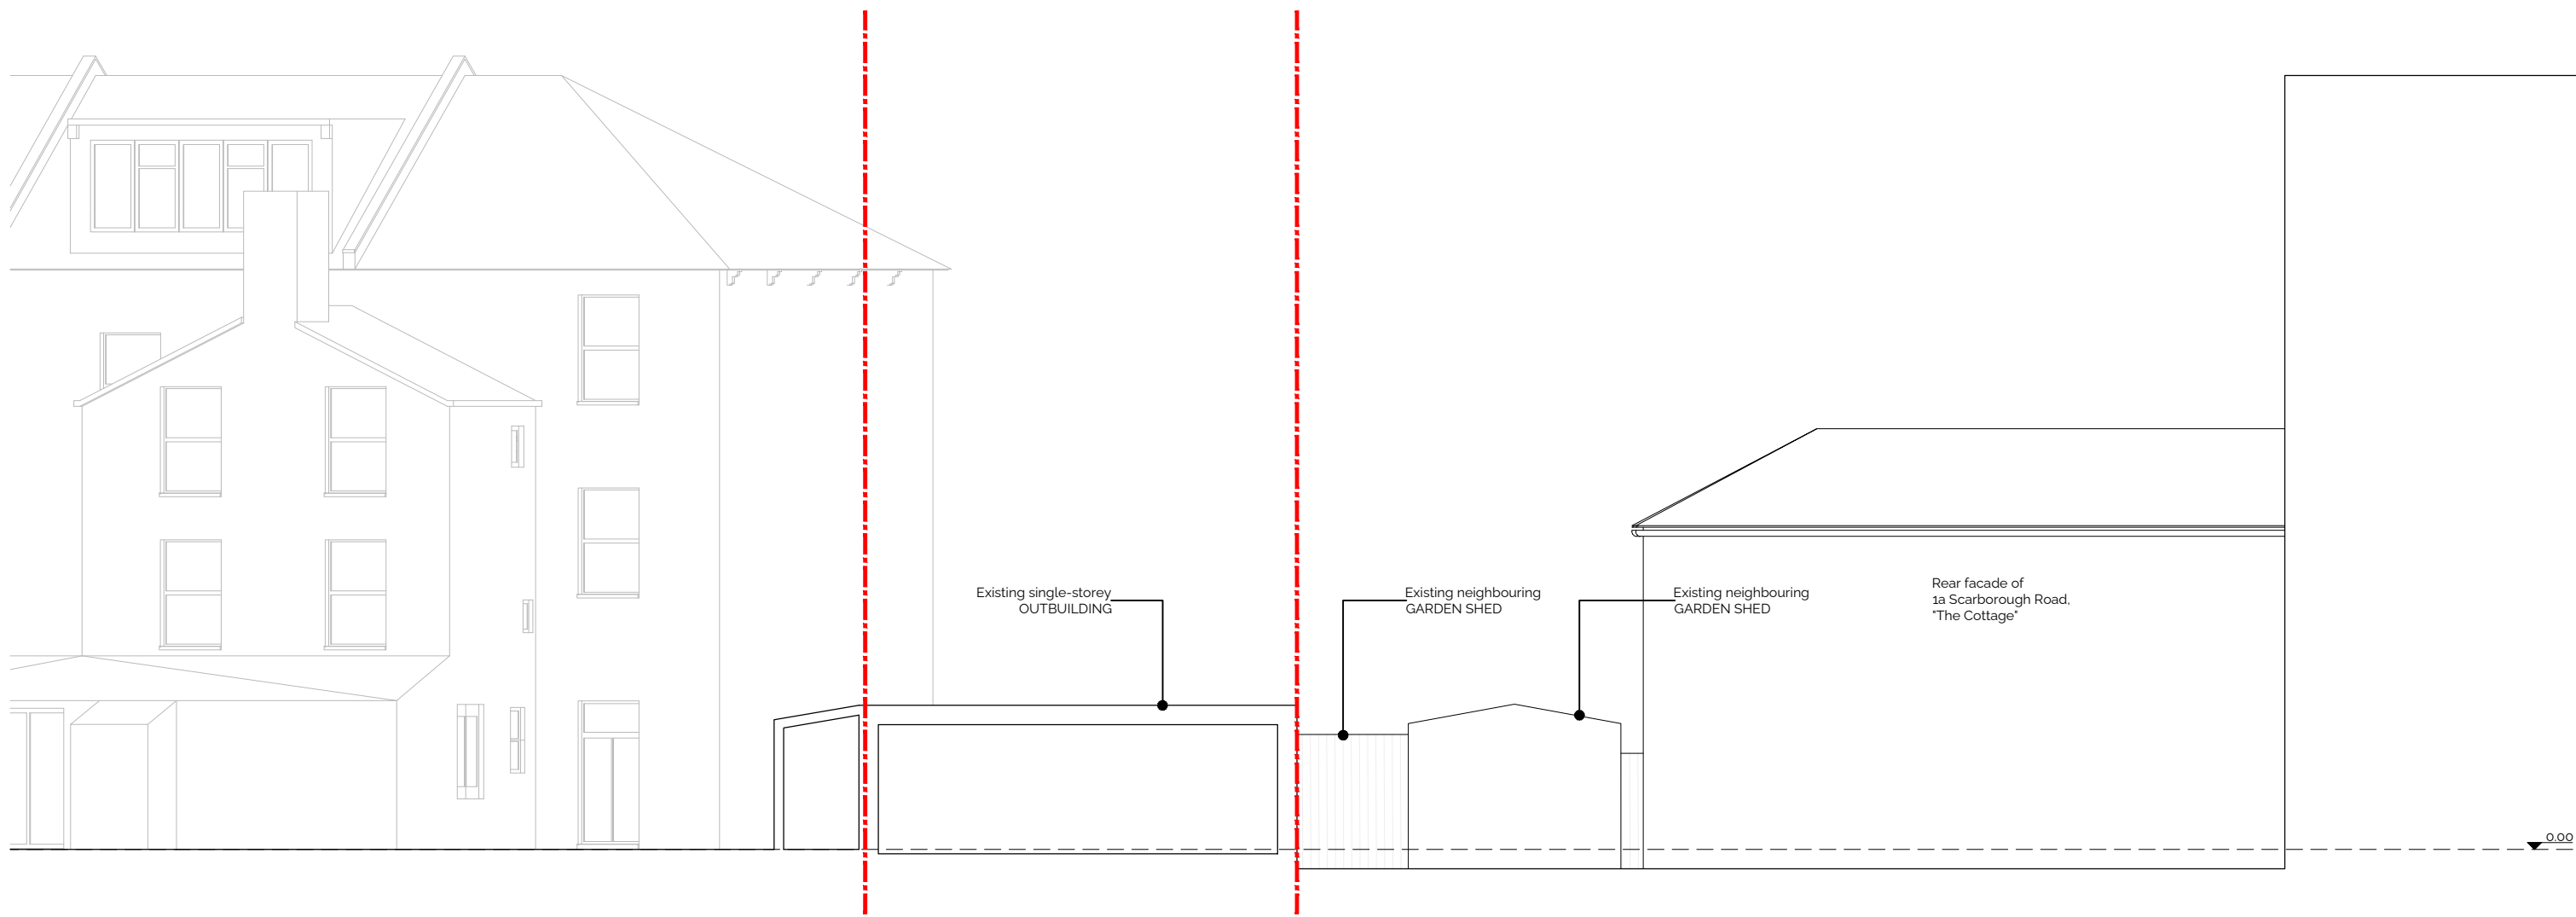

1. Section A-A | 1:100

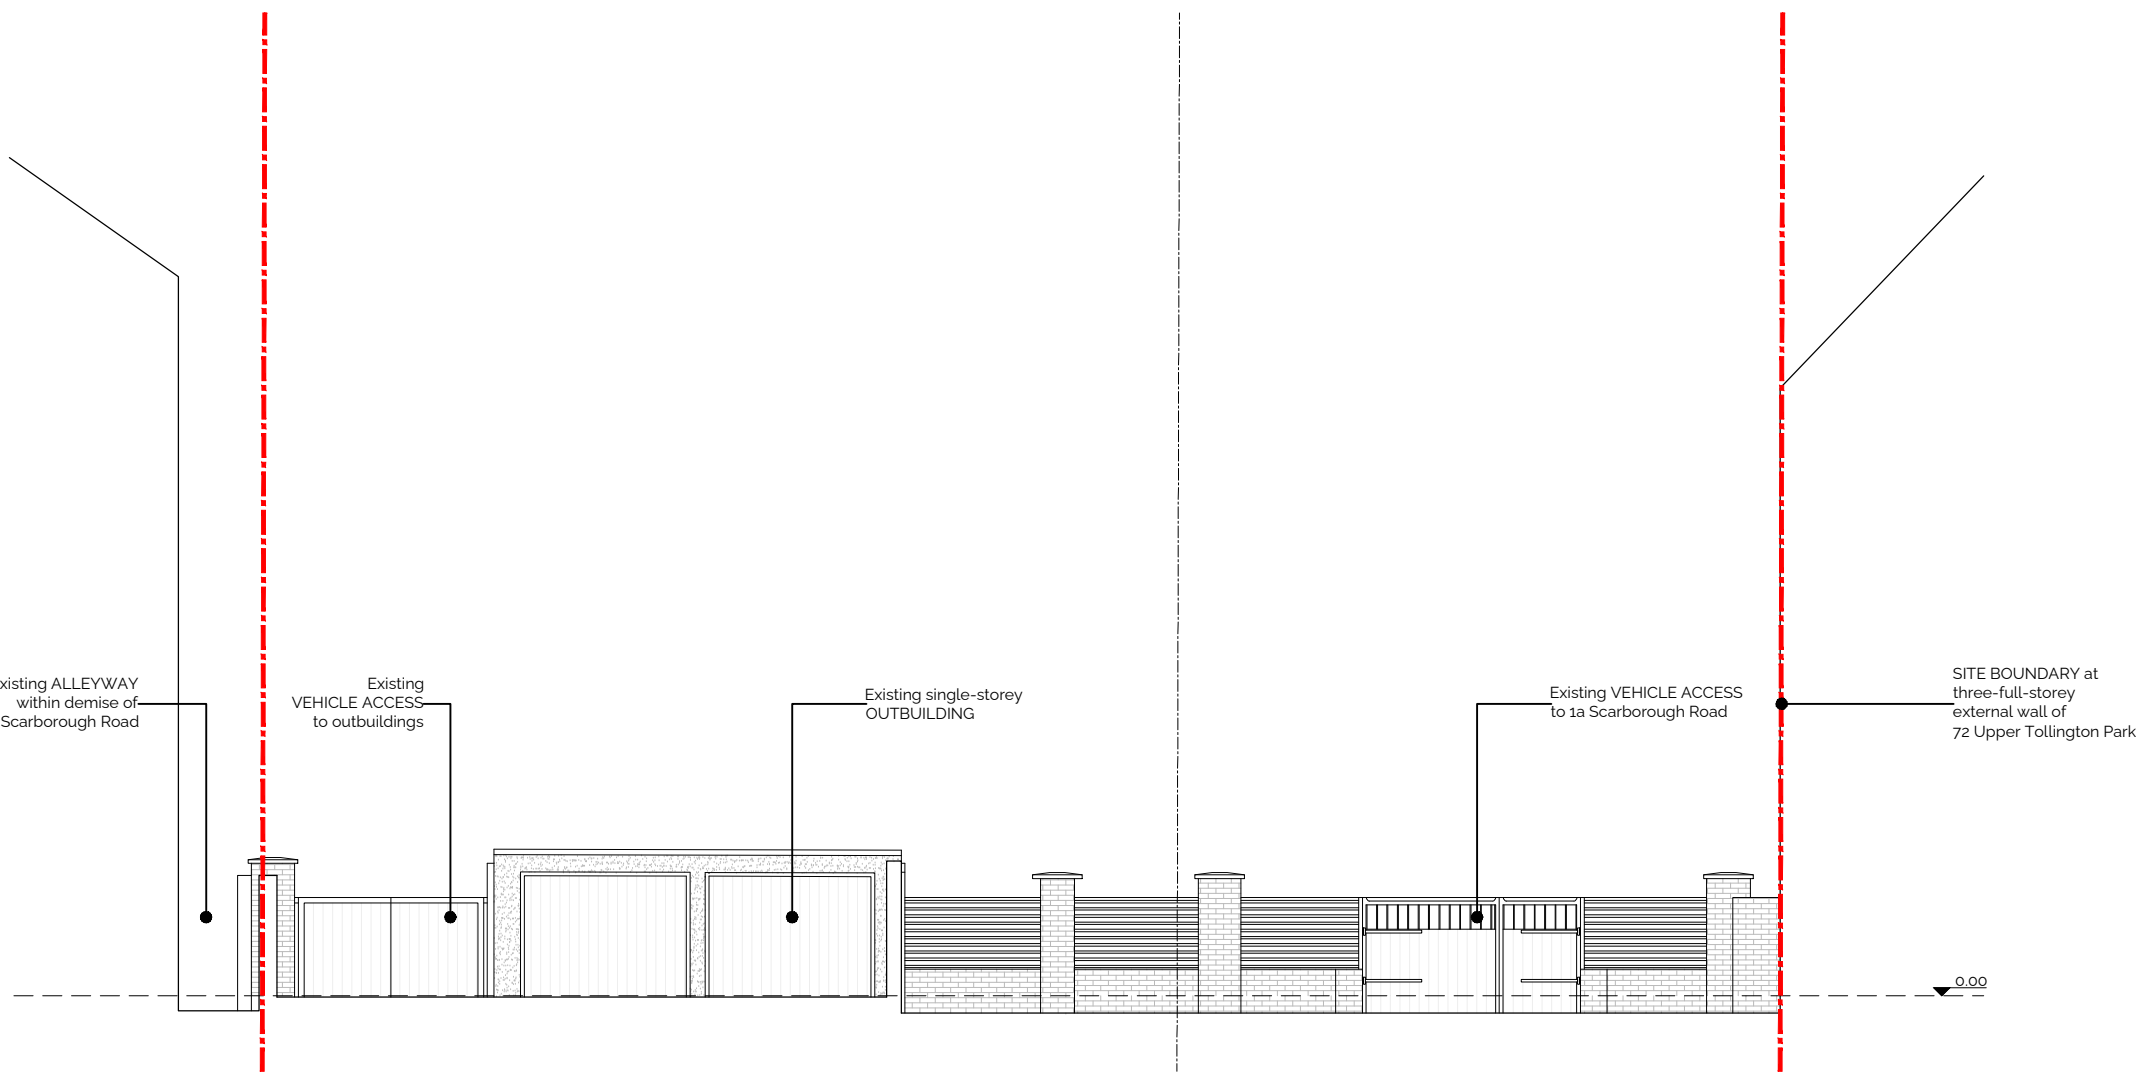


2. Section B-B | 1:100

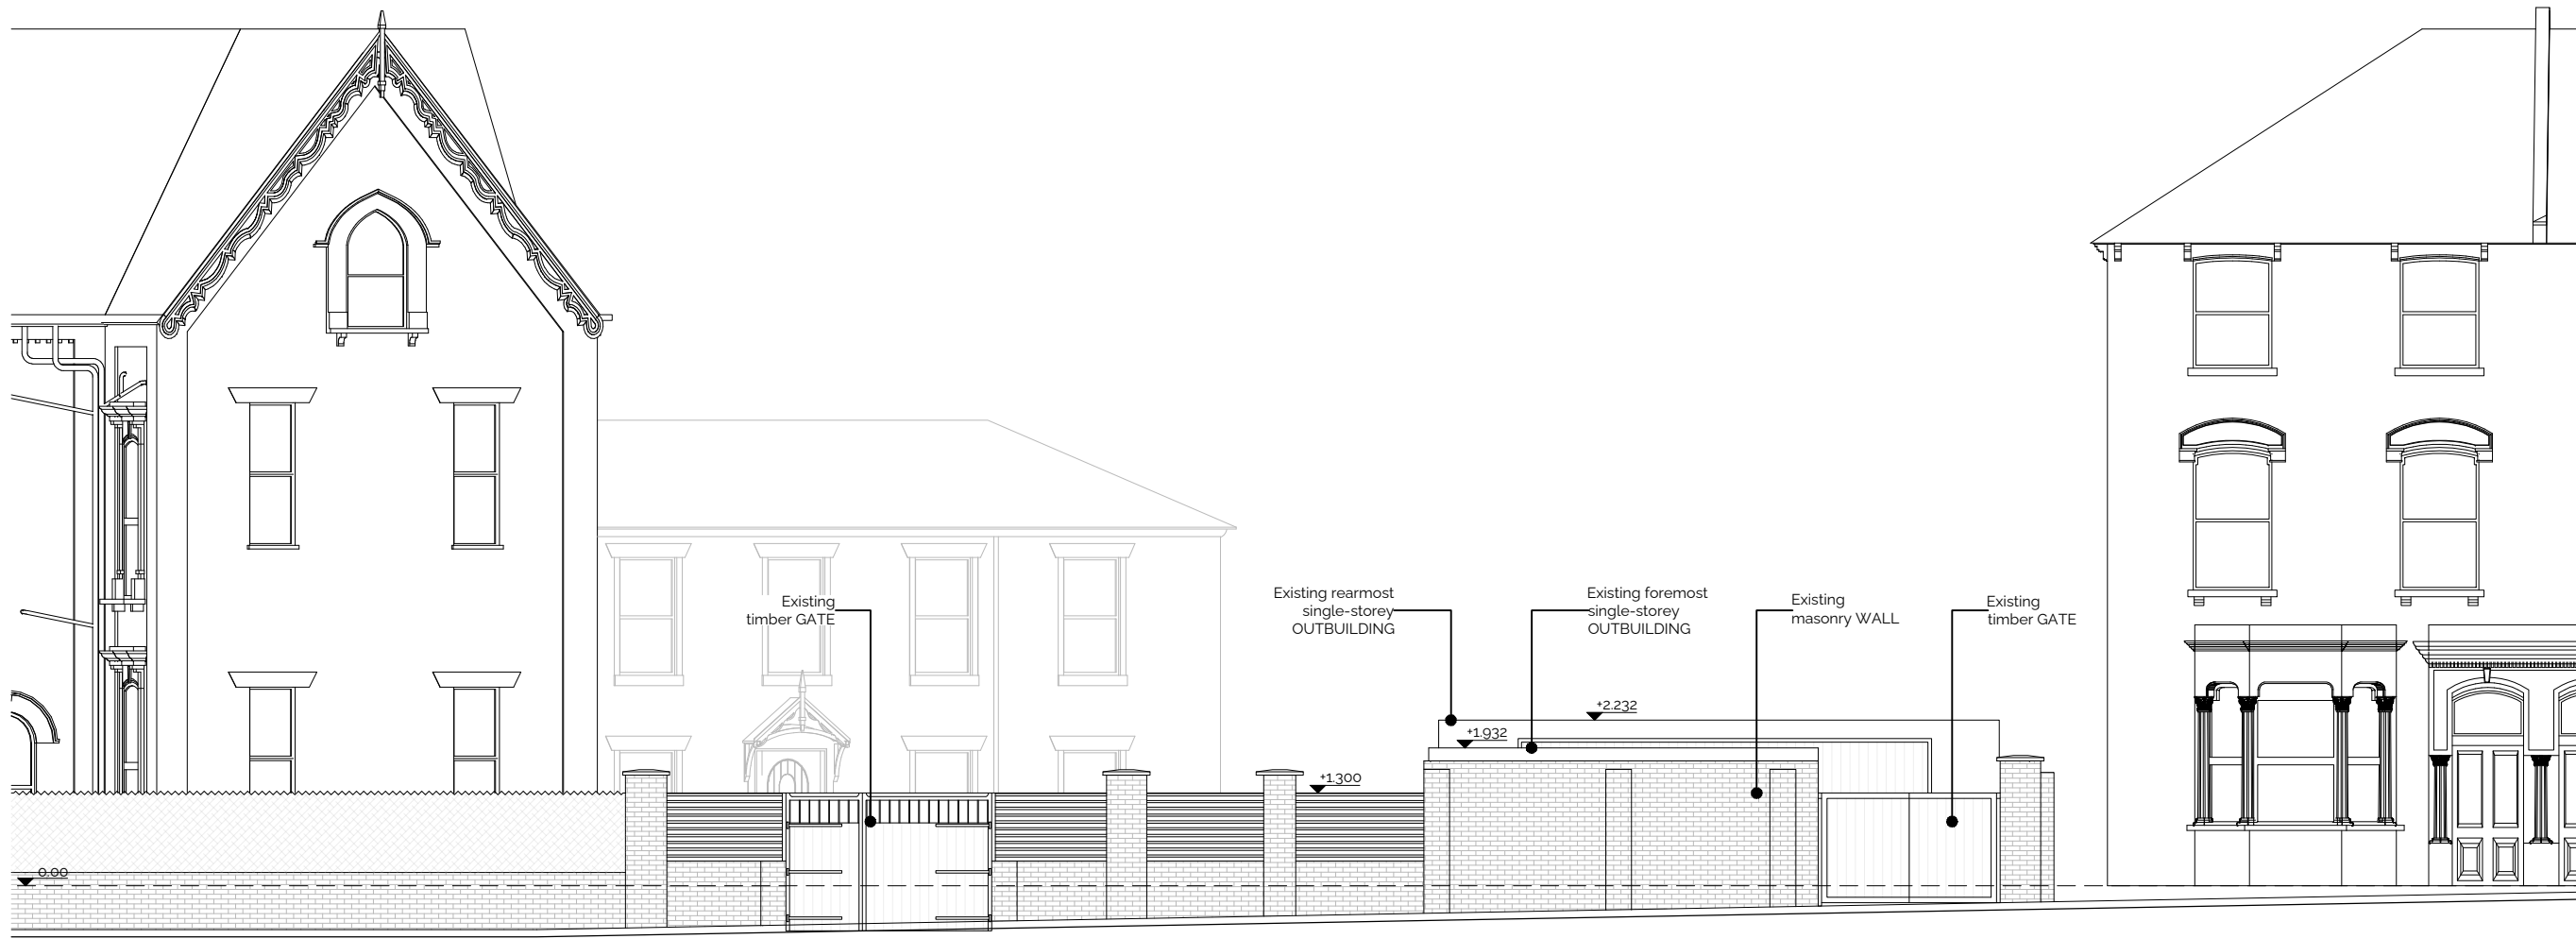


3. Section C-C | 1:100




4. Section D-D | 1:100

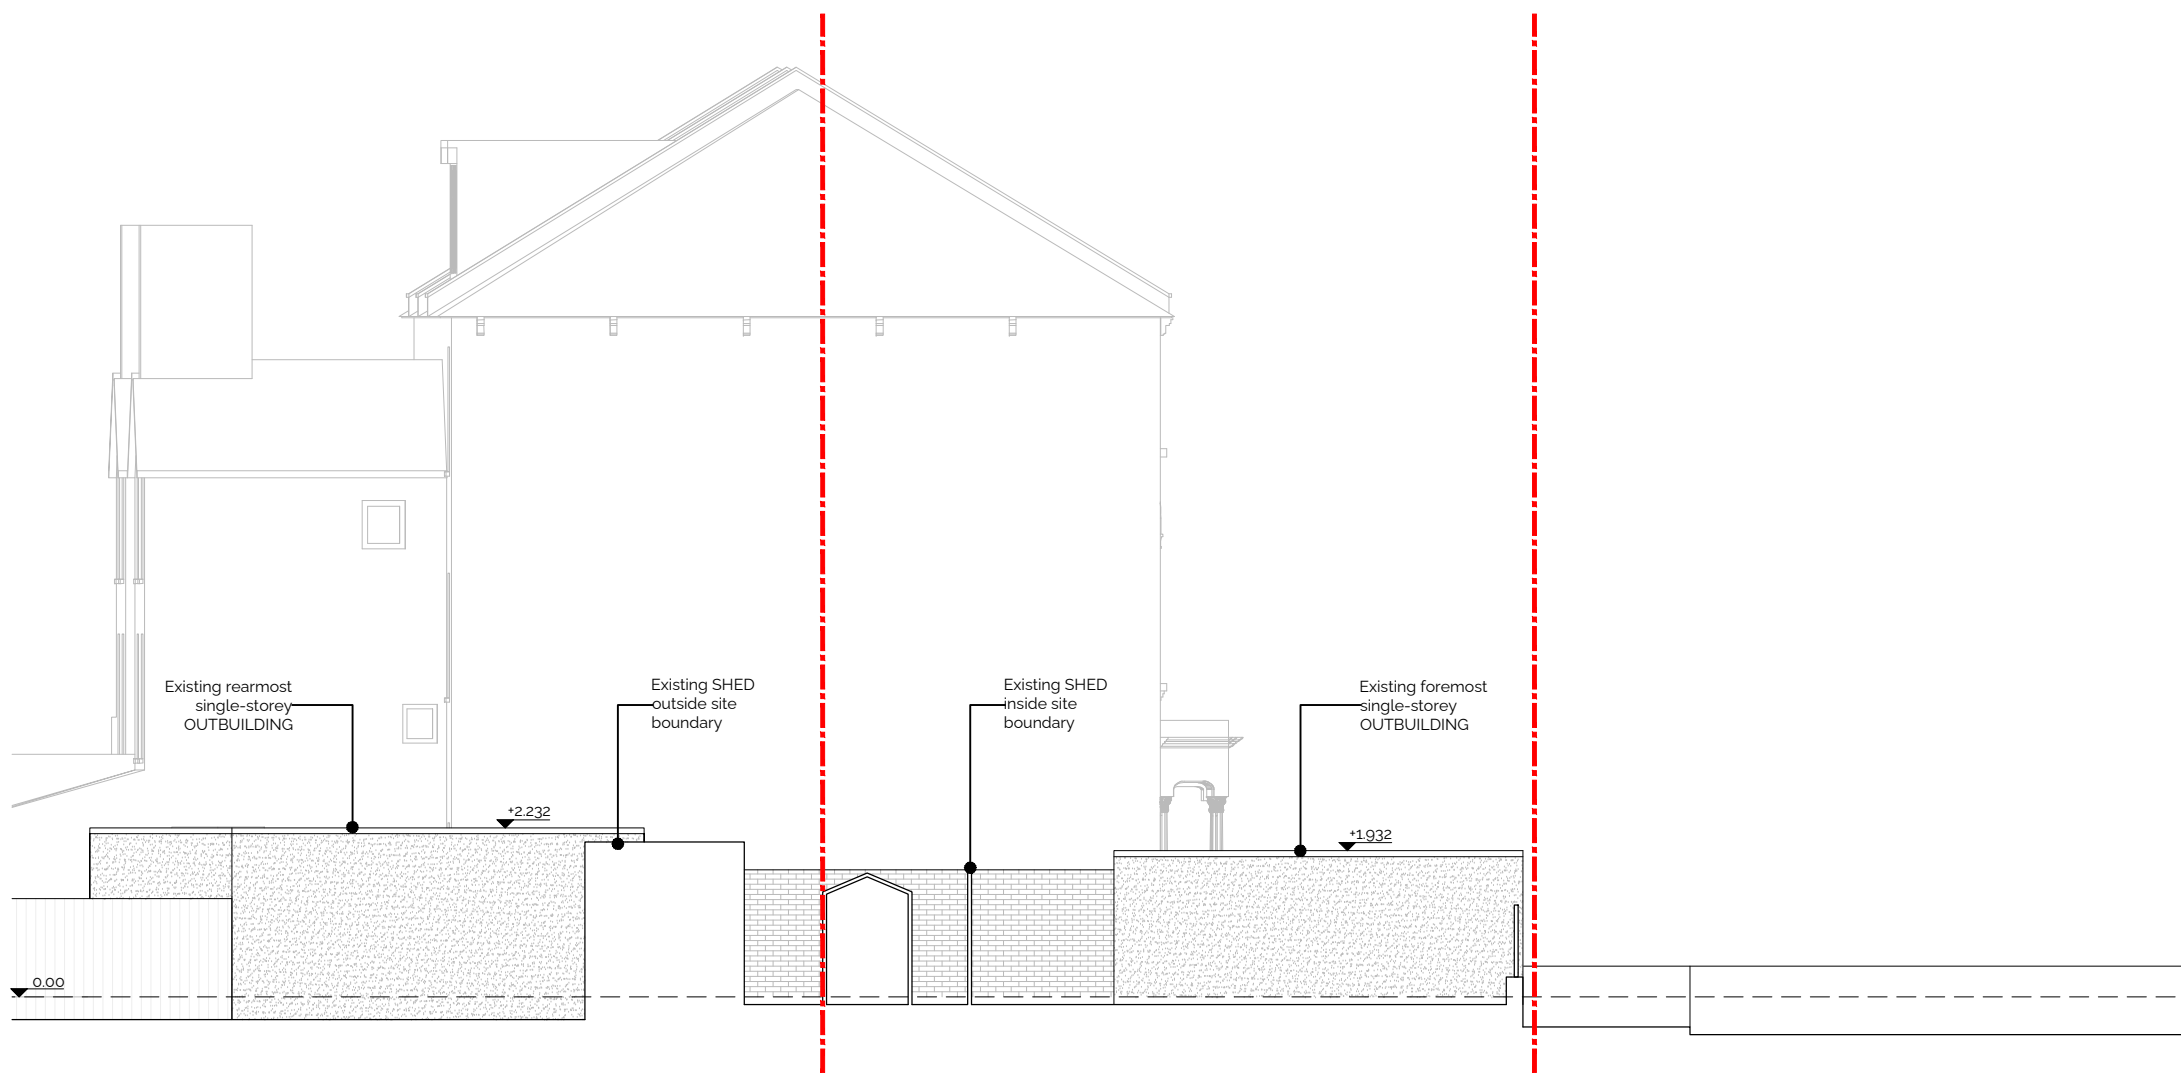

5. Section E-E | 1:100

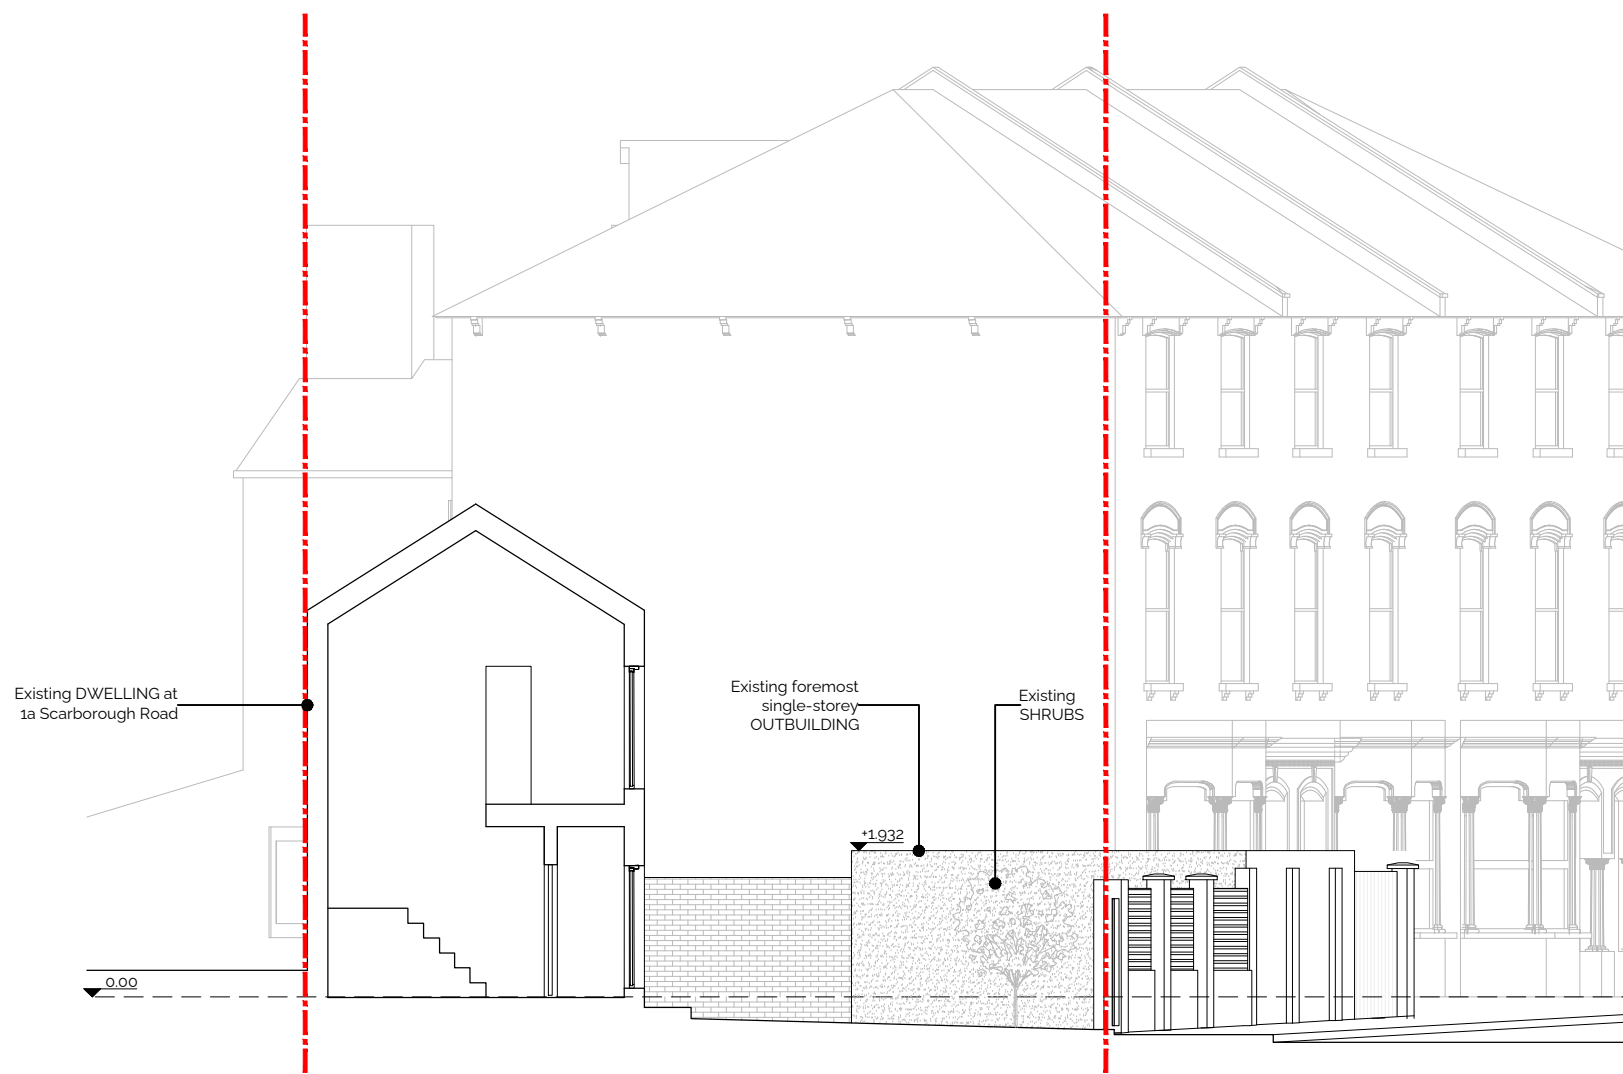

6. Section F-F | 1:100

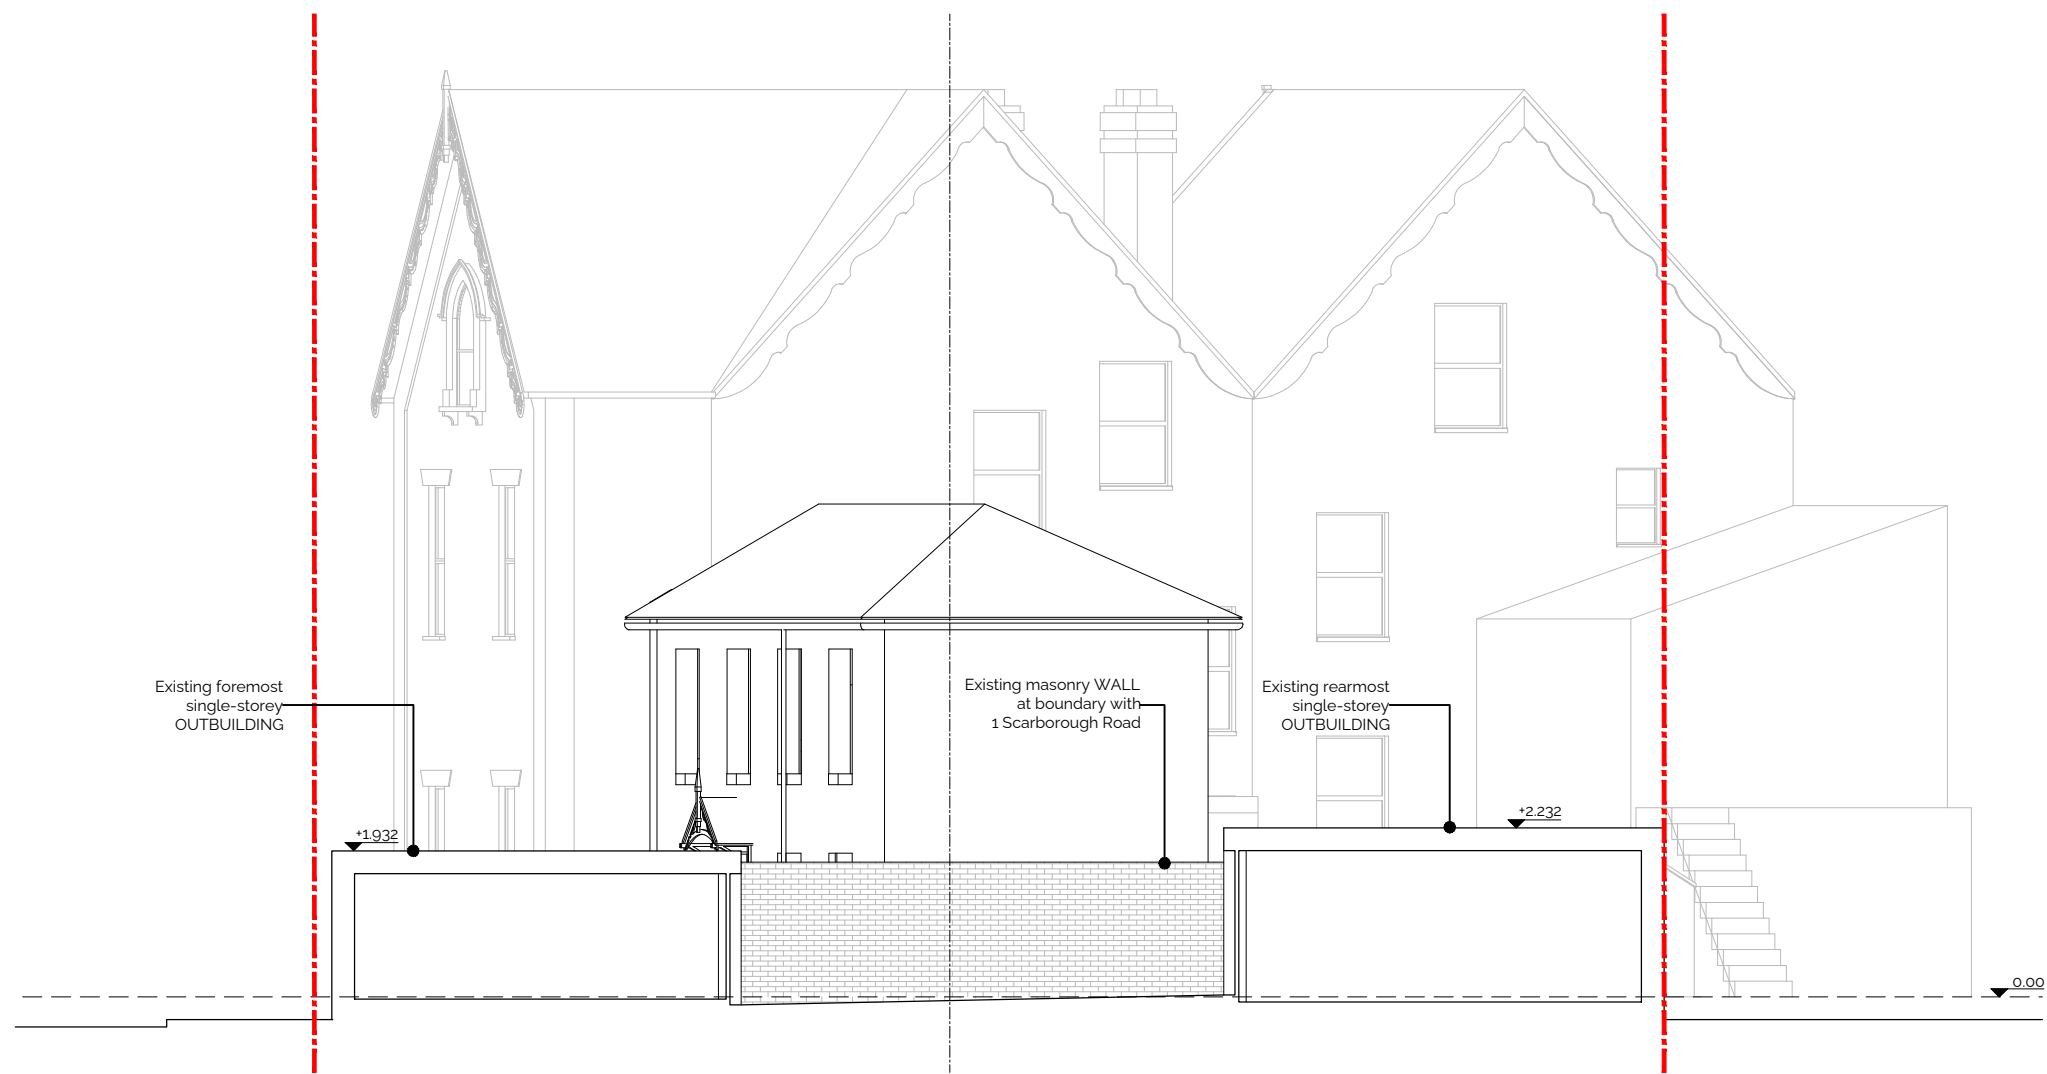

7. Section G-G | 1:100

 OGA T +44 7900 215253 www.ogarch.co.uk	GENERAL NOTES			SPECIFIC NOTES			REVISION		DESCRIPTION		BY		DATE		PROJECT FOR		THE COTTAGE EXTENSION CHRIS DICKEN & DONNY WONG	
	1. Relate to other drawings and specifications.			4. Appraise construction details to ensure suitability for intended purpose.											TITLE		SECTIONS & ELEVATIONS EXISTING	
	2. Do not scale. Use only figured dimensions. Verify all dimensions before construction.			5. Install specified items to manufacturer's recommendations.											CATEGORY		PLANNING APPLICATION	
	3. Ensure that design information and final construction conform to current Building Regulations, CDM Regulations, and any relevant codes of practice			6. Do not use for land transfer purposes.											SCHEME		1	
				7. © OGA. Do not reproduce without written consent.											STAGE		3	
															NO.		A [GA] 010	
														SCALE		1:100		
														DRAWN		DN		
														DATE		JUNE 2023		