




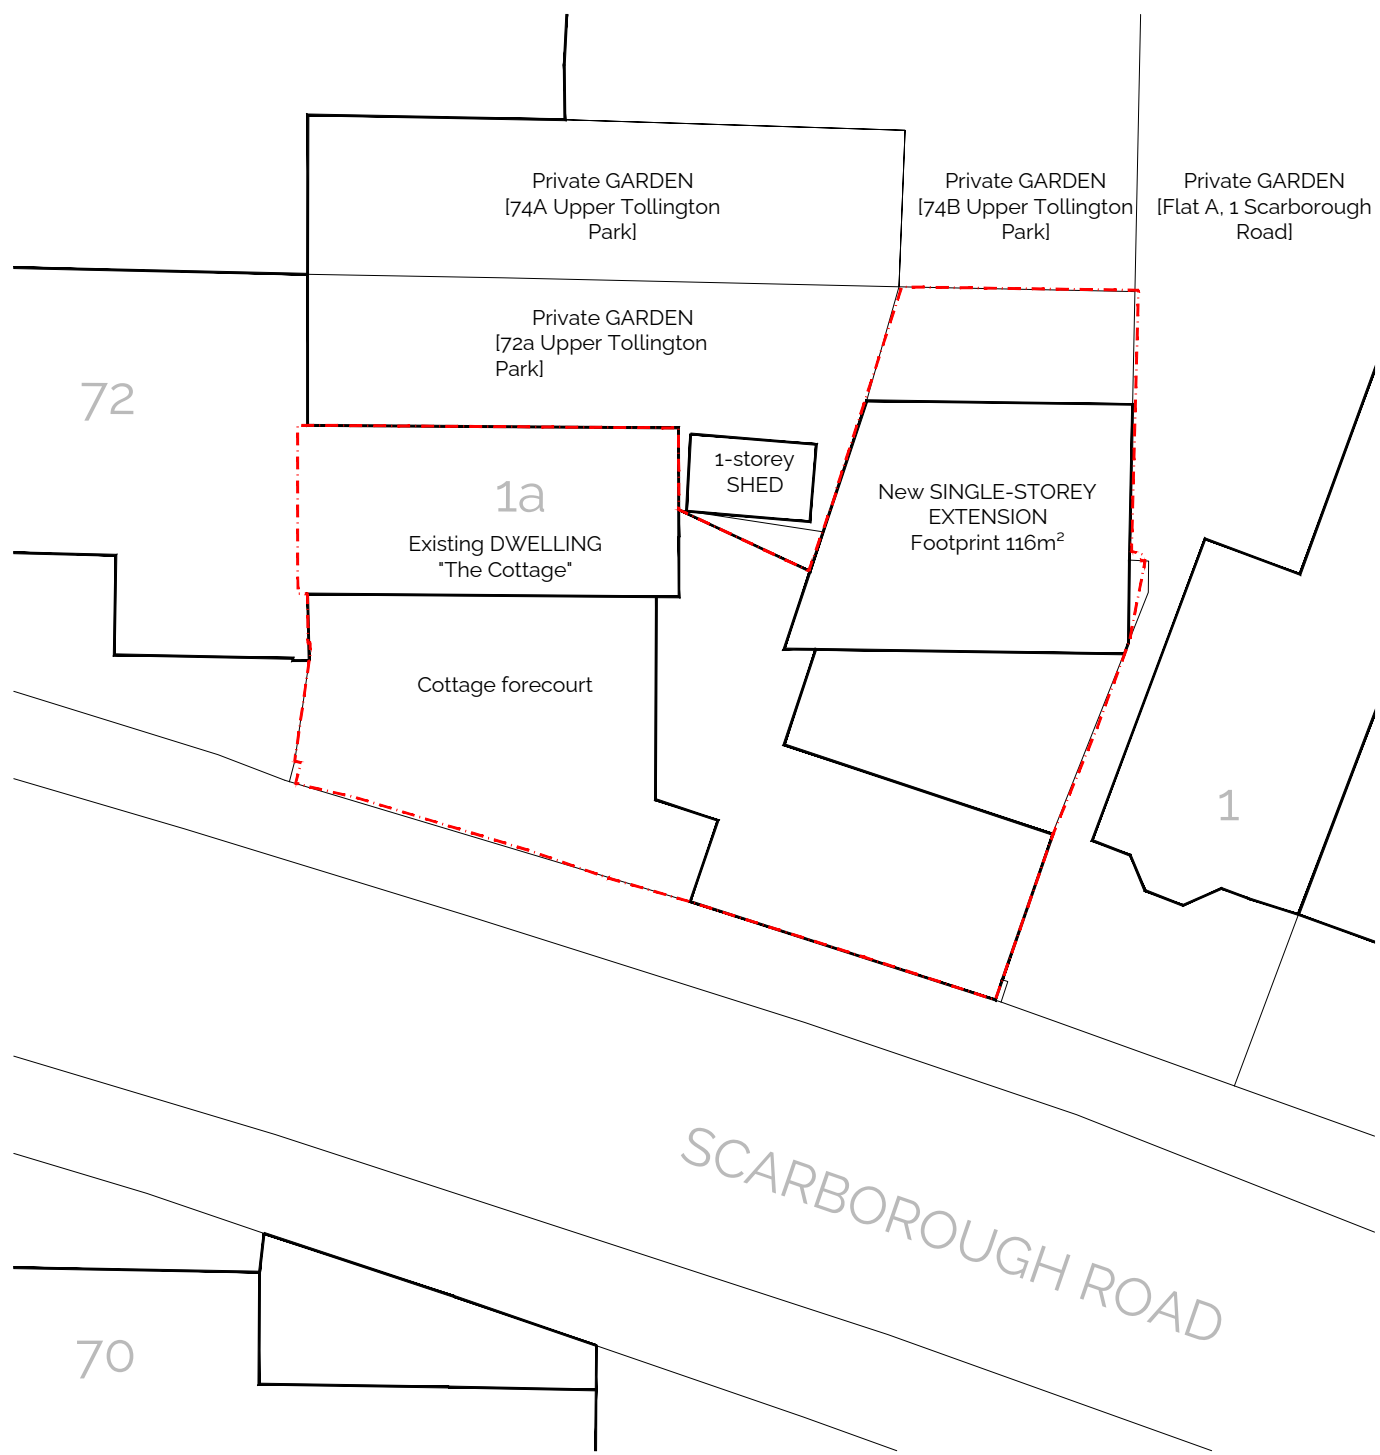


1. Block Plan Proposed | 1:200

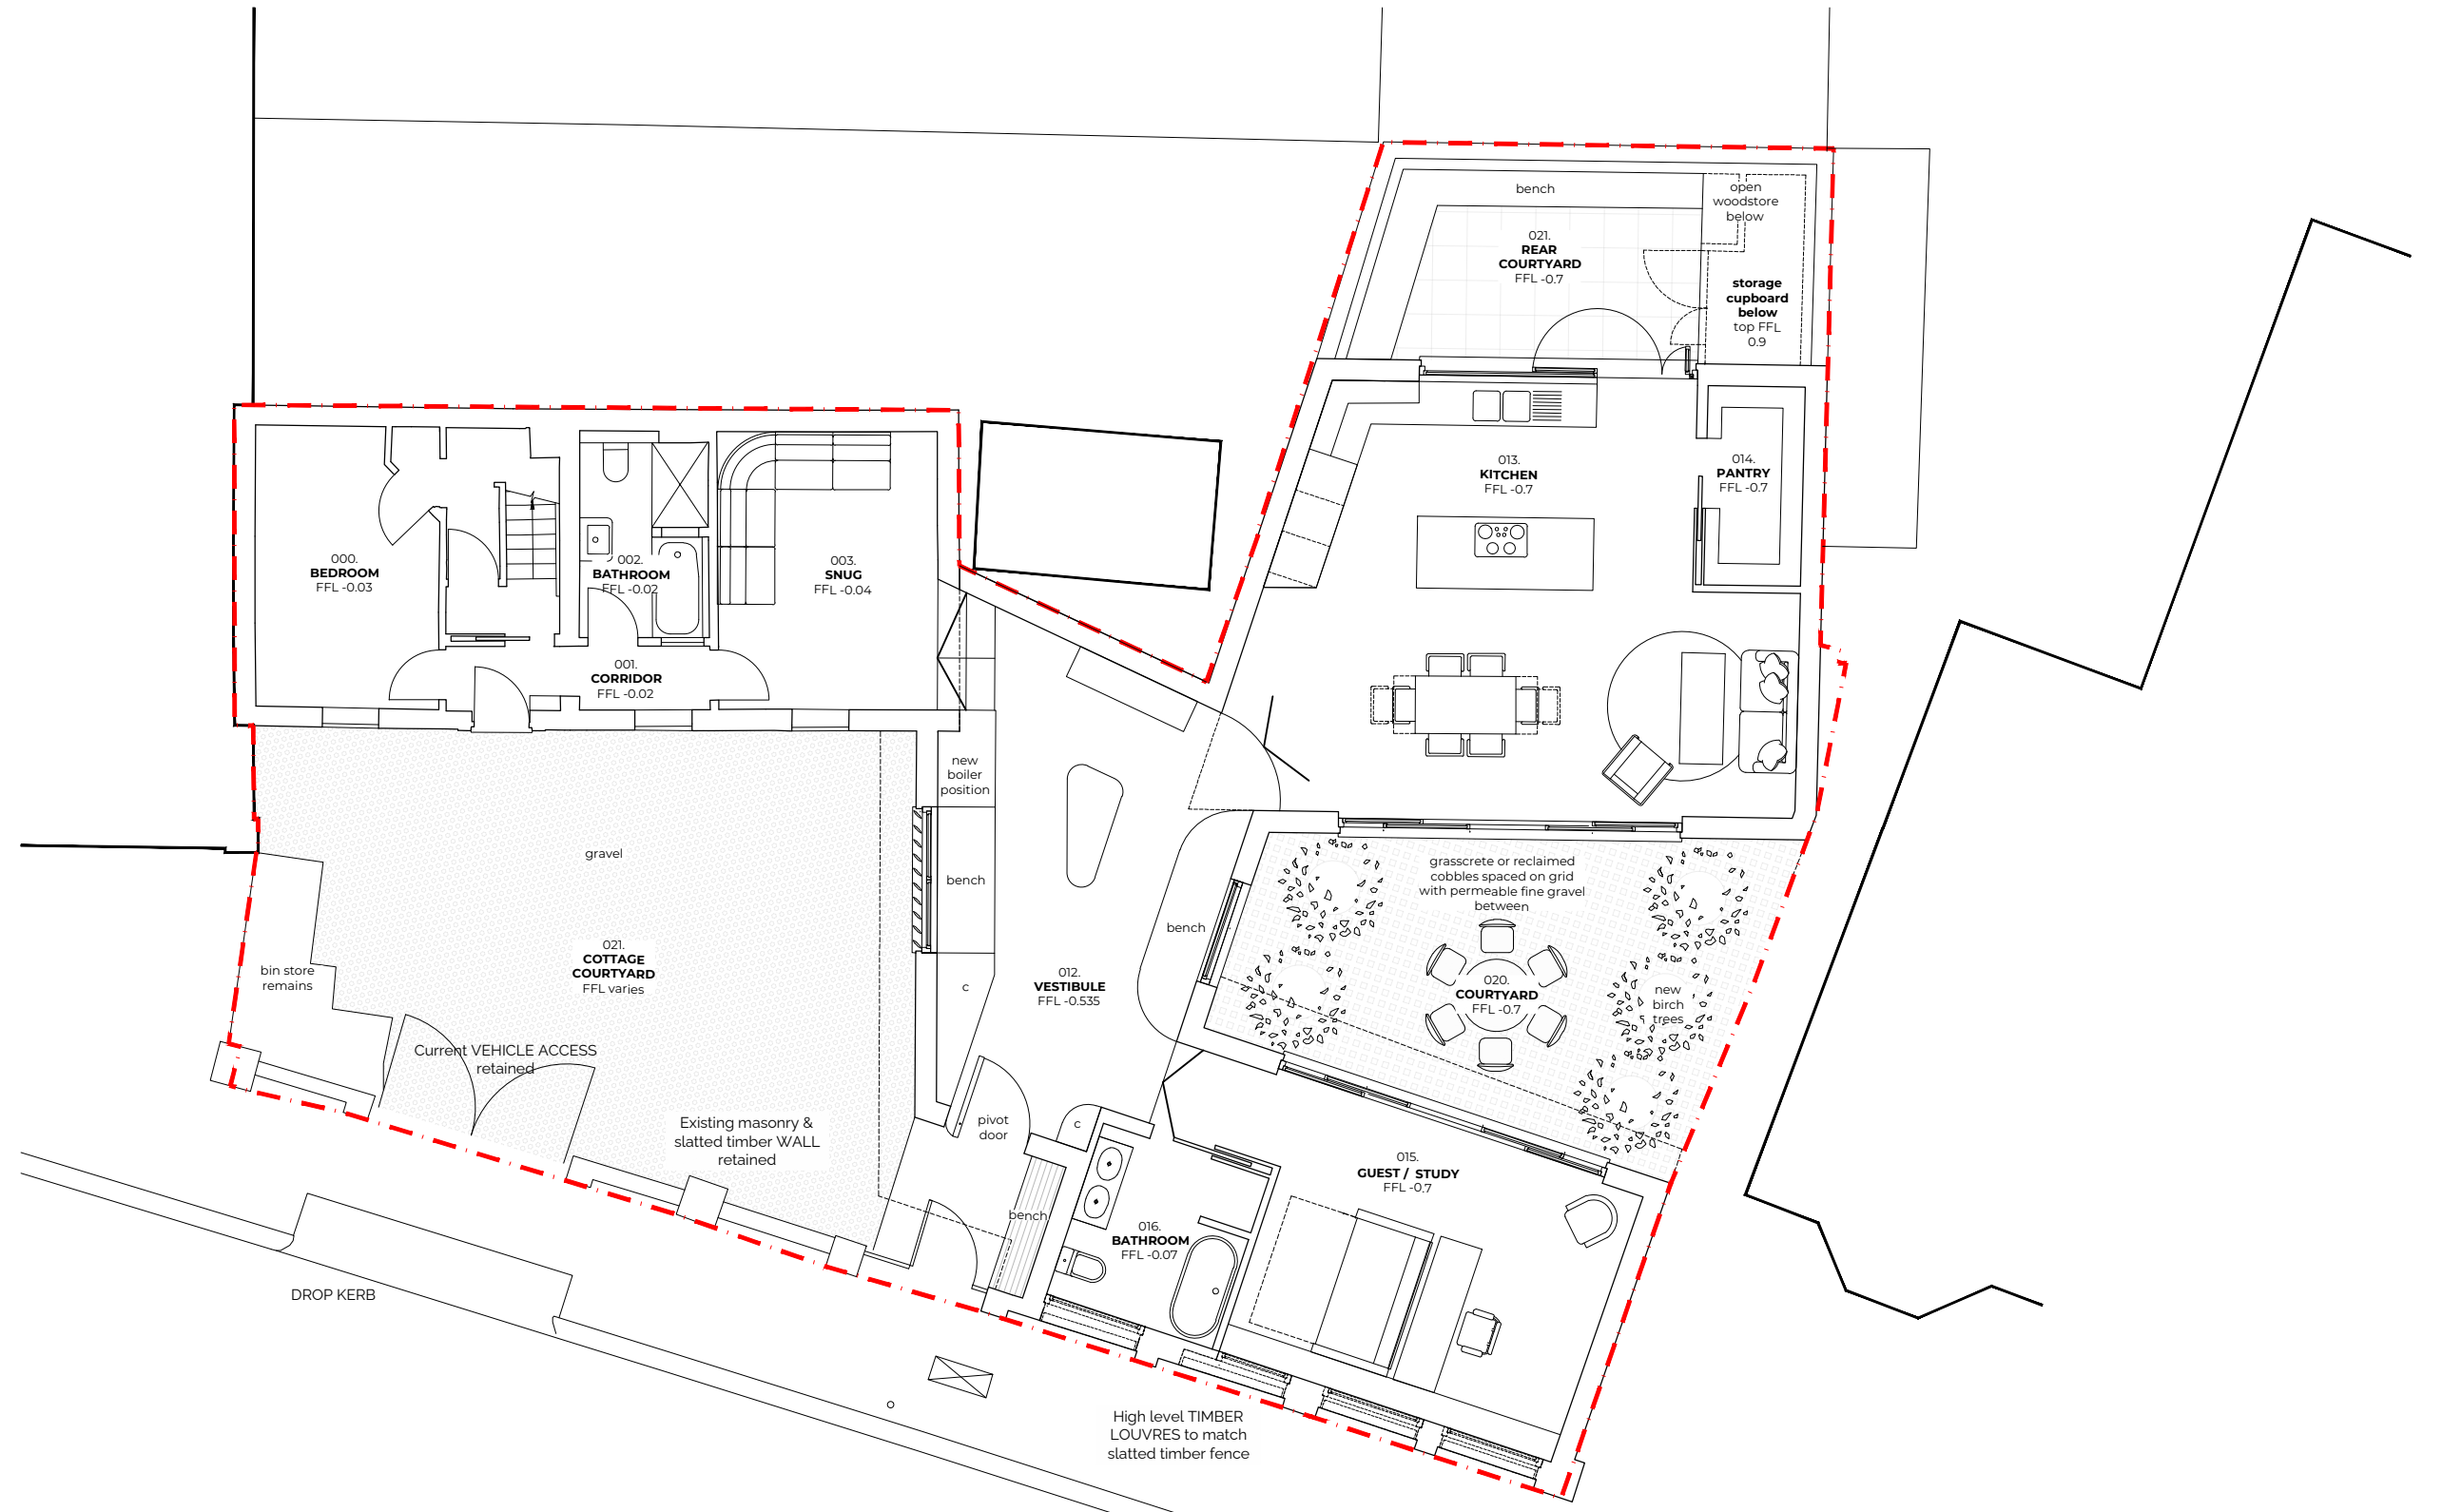

2. Ground Floor Plan Proposed | 1:100

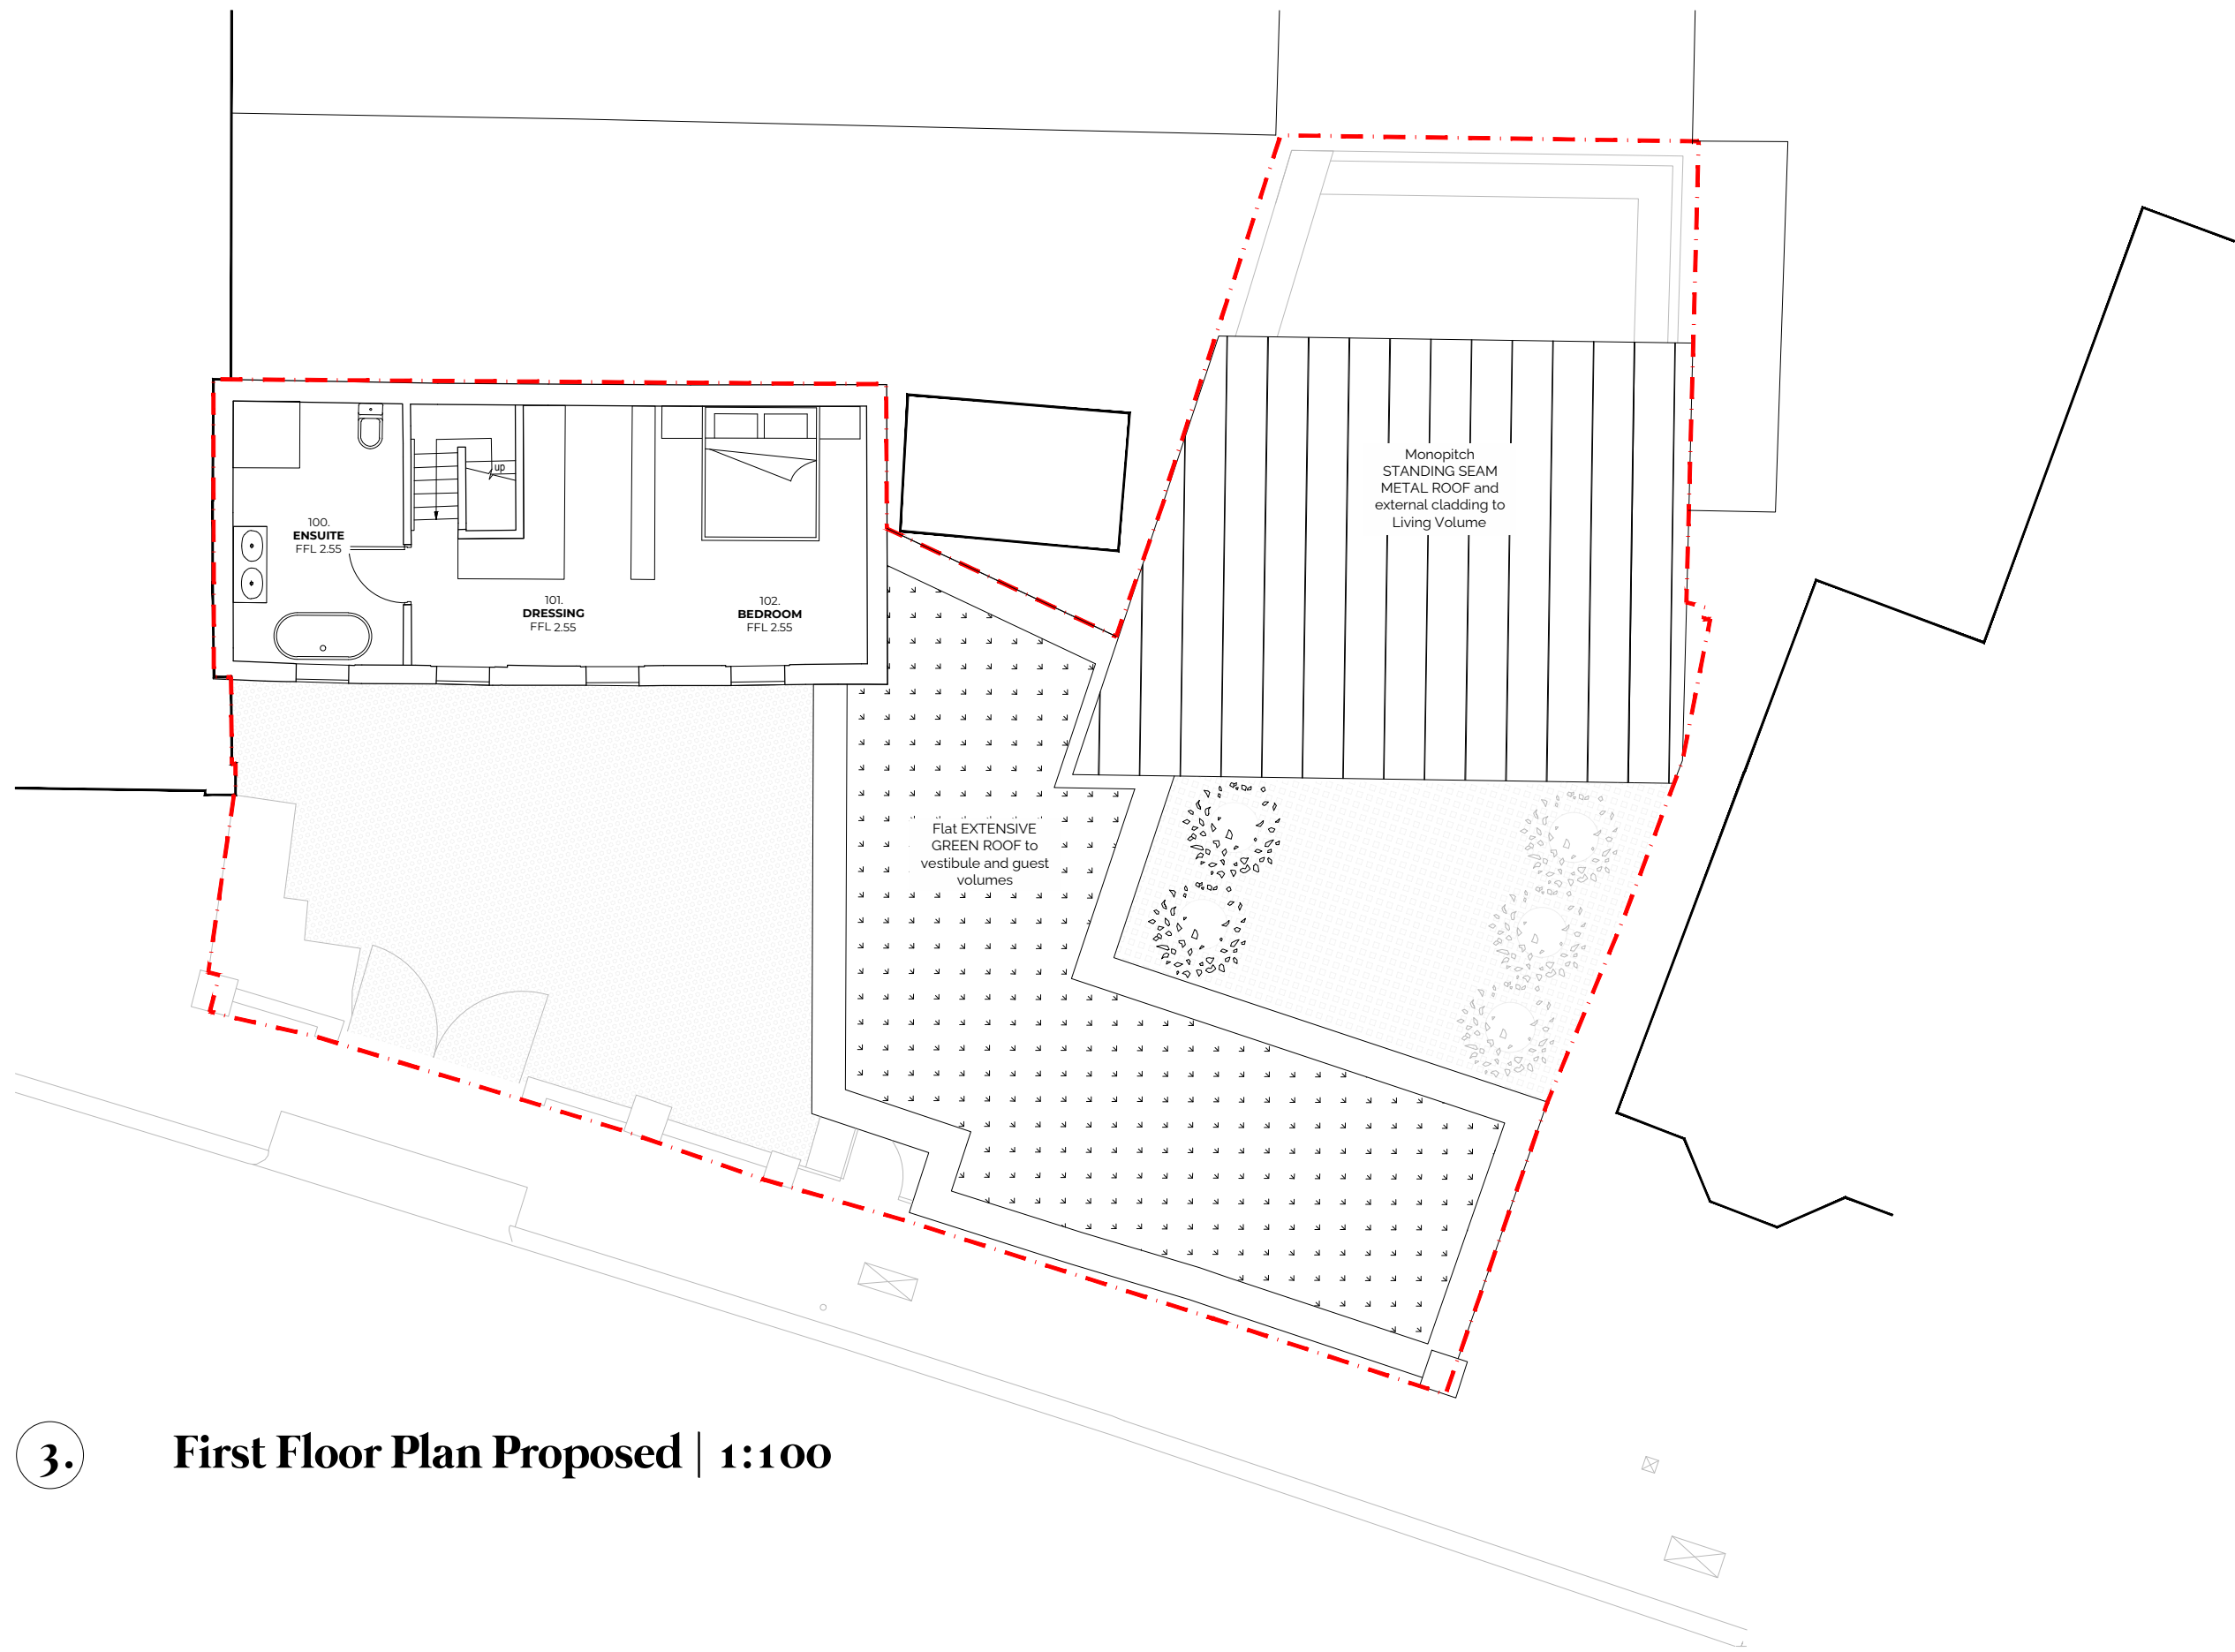

3. First Floor Plan Proposed | 1:100

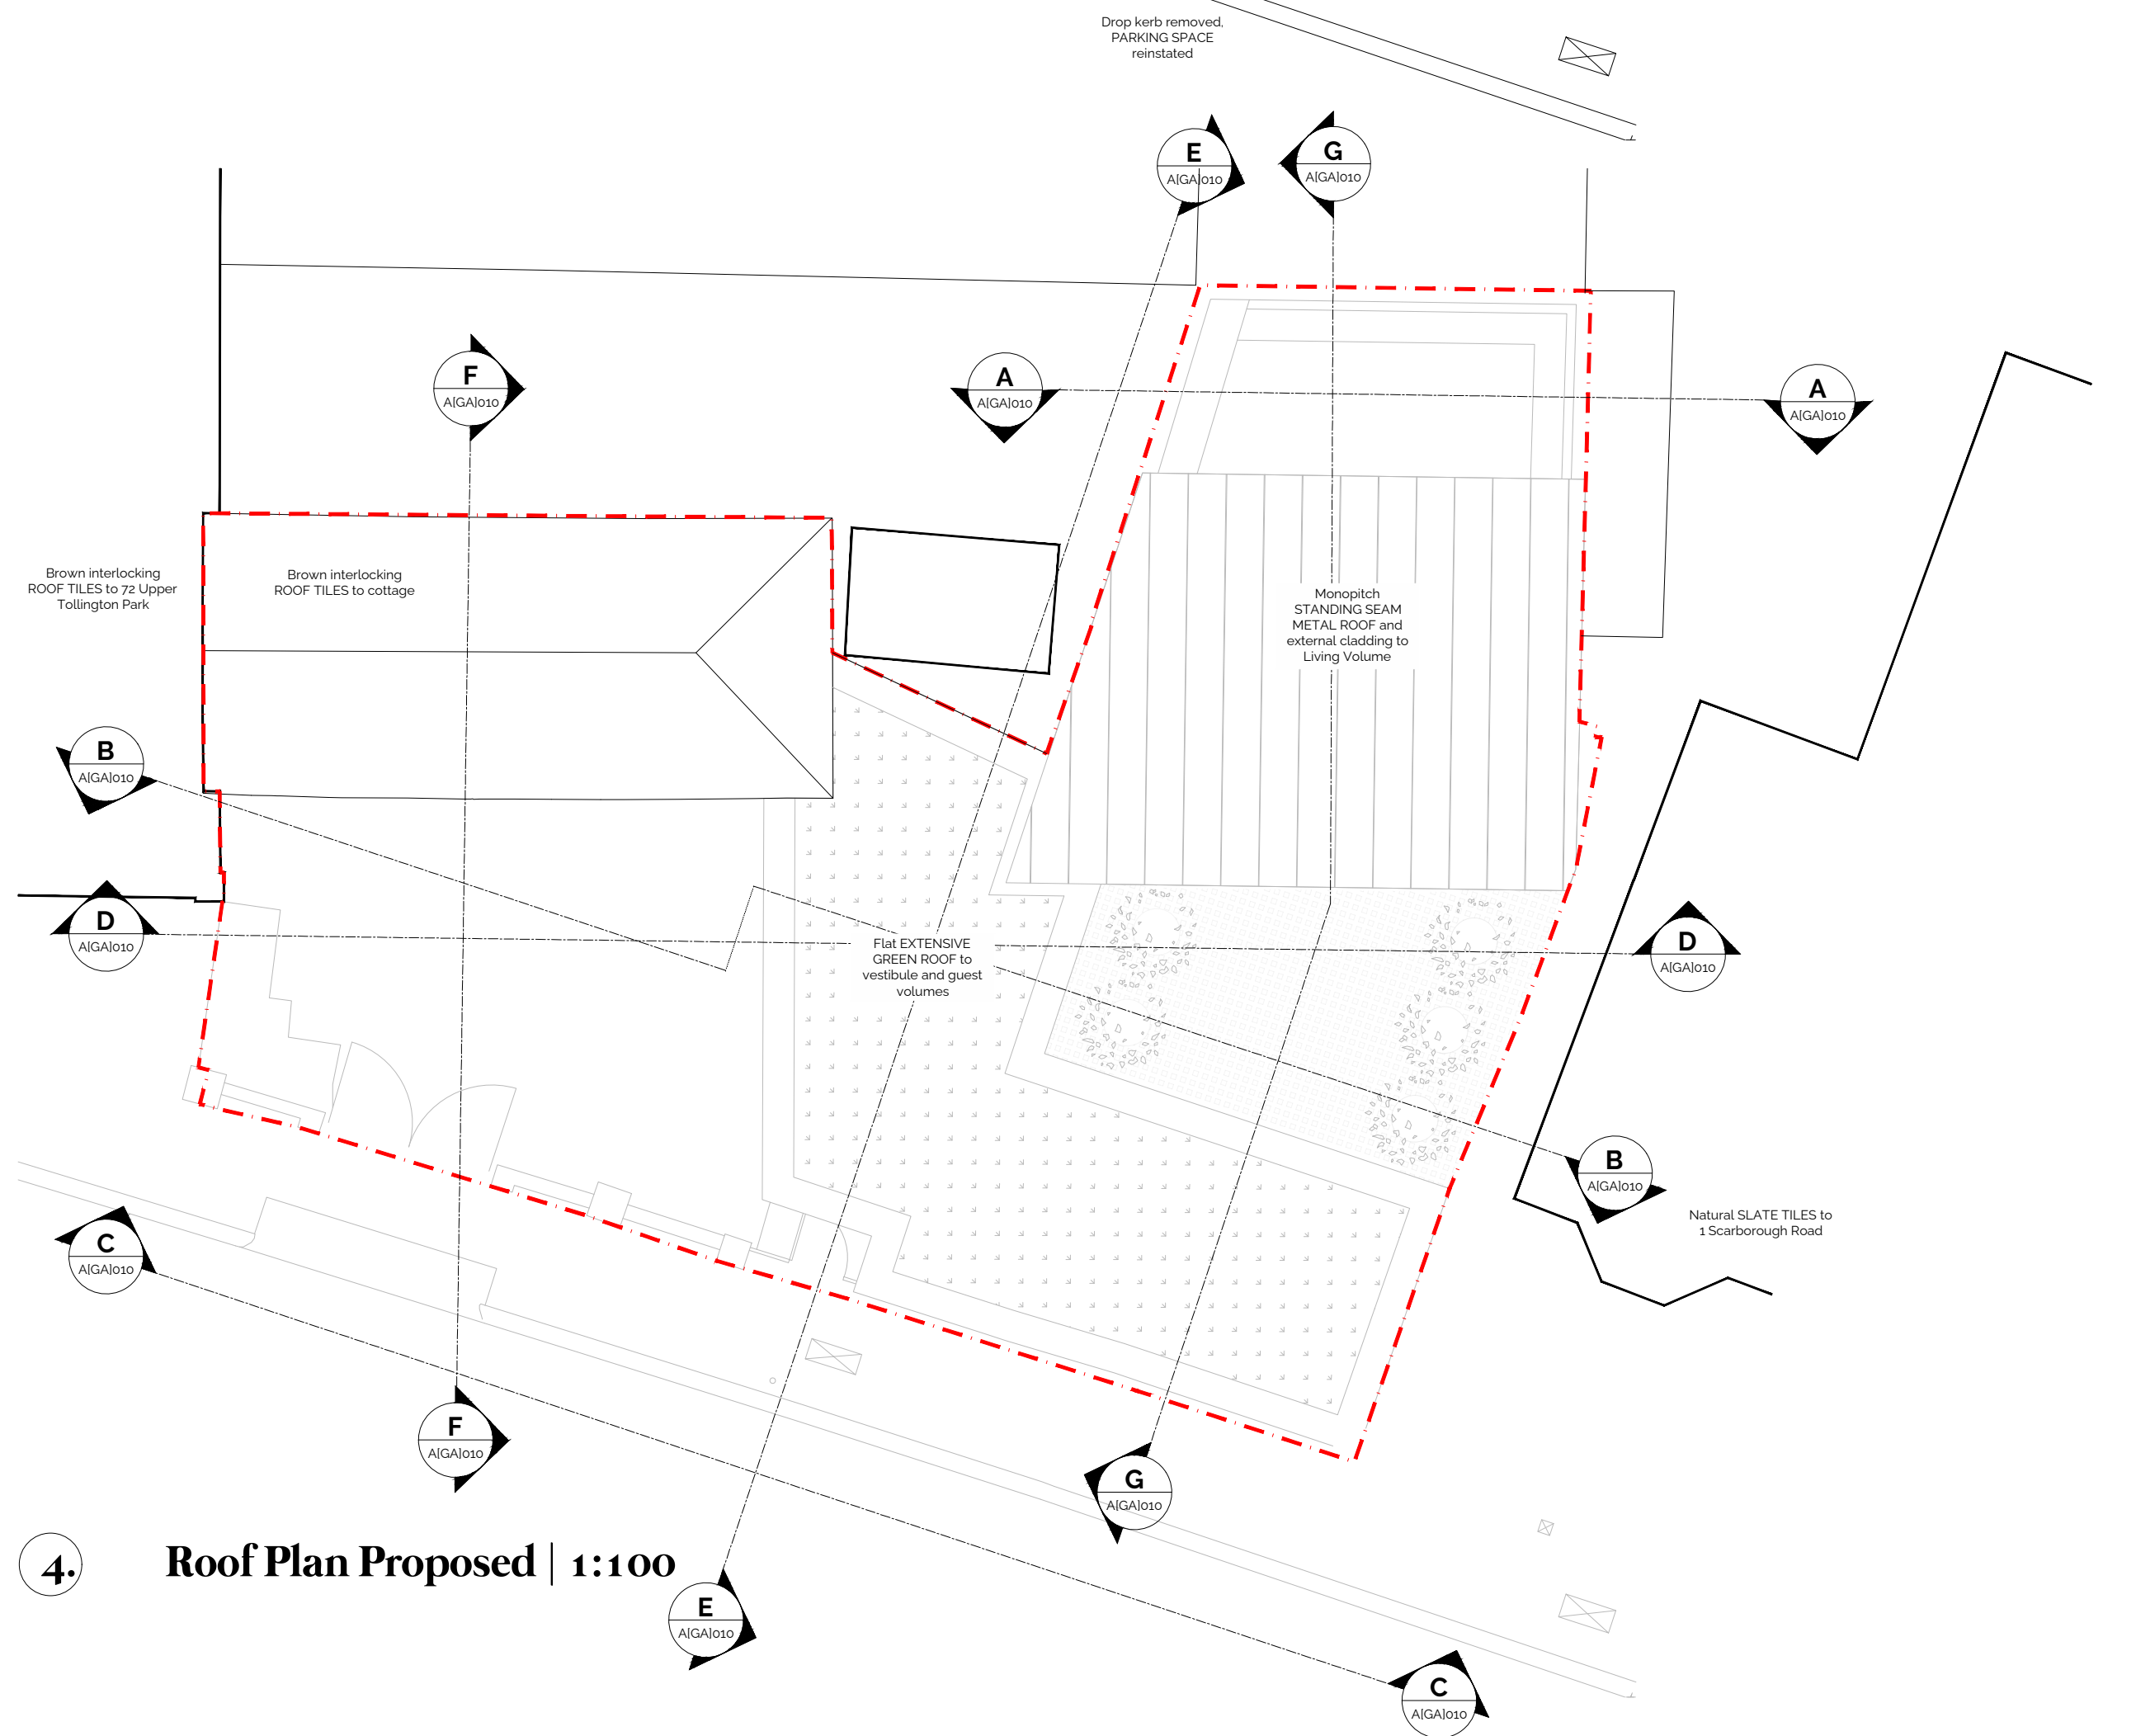

4. Roof Plan Proposed | 1:100



OGA
T +44 7900 215253
www.ogarch.co.uk

GENERAL NOTES

1. Relate to other drawings and specifications.
2. Do not scale. Use only figured dimensions. Verify all dimensions before construction.
3. Ensure that design information and final construction conform to current Building Regulations, CDM Regulations, and any relevant codes of practice.

4. Appraise construction details to ensure suitability for intended purpose.
5. Install specified items to manufacturer's recommendations.
6. Do not use for land transfer purposes.
7. © OGA. Do not reproduce without written consent.

SPECIFIC NOTES



REVISION

DESCRIPTION

BY

DATE

PROJECT

THE COTTAGE EXTENSION
CHRIS DICKEN & DONNY WONG

TITLE

PLANS PROPOSED

CATEGORY

PLANNING APPLICATION

SCHEME

1

STAGE

3

NO.

A [GA] 100

SCALE

VARIABLES

DRAWN

DN

DATE

JUNE 2023