


BLOCK PLAN: 34 AYLMER ROAD, LONDON, N2 0BX

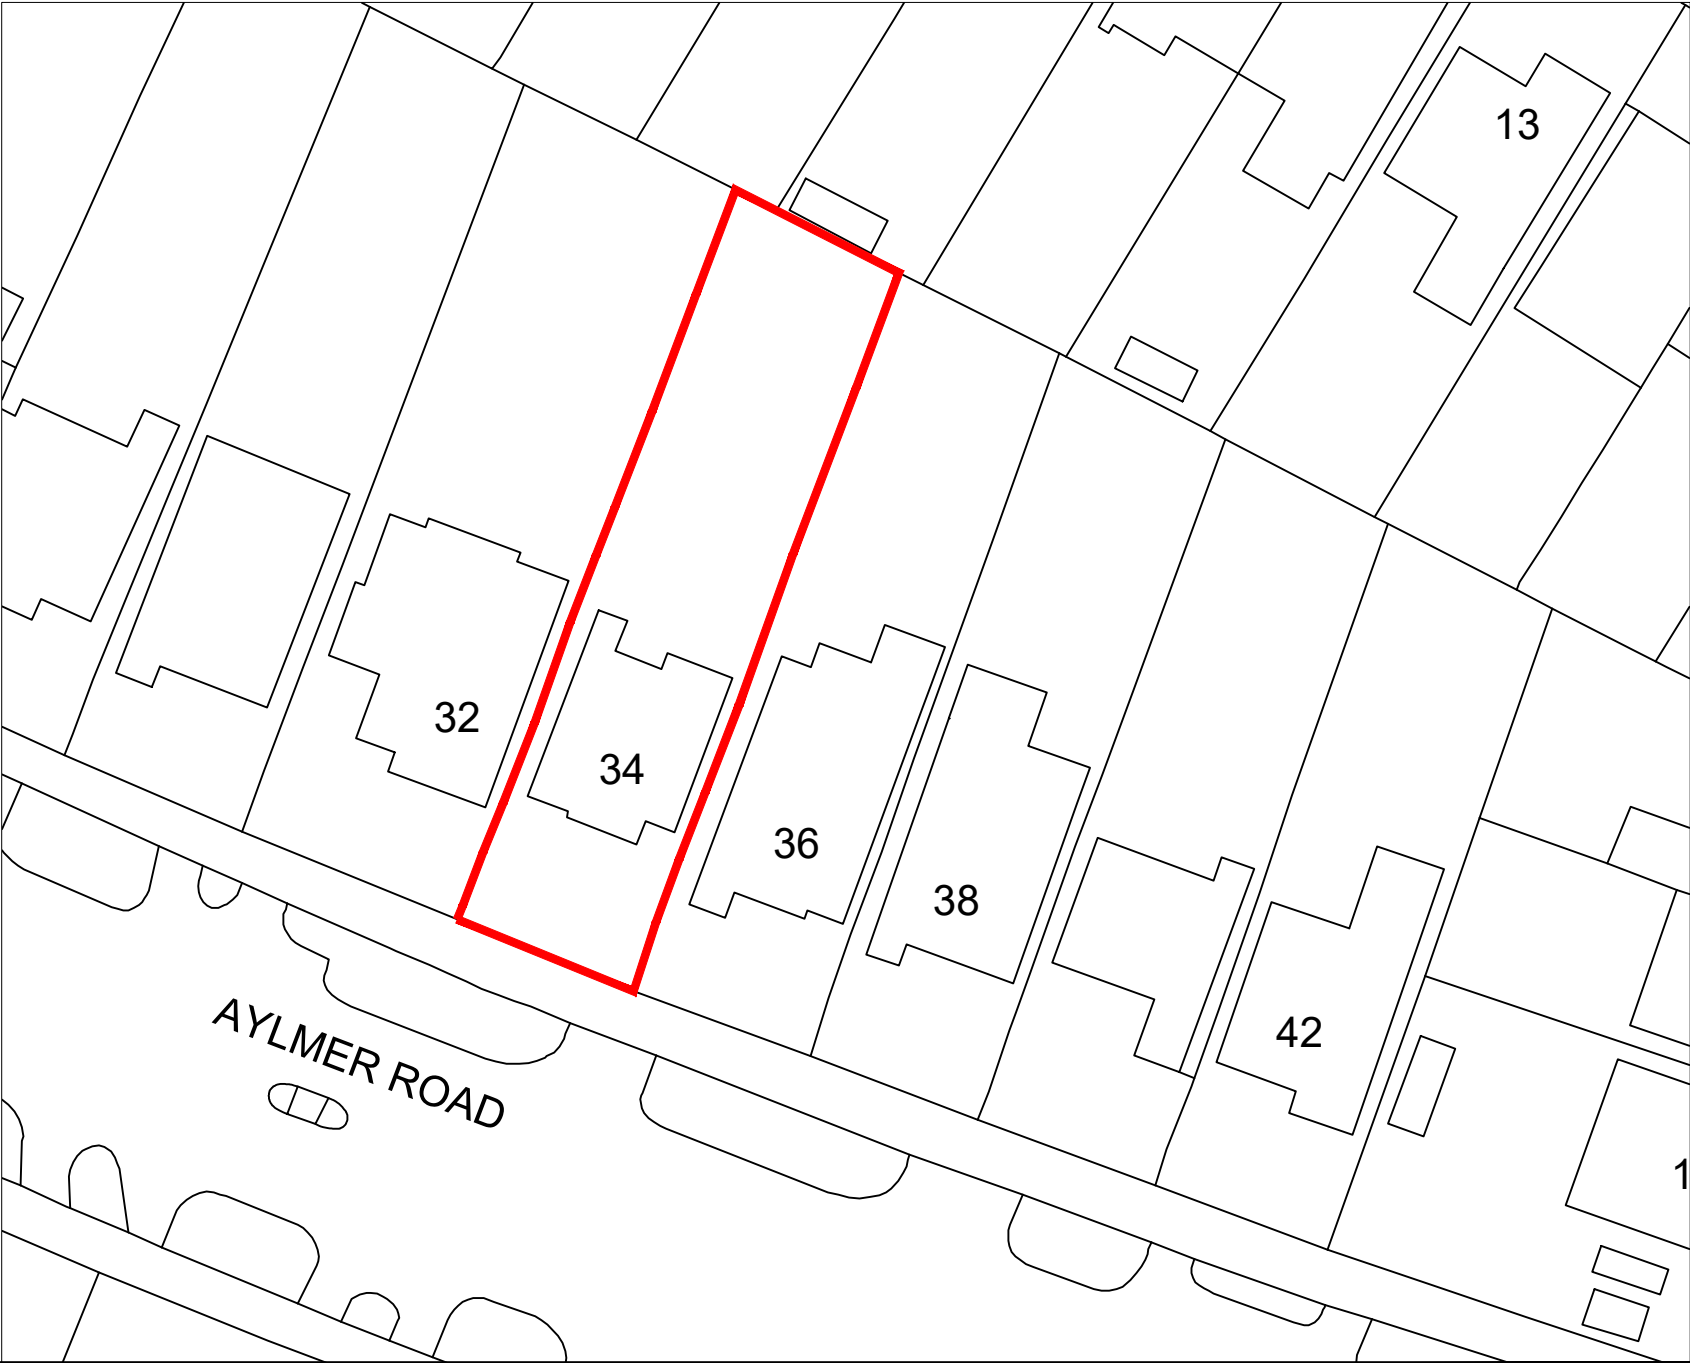

Rev.	Date	Comment
(1:500)	5m	10m
15m	20m	25m
Site Address: 34 AYLMER ROAD LONDON N2 0BX		
Scale: 1:1250 @ A4		
Job No: AYLR34	Drawing No: BLOCK PLAN	Rev: