


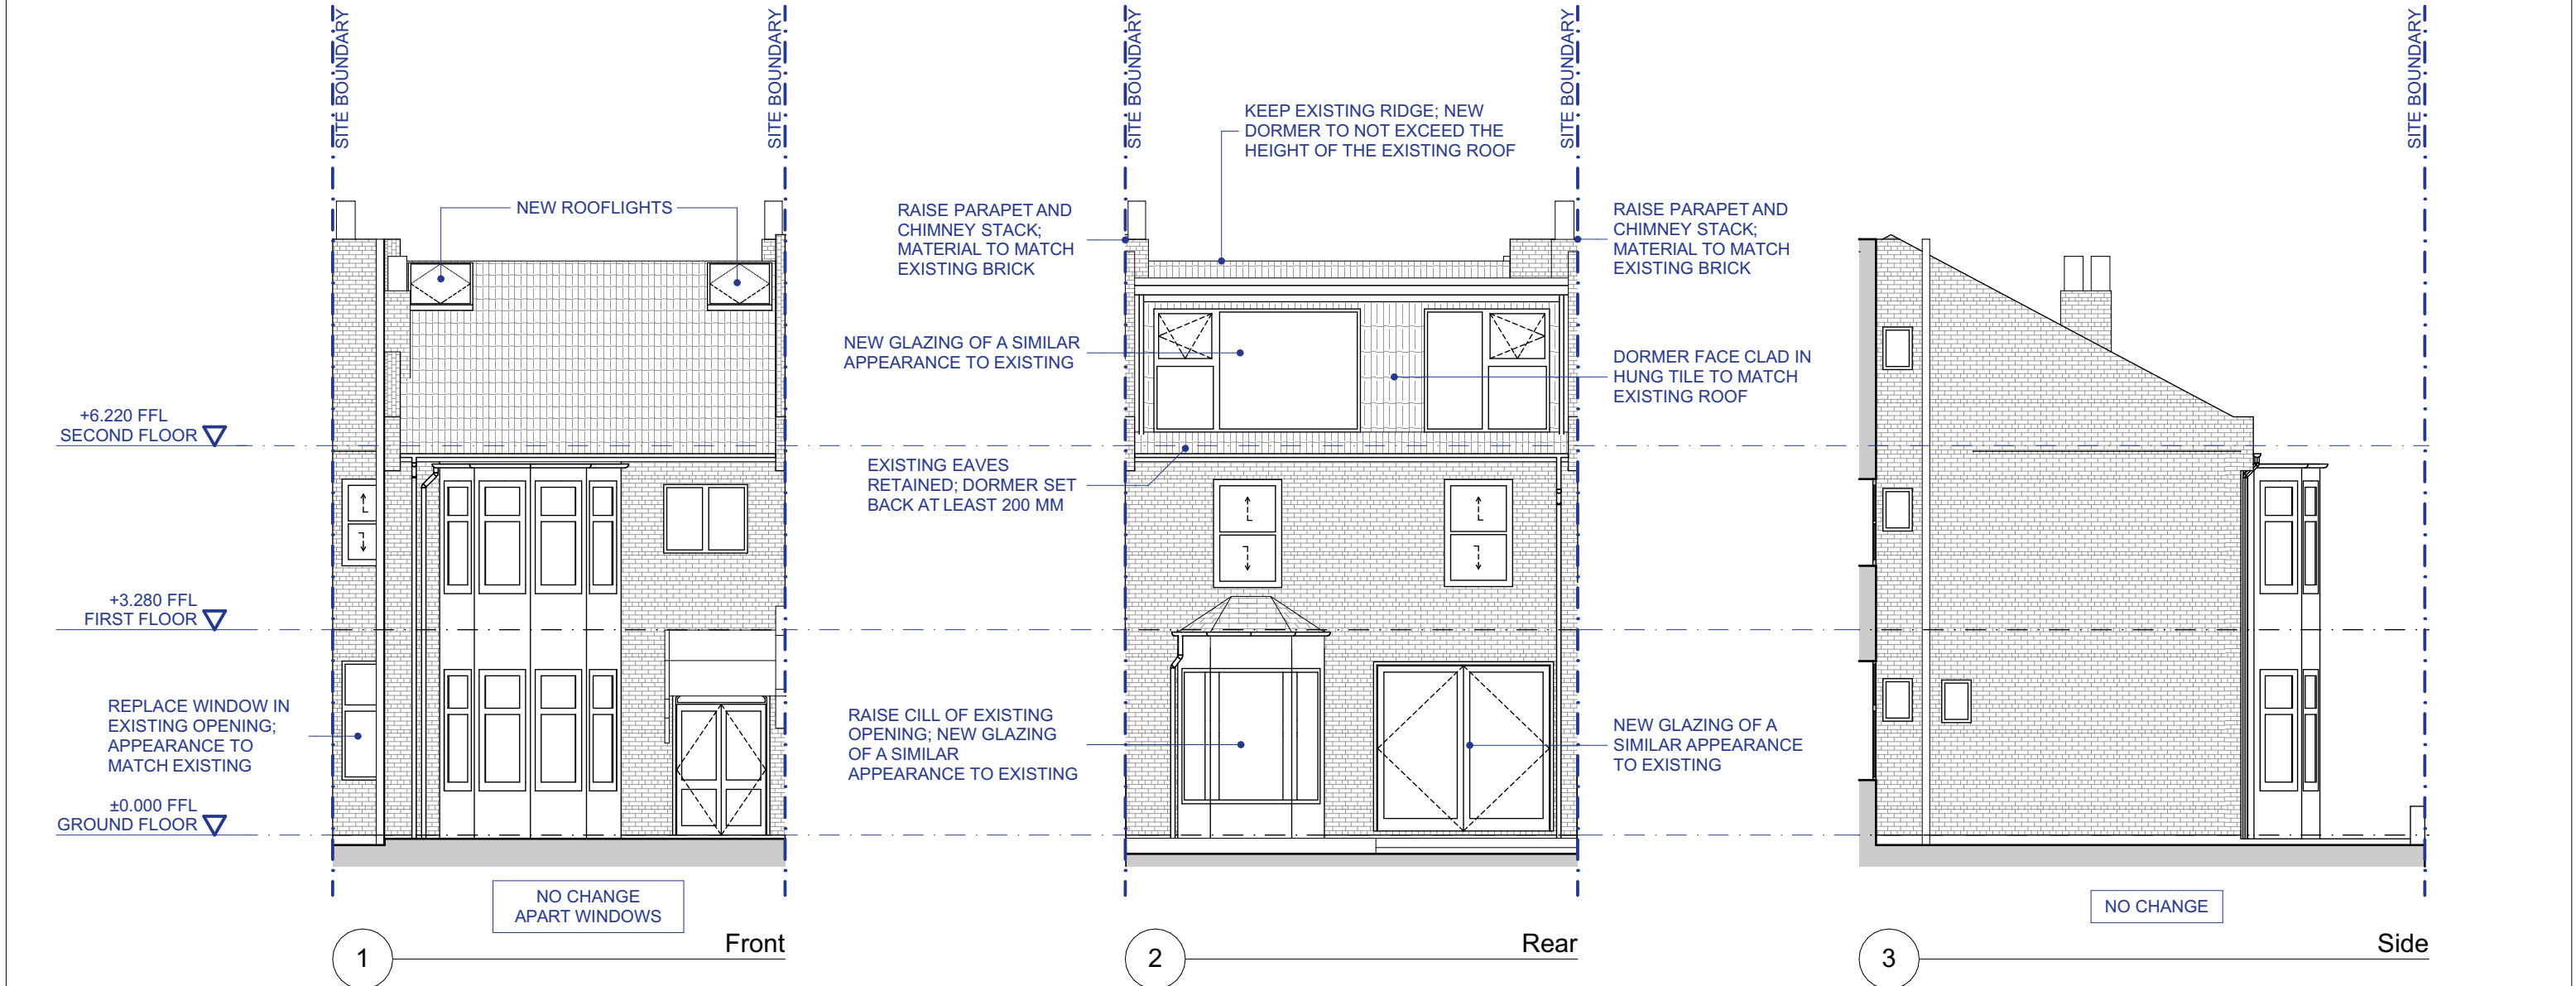

|   |                             |            |                |                                |                                                                                       |   |                                                             |  |  |  |
|---|-----------------------------|------------|----------------|--------------------------------|---------------------------------------------------------------------------------------|---|-------------------------------------------------------------|--|--|--|
| <div>The drawings show design intent only. All dimensions to be checked on site prior to construction or production. Construction details to be confirmed by contractor/manufacturer by submitting shop drawings for designer's approval.</div> <div>Design/drawing is not to be scaled for production and construction purposes.</div> <div>All discrepancies and omissions on site must be reported to designer for their comments or approval prior to commencing work.</div> <div>All structural design by engineer or contractor. Architects drawings for coordination and set-out only.</div> <div>All electrical, lighting, HVAC, plumbing and ICT designs to be by engineer or contractor. Architects drawings for coordination and set-out only.</div> <div>Designs are subject to approval by statutory authorities and any necessary alterations should be made if required to comply with statutory requirements.</div> <div>All design concepts and drawings are the property of Collective Works LLP. No reproductions, adaptations and/or copies may be made without written consent.</div> <div>© copyright Collective Works LLP, all rights reserved 2023</div> | Drawing PurposeFor Planning |            |                | Notes<br>DIMENSIONS IN METRES. | Architect<br>Collective Works LLP<br>60 Grays Inn Road, Unit 2.01,<br>London WC1X 8LU | <br>info@collectiveworks.net<br>www.collectiveworks.net | Project0272 Hygge Home<br>11 Lynmouth Road<br>London N2 9LR |  |  |  |
|   | Revision                    | Date       | Purpose        |                                |                                                                                       |   | ClientH.H.L. & T.L.                                         |  |  |  |
|   | 00                          | 19/06/2023 | For Planning   |                                |                                                                                       |   | TitleProposed Elevations                                    |  |  |  |
|   | Number<br>CW-0272-210       |            | Scale<br>1:100 | Format<br>A3                   | Revision<br>00                                                                        |   |                                                             |  |  |  |