


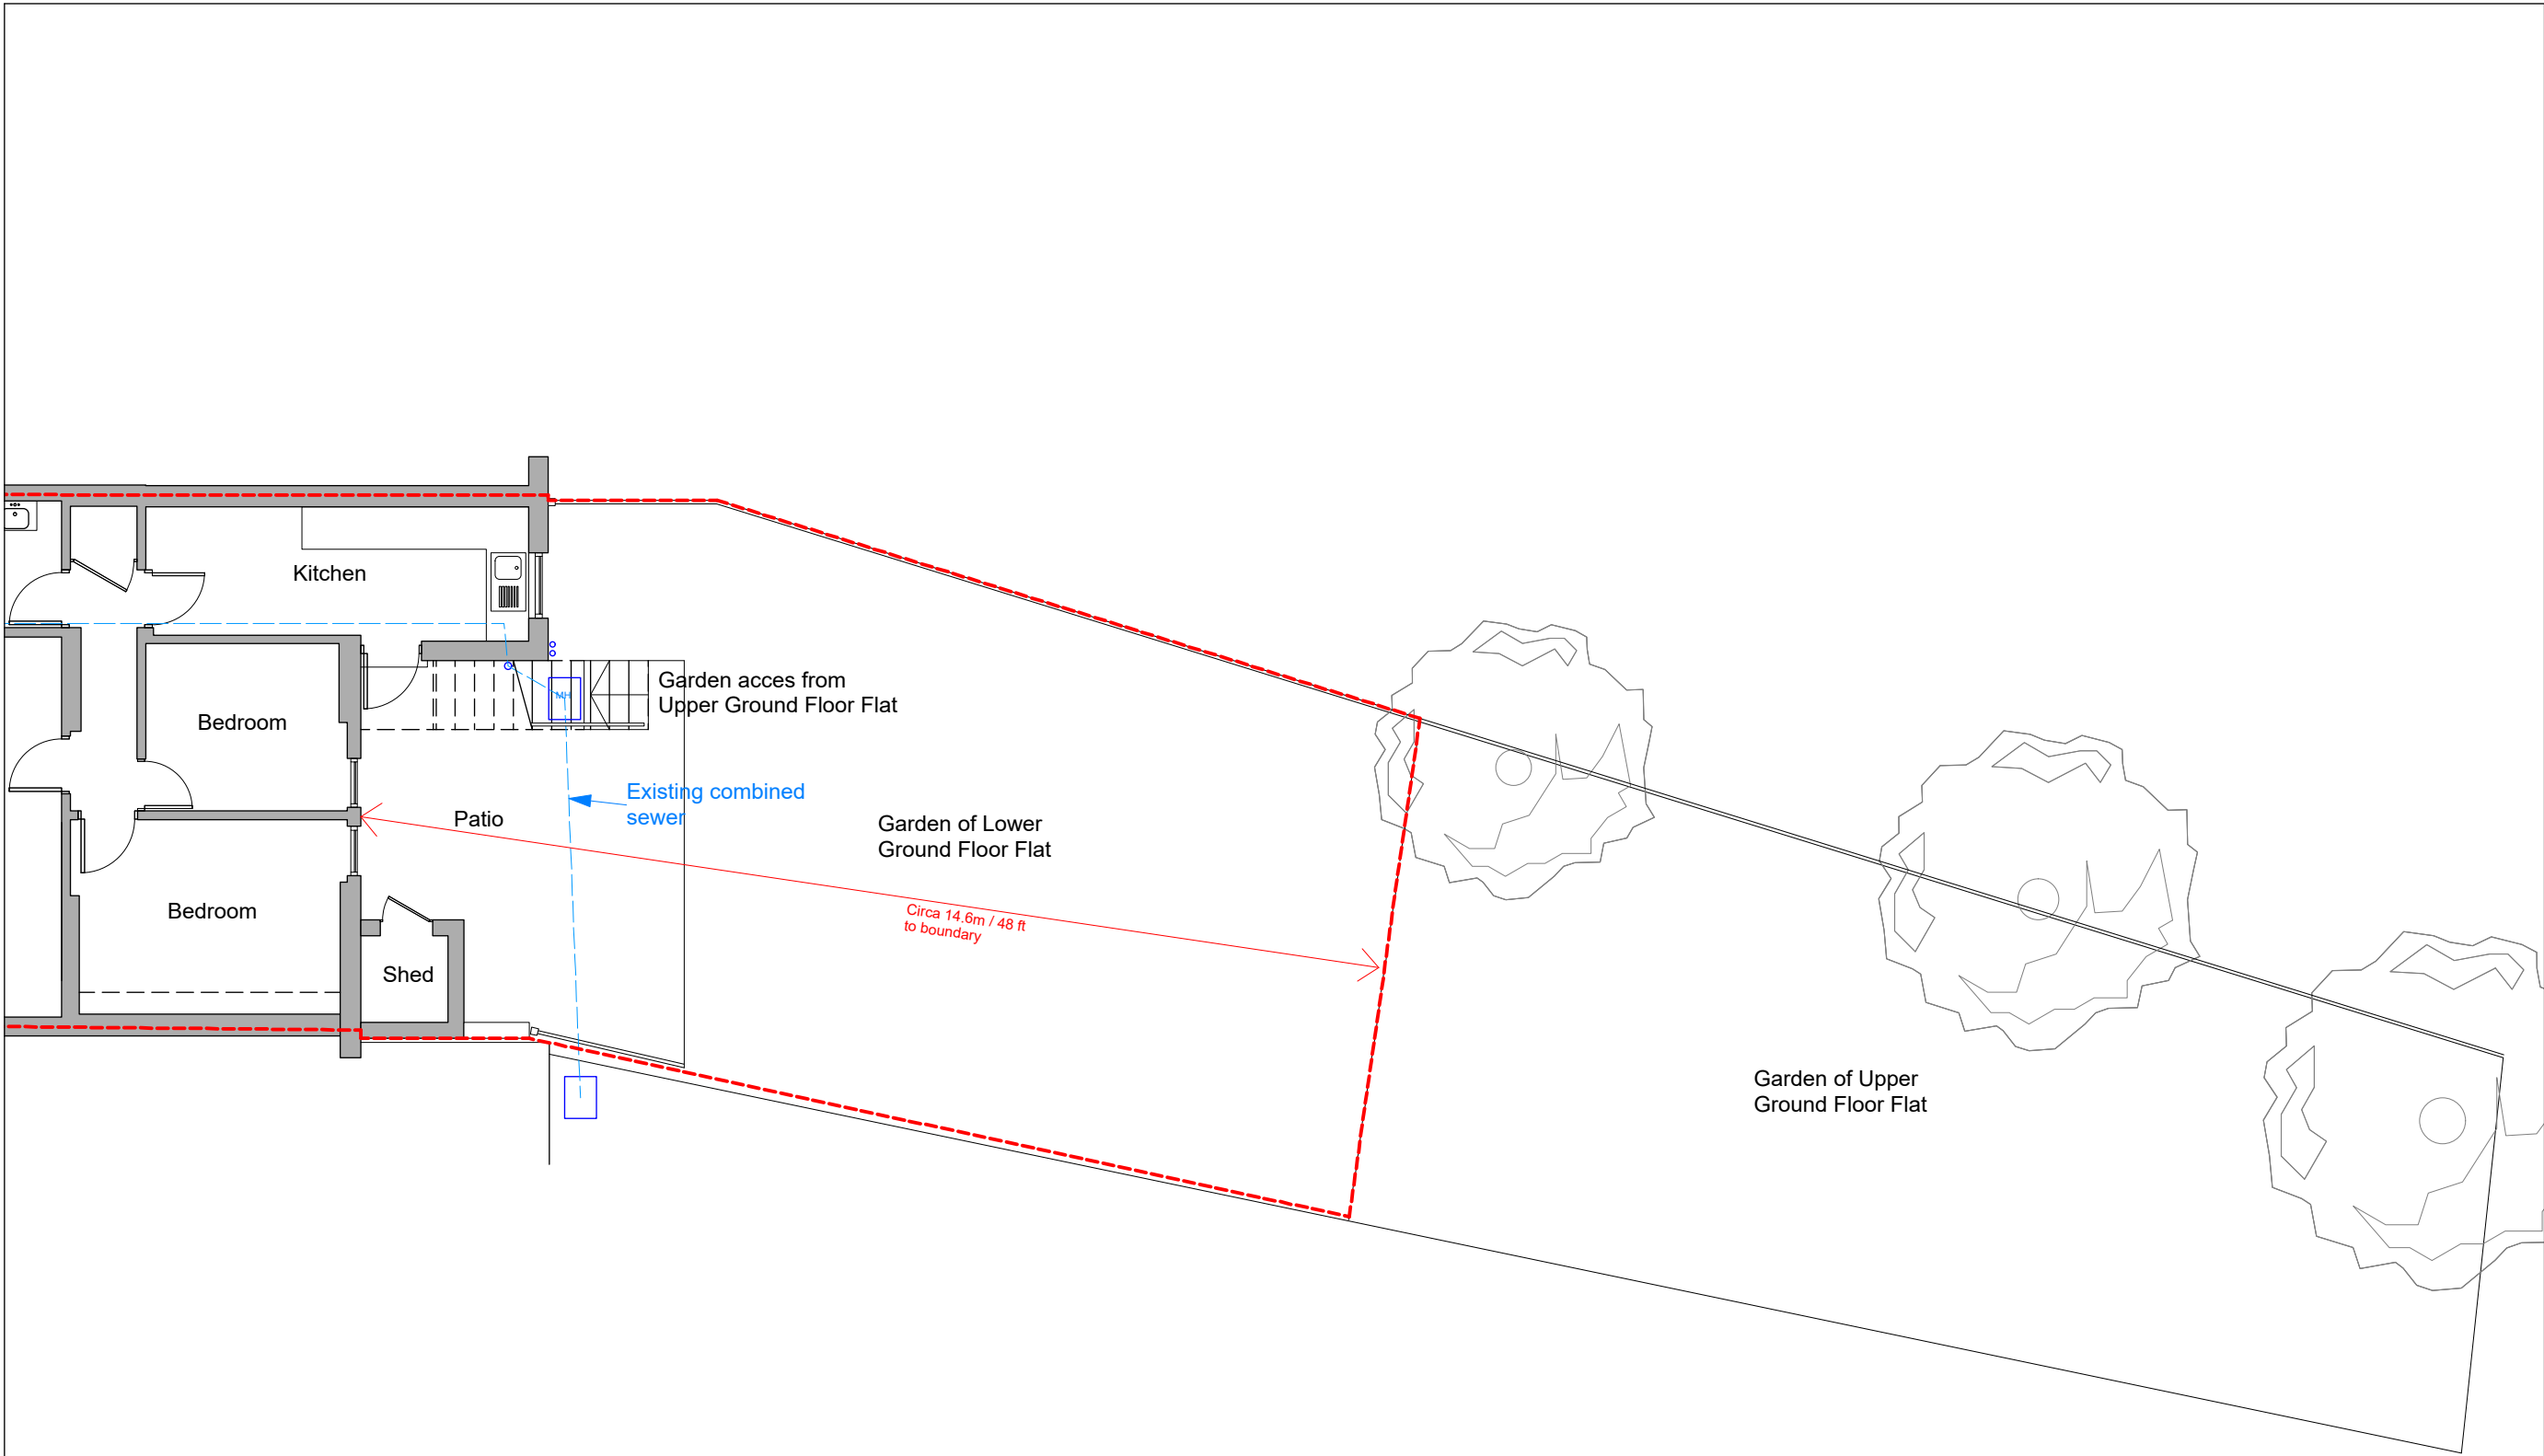

Note:
This drawing has been drawn to scale for the purposes of obtaining local authority approval. Any measurements required for construction must not be scaled from this drawing.
All structural elements to be agreed with local authority Building Control prior to commencement of works.
Attention is drawn to the provisions of the party wall act 1996. Legal boundaries should be determined by others.

Site boundary

LIVE-IN DESIGN
architectural
e: contact@live-indesign.co.uk w: www.live-indesign.co.uk
t: 0786091167 a: 48 Seymour Road, London N4 1EE

client
Mark Lickley & Louise Turner
3A Endymion Road, London N4 1EE

project
PLANNING
Rear extension & garden room

drawing title
Existing Garden Plan

date 17/04/2023	scale 1:100@A3	dwn AW
--------------------	-------------------	-----------

drawing number 089_PL_003	sheet no.	rev —
-------------------------------------	-----------	----------

Existing Garden Plan

