


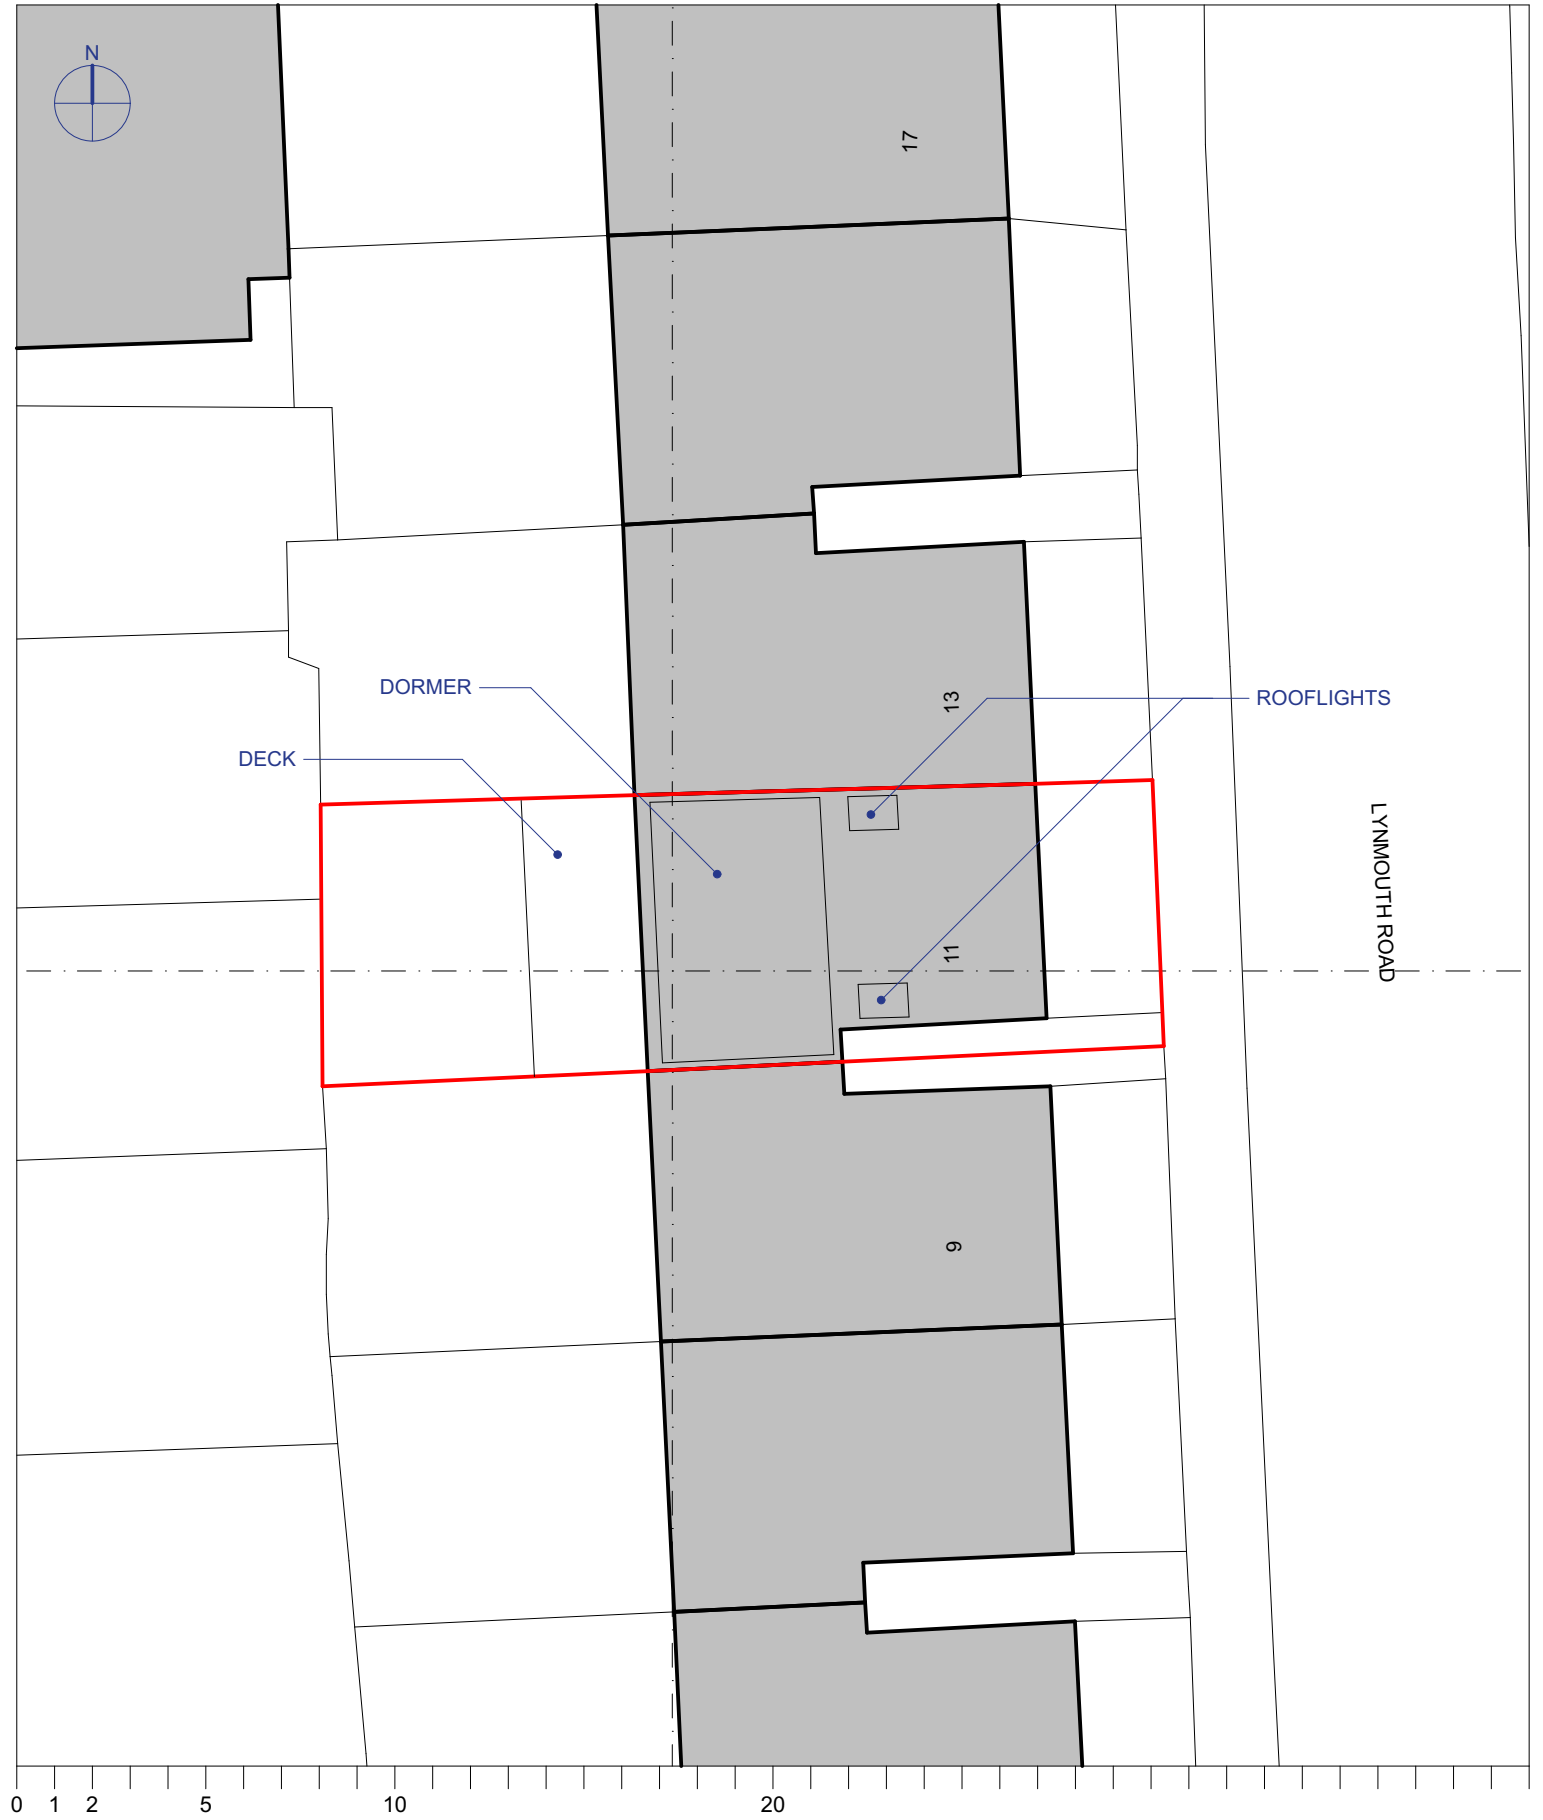

Architect

Collective Works LLP

60 Grays Inn Road, Unit 2.01,
London WC1X 8LU


www.collectiveworks.net

The drawings show design intent only.

Designs are subject to approval by statutory authorities and any necessary alterations should be made if required to comply with statutory requirements.

All design concepts and drawings are the property of Collective Works LLP. No reproductions, adaptations and/or copies may be made without written consent.

© Collective Works LLP, all rights reserved 2023

Drawing Purpose			For Planning
Revision	Date	Purpose	
00	19/06/2023	For Planning	

Project	0272 Hygge Home 11 Lynmouth Road London N2 9LR		
	Client H.H.L. & T.L.		
Title		Block Plan	
Number	Scale @ A4	Revision	
CW-0272-010	1:200	00	