


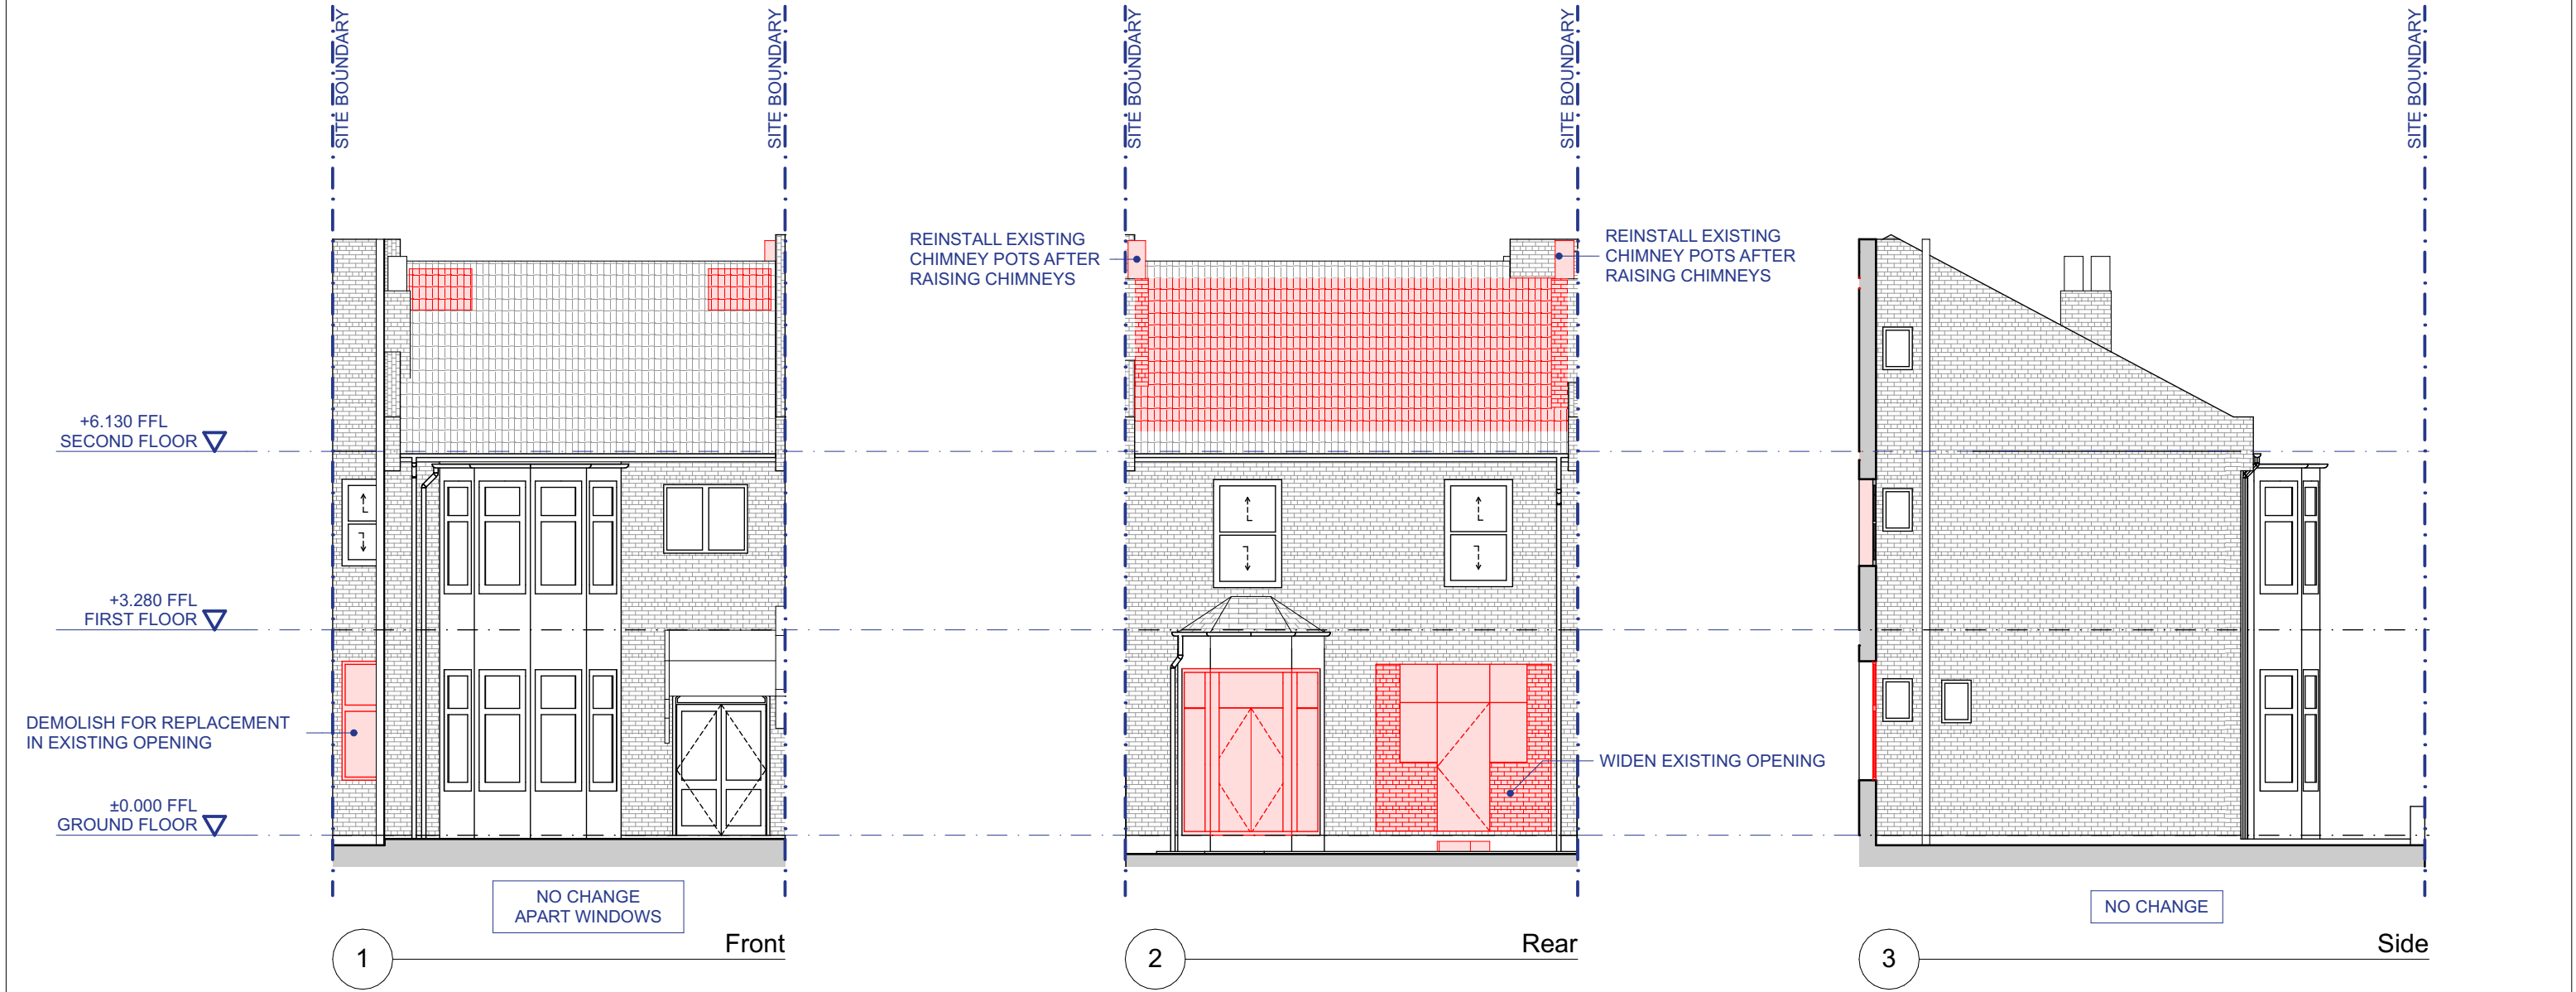

The drawings show design intent only. All dimensions to be checked on site prior to construction or production. Construction details to be confirmed by contractor/manufacturer by submitting shop drawings for designer's approval. Design/drawing is not to be scaled for production and construction purposes. All discrepancies and omissions on site must be reported to designer for their comments or approval prior to commencing work. All structural design by engineer or contractor. Architects drawings for coordination and set-out only. All electrical, lighting, HVAC, plumbing and ICT designs to be by engineer or contractor. Architects drawings for coordination and set-out only. Designs are subject to approval by statutory authorities and any necessary alterations should be made if required to comply with statutory requirements. All design concepts and drawings are the property of Collective Works LLP. No reproductions, adaptations and/or copies may be made without written consent. © copyright Collective Works LLP, all rights reserved 2023	Drawing PurposeFor Planning			Notes DIMENSIONS IN METRES. DEMOLITION	Architect Collective Works LLP 60 Grays Inn Road, Unit 2.01, London WC1X 8LU		 info@collectiveworks.net www.collectiveworks.net		Project 0272 Hygge Home 11 Lynmouth Road London N2 9LR		Client H.H.L. & T.L.	
							Title Existing Elevations					
	Revision Date Purpose						Number CW-0272-200		Scale 1:100	Format A3	Revision 00	
	00 19/06/2023 For Planning											