


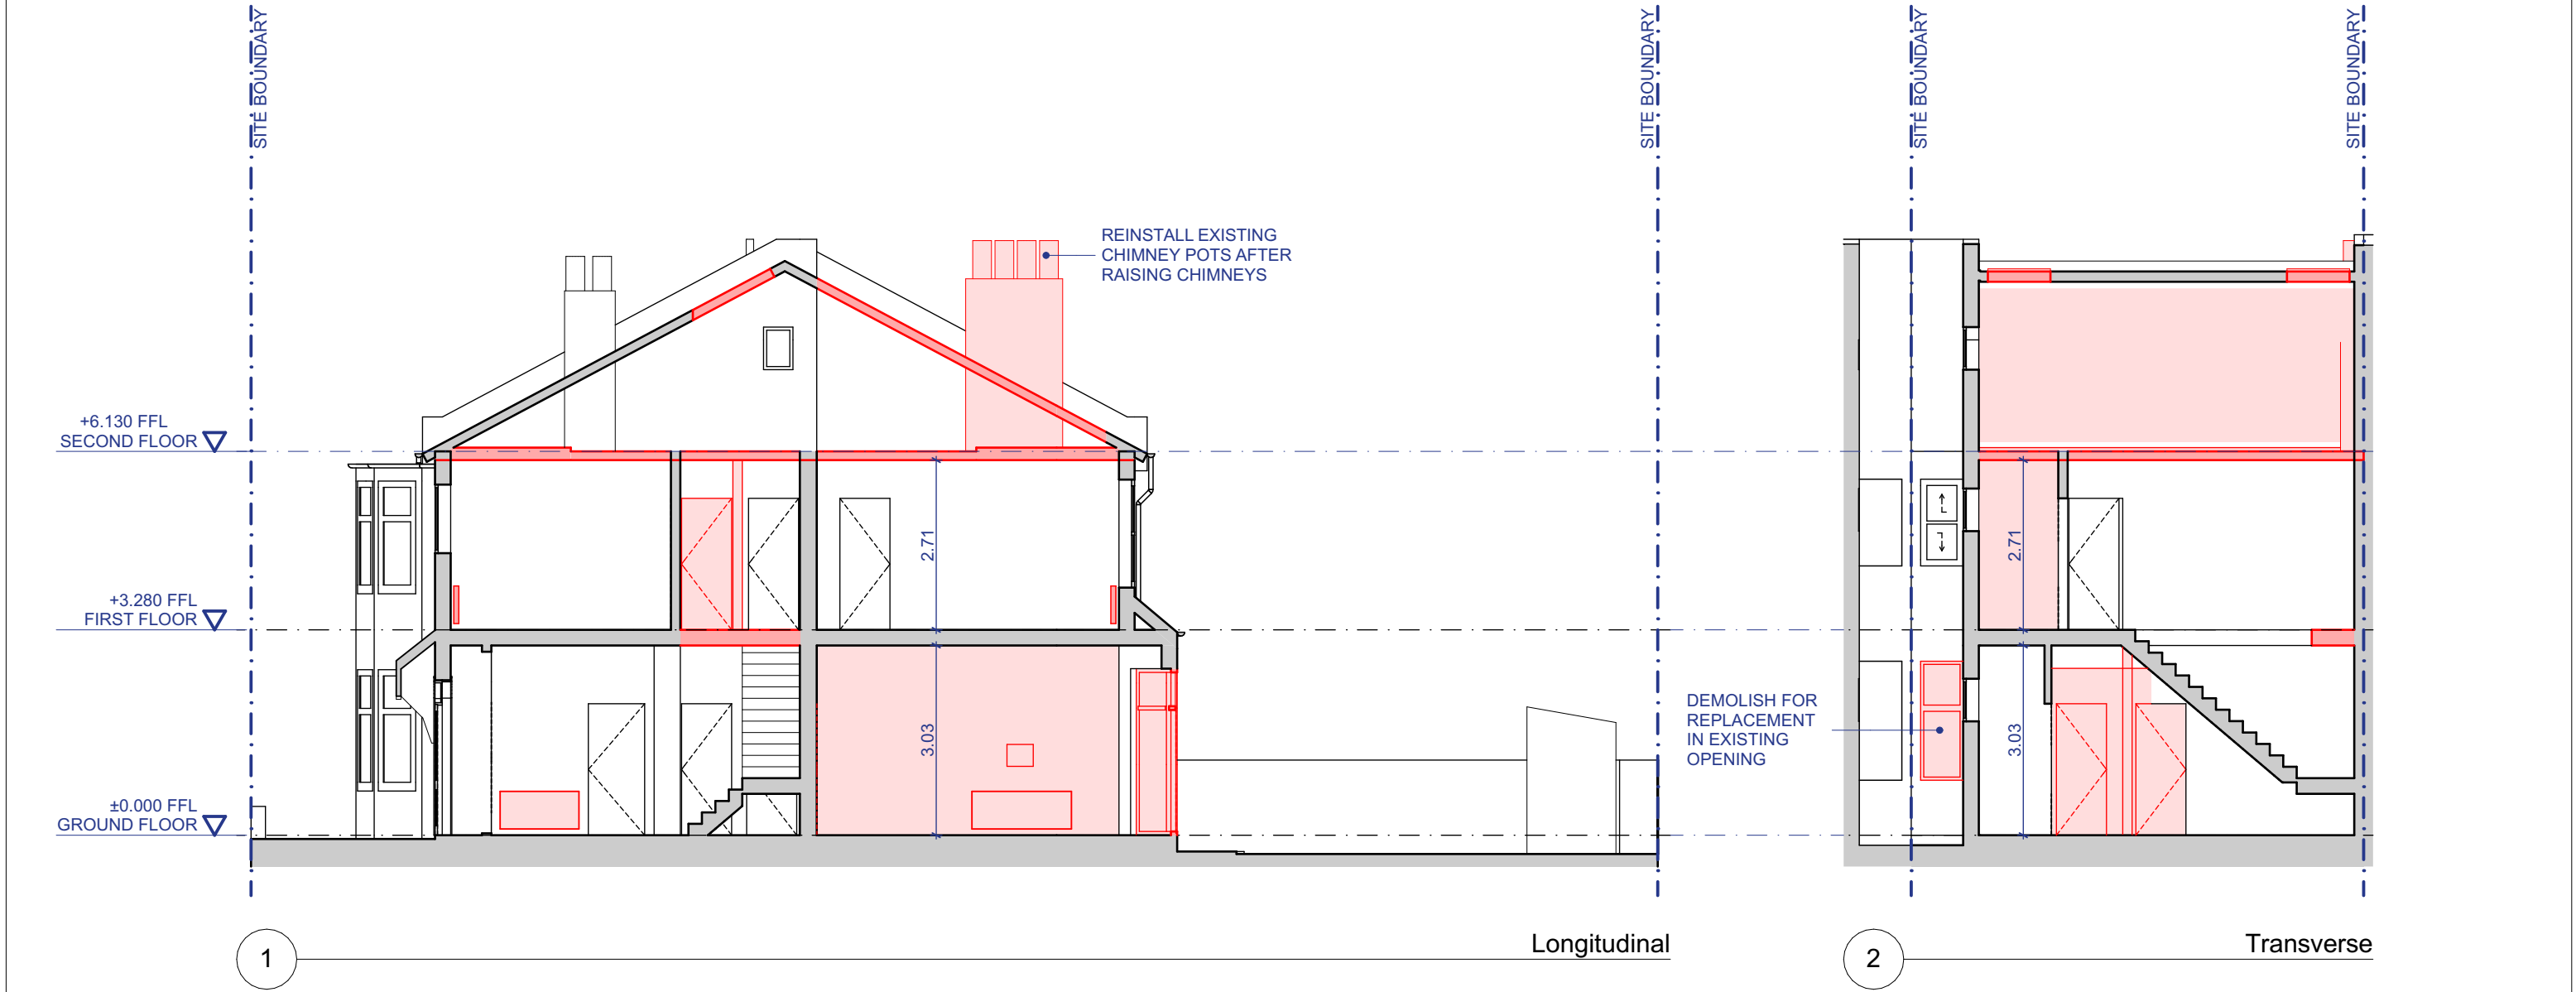

The drawings show design intent only. All dimensions to be checked on site prior to construction or production. Construction details to be confirmed by contractor/manufacturer by submitting shop drawings for designer's approval. Design/drawing is not to be scaled for production and construction purposes. All discrepancies and omissions on site must be reported to designer for their comments or approval prior to commencing work. All structural design by engineer or contractor. Architects drawings for coordination and set-out only. All electrical, lighting, HVAC, plumbing and ICT designs to be by engineer or contractor. Architects drawings for coordination and set-out only. Designs are subject to approval by statutory authorities and any necessary alterations should be made if required to comply with statutory requirements. All design concepts and drawings are the property of Collective Works LLP. No reproductions, adaptations and/or copies may be made without written consent. © copyright Collective Works LLP, all rights reserved 2023	Drawing PurposeFor Planning			Notes DIMENSIONS IN METRES. DEMOLITION	Architect		Project	
	RevisionDatePurpose				Collective Works LLP		0272 Hygge Home	
	0019/06/2023For Planning				60 Grays Inn Road, Unit 2.01, London WC1X 8LU		11 Lynmouth Road London N2 9LR	
							ClientH.H.L. & T.L.	
							TitleExisting Sections	
							Number	Scale
							CW-0272-300	1:100
							Format	Revision
							A3	00