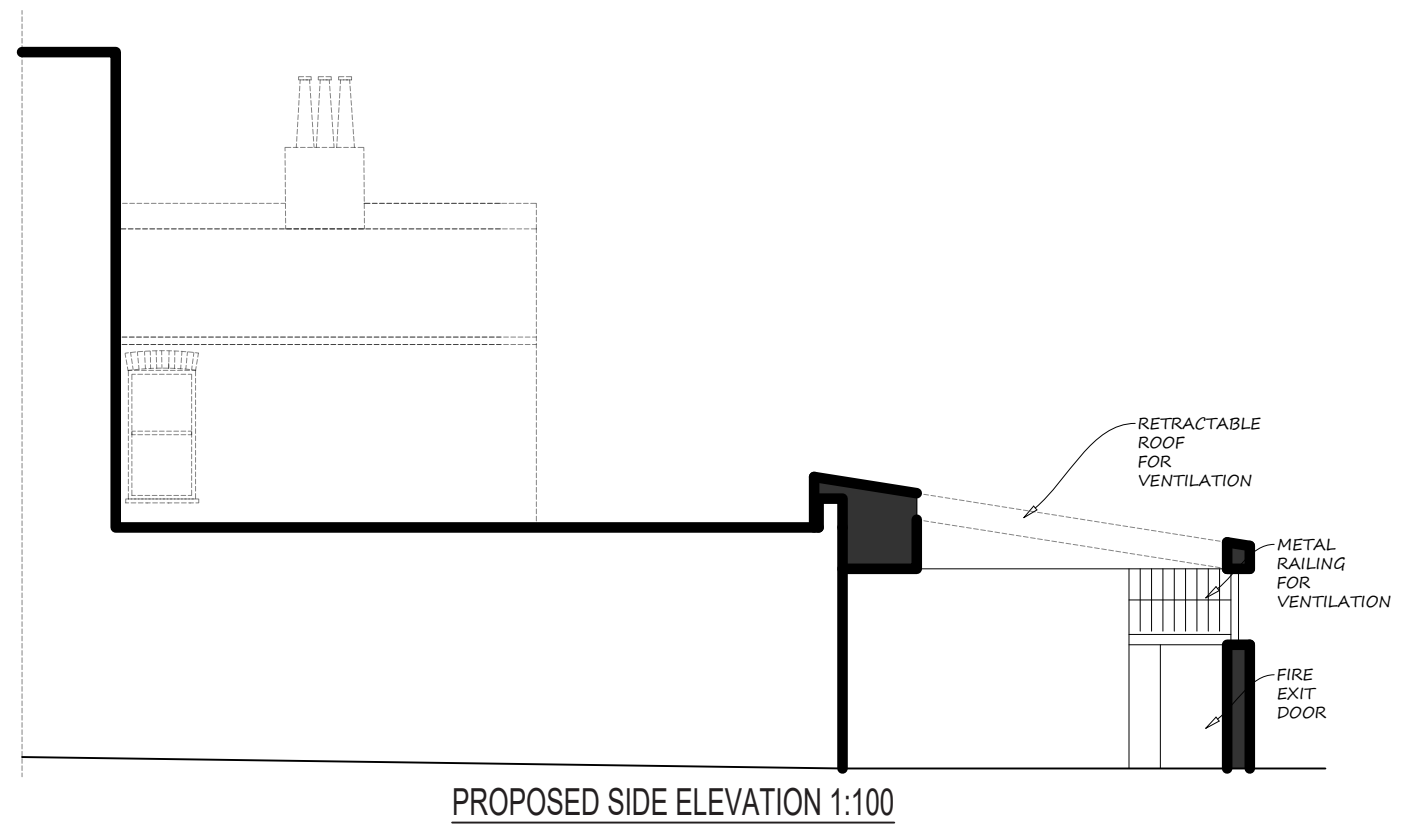
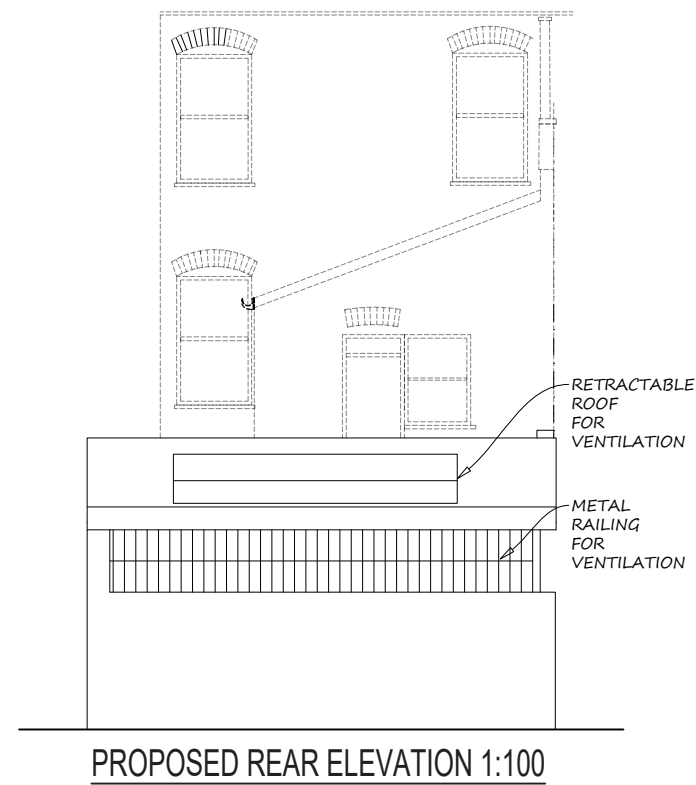


mza planning planning permission without the headaches		Title: PROPOSED ELEVATIONS Dwg.No: 506-PROP-06 Project: 31 Westbury Avenue London N22 6BS	
14 Devonshire Mews Chiswick London, W4 2HA T. 0844 500 5050 office@mzaplanning.com		REV : ORIGINAL Date: 22-05-23 Scale: as noted @ A3	