


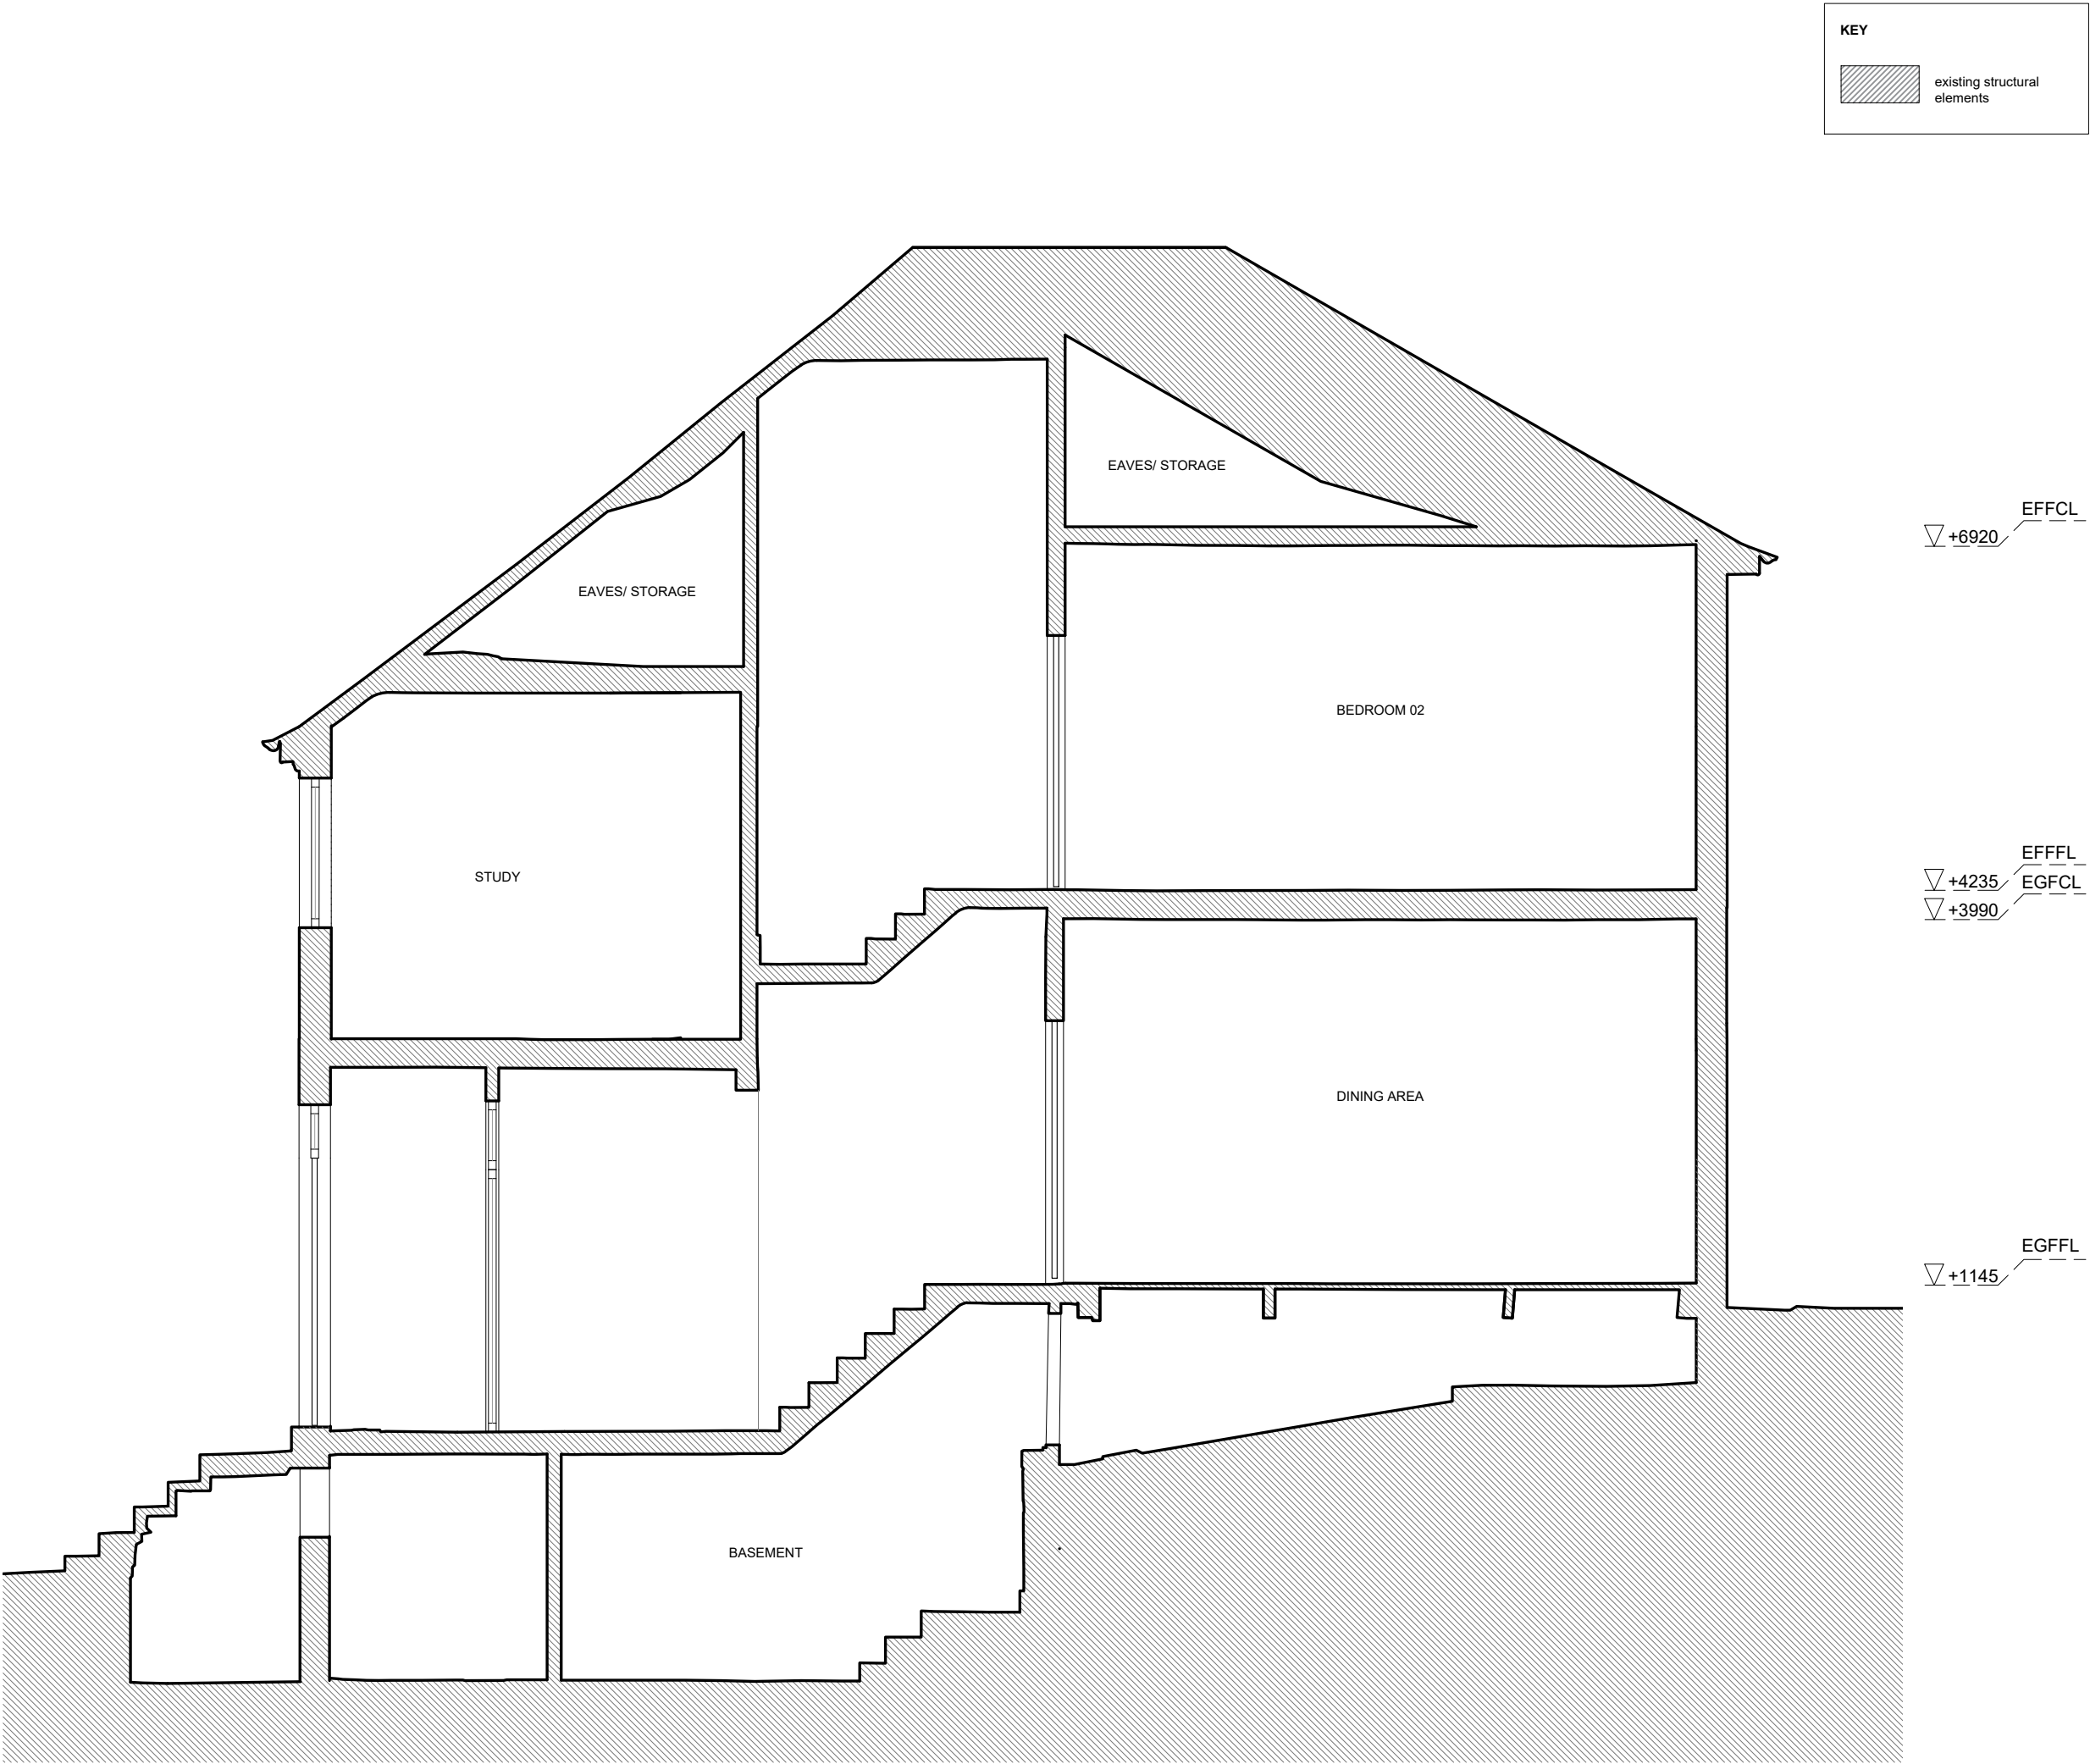

Rev	Issue	Drwn	Chk	Date
--	Stage 3 - Planning	AR	MW	19.06.23

Title	Orientation
Existing Section AA	
Drawing No	Scale Bar
GLS.32_GA-EX08	00.51m
Revision	
--	
Stage	Client
3 - Planning	J Pinho & G Rouault
Date	Client Address
MAY 2023	32 Glasslyn Road London N8 8RH
Scale	Project Address
1:50 @A3	32 Glasslyn Road London N8 8RH

melissa white architects

Do not scale this drawing | All dimensions to be checked and confirmed on site prior to commencement of any work. Any discrepancies to be reported to the architect | All work and materials to be in accordance with current legislation, regulations, and codes of practice and British Standards | Drawing to be read in conjunction with relevant consultants, sub-contractors, and manufacturers information and specifications.