


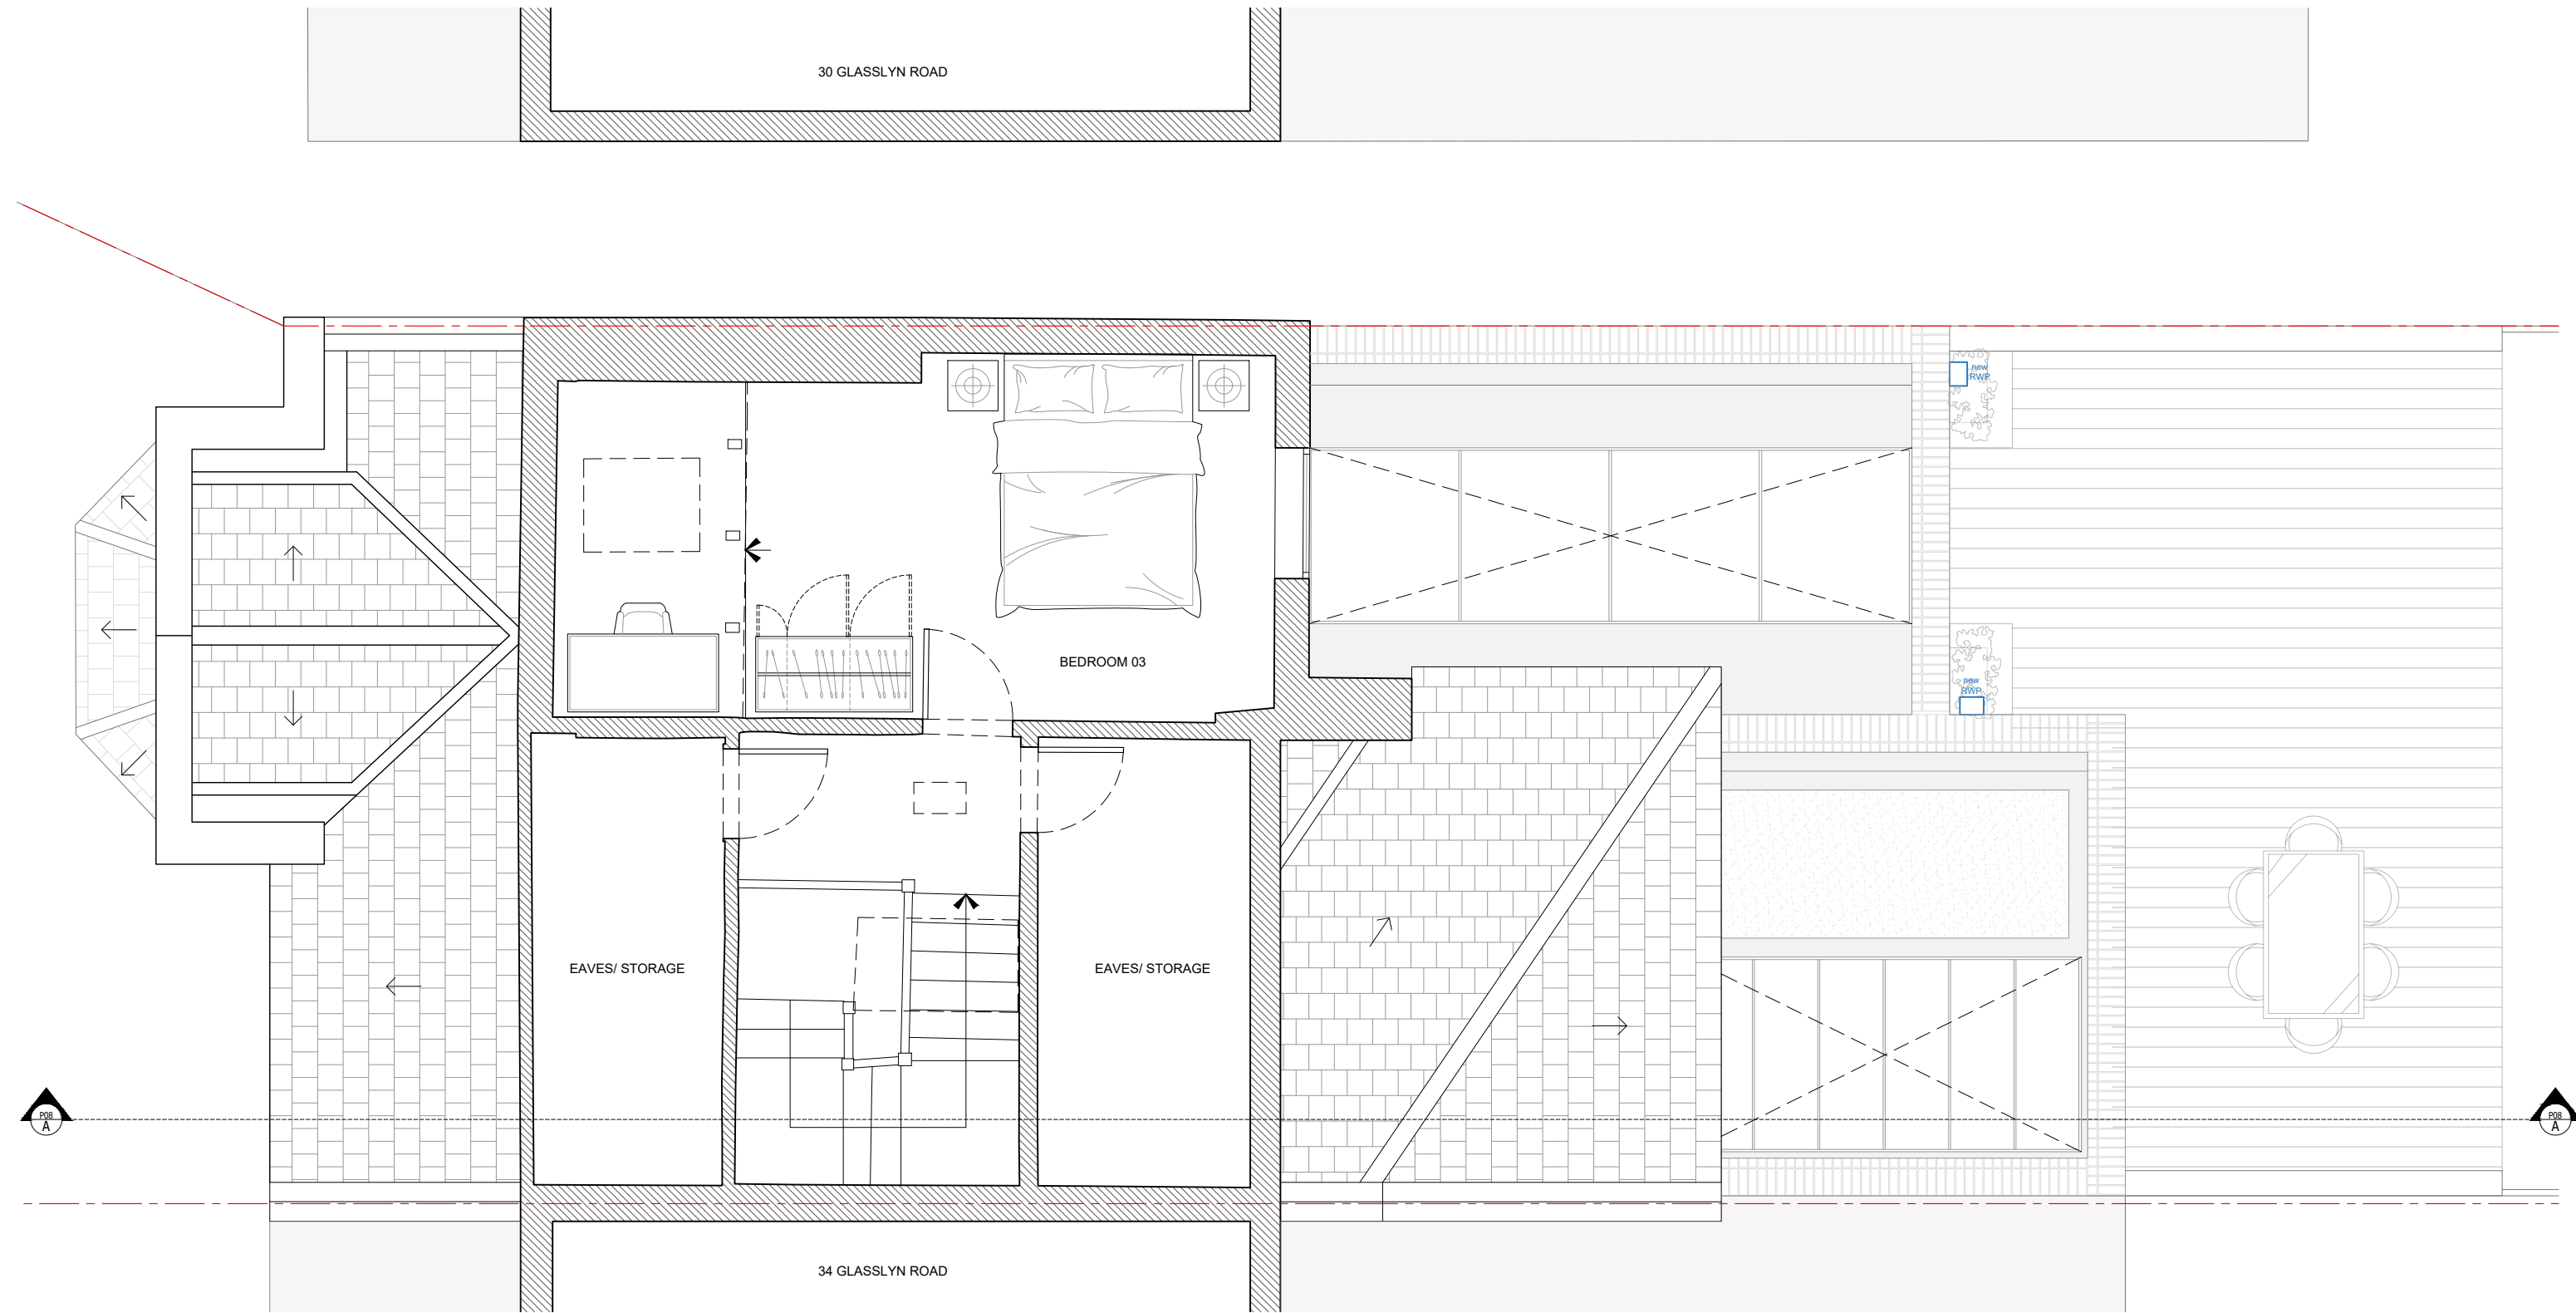

KEY

existing walls

Orientation

Scale Bar

00.51

m

Rev	Issue	Drwn	Chk	Date
--	Stage 3 - Planning	AR	MW	19.06.23

Title
Proposed Loft Plan
Drawing No
GLS.32_GA-P03
Revision
--

Stage
3 - Planning
Date
MAY 2023
Scale
1:50 @A3

Client
J Pinho & G Rouault
Client Address
32 Glasslyn Road
London N8 8RH
Project Address
32 Glasslyn Road
London N8 8RH

melissa white architects

Do not scale this drawing | All dimensions to be checked and confirmed on site prior to commencement of any work. Any discrepancies to be reported to the architect | All work and materials to be in accordance with current legislation, regulations, and codes of practice and British Standards | Drawing to be read in conjunction with relevant consultants, sub-contractors, and manufacturers information and specifications.